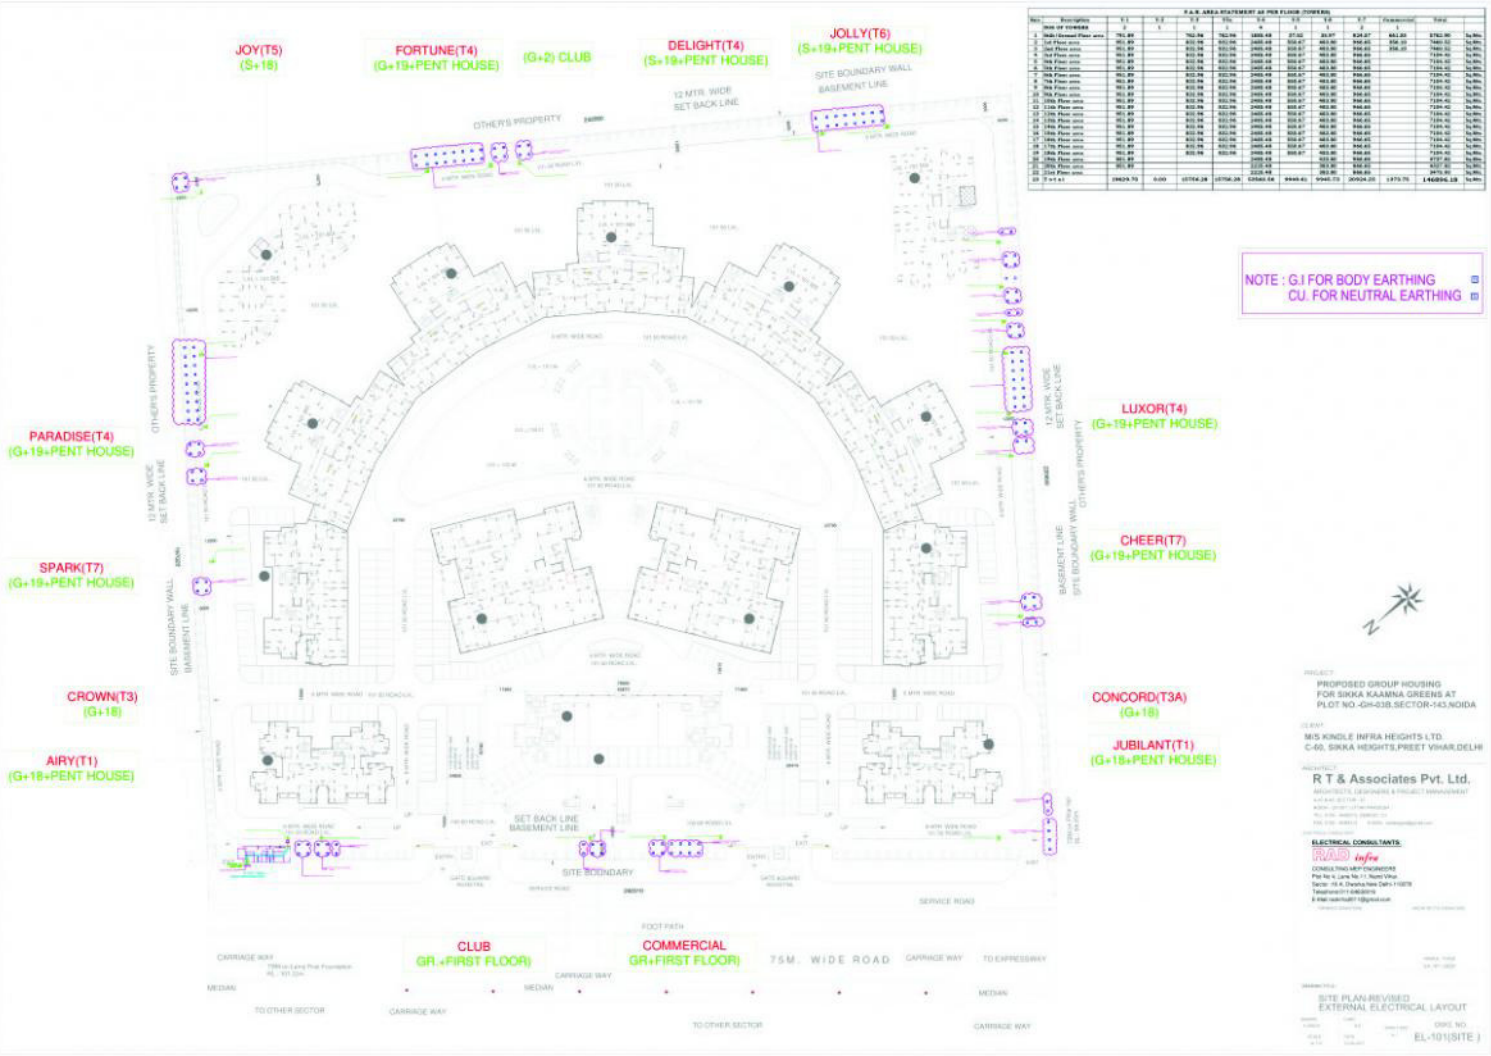

Sr.No.	Description	E.1	E.2	E.3	E.4	E.5	E.6	E.7	E.8	E.9	Total	
	No. OF TOWERS	2	1	1	1	1	1	1	1	1		
1	Sub Ground Floor area	762.99		762.99	762.99	1886.48	27.00	30.97	934.47	862.00	5762.90	Sq.Mtr.
2	1st Floor area	951.89		832.96	832.96	2400.48	558.67	483.80	946.80	334.10	7691.42	Sq.Mtr.
3	2nd Floor area	951.89		832.96	832.96	2400.48	558.67	483.80	946.80	334.10	7691.42	Sq.Mtr.
4	3rd Floor area	951.89		832.96	832.96	2400.48	558.67	483.80	946.80		7309.42	Sq.Mtr.
5	4th Floor area	951.89		832.96	832.96	2400.48	558.67	483.80	946.80		7309.42	Sq.Mtr.
6	5th Floor area	951.89		832.96	832.96	2400.48	558.67	483.80	946.80		7309.42	Sq.Mtr.
7	6th Floor area	951.89		832.96	832.96	2400.48	558.67	483.80	946.80		7309.42	Sq.Mtr.
8	7th Floor area	951.89		832.96	832.96	2400.48	558.67	483.80	946.80		7309.42	Sq.Mtr.
9	8th Floor area	951.89		832.96	832.96	2400.48	558.67	483.80	946.80		7309.42	Sq.Mtr.
10	9th Floor area	951.89		832.96	832.96	2400.48	558.67	483.80	946.80		7309.42	Sq.Mtr.
11	10th Floor area	951.89		832.96	832.96	2400.48	558.67	483.80	946.80		7309.42	Sq.Mtr.
12	11th Floor area	951.89		832.96	832.96	2400.48	558.67	483.80	946.80		7309.42	Sq.Mtr.
13	12th Floor area	951.89		832.96	832.96	2400.48	558.67	483.80	946.80		7309.42	Sq.Mtr.
14	13th Floor area	951.89		832.96	832.96	2400.48	558.67	483.80	946.80		7309.42	Sq.Mtr.
15	14th Floor area	951.89		832.96	832.96	2400.48	558.67	483.80	946.80		7309.42	Sq.Mtr.
16	15th Floor area	951.89		832.96	832.96	2400.48	558.67	483.80	946.80		7309.42	Sq.Mtr.
17	16th Floor area	951.89		832.96	832.96	2400.48	558.67	483.80	946.80		7309.42	Sq.Mtr.
18	17th Floor area	951.89		832.96	832.96	2400.48	558.67	483.80	946.80		7309.42	Sq.Mtr.
19	18th Floor area	951.89		832.96	832.96	2400.48	558.67	483.80	946.80		7309.42	Sq.Mtr.
20	19th Floor area	951.89				2400.48		483.80	946.80		4787.60	Sq.Mtr.
21	20th Floor area	951.89				2228.48		383.80	946.80		4507.60	Sq.Mtr.
22	21st Floor area					2228.48		383.80	946.80		3559.08	Sq.Mtr.
23	Total	20629.70	0.00	15704.28	15704.28	53540.56	9946.41	9946.73	20924.20	1570.70	146896.18	Sq.Mtr.

NOTE : G.I FOR BODY EARTHING
CU. FOR NEUTRAL EARTHING

PROJECT
PROPOSED GROUP HOUSING
FOR SIKKA KAAMNA GREENS AT
PLOT NO.-GH-03B,SECTOR-143,NOIDA

CLIENT
M/S KINDLE INFRA HEIGHTS LTD.
C-60, SIKKA HEIGHTS,PREET VIHAR,DELHI

ARCHITECT
R T & Associates Pvt. Ltd.
ARCHITECTS, DESIGNERS & PROJECT MANAGEMENT

ELECTRICAL CONSULTANTS
RAD infra
CONSULTING MEP ENGINEERS

SITE PLAN-REVISED
EXTERNAL ELECTRICAL LAYOUT

DWG. NO.
EL-101(SITE)