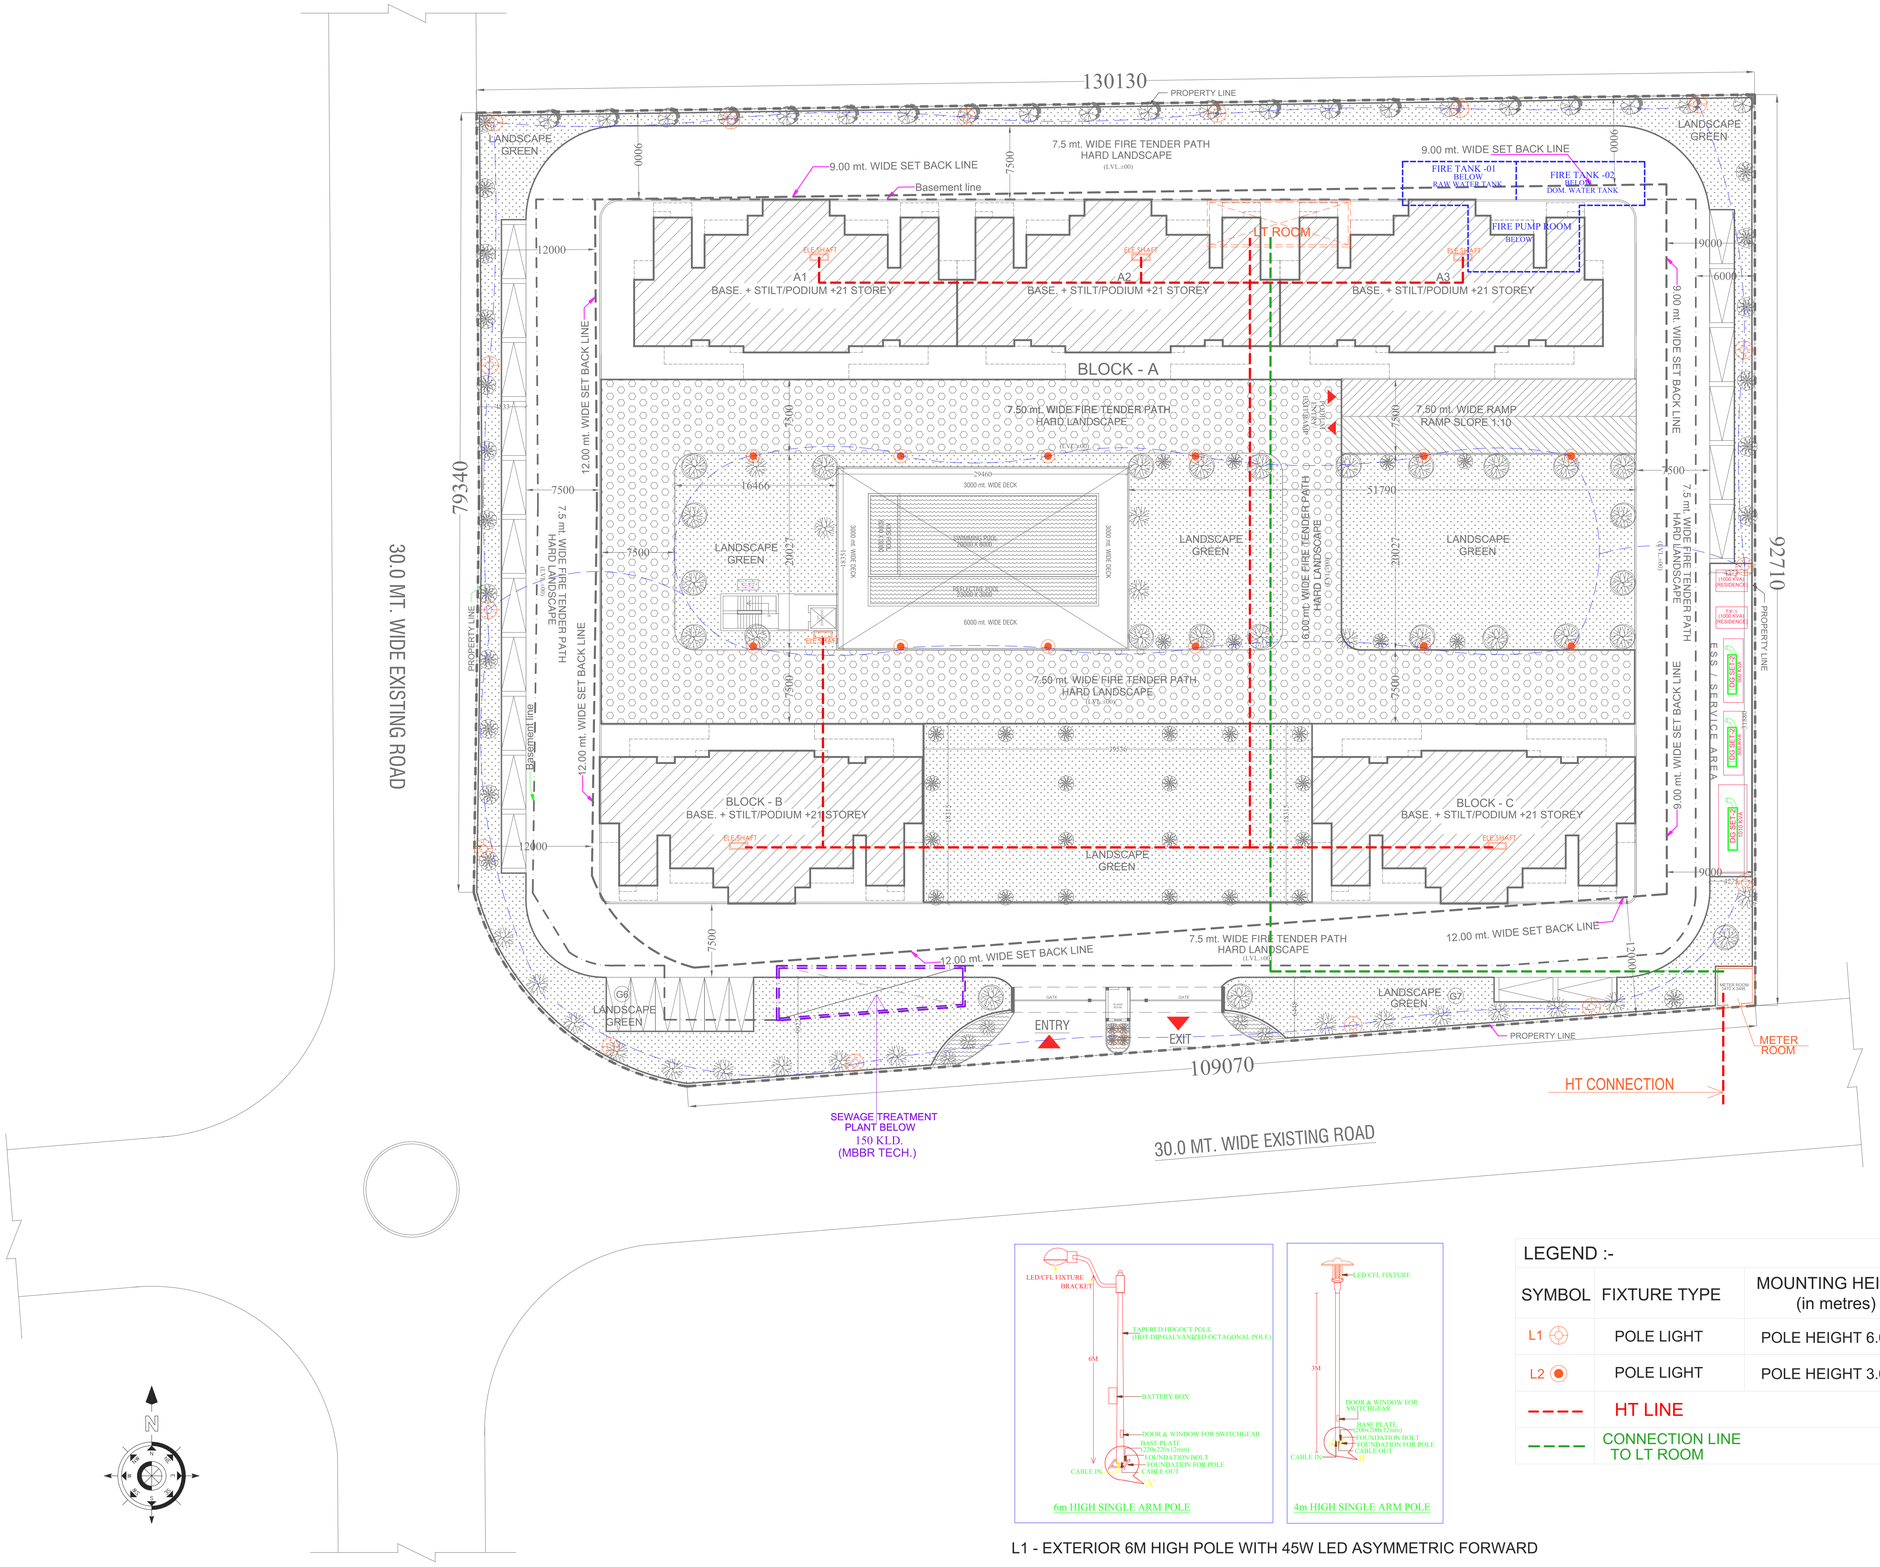

LEGEND :-		
SYMBOL	FIXTURE TYPE	MOUNTING HEIGHT (in metres)
L1	POLE LIGHT	POLE HEIGHT 6.0 M
L2	POLE LIGHT	POLE HEIGHT 3.0 M
	HT LINE	
	CONNECTION LINE TO LT ROOM	

L1 - EXTERIOR 6M HIGH POLE WITH 45W LED ASYMMETRIC FORWARD THROW FIXTURE (IP65 RATED)

L2 - EXTERIOR 3M HIGH POLE WITH 30W LED SYMMETRICAL DISTRIBUTION FIXTURE (IP65 RATED)

PROJECT :

SUBMISSION DRAWING FOR PROPOSED GROUP HOUSING "AURUM ALUMNI ACCORD" PROJECT AT PLOT NO. - GH-A6 JAYPEE GREEN SPORT CITY SDZ SECTOR -25,YEIDA AREA, DISTRICT GAUTAM BUDH NAGAR (U.P.)

OWNER:-

M/s Future World Construction Pvt. Ltd.

THROUGH:-

Mr. - SACHIN GARG

DRAWING TITLE

EXTERNAL ELECTRICAL

OWNER SIGN: | ARCHITECT SIGN:

Design Studio

ANUJ AGARWAL ARCHITECTS

OFFICE:- A-244 KAUSHAMBI GHAZIABAD (U.P.)

Ph:-0120 - 4165716 , 4563716 , 6454182

e-mail : arch.anujagarwal@gmail.com

SCALE	DEALT BY	CHECKED BY	DATE	DRG. No.
NTS	A.CHAUHAN			SD -06C