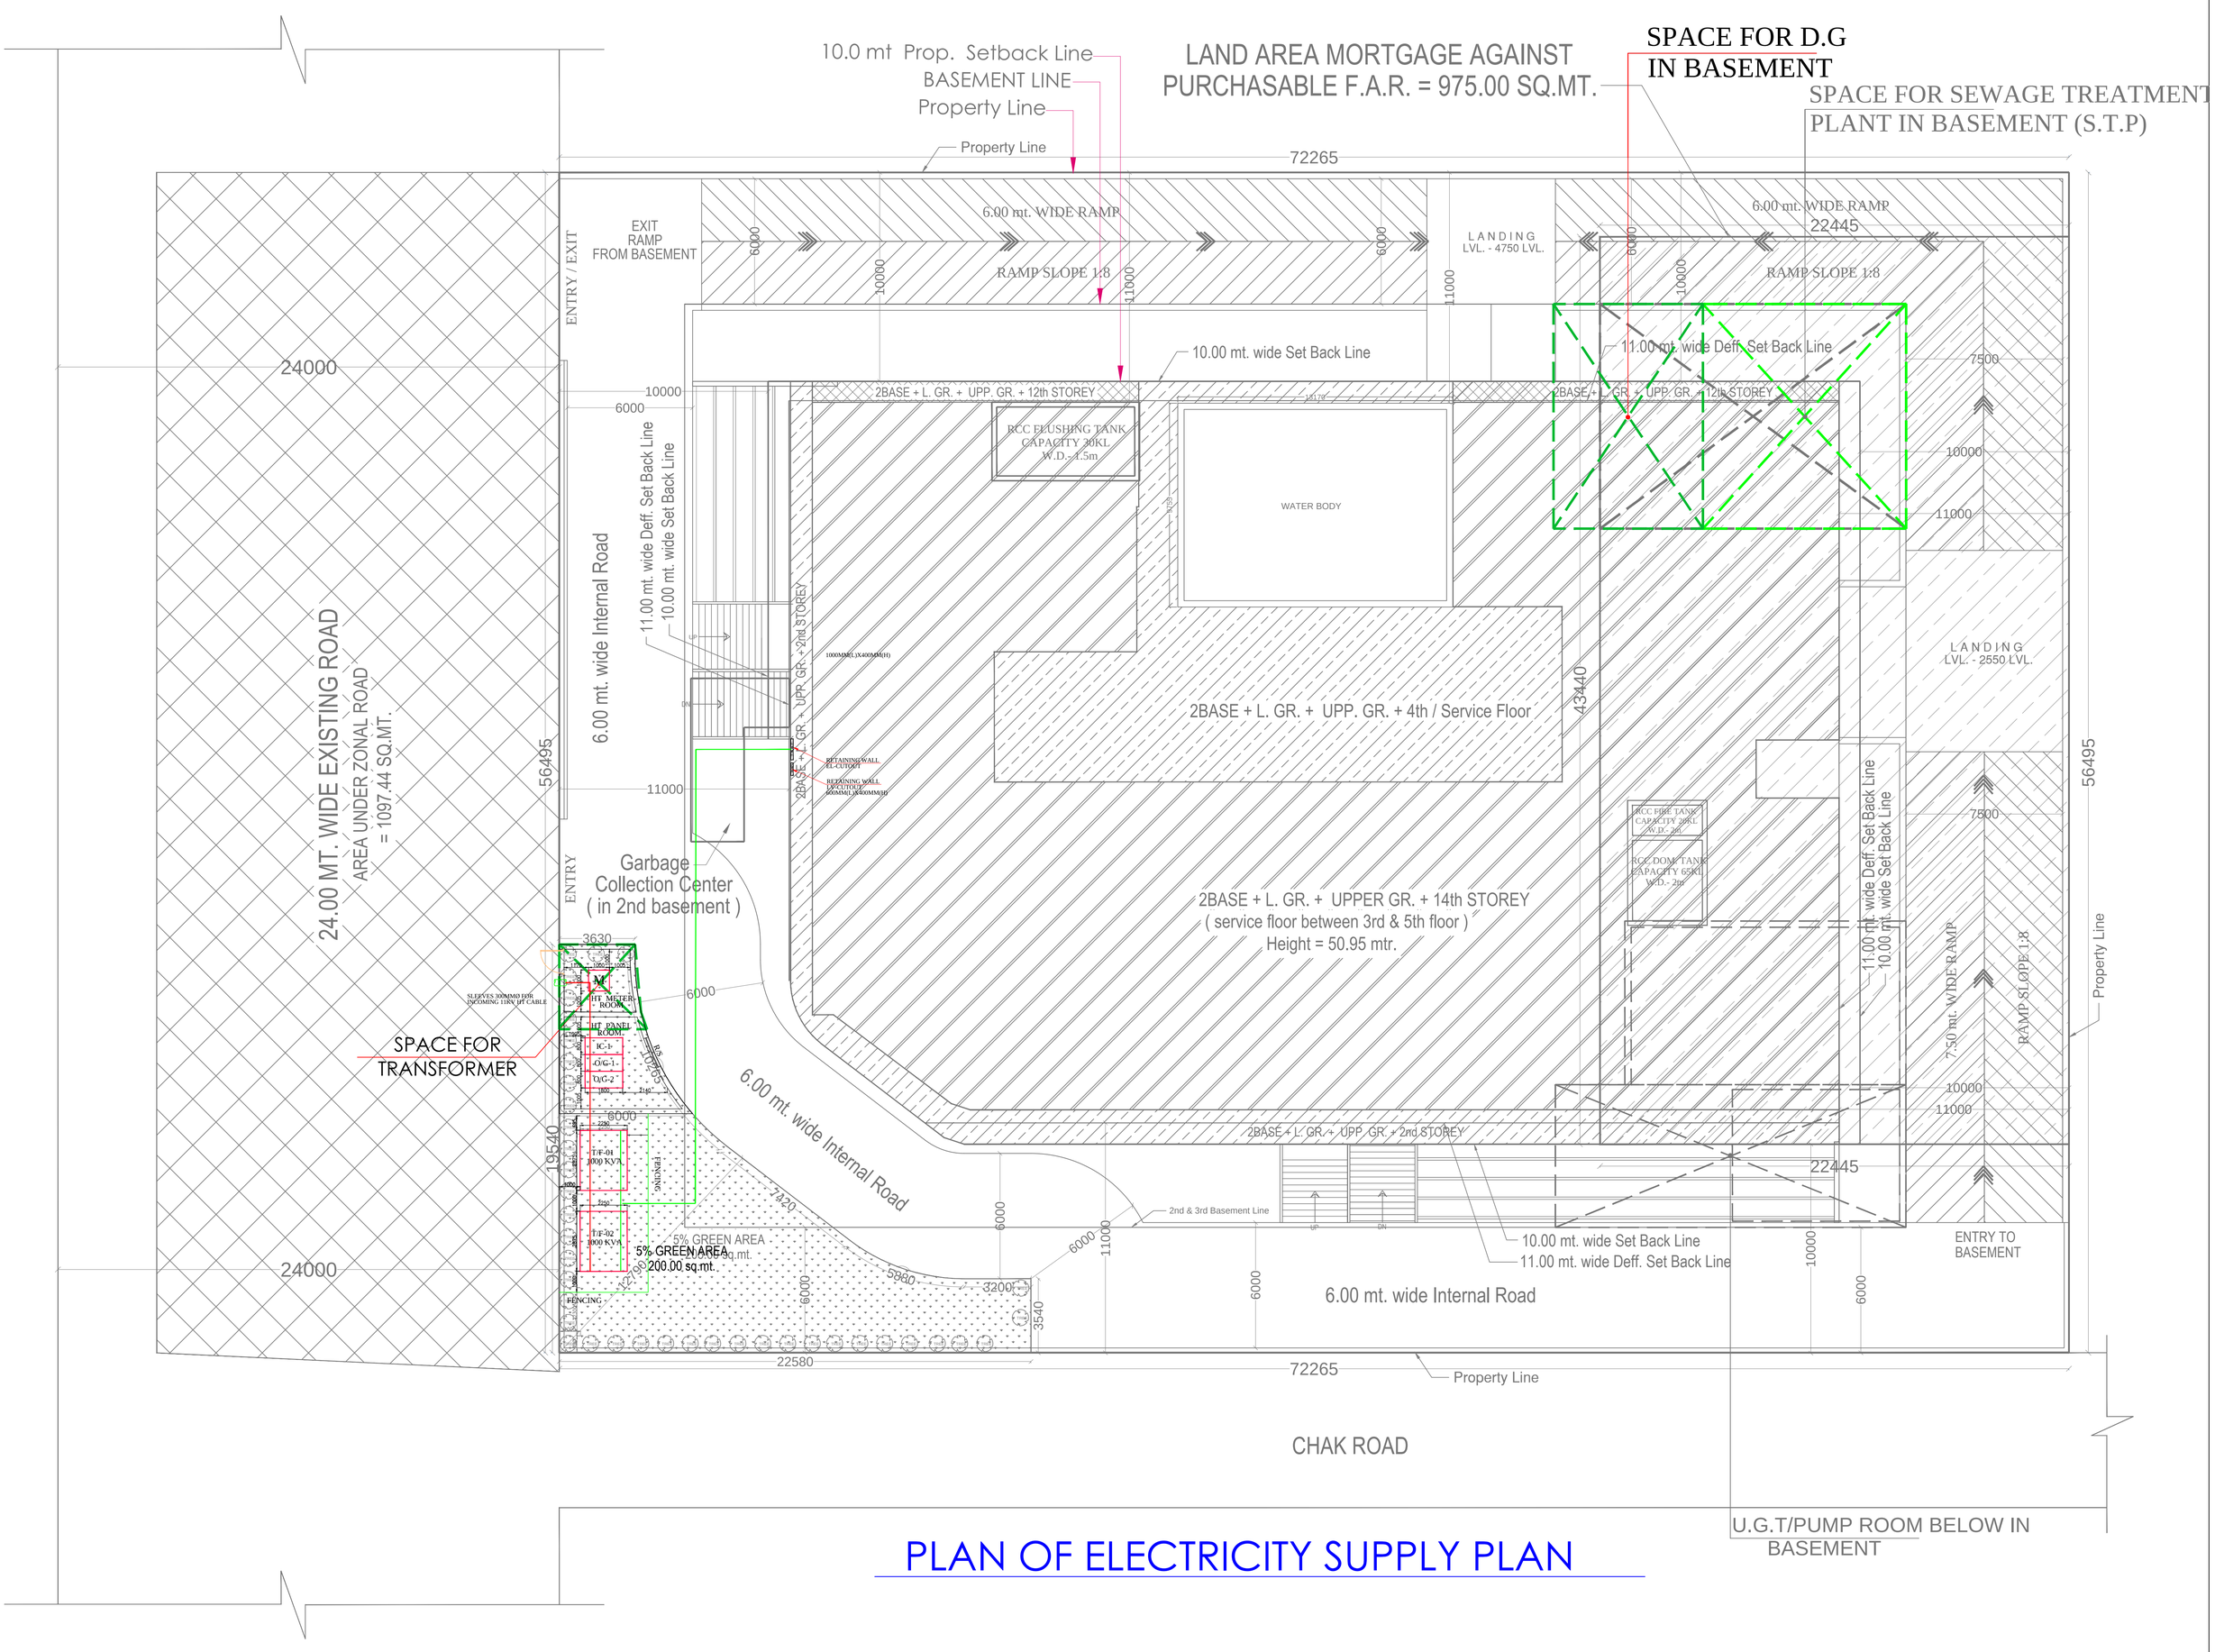

PLAN OF ELECTRICITY SUPPLY PLAN

PROJECT : REVISED SUBMISSION DRAWINGS FOR THE PROPOSED BUDGET HOTEL BUILDING AT KHASRA NO.- 1216 , 1217 & 1218 / 1392 AT VILLAGE NOOR NAGAR GHAZIABAD (U.P.)

OWNER:- M/s. - SHRINATH JI PROMOTERS & DEVELOPERS

THROUGH:- Mr. - RAKESH KUMAR AGGARWAL

PLAN OF ELECTRICITY SUPPLY PLAN

Architects Anuj Agarwal CA/96/19503 A-244 Kaushambi Ghaziabad

MEP CONSULTANT:

WAC Engineers
INDIA PVT. LTD.
MEP Consultants & Project Managers
B-78,Sector-6, Noida,UP-201301

Design Studio

ANUJ AGARWAL ARCHITECTS
OFFICE:- A-244 KAUSHAMBI GHAZIABAD (U.P.)
Ph:-0120 - 6454182 , 4165712, TEL. FAX - 2773592
e-mail : arch.anujagarwal@gmail.com

SCALE	DATE	DEALT BY	CHECKED BY	SHEET NO.
N.T.S				