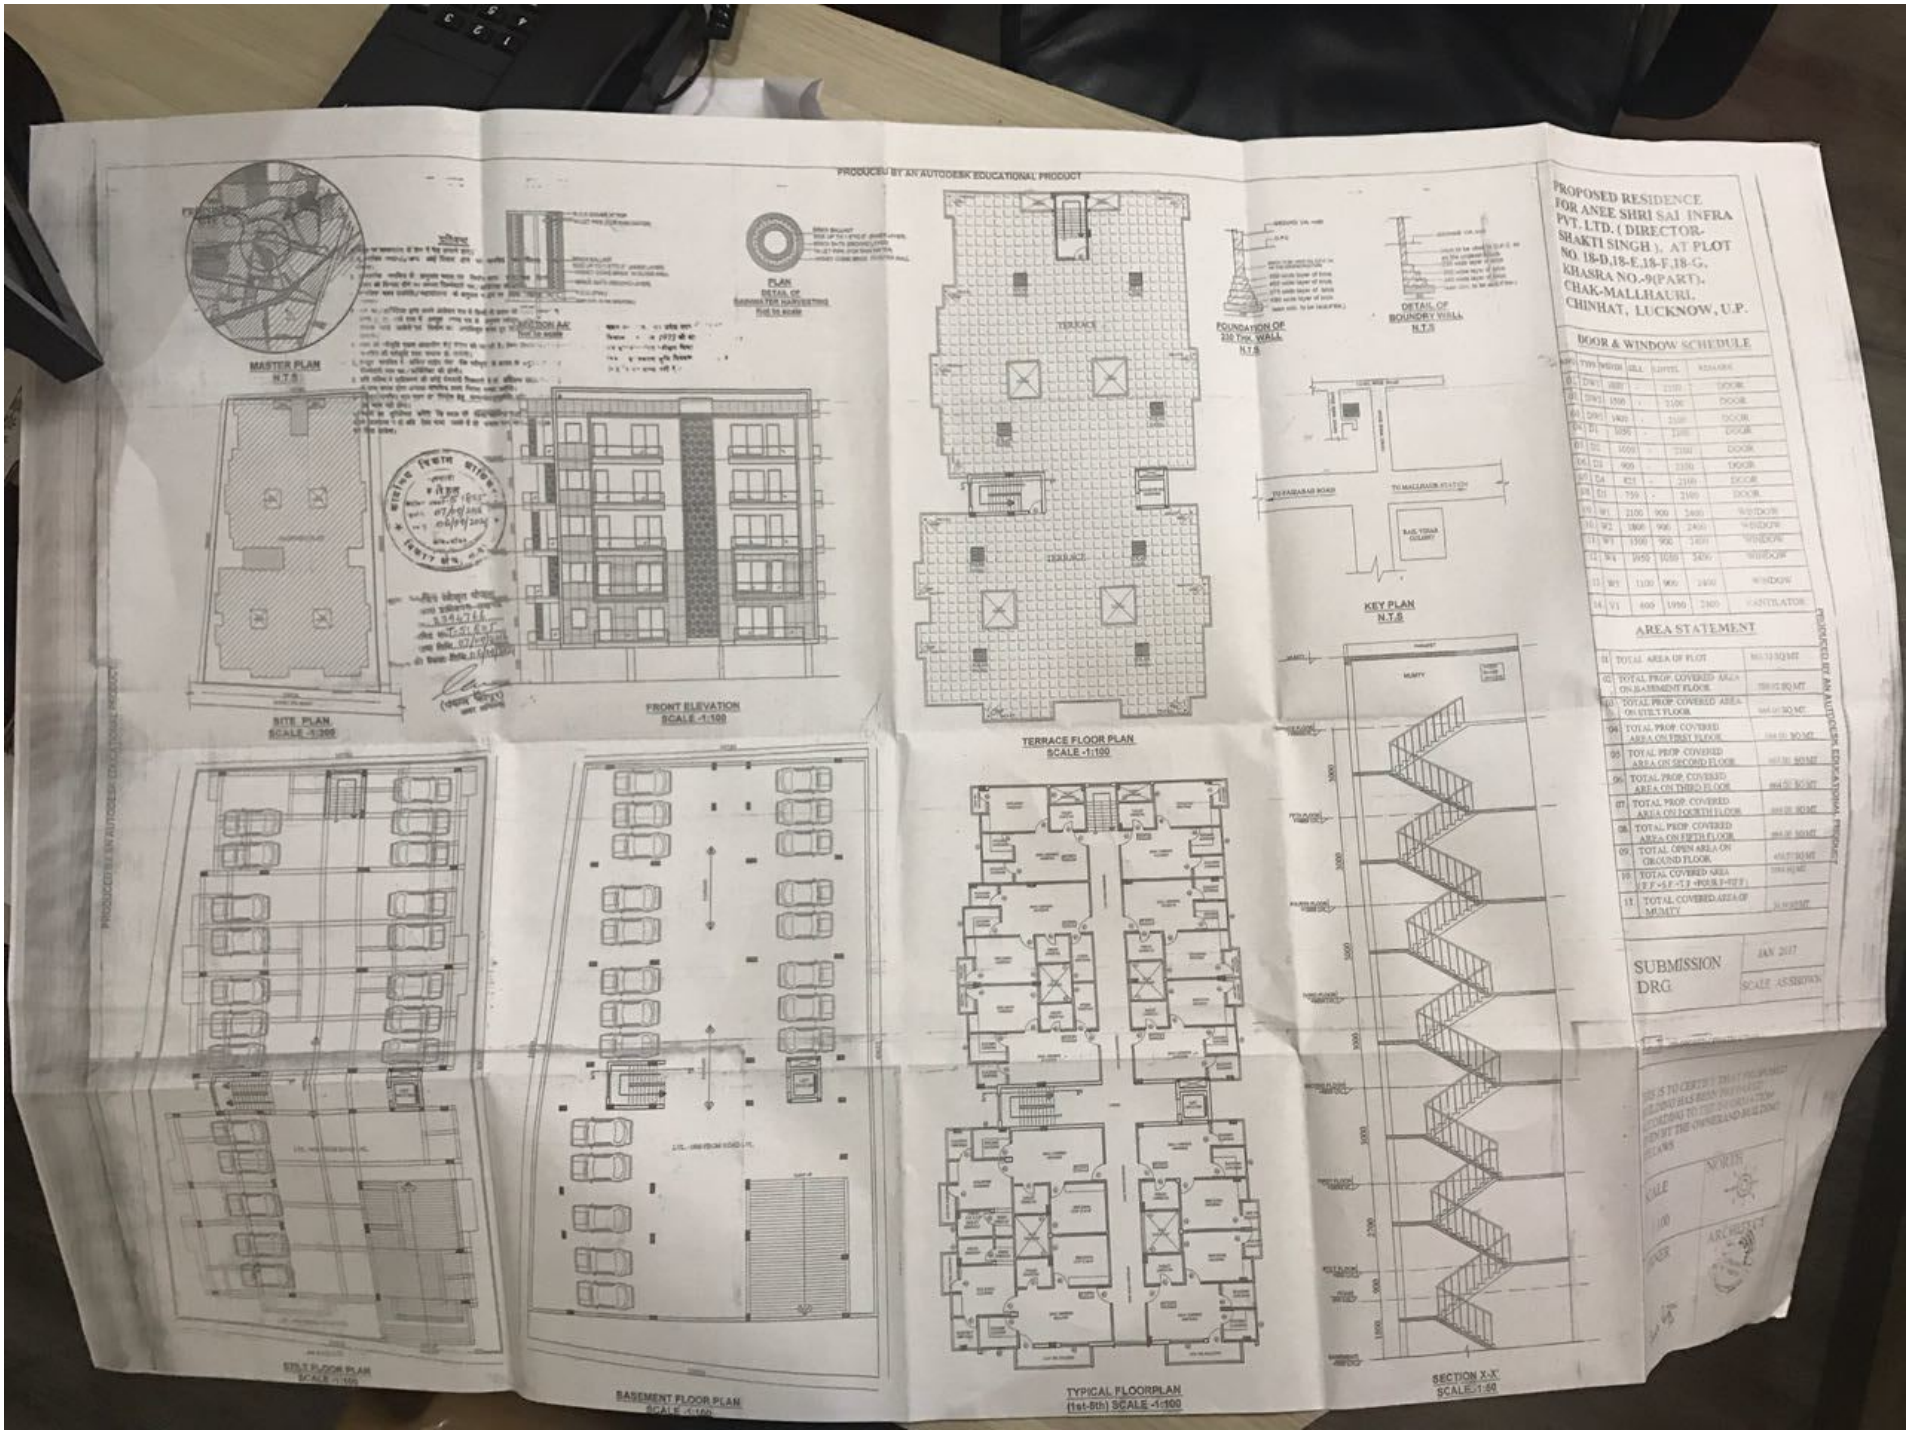
PRODUCED BY AN AUTODESK EDUCATIONAL PRODUCT
MASTER PLAN
N.T.S
PLAN
DETAIL OF
RAINWATER HARVESTING
FOUNDATION OF
230 Thk. WALL
N.T.S
DETAIL OF
BOUNDRY WALL
N.T.S
TERRACE
TERRACE
TERRACE FLOOR PLAN
SCALE -1:100
KEY PLAN
N.T.S
SITE PLAN
SCALE -1:200
FRONT ELEVATION
SCALE -1:100
STILT FLOOR PLAN
SCALE -1:100
BASEMENT FLOOR PLAN
SCALE -1:100
TYPICAL FLOORPLAN
(1st-8th) SCALE -1:100
SECTION X-X'
SCALE -1:50
PROPOSED RESIDENCE
FOR ANEE SHRI SAI INFRA
PVT. LTD. (DIRECTOR-
SHAKTI SINGH), AT PLOT
NO. 18-D,18-E,18-F,18-G,
KHASRA NO.-9(PART),
CHAK-MALLHAURI,
CHINHAT, LUCKNOW, U.P.
DOOR & WINDOW SCHEDULE
AREA STATEMENT
SUBMISSION
DRG.
JAN 2017
SCALE AS SHOWN
NORTH
SCALE
1:100
ARCHITECT