CONTRACTOR

(310) (315)

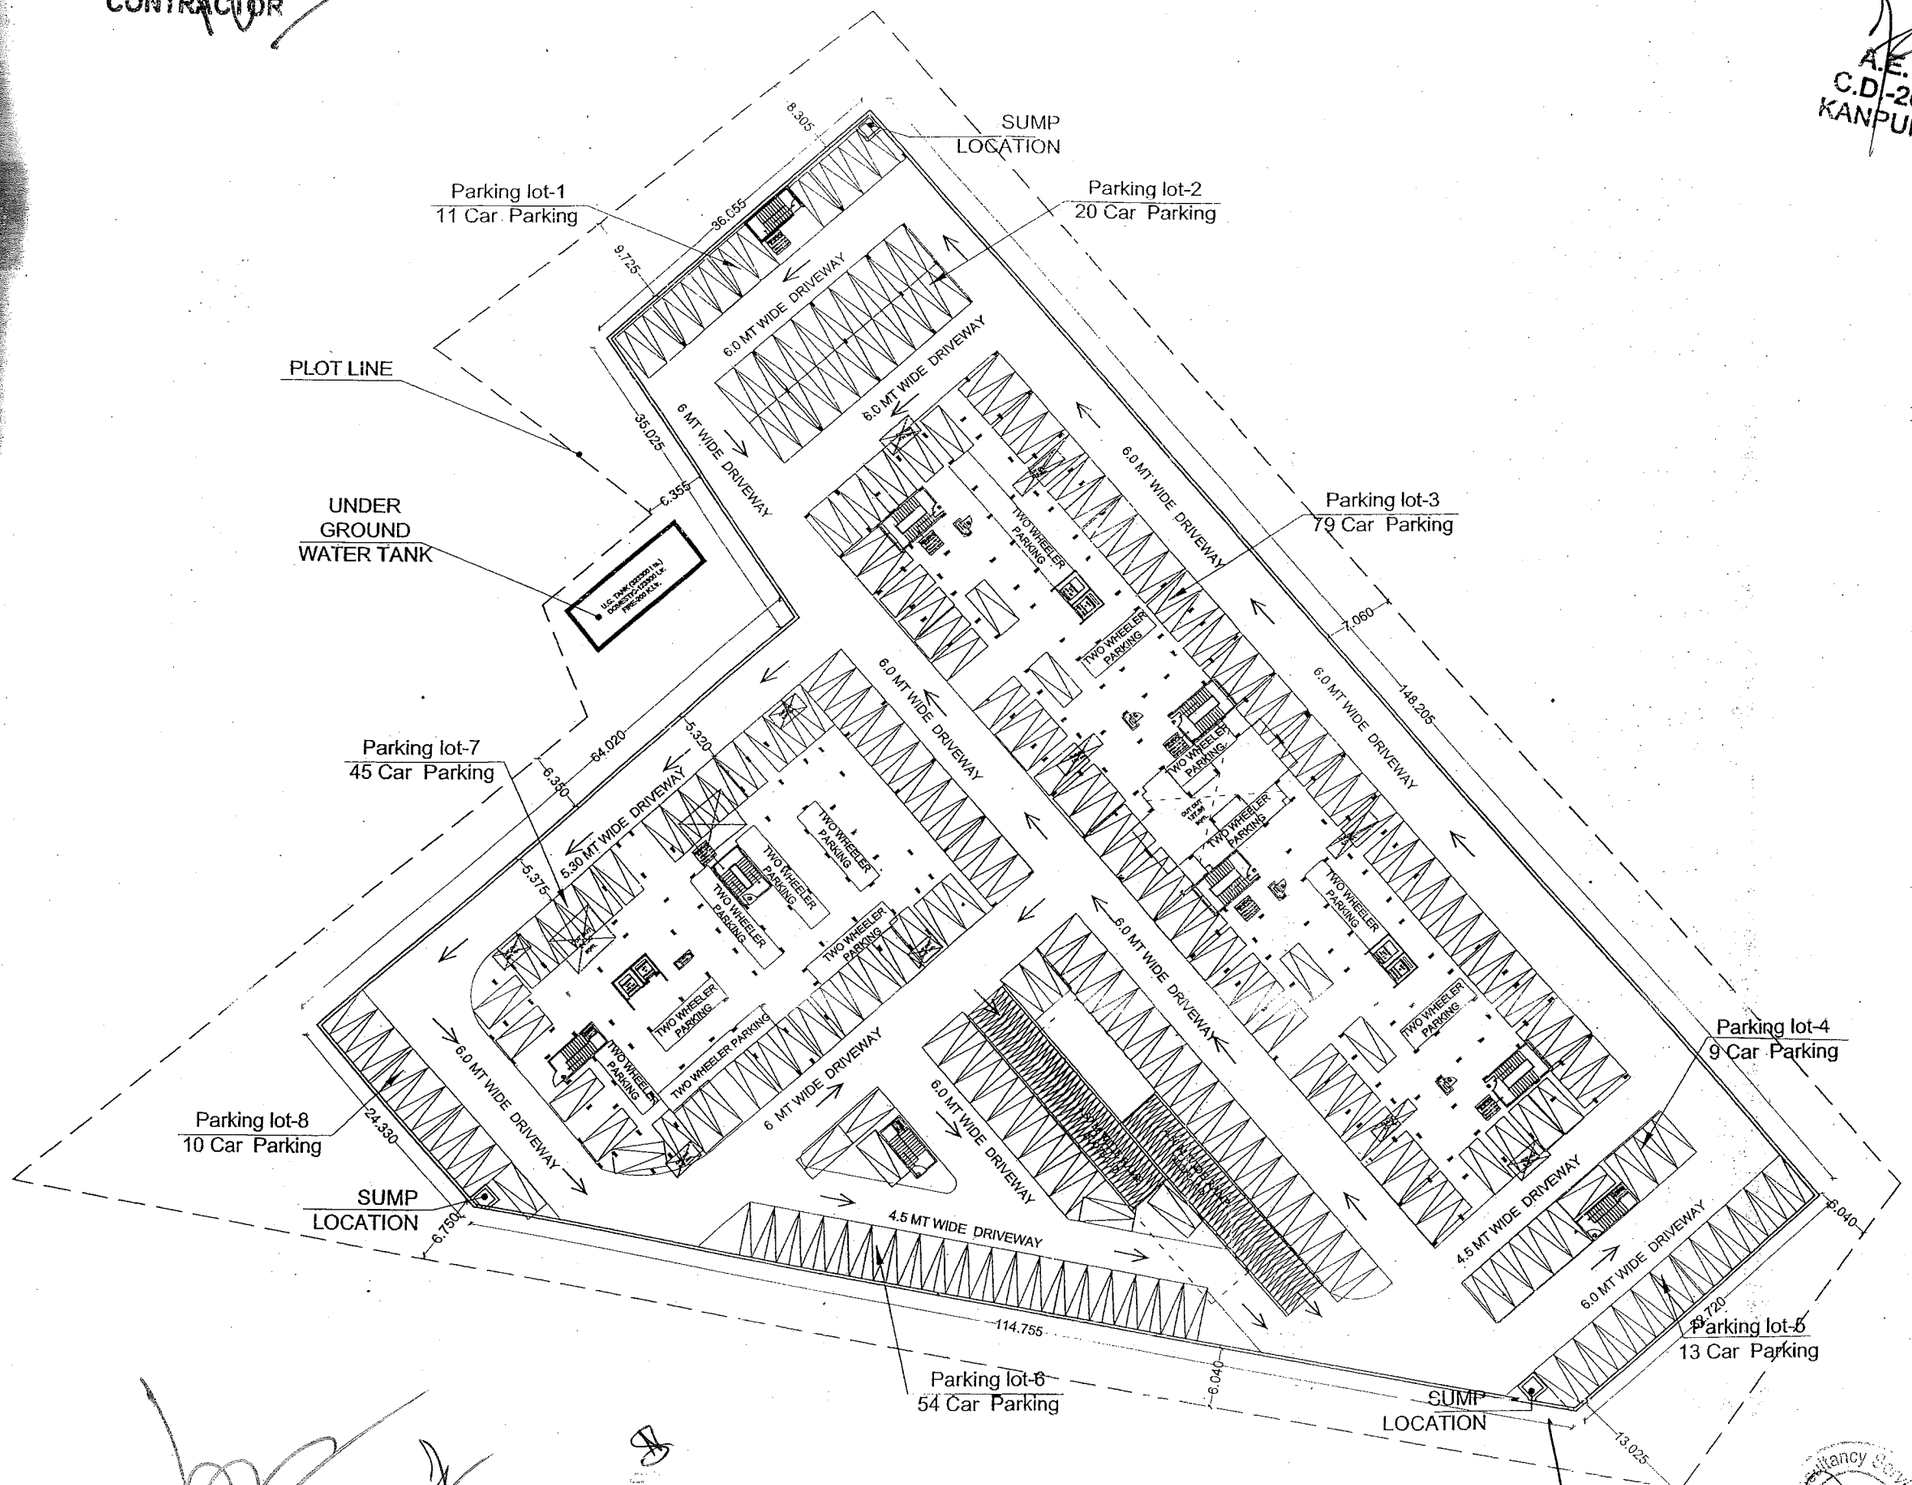

CONTRACTOR

A.E. C.D.-20 KANPUR

M/s R.S. Contractors
Authorised Signatory

S.E. IV KANPUR

A.E. C.D.-20 KANPUR

UPAVP
ARCHITECTURAL AND PLANNING SECTION
NEELGIRI COMM EX. INDIRA NAGAR
LUCKNOW-226016
ISO-9001:2000
Email : uphdb@sancharnet.in

NOTES :-
1- ALL DIMENSIONS ARE IN M.M.
2- WRITTEN DIMENSIONS ARE TO BE FOLLOWED
3- ANY DISCREPANCY IN THIS DRG. SHOULD BE BROUGHT TO THE NOTICE OF CONCERNING ARCHITECT PLANNER/CHIEF ARCHITECT PLANNER LKO.

Anupam Mittal
Shubhra Mittal

1st Floor Akash'll, 31, Gokhle Marg, Lucknow-226001 U.P. (INDIA) PH.: +91 522-3013099, 3925099 Fax: +91 522-2200300 e-mail : admin@arinem.co.in

716, Indra Prakash Building, 21, Barakhamba Road, Connaught Place, New Delhi-110001(INDIA) Ph. 011-41525299 E-mail : delhi@arinem.co.in

ARCHITECTURE INTERIORS ENGINEERING MANAGEMENT
ARINEM Consultancy Services Pvt. Ltd.

FOR ESTIMATE PURPOSE

DRAWING NO.- 0161R-RG-01-TD-00P01

FILE NO.- 07H 161-R | SHEET NO.- 02

DRAWING TITLE-

BASEMENT PLAN

PROJECT -

AMBEDKAR PURAM YOJANA

DATE- OCT. - 2014 | SCALE NTS

PRINCIPAL ARCHITECT

CHIEF ARCHITECT PLANNER