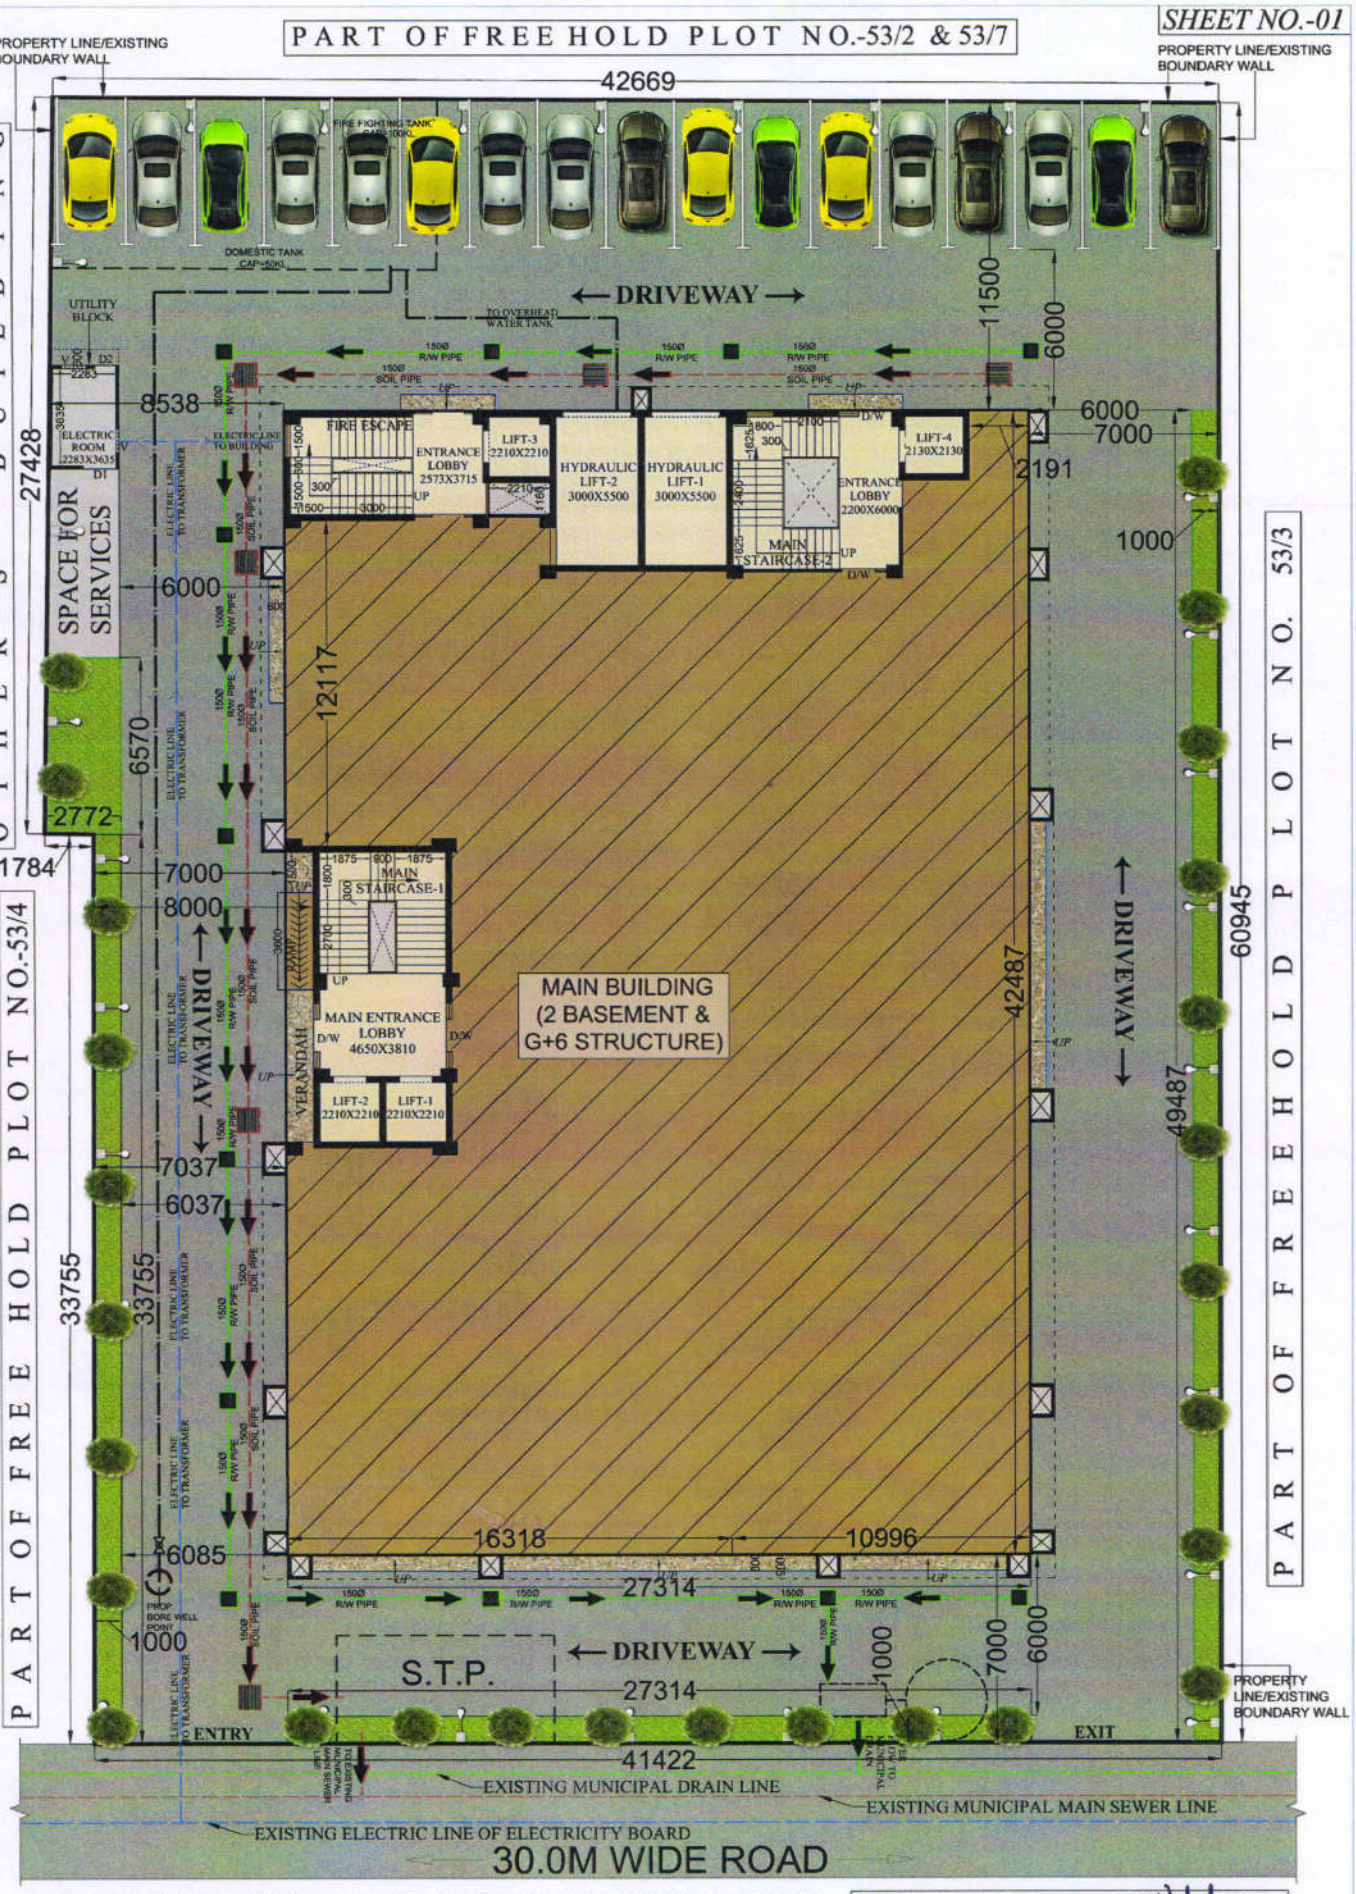

PROPOSED SITE PLAN (DEVELOPMENT WORK)

PROPOSED NO. OF TREES - 27 NOS.

PROJECT:- PROPOSED OFFICIAL BUILDING PLAN ON PART PORTION OF FREEHOLD PLOT NO.-53/2,FREEHOLD PLOT NO.-53/3,PART PORTION OF FREEHOLD PLOT NO.-53/4, PART PORTION OF FREEHOLD PLOT NO.53/6, PART OF FREEHOLD PLOT NO.- 53/3 AND PART PORTION OF 53/7 ALL PART OF NAZUL (NOW FREEHOLD) PLOT NO.-53, CIVIL STATION, ELGIN ROAD (LAL BAHADUR SHASTRI MARG), ALLAHABAD.	PROPOSED SITE PLAN (DEVELOPMENT WORK) DWG. TITLE:- SHEET NO.-01	1. M/S TULSIANI CONSTRUCTIONS AND DEVELOPERS PVT.LTD. OFF:- PLOT NO.3, BLOCK'N' GREEN PARK N.DELHI-110016 2. SMT. SAVITRI GUPTA W/O SHRI. SANT RAM GUPTA 3. SHRI. RAJESH GUPTA S/O SHRI. SANT RAM GUPTA OWNERS:-

SUREESH KUMAR SINGH
ARCHITECT
B.Arch., M.E., C.O.A.
ARCHITECT:-