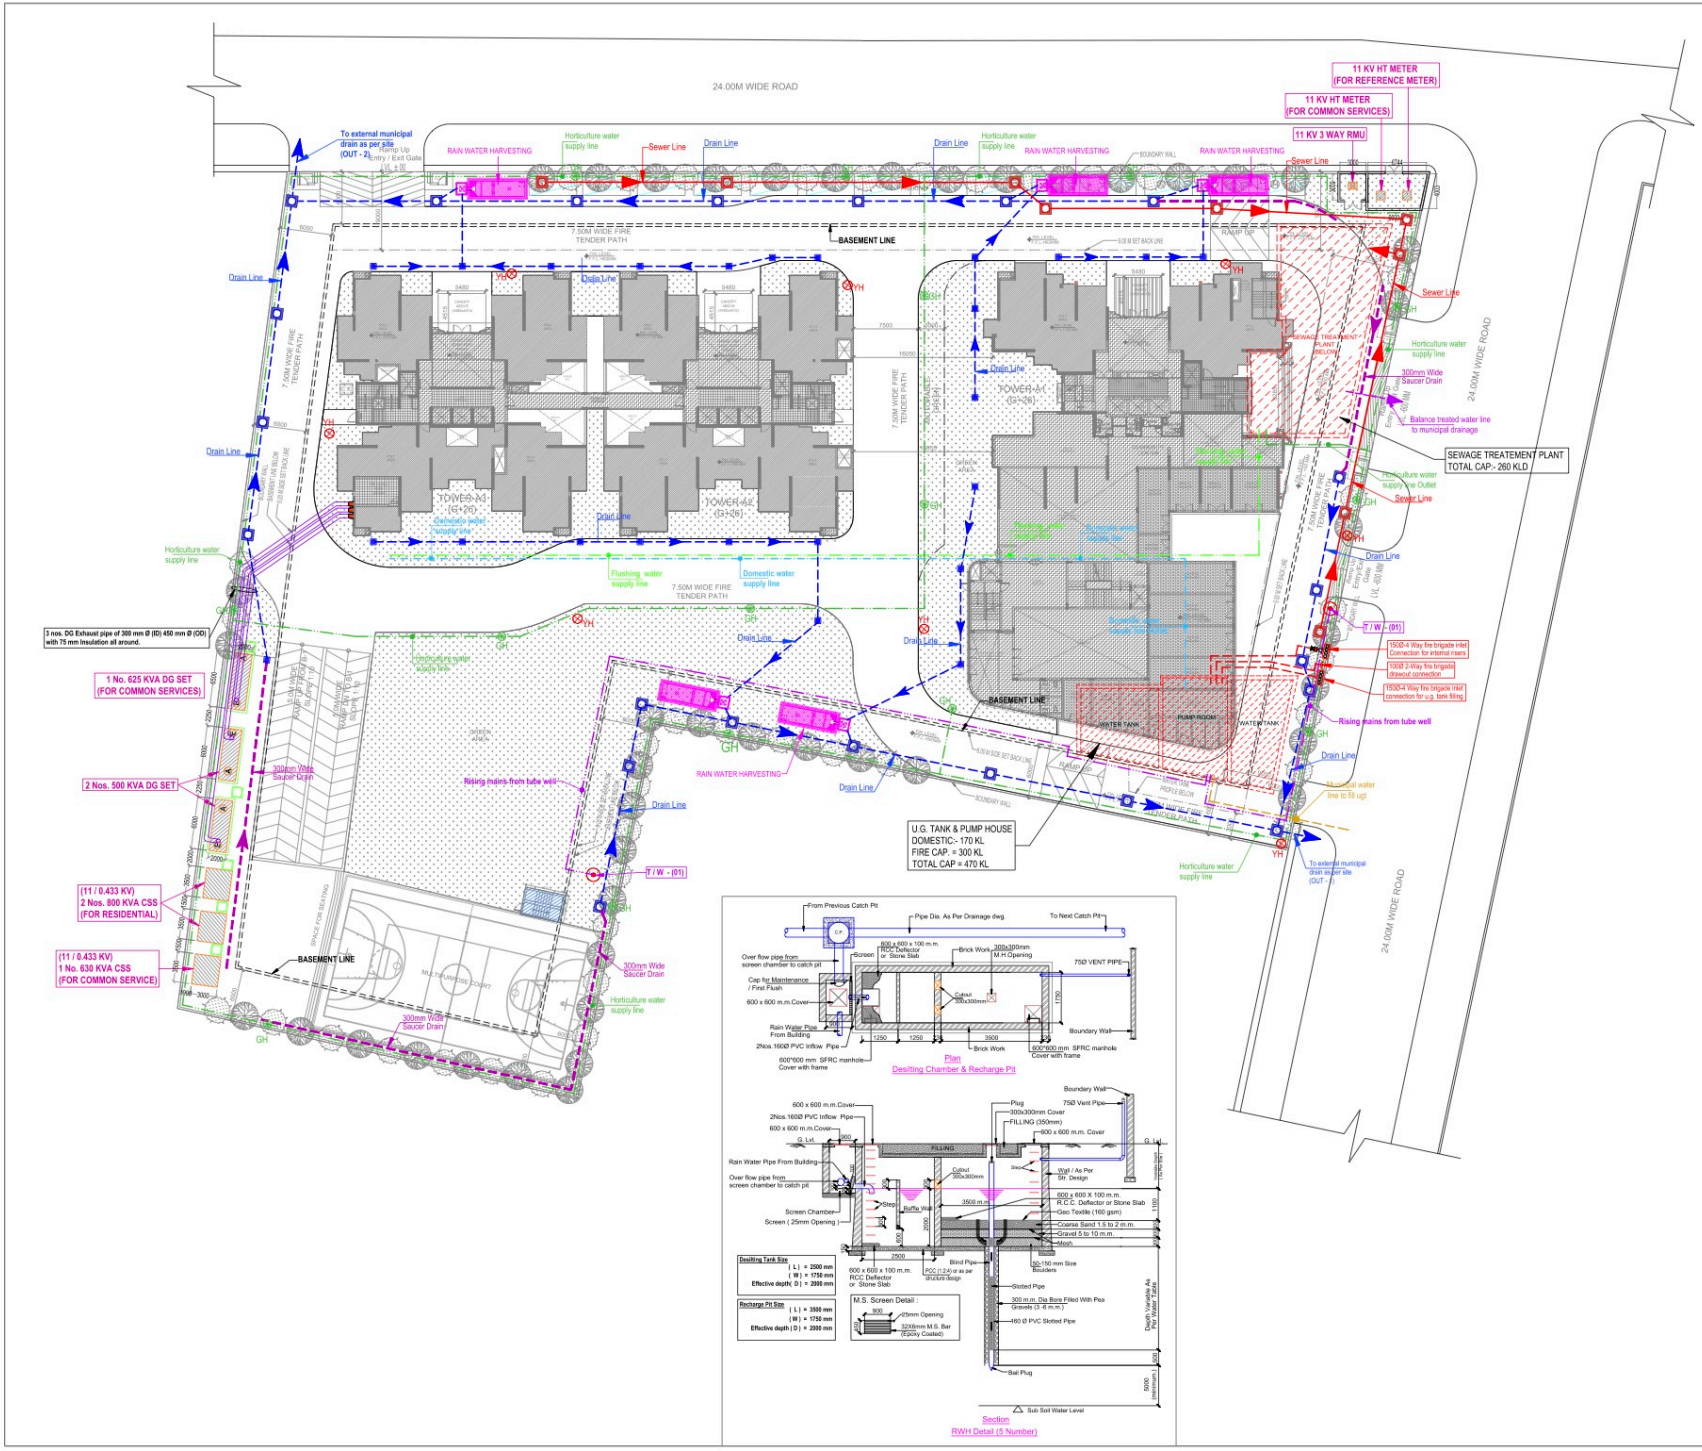

LEGEND :

S. No.	SYMBOL	DESCRIPTION
1.	M.H.	MANHOLE
2.		SEWER LINE
3.	C.P.	CATCH PIT
4.		UNDER GROUND PIPE DRAIN
5.		DOMESTIC WATER SUPPLY LINE
6.		RISING MAINS FROM TUBE WELL
7.		RECYCLED WATER SUPPLY PIPE LINE
8.		FLUSHING WATER LINE TO FILL CHT
9.		MUNICIPAL WATER SUPPLY PIPE LINE
10.	GH	GARDEN HYDRANT
11.	TW	PROPOSED TUBE WELL
12.		RAIN WATER HARVESTING

LEGEND : FIRE SYSTEM

S. No.	SYMBOL	DESCRIPTION
1.	YH	YARD HYDRANT 63 M.M. DIA. SINGLE HEADED HYDRANT VALVE WITH 2 NOS. 15 M. LONG, 63 M.M. DIA. FIRE HOSE PIPE & 1 NO. BRANCH PIPE WITH NOZZLE
2.		FIRE BRIGADE CONNECTION
3.		BUTTERFLY VALVE
4.		NONRETURN VALVE (CHECK VALVE)
5.		ISOLATING VALVE WITH MASONARY CHAMBER

ALL YARD HYDRANT CONNECTED FROM BASEMENT YARD HYDRANT PIPE

Rev. No.	Date	Revision
--	--	--

Project :
PROPOSED ARIHANT ONE HOUSING
AT, PLOT NO:- GH-02A/1, SECTOR- 01, GREATER NOIDA, (U.P.)

Title :
LAYOUT PLAN

Subtitle :
SERVICES CO-ORDINATION PLAN

Drawing Released For :
- ☐ APPROVAL
- ■ RERA SUBMISSION
- ☐ ADVANCE COPY
- ☐ CONSTRUCTION

Drg. No : Arihant 1 / ES - 05

Scale : 1 : 300
Drawn By : Amit Kamboj
Date : October 2022
Design By : Sanjay Goel
Ckd By : Anand Havelia

Architects :
Confluence
B- 431, NTC, N.D.-65,INDIA architecture
Ph: +91-11-28216038 Ph: +91-11-45584766 oce@inconfluence.com www.inconfluence.com urban design
Member of IGBC ISO - 9001 : 2000 hospitality interiors

Services Consultant :
Consummate Engineering Services (P) Ltd.
cespl
Noida Office : B - 67, Sector - 67, Noida - 201 301
Tel : (0120) 2303500 (24 Lines)
Lko. Office : R 006, Rohtas Plumeria, Gomti Nagar, Lucknow
e mail : mail@cespl.in, website : www.cespl.in