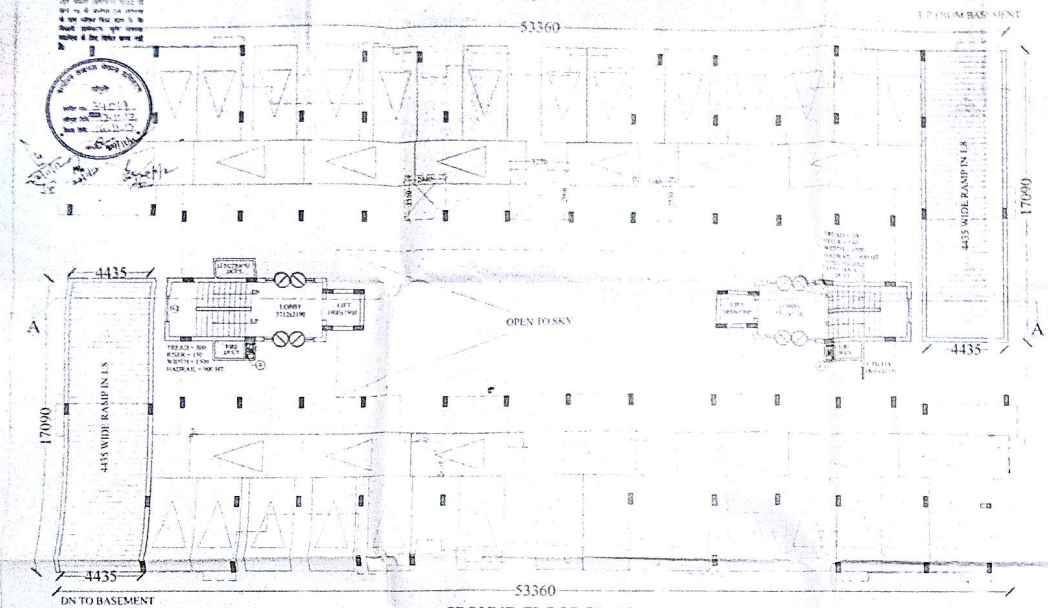

GROUND FLOOR PLAN

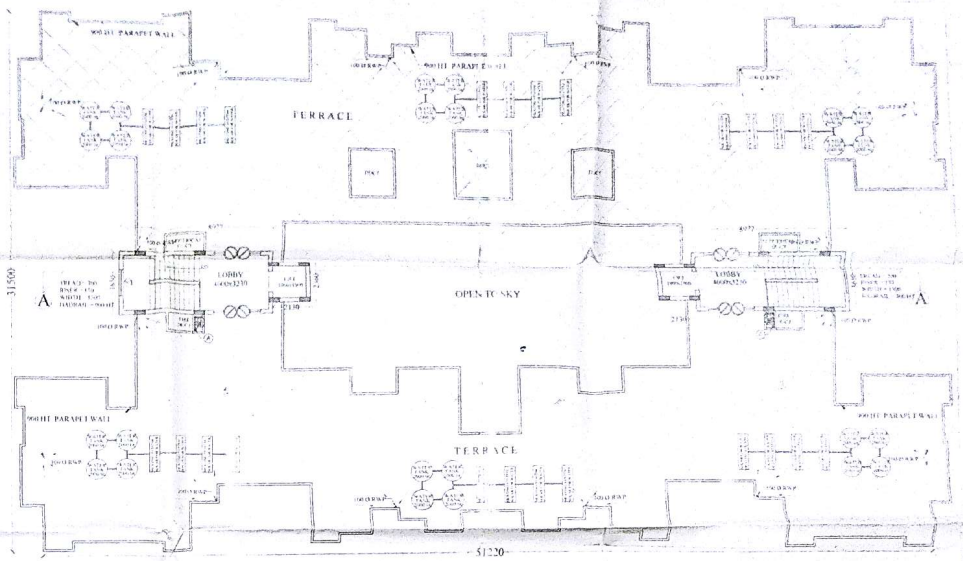

TERRACE FLOOR PLAN

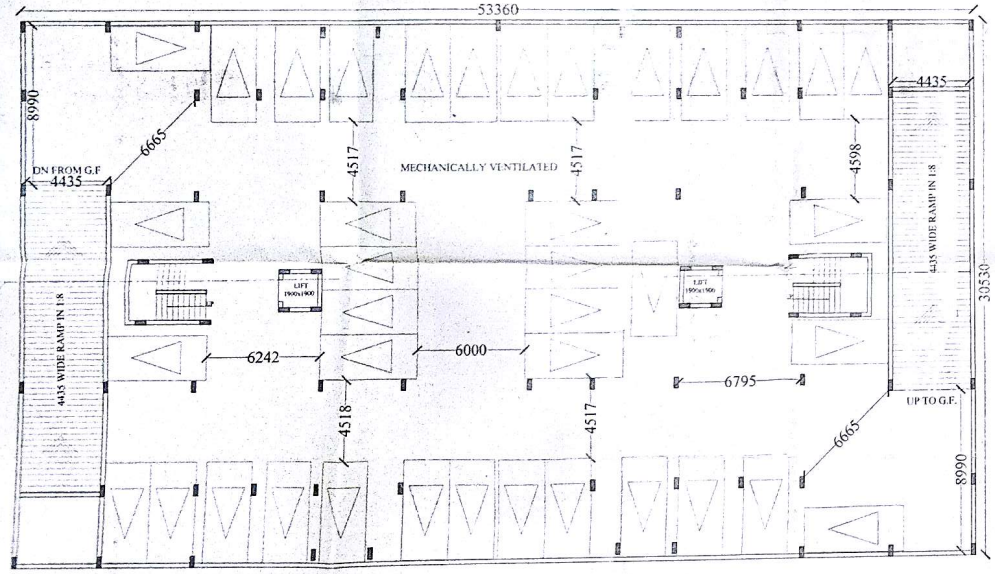

BASEMENT FLOOR PLAN

BLOCK-A

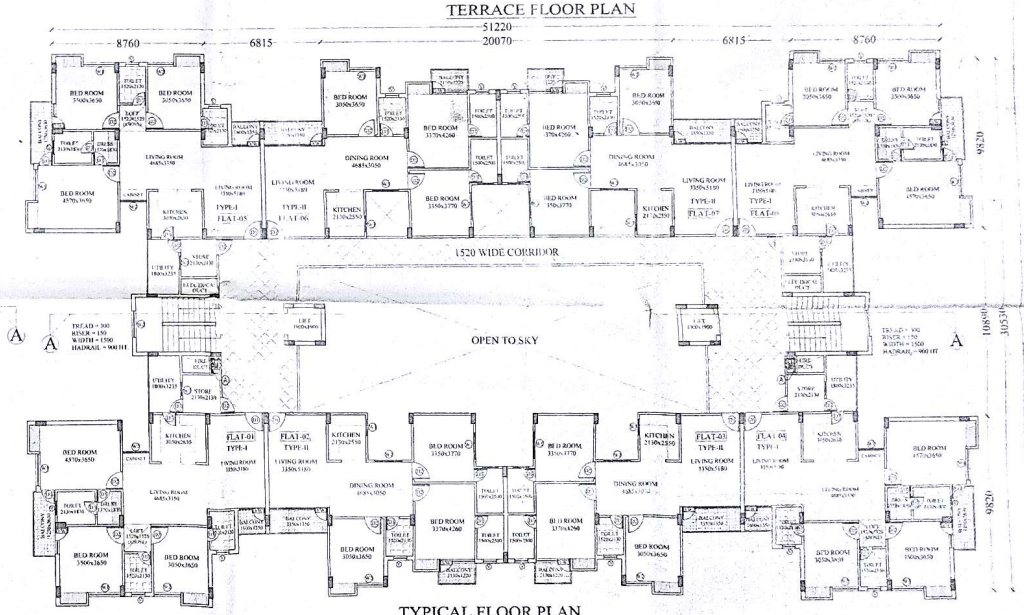

TYPICAL FLOOR PLAN

(IST, IIND, IIIRD, IVTH, VTH, VITH, VIITH & VIIITH FLOORS)

PROJECT

PROPOSED
RAJVANSH RESIDENCY
GROUP HOUSING
FOR
RAJVANSH ESTATES PVT. LTD.
AT
KH. NO. - 1578
AURANGABAD KHALSA, RAJA BIJALI PASI
LUCKNOW

AREA STATEMENT

A-	BASEMENT FLOOR COVERED AREA	= 1563.74 M²
1-	GROUND FLOOR STILT PARKING AREA	= 1073.24 M²
2-	FIRST FLOOR COVERED AREA	= 1073.24 M²
3-	SECOND FLOOR COVERED AREA	= 1073.24 M²
4-	THIRD FLOOR COVERED AREA	= 1073.24 M²
5-	FOURTH FLOOR COVERED AREA	= 1073.24 M²
6-	FIFTH FLOOR COVERED AREA	= 1073.24 M²
7-	SIXTH FLOOR COVERED AREA	= 1073.24 M²
8-	SEVENTH FLOOR COVERED AREA	= 1073.24 M²
9-	EIGTH FLOOR COVERED AREA	= 1073.24 M²
	TOTAL COVERED AREA IN F.A.R. (2+3+4+5+6+7+8+9)	= 8585.92 M²
11-	MUMTY & MACHINE ROOM COVERED AREA	= 37.20 M²
	TOTAL COVERED AREA IN ALL FLOORS	= 13,309.10 M²

FIRE FIGHTING LEGEND

- SPRINKLER
- WET RISER
- 100Ø MS DOWNCOMER PIPE
- FIRE HOSE CABINET
- CO2 FIRE EXTINGUISHER 4.5 Kg CAPACITY ISI MARKED
- WATER CO2 FIRE EXTINGUISHER 9 LTR CAP ISI MARKED

EACH FHC CONTAINS ONE NO. FIRST AID HOSE REEL, TWO NO'S FIRE HOSE REEL, ONE NO. SINGLE HEADED LANDING VALVE, ONE NO. BRANCH PIPE, ONE NO. FIRE MAN AXE AND LOCALIZED FIRE EXTINGUISHERS.

DRAWING TITLE

BLOCK-A
(ALL FLOOR PLANS)

DOOR WINDOW SCHEDULE

SR.N.	ITEM	LENGTH	HEIGHT	SILL
1	ALD/W	2700	2550	---
2	D/W1	1500	2550	---
3	D/W2	3350	2550	---
4	D/W3	1950	2550	---
5	D1	1050	2550	---
6	D2	975	2550	---
7	D3	750	2100	---
8	W1	1950	1650	900
9	W2	1500	1650	900
10	W3	900	1650	900
11	V	900	600	1500

SCALE: 1:100

DATE: FEB. 2012

DRAWN BY: RAJKAMAL

For Rajvansh Estates Private Limited

OWNER SIGNATURE

ARCHITECT SIGNATURE

PUNIT SRIVASTAV
VASTULIPI
ARCHITECTS & INTERIOR DESIGNERS
VASTU SHASTRA CONSULTANTS
5/171, VIKRAM KHAND, GOMTI NAGAR
LUCKNOW

Scanned by CamScanner