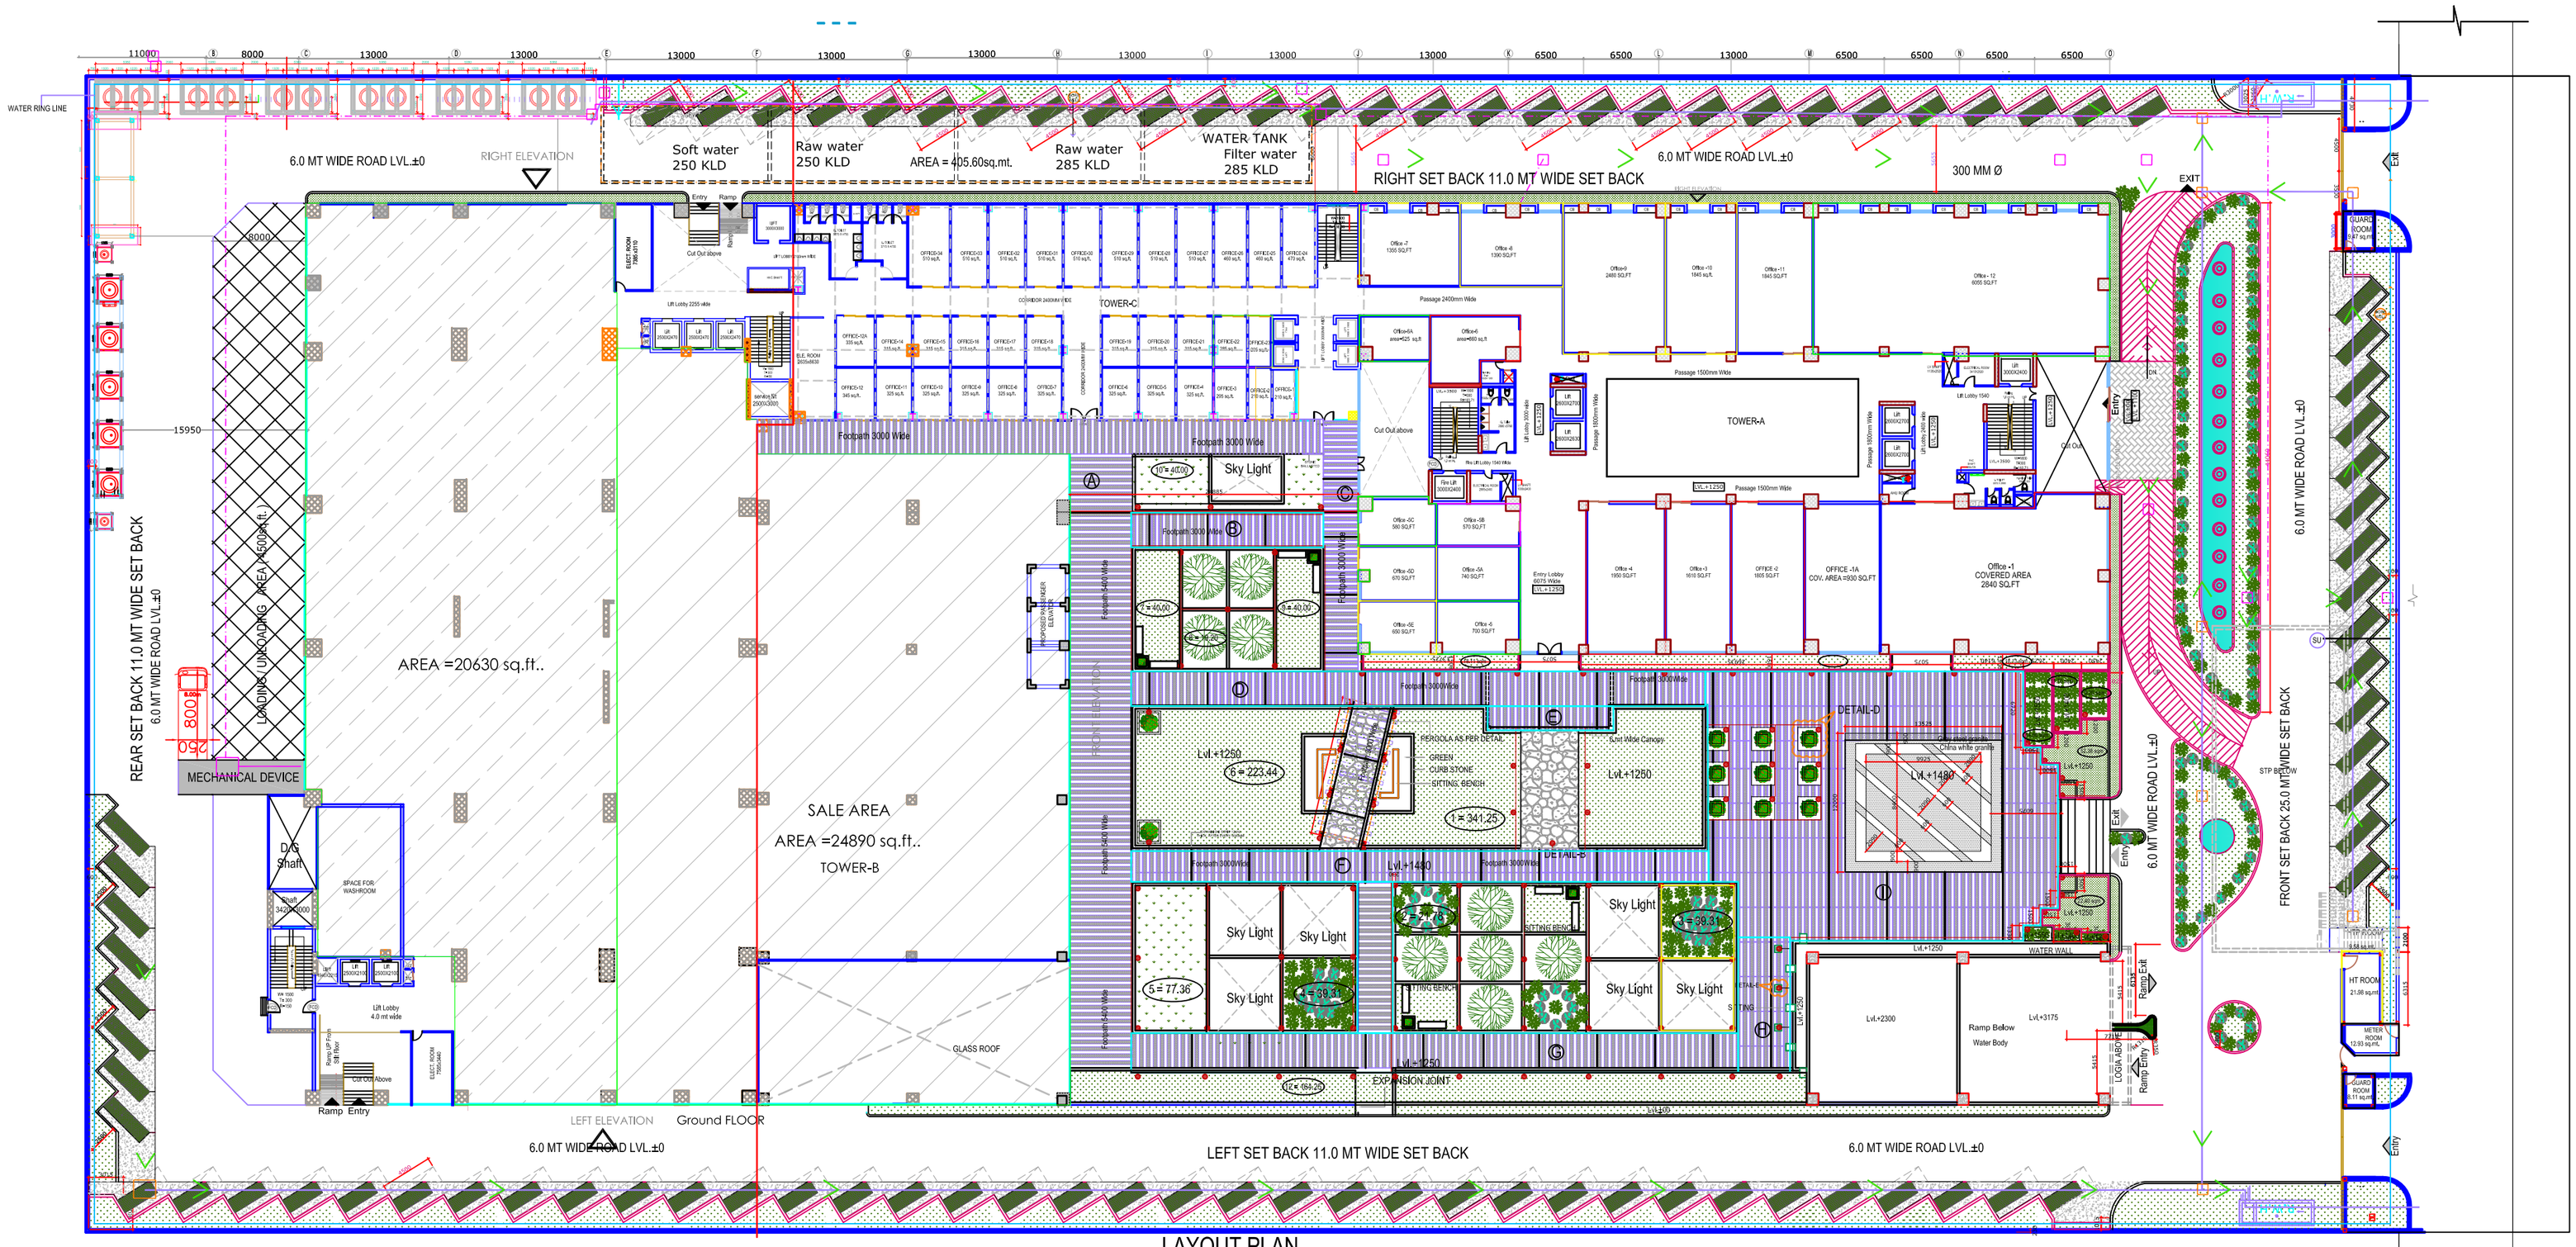

LAYOUT PLAN

LEGEND

	HT LINE
	RCC HUME PIPE DRAIN
	GRASS PAVER
	SEWERLINE
	ROAD
	GREEN
	STONE BALLASTED GRANITE
	POLISHED AND DOTTED GRANITE

Notes:

1. ALL DIMENSIONS ARE IN MILLIMETRES UNLESS STATED OTHERWISE.
2. NO DIMENSION IS TO BE SCALED OFF THE DRAWING.
3. THIS DRAWING TO BE READ IN CONJUNCTION WITH ALL RELEVENT CONSULTANT SERVICES DRAWINGS & SPECS.
4. ANY DISCREPANCY IN DRG., TO BE BROUGHT TO THE NOTICE OF ARCHITECTS BEFORE COMMENCEMENT OF WORK AT SITE.
5. FOR ALL STAIRS, RAMPS, ELEVATORS, TOILETS - REF SEP. DETAILS
6. FOR ALL SERVICES DWGS - REFER SEP. DETAILS
7. FOR CUTOUTS FOR BASEMENTS FRESH AIR - REFER SEP. DETAILS

LEGEND :

Released for :-

- [ ] Information
- [ ] Review
- [ ] Approval
- [ ] Tender
- [ ] Submission
- [x] Good for Construction

revisions			
no.	date	description	issued to

project: ITHUM SECTOR 62, NOIDA

client: GRANDSLAM DEVELOPERS PVT. LTD., D -5, LAJPAT NAGAR III, NEW DELHI- 24

architects: HOLISTIC URBAN INNOVATIONS PVT. LTD. PLANNING & ARCHITECTURE EPC & KEPC ACTIVITIES GREEN & ENERGY SERVICES BUILDING TECH. SERVICES,THE CORENTHUM, TOWER- A-41, SEC.- 62, NOIDA 201 301PH.- 0120-4279023 , 24, FAX- 0120-4279025

consultant-1: structural
CONSTRUCTURE DESIGNS (P)LTD(CDPL)
3rd floor, Abhisek Plaza, Pocket- B,
Mayur Vihar Phase- II, Delhi- 110091
Tele. 22776008,2274917, Fax:- 22776039

consultant-2: Services - Plumbing & Fire Fighting Consultant
DSR Engineering Services
28-D , Pocket -6 ,
MIG Flats , Mayur Vihar -Phase - III ,Delhi -110096
Ph- 9910349454

consultant-3: Services - Electrical Consultant
SQUARETECH ENGINEERING PVT. LTD.
K-1/A ABUL FAZAL ENC, PART-1
JAMIA NAGAR OKHLA,
NEW DELHI 110025
PHONE:Sb-011-29943783/9899429436
E-mail- sqtechj@yahoo.co.in, utsabk@gmail.com

drawing title: AREA DEVELOPEMENT

revision: 1

project no: 727

scale:

date: 15 SEP 14

north :

drg. no: IT./AR/03

chkd:

dealt:

THIS DRAWING IS THE COPYRIGHT OF M/S HOLISTIC URBAN INNOVATIONS PVT. LTD.ITS USE FOR ANY PURPOSE OTHER THAN STATED TO BE DONE AFTER WRITTEN APPROVAL FROM M/S HOLISTIC URBAN INNOVATIONS PVT. LTD.