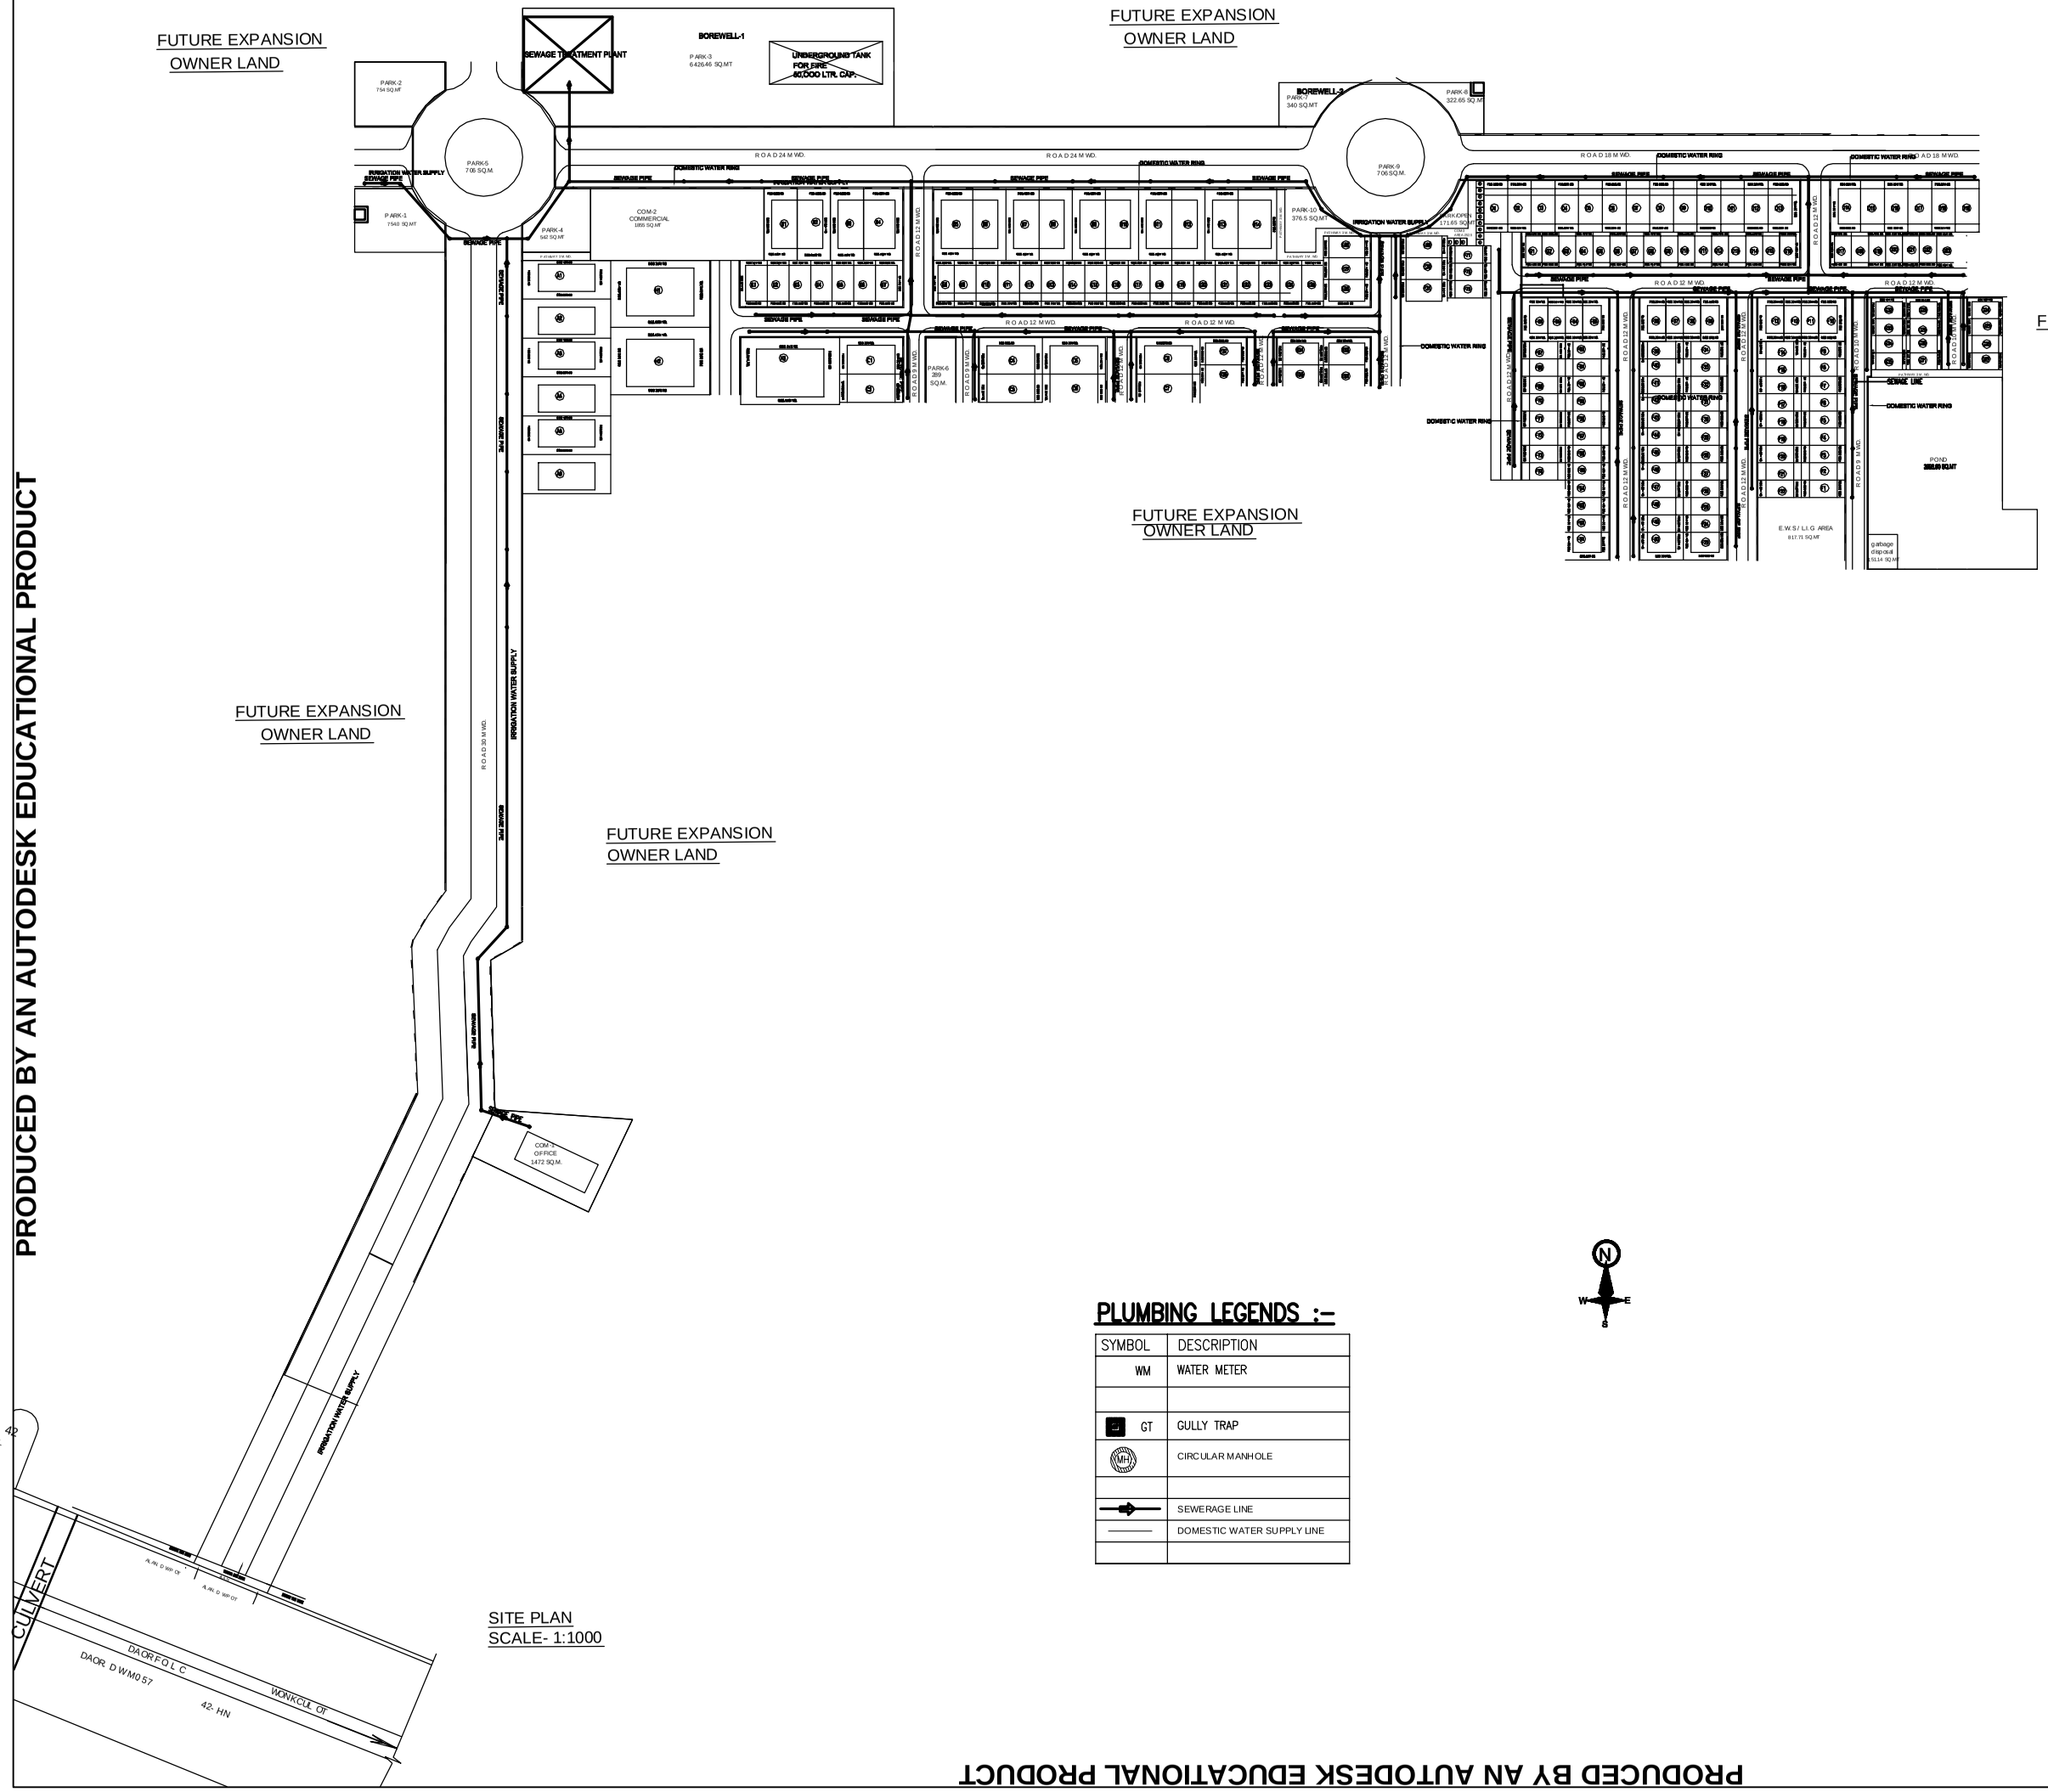

SITE PLAN
SCALE- 1:1000

PLUMBING LEGENDS :-

SYMBOL	DESCRIPTION
WM	WATER METER
GT	GULLY TRAP
	CIRCULAR MANHOLE
	SEWERAGE LINE
	DOMESTIC WATER SUPPLY LINE

PROJECT

PROPOSED RESIDENTIAL LAYOUT PLAN OF INTERNATION/ CITY FOR COMPETENT INFRA HEIGHTS PVT. LTD. & COMPETENT SAI INFRA VENTURE PVT. LTD. & COMPETENT INFRA CITY PVT. LTD. & ALLIED INFRA TOWERS PVT. LTD. & COMPETENT STAR CONSTRUCTIONS PVT. LTD. & MR. RAJESH KUMAR GUPTA S/O SHRI PREM NARAYAN GUPTA, R/O- 17¼,BEHIND S.P.G. HONDAAGENCY STATION ROAD BAREILLY & MR. BIPIN KUMAR S/O SHRI GOPAL, R/O-14, CIVIL LINES BAREILLY & MR. PARESH AGARWAL S/O SHRI NEELESH AGARWAL, & MRS. PRINCY AGARWAL W/O MR. PARESH AGARWAL,R/O- CIVIL LINES PILIBHIT,SITE AT- KHE NO.- 12,13,14,17,19,20,21,24,25M,39,40,41,42,43,44,45,46,47,4 49,50,75,76,77,78,79,80,81,82,83,84,118,119,120,121,122,127, 128,129,130,131,132,133,134,135,136,137,138,139,140,146, 192,193,194,195,196,197,198,199,200,202,223,224,225,228, 229,259,260,261,262,263,264,265,266,267,268,273,274,301, 302,303,312,313,346,347,349,350,353,354,355,534,535,536, 537,538,539,540,541,542,581,584, AT VILL.- NARYIAWAL, LUCKNOW ROAD , BAREILLY.

ARCHITECT :-

SAGUN
ARCHITECTS & INTERIOR DESIGNERS
S-19, First Floor,Janakpuri,Bareilly.
E-mail - sagunarchitect@gmail.com

MEP CONSULTANT :-

R S ASSOCIATES
S-18, ONE MART MALL
SECTOR-6 VASUNDHARA,
GHAZIABAD-201010
Tel.: 0120-4229808(M) 09540252808
email: rsassociates2006@gmail.com

DRAWING TITLE

SITE PLAN
SEWAGE SYSTEM LAYOUT

DATE 07/01/2016	
SCALE 1:800	
DWG NO. IC-RS-PL-01	

PRODUCED BY AN AUTODESK EDUCATIONAL PRODUCT
PRODUCED BY AN AUTODESK EDUCATIONAL PRODUCT