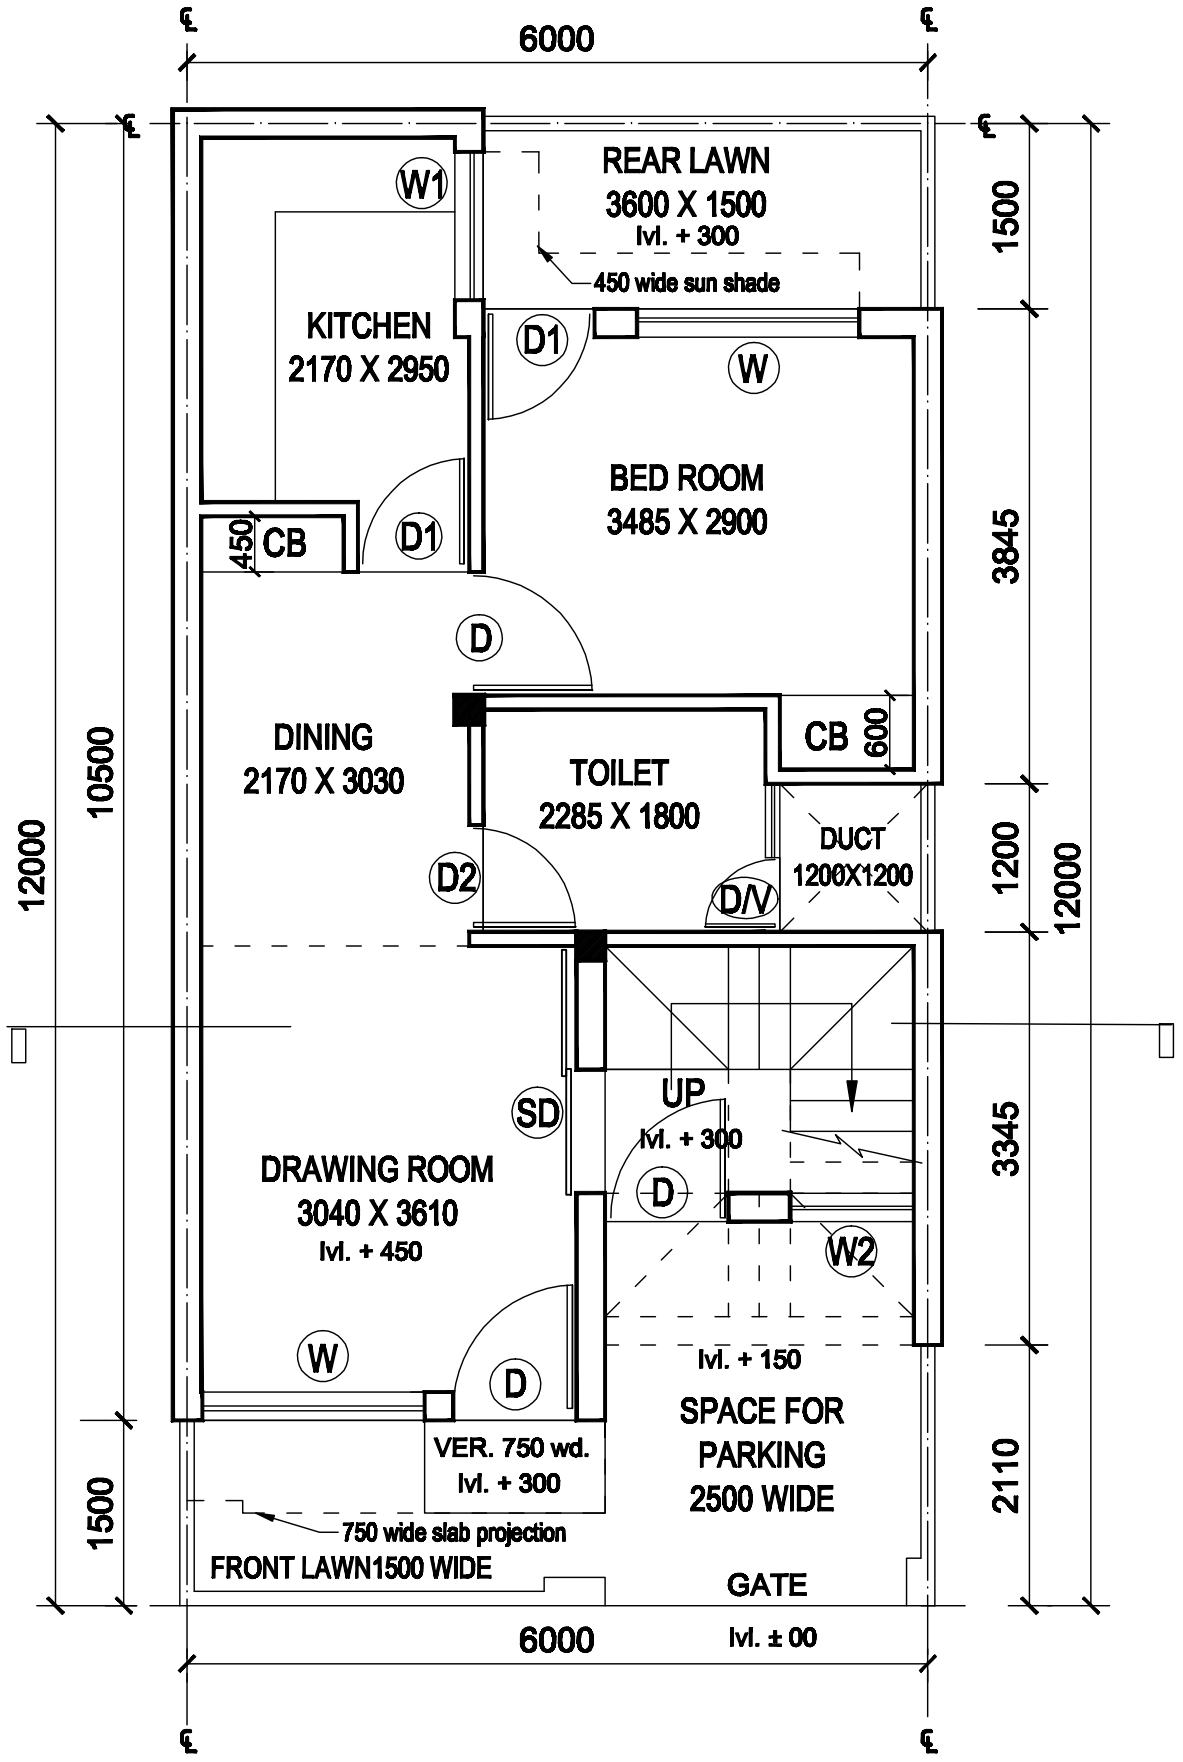

GROUND FLOOR PLAN

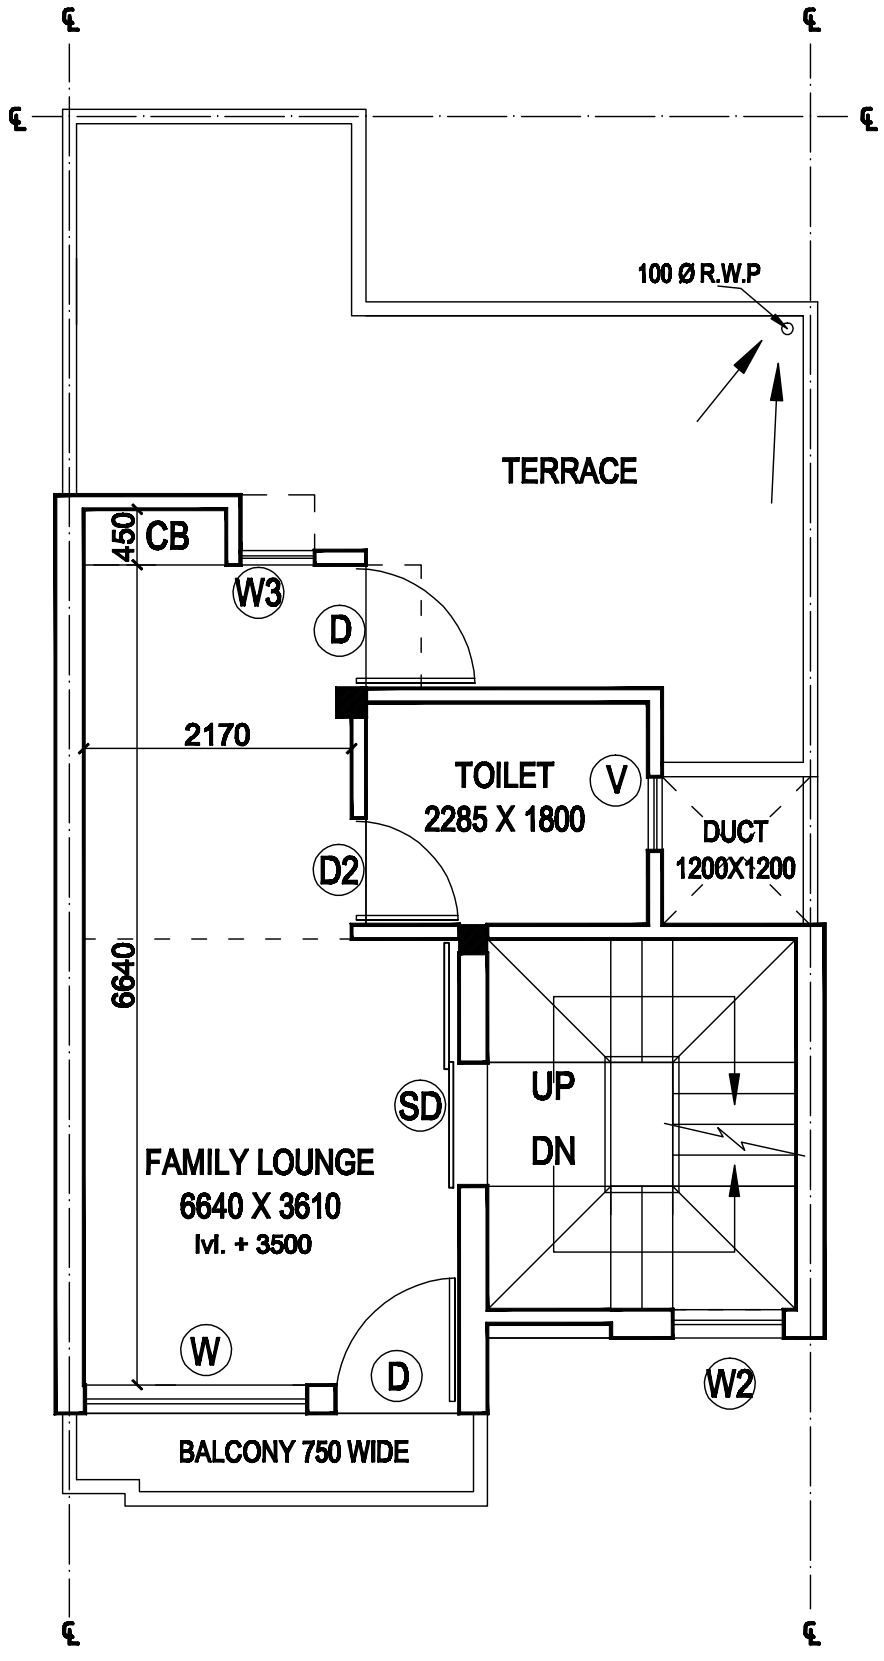

FIRST FLOOR PLAN

UPAVP
ARCHITECTURE AND PLANNING UNIT–7
NEELGIRI COMPLEX, INDIRA NAGAR
LUCKNOW–226016
Email : architectplanner7@gmail.com

DRG. NO.

NOTE:-

1. THIS HOUSE TYPE PLAN HAS BEEN FINALIZED AS PER FEASIBILITY RECEIVED FROM S. E., CIRCLE- 4 , VIDE HIS LETTER NO. 1698 / SE-4 / Y-15/ 114, DT. - 04.07.2015 .

SCHEDULE OF DOORS / WINDOWS

S. NO.	TYPE	SIZES	REMARKS
1	D	1000 X 2100	
2	D1	900 X 2100	
3	D2	750 X 2100	
4	D/V	1200 X 2100	CILL - /1500
5	W	1800 X 1800	CILL 300
6	W1	1200 X 1200	CILL 900
7	W2	1000 X 1200	CILL 900
8	W3	600 X 1800	CILL 300
9	V	600 X 600	CILL 1500
10	SD	1000 X 2100	sliding door

AREA ANALYSIS:

PLOT AREA	- 72.00 SQ. M.
COVERED AREA ON G.F.	- 51.95 SQ.M
COVERED AREA ON F.F.	- 37.17 SQ.M
TOTAL COVD. AREA	- 89.12 SQ.M
GROUND COVERAGE	- 72.15 %

HOUSE TYPE - A-72

DRG.TITLE

GROUND & FIRST FLOOR PLAN

DATE : 10.09.2015

SCALE :

P.C.K. Maurya A.I.I.A. ARCH. ASSTT.	sd 10.09.2015
JYOTI KATIYAR B.ARCH. , ASSTT. ARCH. PLANNER	–
ARVIND DEO ARYA B.ARCH.A.I.I.A,M.A,M.B.A(PM) ARCHITECT PLANNER	sd 10.09.2015
CHIEF ARCHITECT PLANNER	sd 11.09.2015