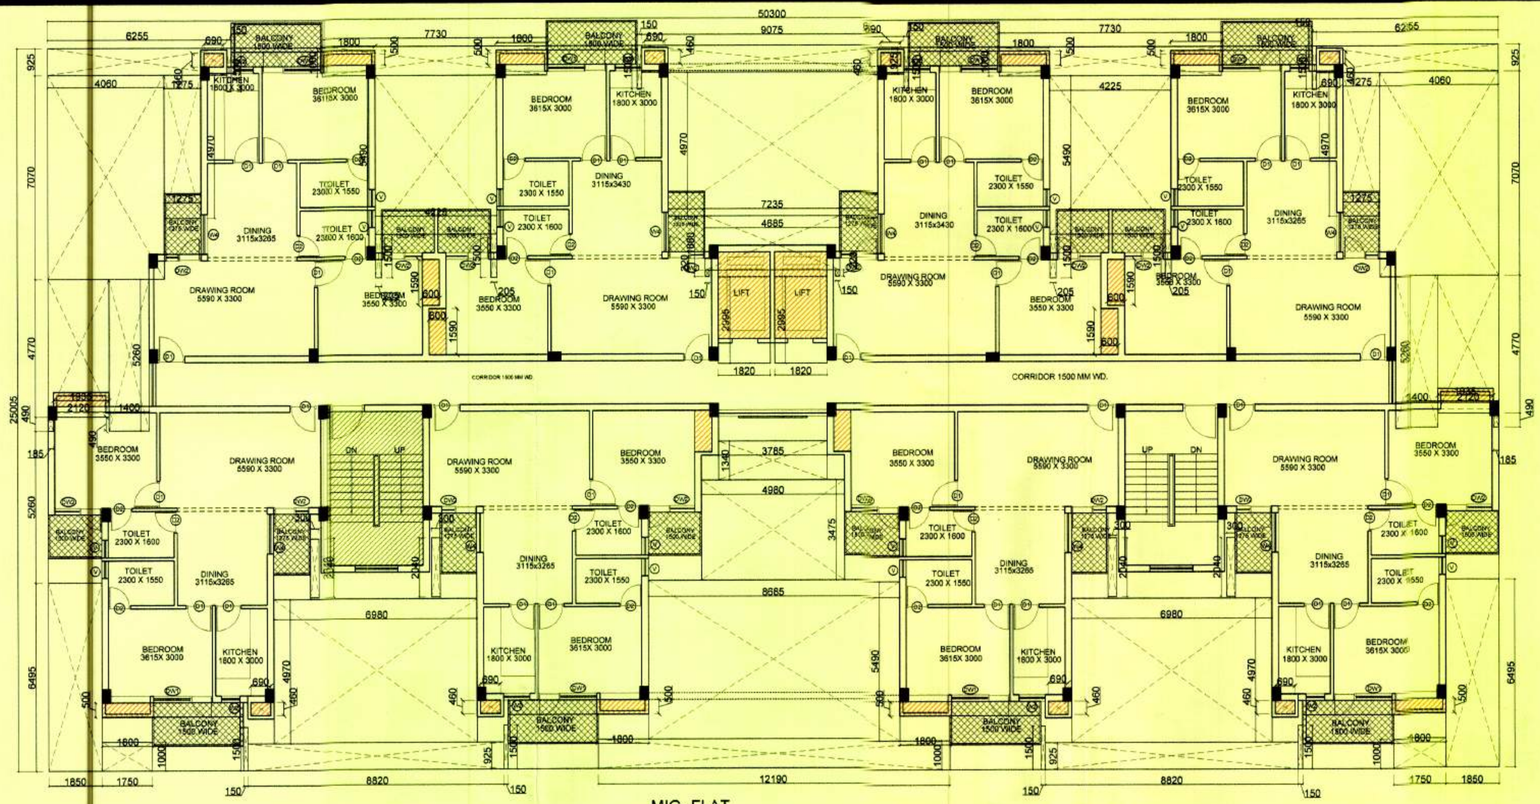

MIG- FLAT

1st TO 15th TYPICAL - CLUSTER AREA

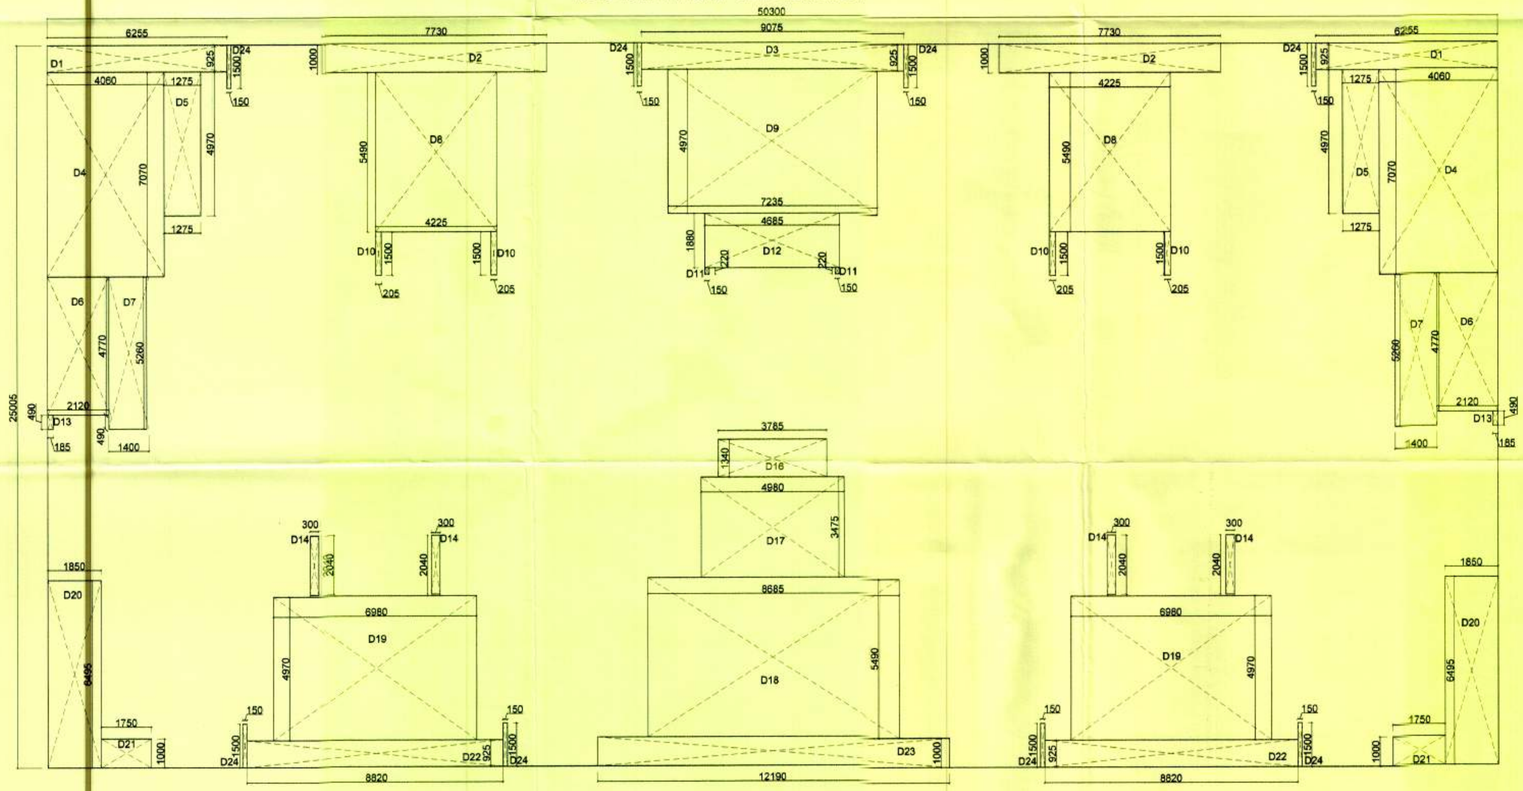

MIG- FLAT

TYPICAL - CLUSTER AREA

AREA STATEMENT :

MIG- 1st-20th TYPICAL FLOOR AREA STATEMENT						
S.No.	Item	Length	Width	No	Area	Unit
TOTAL ENVELOPE AREA OF ONE FLOOR (A)		50300	25005	1	1257.75	SqMt
DEDUCTION						
X - CUT-OUT AREAS						
1	D1	6255	925	2	11.57	SqMt
2	D2	7730	1000	2	15.46	SqMt
3	D3	9075	925	1	8.39	SqMt
4	D4	4060	7070	2	57.41	SqMt
5	D5	1275	4970	2	12.67	SqMt
6	D6	2120	4770	2	20.22	SqMt
7	D7	1400	5260	2	14.73	SqMt
8	D8	4225	5490	2	46.39	SqMt
9	D9	7235	4970	1	35.96	SqMt
10	D10	205	1500	4	1.23	SqMt
11	D11	150	220	2	0.07	SqMt
12	D12	4685	1880	1	8.81	SqMt
13	D13	185	490	2	0.18	SqMt
14	D14	300	2040	4	2.45	SqMt
15	D16	3785	1340	1	5.07	SqMt
16	D17	4980	3475	1	17.31	SqMt
17	D18	8685	5490	1	47.68	SqMt
18	D19	6980	4970	2	69.38	SqMt
19	D20	1850	6495	2	24.03	SqMt
20	D21	1750	1000	2	3.50	SqMt
21	D22	8820	925	2	16.32	SqMt
22	D23	12190	1000	1	12.19	SqMt
23	D24	150	1500	8	1.80	SqMt
24	D25	1820	2995	1	5.45	SqMt
25	D26	1815	2995	1	5.44	SqMt
				CUT-OUT DEDUCTION (X)	443.71	SqMt
Y - BALCONY AREAS						
1	B1	1275	2100	8	21.42	SqMt
2	B2	1850	1500	8	22.20	SqMt
3	B3	3165	1000	8	25.32	SqMt
4	B4	3115	500	8	12.46	SqMt
				BALCONY DEDUCTION (Y)	81.40	SqMt
				TOTAL DEDUCTION (B) = (X+Y)	525.11	SqMt
TOTAL FLOOR AREA (C)		TOTAL ENVELOP AREA - TOTAL DEDUCTIONS				
		TOTAL COVERED AREA OF ONE FLOOR (C)			732.64	SqMt
FAR AREA CALCULATION						
AREA UNDER 15% DEDUCTION						
1	CB1	1800	500	8	7.20	SqMt
	CB2	1935	500	2	1.94	SqMt
	CB3	600	1590	4	3.82	SqMt
	CB4	600	1440	2	1.73	SqMt
				TOTA CUPBOARD AREA (D)	14.68	SqMt
LOBBY AREAS						
2	FIRE STAIRCASE	3230	5340	1	17.25	SqMt
3	LIFT	1820	3000	2	10.92	SqMt
4	SHAFT(S1)	690	460	8	2.54	SqMt
				TOTAL AREA (E)	30.71	SqMt
				TOTAL AREA UNDER 15% DEDUCTION (F) = (D+E)	45.39	SqMt
				TOTAL FAR ACHIEVED ON ONE FLOOR (G) = (C-F)	687.26	SqMt

MIG - TYPICAL FLOOR PLAN & CLUSTER AREA STATEMENT

Greater Noida Industrial Dev. Authority
APPROVED
Gen. Manager (Plng. & Arch.)

OPENING SCHEDULE						
S.NO	TYPE	SIZE WIDTH	SIZE HEIGHT	SILL	LINTEL	REMARK
DOOR OPENINGS						
1.	DW1	2040	2550	-/900	2550	
2.	DW2	1500	2550	-/900	2550	
3.	D1	900	2100	-	2100	
4.	D2	750	2100	-	2100	
VENTILATORS OPENINGS						
1.	V	600	600	1950	2550	

LEGEND :-

- BALCONY
- CUPBOARD & SHAFTS
- SERVICE CORE

SUBMISSION DRAWING

PROJECT:

GROUP HOUSING FOR LIG & MIG PLOT NO GH-02 , OMICRON -1A AT GREATER NOIDA .

CONSTRUCTION AGENCY :

GREATER NOIDA INDUSTRIAL DEVELOPMENT AUTHORITY, 169 CHITVAN ESTATE SECTOR GAMMA - II GREATER NOIDA, GAUTAM BUDH NAGAR, UTTAR PRADESH 201308

DRG. TITLE:

MIG - TYPICAL FLOOR PLAN & CLUSTER AREA STATEMENT

REVISIONS :

S.N.	REVISION	DATE	DESCRIPTION

DATE:	SCALE :	NORTH :	DRG NO. :
JULY-2017	1:100		AR-12

CONSULTING ARCHITECTS:

ARCH-EN DESIGN

Architect **ASHOK KUMMAR**

DELHI OFF.: B-1/57, HAUZ KHAS, NEW DELHI-16. 011-45188222, Fax:- 011- 45188288

LUCKNOW OFF.: 4/5,VISHAL KHAND,GOMTI NAGAR, LUCKNOW 0522-4088222, Fax :- 0522- 4088288

ASHOK KUMMAR
B-1/57, HAUZ KHAS
NEW DELHI-16

A.C.E.O.		C.E.O	
SURESH KUMAR MANAGER(PLNG.)	W. SUKHBIR SR.EXE.(PLNG.)	NIMISHA SHARMA D.G.M. (PLNG.)	G.M. (PLNG.)

GREATER NOIDA INDUSTRIAL DEVELOPMENT AUTHORITY