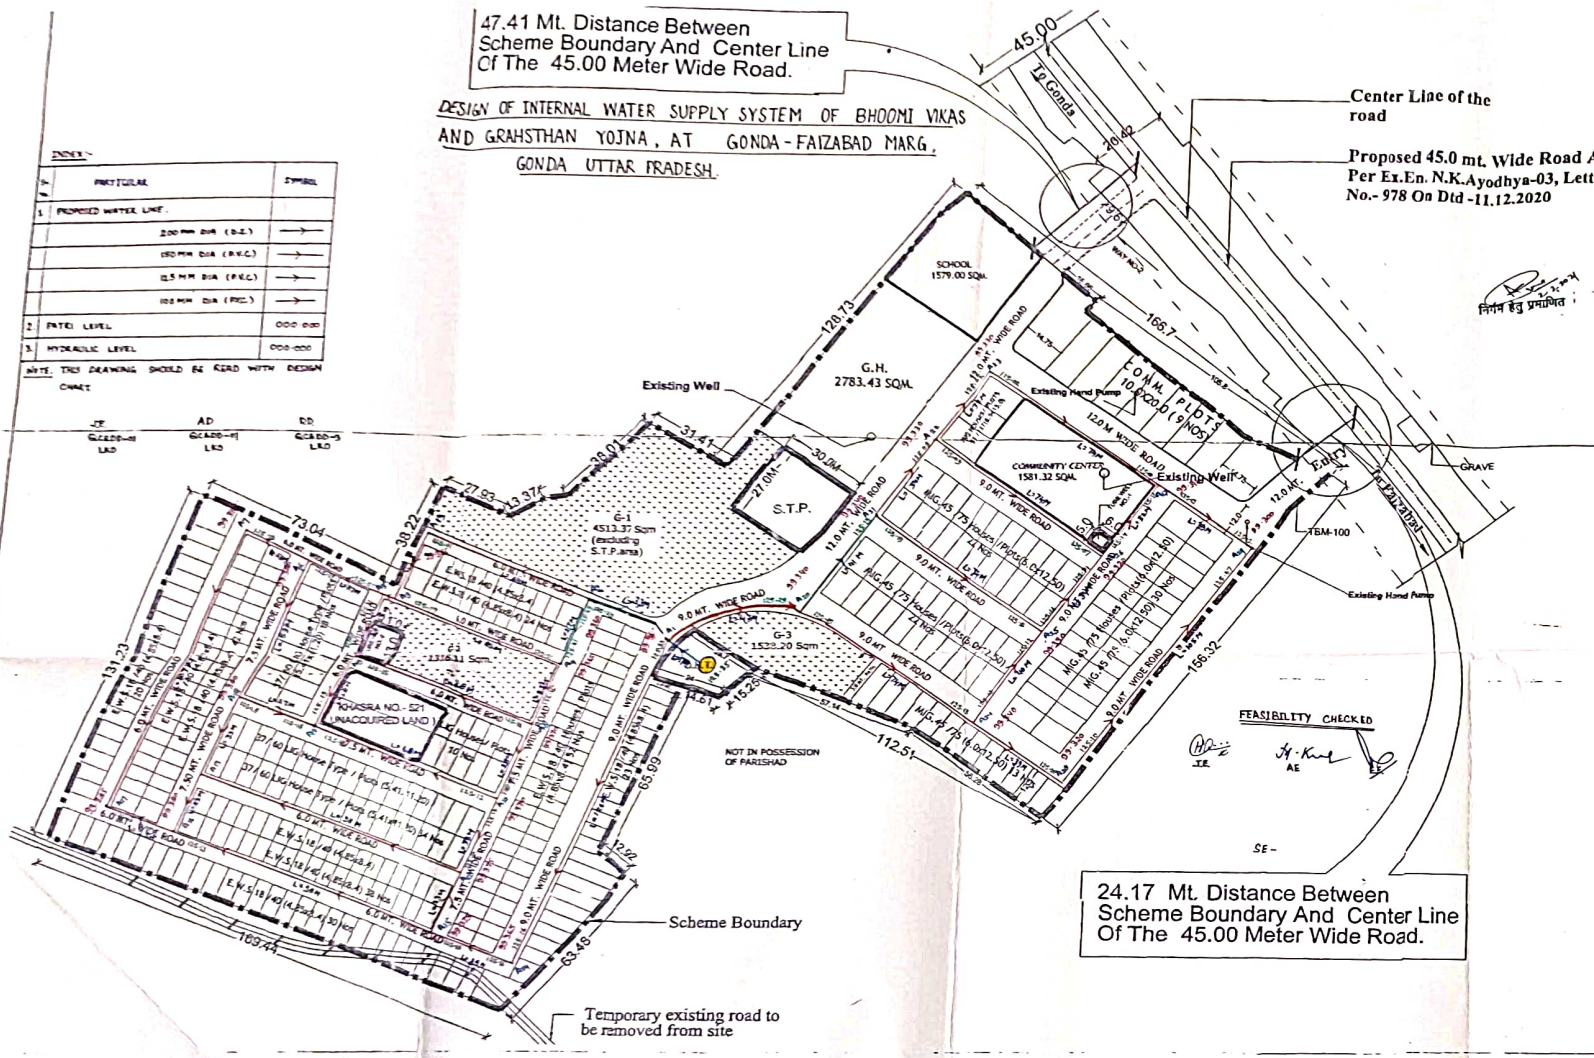

INDEX

S.	PARTICULAR	SYMBOL
1.	PROPOSED WATER LINE.	
	200 MM DIA (D.I.)	→
	150 MM DIA (P.V.C.)	→
	125 MM DIA (P.V.C.)	→
	100 MM DIA (P.V.C.)	→
2.	PATH LEVEL	000.000
3.	HYDRAULIC LEVEL	000.000

NOTE: THIS DRAWING SHOULD BE READ WITH DESIGN CHART

JE G.C.D.O.-III LKO | AD G.C.D.O.-II LKO | DD G.C.D.O.-5 LKO

निर्माण हेतु प्रमाणित

UPAVP
ARCHITECTURE AND PLANNING UNIT-3
NEELGIRI COMPLEX, INDIRA NAGAR
LUCKNOW-226016
Email : architectplanner7@gmail.com

DRG. NO. PART LOP/LOCATION OF S.T.P., O.H.T., T.W./GONDA/2021/56

NOTE:-

1. THIS LAY OUT PLAN OF BHOOMI VIKAS AND GRAHSTHAN YOJNA AT GONDA-FAIZABAD MARG, DISTT.- GONDA, UTTAR PRADESH HAS BEEN PREPARED ON THE BASIS OF LAND DIMENSION SURVEY DRAWING RECEIVED FROM E.E. „C.D.-2 (AND DISCUSSION WITH A.P.)VIDE HIS LETTER NO.- 607 / BHAWAN- 45 / 85 DT. 21.03.2018.

- THIS LAYOUT PLAN HAS BEEN REVISED ON THE BASIS OF FEASIBILITY RECEIVED FROM Ex. En. N.K.-2 VIDE HIS LETTER NO.1132/ BHAWAN-45 /141 ON DATED: 16.05.18 AND ORAL DISCUSSION WITH A.P. AND EX.EN. C.D.2 ON DATED:15.5.18.
- THIS LAYOUT PLAN HAS BEEN REVISED ON THE BASIS OF ORAL DISCUSSION WITH A.P. AND EX.EN. C.D.2 ON DATED: 1.6.18.
- THIS LAYOUT PLAN HAS BEEN REVISED ON THE BASIS OF FEASIBILITY RECEIVED FROM Ex. En. N.K.-2 VIDE HIS LETTER NO.1303 / BHAWAN-45 /167 ON DATED: 04.06.18 AND DISCUSSION WITH A.P. AND EX.EN. C.D.2 ON DATED:11.6.18.
- THIS LAYOUT PLAN HAS BEEN REVISED ON THE BASIS OF INFORMATION RECEIVED FROM Ex. En. N.K.-2 VIDE HIS LETTER NO. 1938 / BHAWAN-45 /203 ON DATED:-30.07.18.
- THIS LAYOUT PLAN HAS BEEN PREPARED ON THE BASIS OF FEASIBILITY RECEIVED FROM Ex. En. N.K.-2 VIDE HIS LETTER NO.2187 BHAWAN-45 /221 ON DATED: 1.09.18
- IN THE L.O.P. APPROACH ROAD TO SCHEME HAS BEEN MARKED AS PER DISCUSSION WITH EX.EN. C.D.2 ON DATED:06.09.18
- 12.0 M. WIDE ROAD IN FRONT OF PRIMARY SCHOOL & G. H. AS SHOWN IN LAYOUT.
- THIS LAYOUT PLAN HAS BEEN FINALIZED ON THE BASIS OF FEASIBILITY RECEIVED FROM Ex. En. N.K.-2 VIDE HIS LETTER NO.2235 / BHAWAN-45 /224 ON DATED: 10.09.18.

SCHEME BOUNDARY

SCHEME AREA = 56108.126 SQM.
(INCLUDING KHASRA NO.- 521, area= 768.00 sqm.)
SCHEME AREA = 55340.126 SQM.
(EXCLUDING KHASRA NO.- 521, area= 768.00 sqm.)

SCHEME
BHOOMI VIKAS AND GRAHSTHAN YOJNA AT GONDA-FAIZABAD MARG, DISTT.- GONDA, UTTAR PRADESH.

PROJECT
ZONAL DEVELOPMENT PLAN

DATE : 12.10.2018
SCALE :
NORTH

NOTE DATED- 22.01.2021

1. IN THE PREVIOUS SANCTION LAY OUT PLAN O.H.T., TUBE WELL AND S.T.P. HAS BEEN MARKED ON THE BASIS OF DIMENSIONS RECEIVED FROM EX.EN. NIRMAN KHAND AYODHYA-03, VIDE HIS LETTTER NO.- 978 ON DTD - 11.12.2020 AND LETTER NO. - 1001 ON DTD: -17 .12.2020.
2. LOCATION OF O.H.T., TUBE WELL AND S.T.P. HAS BEEN REVISED ON THE BASIS OF DIMENSIONS AND INFORMATION RECEIVED FROM S.E. AYODHYA, VIDE HIS LETTER NO . 317 ON DATED: 16.12.2020.
3. IN THIS LAYOUT PLAN, LOCATION OF O.H.T. ,TWO TUBE WELL AND S.T.P. HAS BEEN FINALIZED ON THE BASIS OF FEASIBILITY RECEIVED FROM EX.EN. NIRMAN KHAND AYODHYA-03, VIDE HIS LETTTER NO.- 1013 ON DATED: 18.12.2020.
4. IN THIS LAYOUT PLAN, LOCATION OF O.H.T.,TWO TUBE WELL AND S.T.P. HAS BEEN FINALIZED ON THE BASIS OF DECISION TAKEN IN H.L.C. ON DTD: 01.01.2021

Drg. Title **Location Of S.T.P., O.H.T. & Tube Wells In Sanction Layout Plan Of Gonda**

SMITA DIP.ARCH ARCH. ASSTT.	ALOK KUMAR VERMA B.ARCH, M.PLANNING(URBAN)MCDA,AITP ASSTT. ARCH. PLANNER	JYOTI KATIYAR B.ARCH. ARCHITECT PLANNER	S. J. YADAV B.ARCH. SENIOR ARCHITECT PLANNER	DINESH KUMAR B. TECH. CHIEF ARCHITECT PLANNER	AJAY CHAUHAN I.A.S. AVAS AYUKT

NOTE DATED 5.10.18:-

- THIS LAYOUT PLAN HAS BEEN REVISED ON THE BASIS OF DISCUSSION AND INSTRUCTION GIVEN BY H.C. ON DATED:28.9.18

(I) IN THIS REVISED L.O.P. 01 NO. SCHOOL PLOT HAS BEEN PROPOSED NEAR GROUP HOUSING PLOT SITUATED ON 12.0 MT. WIDE ROAD INSTEAD OF PREVIOUSLY PLANNED 02 NO. SCHOOL PLOTS.
(II) AREA OF GREEN G3 HAS BEEN REVISED DUE TO WHICH 13 NOS M.I.G. (6.0X12.50)M PLOTS / HOUSES HAVE BEEN PROPOSED INSTEAD OF PREVIOUSLY PLANNED 15 NOS.
(III) 03 NOS MIG PLOTS /HOUSES OF SIZE (8.5X15.0) M HAVE BEEN PROPOSED ADJACENT TO COMMUNITY CENTRE PLOT.
(IV) THE POCKET NEAR KHASRA NO. 521 HAS BEEN REVISED AS SHOWN IN L.O.P.

NOTE DATED 12.10.18:-

(I) THIS LAYOUT PLAN HAS BEEN FINALIZED ON THE BASIS OF FEASIBILITY RECEIVED FROM Ex. En. N.K.-2 VIDE HIS LETTER NO.2408 BHAWAN-45 /235 ON DATED: 8.10.18

SMITA ARCH. ASSTT.	
PRABHAVATI SURI A.I.I.A. ASSTT. ARCH. PLANNER	SD... 12.10.18
ARVIND DEO B.ARCH.A.I.I.A.M.A.M.B.A(PM),M.ARCH(LAND) ARCHITECT PLANNER	SD... 15.10.18
S. K. RAITANI CHIEF ARCHITECT PLANNER	SD... 15.10.18
AJAY CHAUHAN I.A.S. AVAS AYUKT	SD... 30.11.18