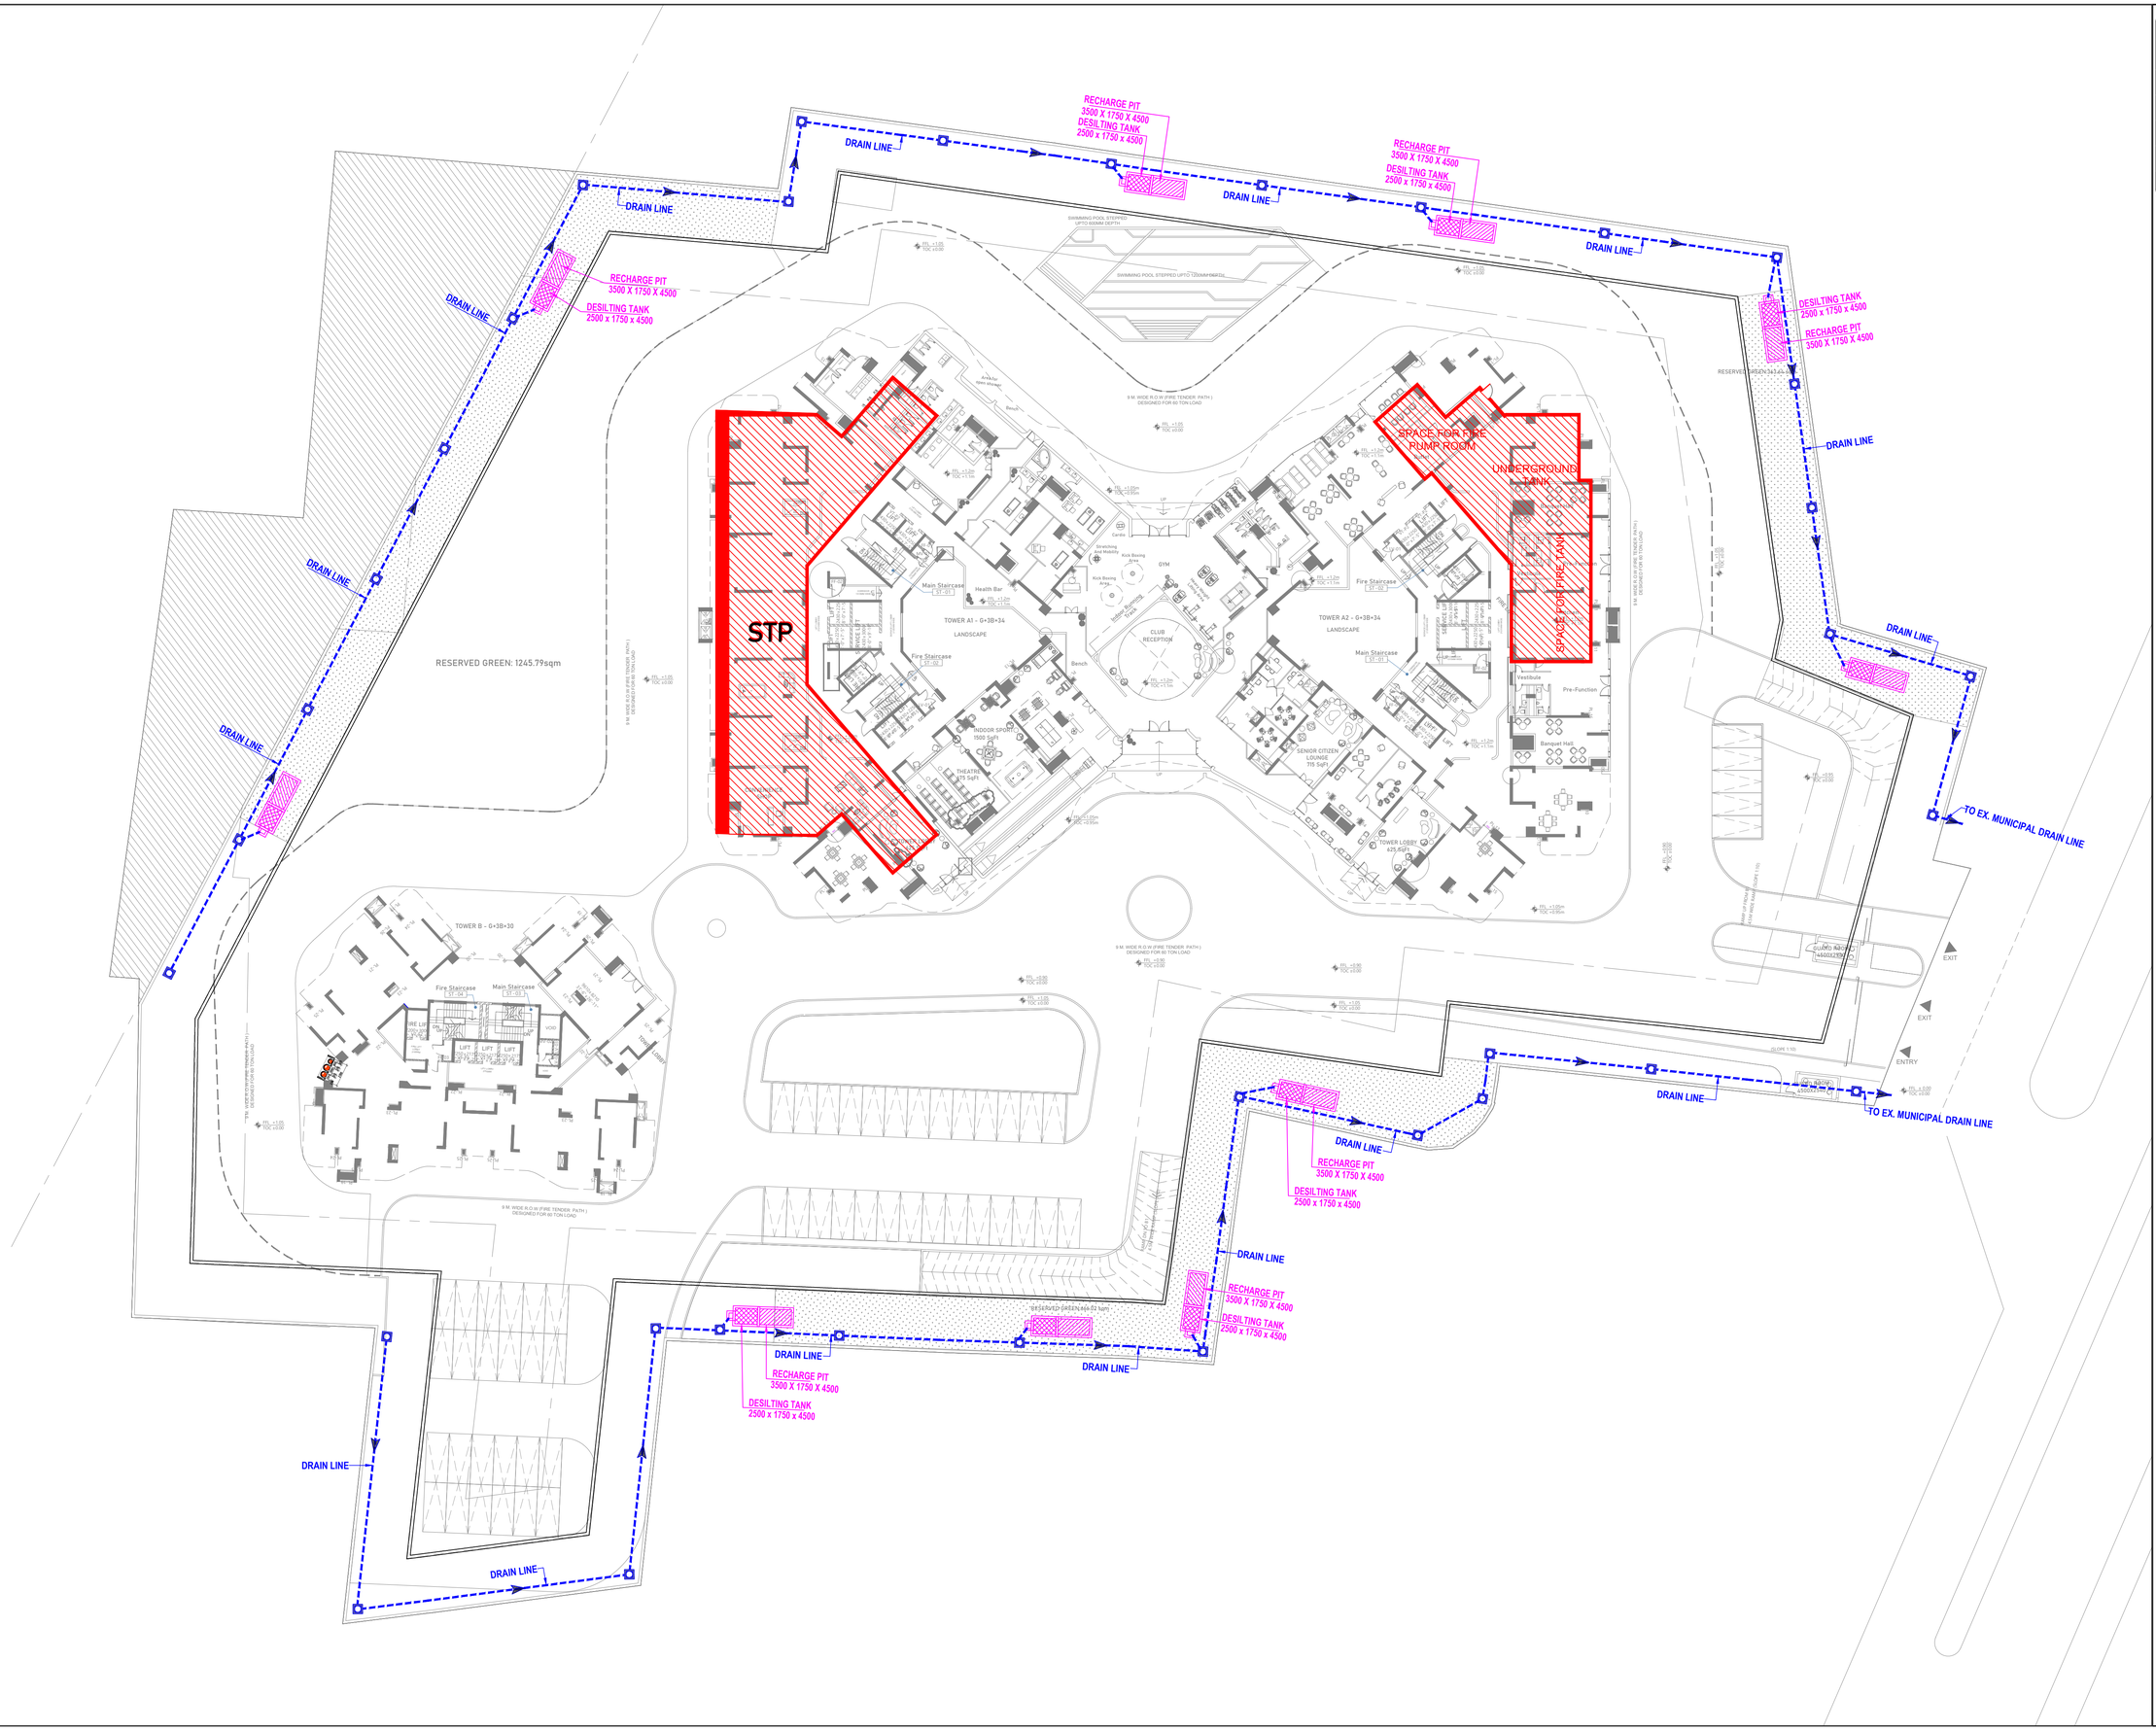

LEGEND :

S. No.	SYMBOL	DESCRIPTION
1.	C.P.	CATCH PIT
2.		UNDER GROUND DRAIN
3.		RAIN WATER HARVESTING
4.		BASEMENT LINE

Rev. no.	Date	Revision
..	..	..

Project
GROUP HOUSING @ KAARYAN,
GHAZIABHAD, UP

Title
SITE PLAN

Subtitle
EXTERNAL DRAINAGE LAYOUT

Drawing released for
- ☐ APPROVAL
- ■ SUBMISSION
- ☐ ADVANCE COPY
- ☐ CONSTRUCTION

Drg. no. KAARYAN / EX / S-02	Drawn by Kulwant
Scale 1 : 350	Designed by R.K.
Date Aug. 2025	Checked by R.K.

Architects
Confluence
NEW DELHI , INDIA
F-1, FIRST FLOOR, MIRA CORPORATE SUITES,
ISHWAR NAGAR, NEW DELHI 110065
Ph- +91-11-26925684 ccs@inconfluence.com Member of IGBC
Ph- +91-11-40564768 www.inconfluence.com ISO - 9001 : 2000
architecture urban design hospitality interiors

Services Consultant
Cespl Consultants Pvt. Ltd.
B - 67, Sector - 67, Noida - 201 301
Tel : (0120) 3225400 / 3225401
e mail : mail@cespl.in, website : www.cespl.in