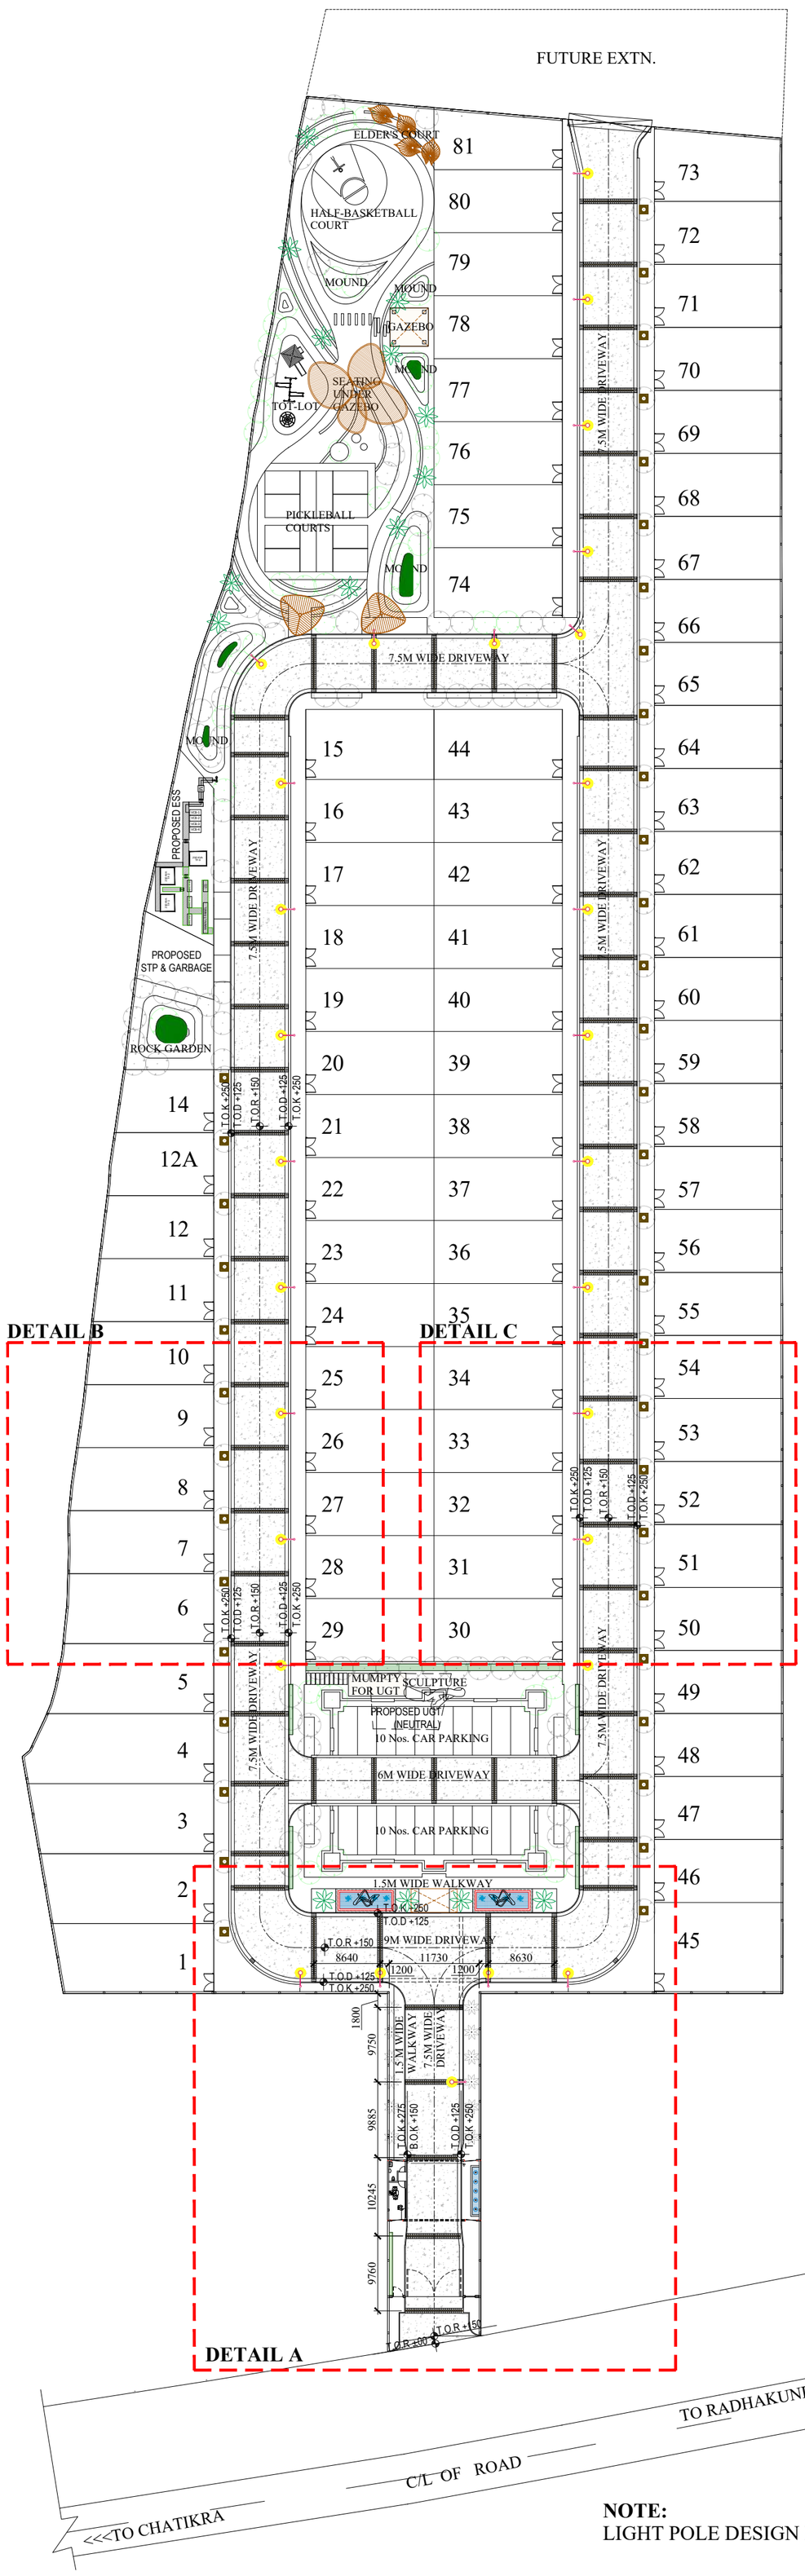


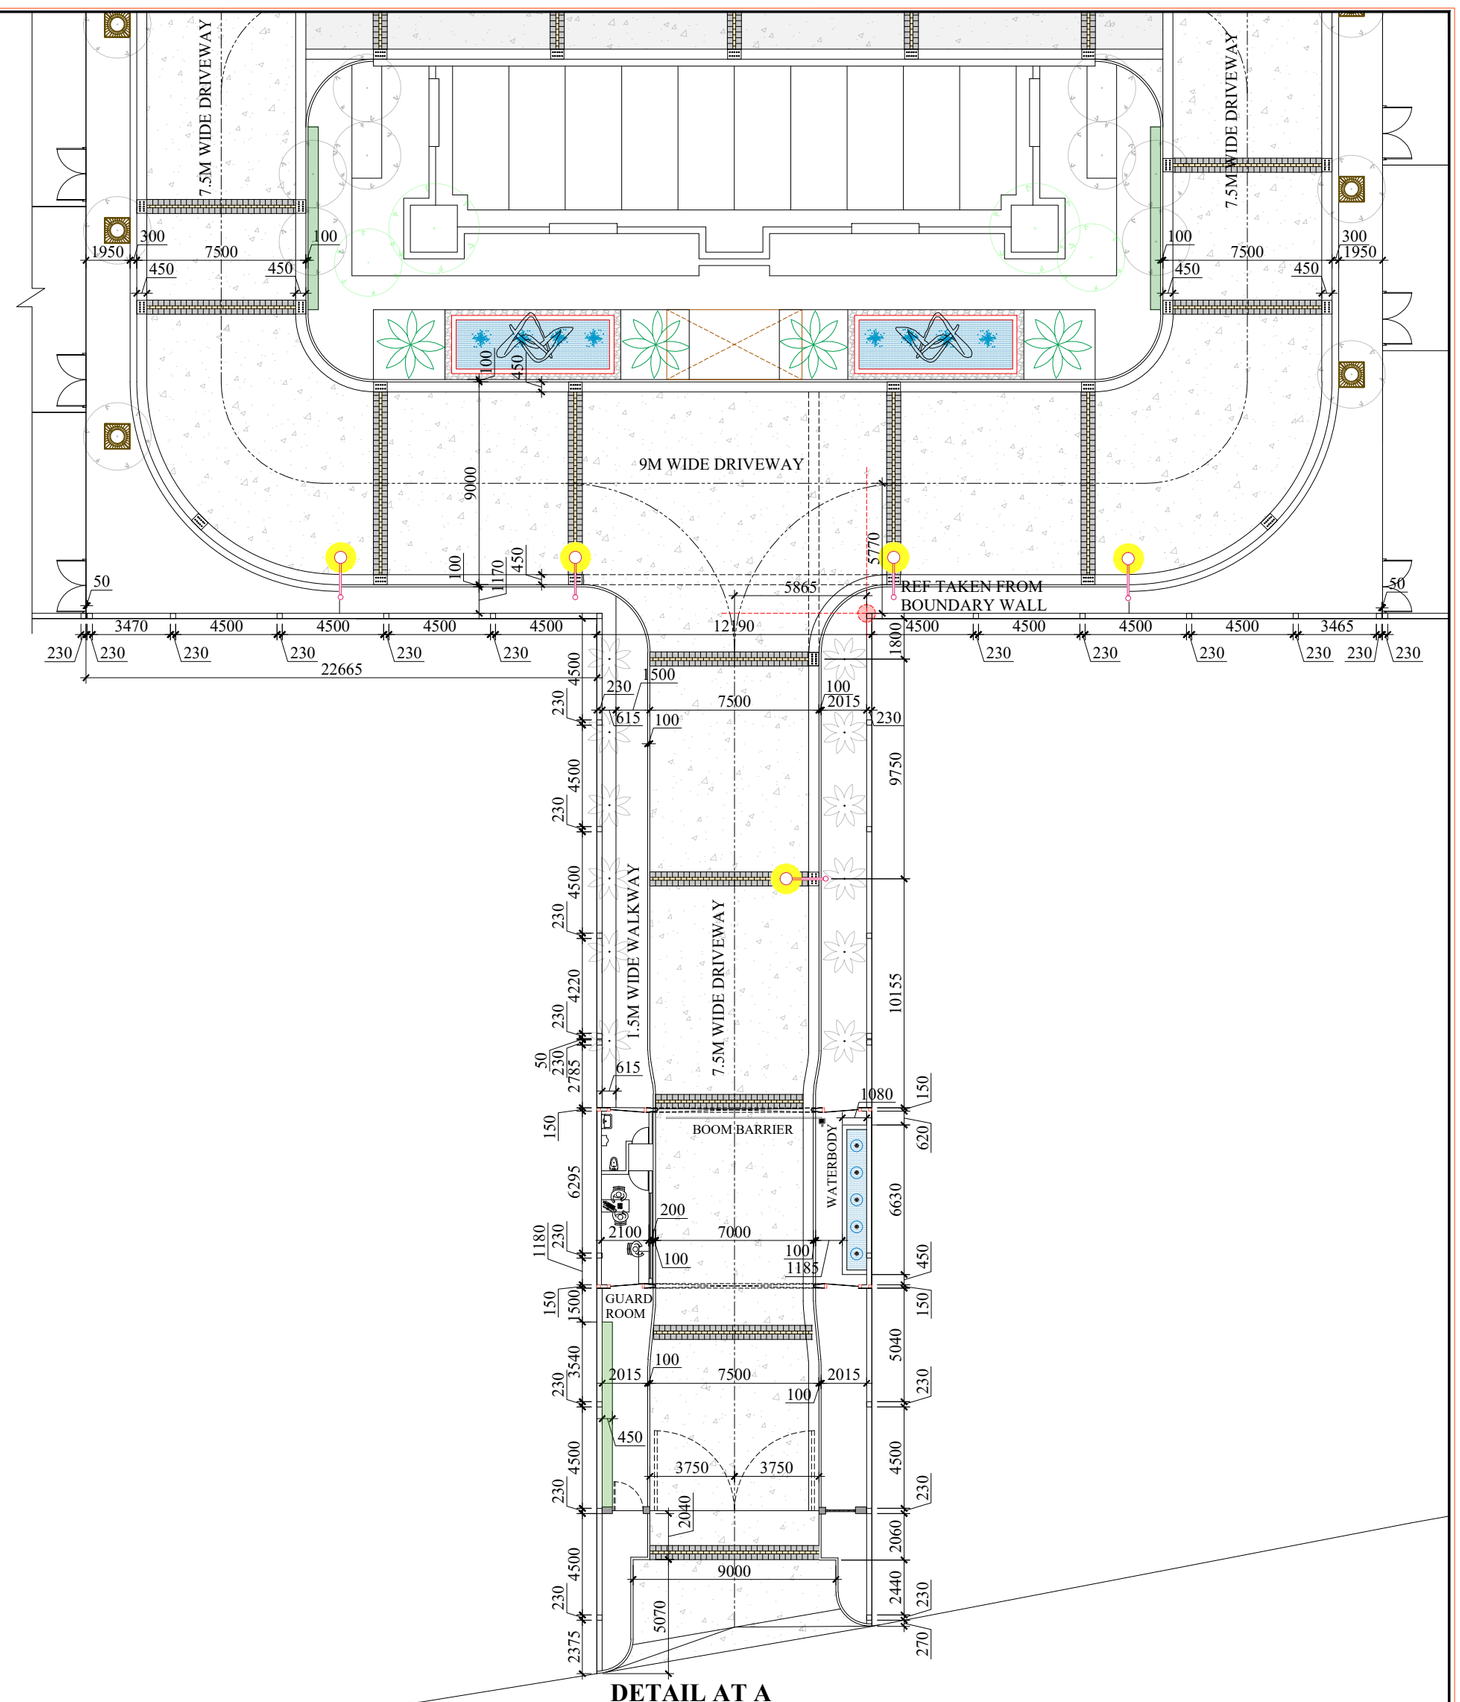


**DETAIL AT A**
SCALE 1:250

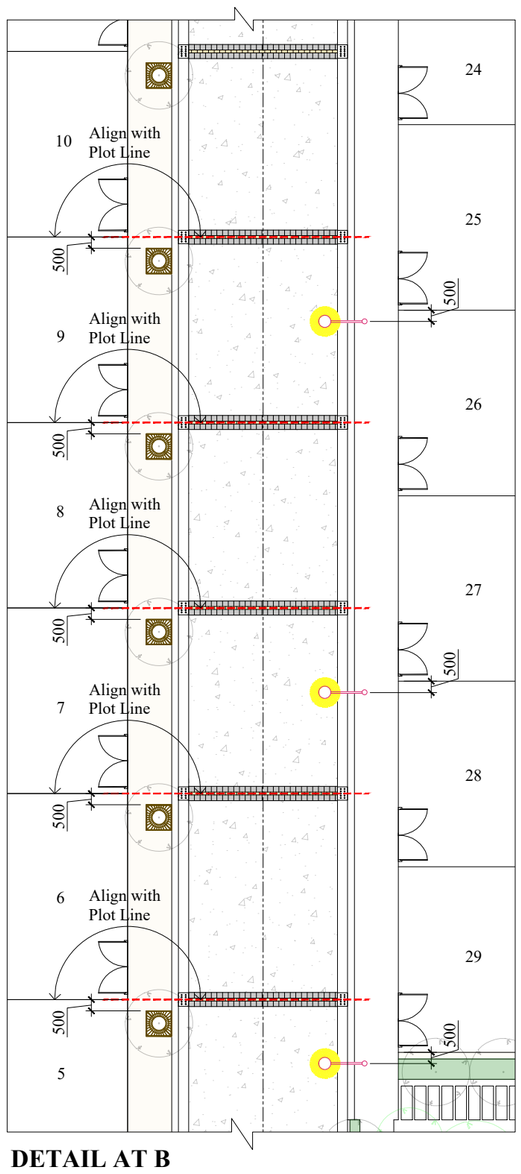


**DETAIL AT B**
SCALE 1:250

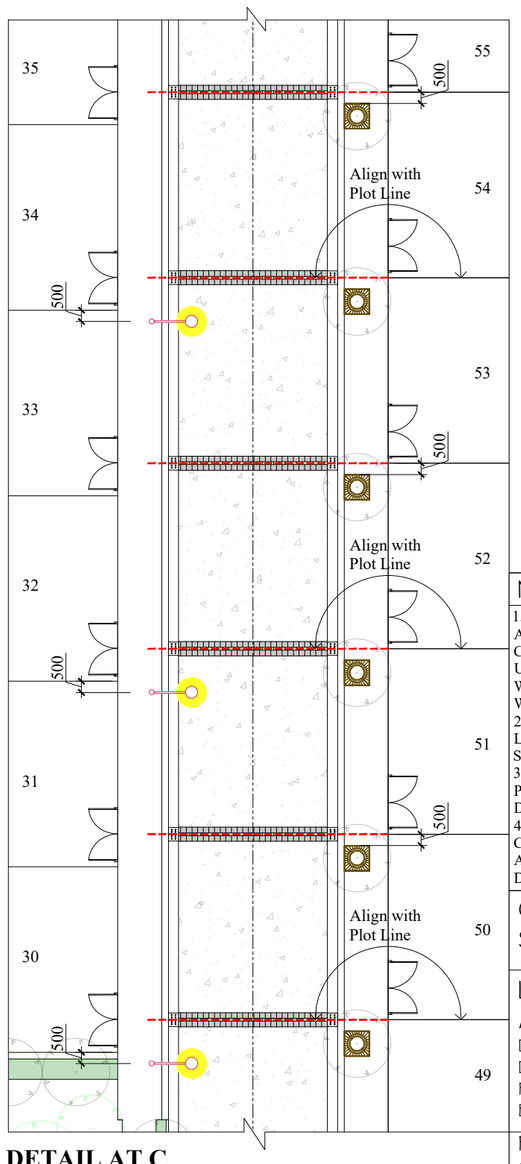


**DETAIL AT C**
SCALE 1:250

For ARCH REGAL

**FOR RERA PURPOSE**

Notes :

1.THIS DRAWING IS THE PROPERTY OF M/s Arch Regal AND IS NOT TO BE REPRODUCED, COPIED, HANDED OVER TO A THIRD PARTY OR USED FOR ANY PURPOSE OTHER THAN FOR WHICH IT HAS BEEN LOANED WITHOUT THE WRITTEN PERMISSION OF M/s Arch Regal
2. ALL DIMENSIONS ARE IN MILLIMETERS AND LEVELS ARE IN METERS UNLESS OTHERWISE SPECIFIED.
3. DIMENSIONS ARE NOT BE SCALED ON PRINTED DRAWING, FOLLOW WRITTEN DIMENSIONS ONLY.
4. THIS DRAWING SHALL BE READ IN CONJUNCTION WITH RELEVANT ARCHITECTURAL, STRUCTURAL AND SERVICES DRAWINGS.

Client
Shri Ladali Ji Enterprises

Landscape Architect
ARCH REGAL
D-5RAMPRSTHA, COLONY
DIST.GHAZIABAD,U.P
PHONE-+91--9910009688
Email: raezit@archregal.com

Project:
Shri Radha Gateway

Drawing title
Landscape Plan

| Drawn KP | Date 09-01-2026 | Scale 1:600@A2 |
|---|---|---|
| Checked RAJIT SINGH | | |
| Revisions | | |

Drawing No.
LSCAPE--SRG--MTR--001

**GRADING LEGEND:**

| | |
|---|---|
| T.O.R | Top of Road |
| T.O.K | Top of Kerb |
| B.O.K | Bottom of Kerb |
| T.O.D | Top of Drain |
| F.G.L | Finish Ground Level |

**NOTE:**
LIGHT POLE DESIGN IS ONLY INDICATIVE.

**LSCAPE--SRG--MTR--001** - LANDSCAPE PLAN
**LSCAPE--SRG--MTR--002** - ROAD SECTIONS
**LSCAPE--SRG--MTR--003** - ROAD CENTRELINE DIMENSION PLAN
**LSCAPE--SRG--MTR--004** - LAWN I DIMENSION PLAN
**LSCAPE--SRG--MTR--005** - LAWN II DIMENSION PLAN
**LSCAPE--SRG--MTR--011** - BOUNDARY WALL DETAILS
**LSCAPE--SRG--MTR--021** - CO-ORDINATION PLAN