उपाध्यक्ष महोदय के आदेश दिनांक 21.12.2009 के क्रम में मानचित्र की वैधता, निर्गत के दिनांक 21.3.2007 से दिनांक 20.03.2012 तक मान्य होगी।

19/3/2010 — अवर अभियन्ता, सहायक अभियन्ता, अधिशासी अभियन्ता

मानचित्र की वैधता, निर्गत तिथि दिनांक : 21-03-2007 से अधिक पाँच वर्षों अर्थात् दिनांक : 20-03-2012 तक बढ़ाई जाती है।

(सहायक अभियन्ता) (अधिशासी अभियन्ता)

सीट नं0: 59/59

प्रतिबन्ध शीट नं0: 1/59 के मुख्य नक्शा पर अंकित नहीं होगा पक्षों को मान्य होगा

उपाध्यक्ष, मानचित्र स्वीकृत प्राधिकारी, लखनऊ विकास प्राधिकरण, 1973 की धारा 15 के अन्तर्गत इस प्रतिबन्ध सहित नक्शा स्वीकृत किया जाता है कि विकास प्राधिकरण भूमि विषयक स्वामित्व के लिए निर्दिष्ट बाध्य नहीं है

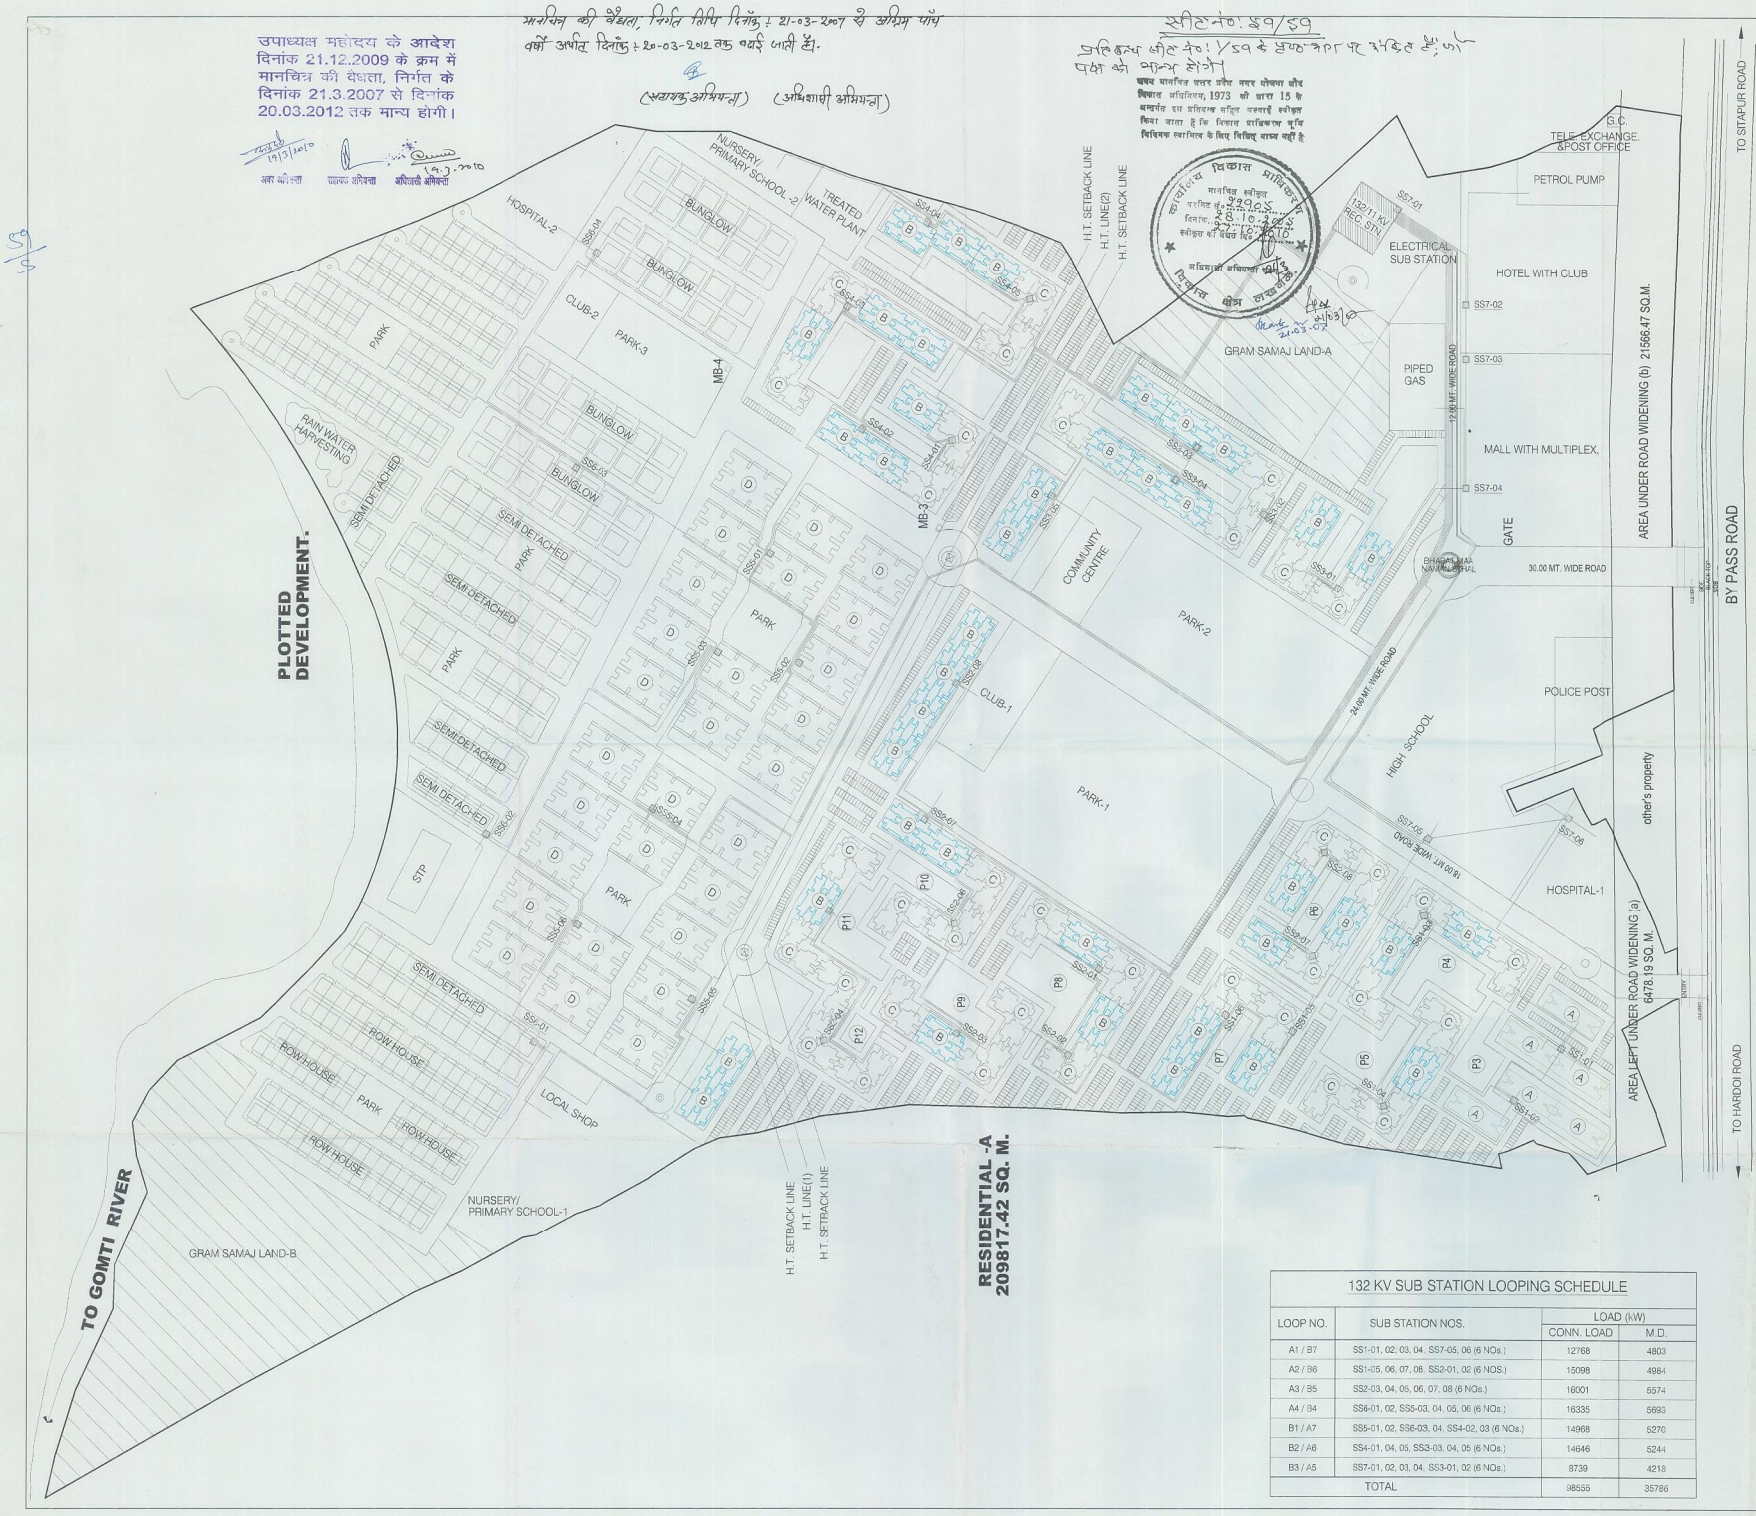

132 KV SUB STATION LOOPING SCHEDULE

LOOP NO.	SUB STATION NOS.	LOAD (kW) CONN. LOAD	LOAD (kW) M.D.
A1 / B7	SS1-01, 02, 03, 04, SS7-05, 06 (6 NOs.)	12768	4803
A2 / B6	SS1-05, 06, 07, 08, SS2-01, 02 (6 NOS.)	15098	4984
A3 / B5	SS2-03, 04, 05, 06, 07, 08 (6 NOs.)	16001	5574
A4 / B4	SS6-01, 02, SS5-03, 04, 05, 06 (6 NOs.)	16335	5693
B1 / A7	SS5-01, 02, SS6-03, 04, SS4-02, 03 (6 NOs.)	14968	5270
B2 / A6	SS4-01, 04, 05, SS3-03, 04, 05 (6 NOs.)	14646	5244
B3 / A5	SS7-01, 02, 03, 04, SS3-01, 02 (6 NOs.)	8739	4218
TOTAL		98555	35786

REV. NO.	NAME	DATE	REVISION
R0	DB	20/09/05	ORIGINAL ISSUE

OWNERS:

ARCHITECTS
ARCHITECT HAFEEZ CONTRACTOR
MUMBAI

Architect Hafeez Contractor CA/77/4043

CONSULTANTS
ESKAYEM CONSULTANTS PVT. LTD.
301, 3rd FLOOR, SWASTIK CHAMBER, CST ROAD, CHEMBUR, MUMBAI-400 071.

ESKAYEM CONSULTANTS PVT. LTD. 301, Swastik Chamber, C. S. T. Road, Chembur, Mumbai - 71.

PROJECT
SAHARA CITY HOMES
LUCKNOW

NORTH

TITLE
EXTERNAL - ELECTRICAL LAYOUT OF CABLES

LEVEL
SITE PLAN

DATE	DRAWN	CHECKED	APPROVED
20/09/05	DB	KK	S.K.M.

DRG. NO.	REV NO.	SCALE
L135 - INFRA - E - 01	R0	1 : 2000