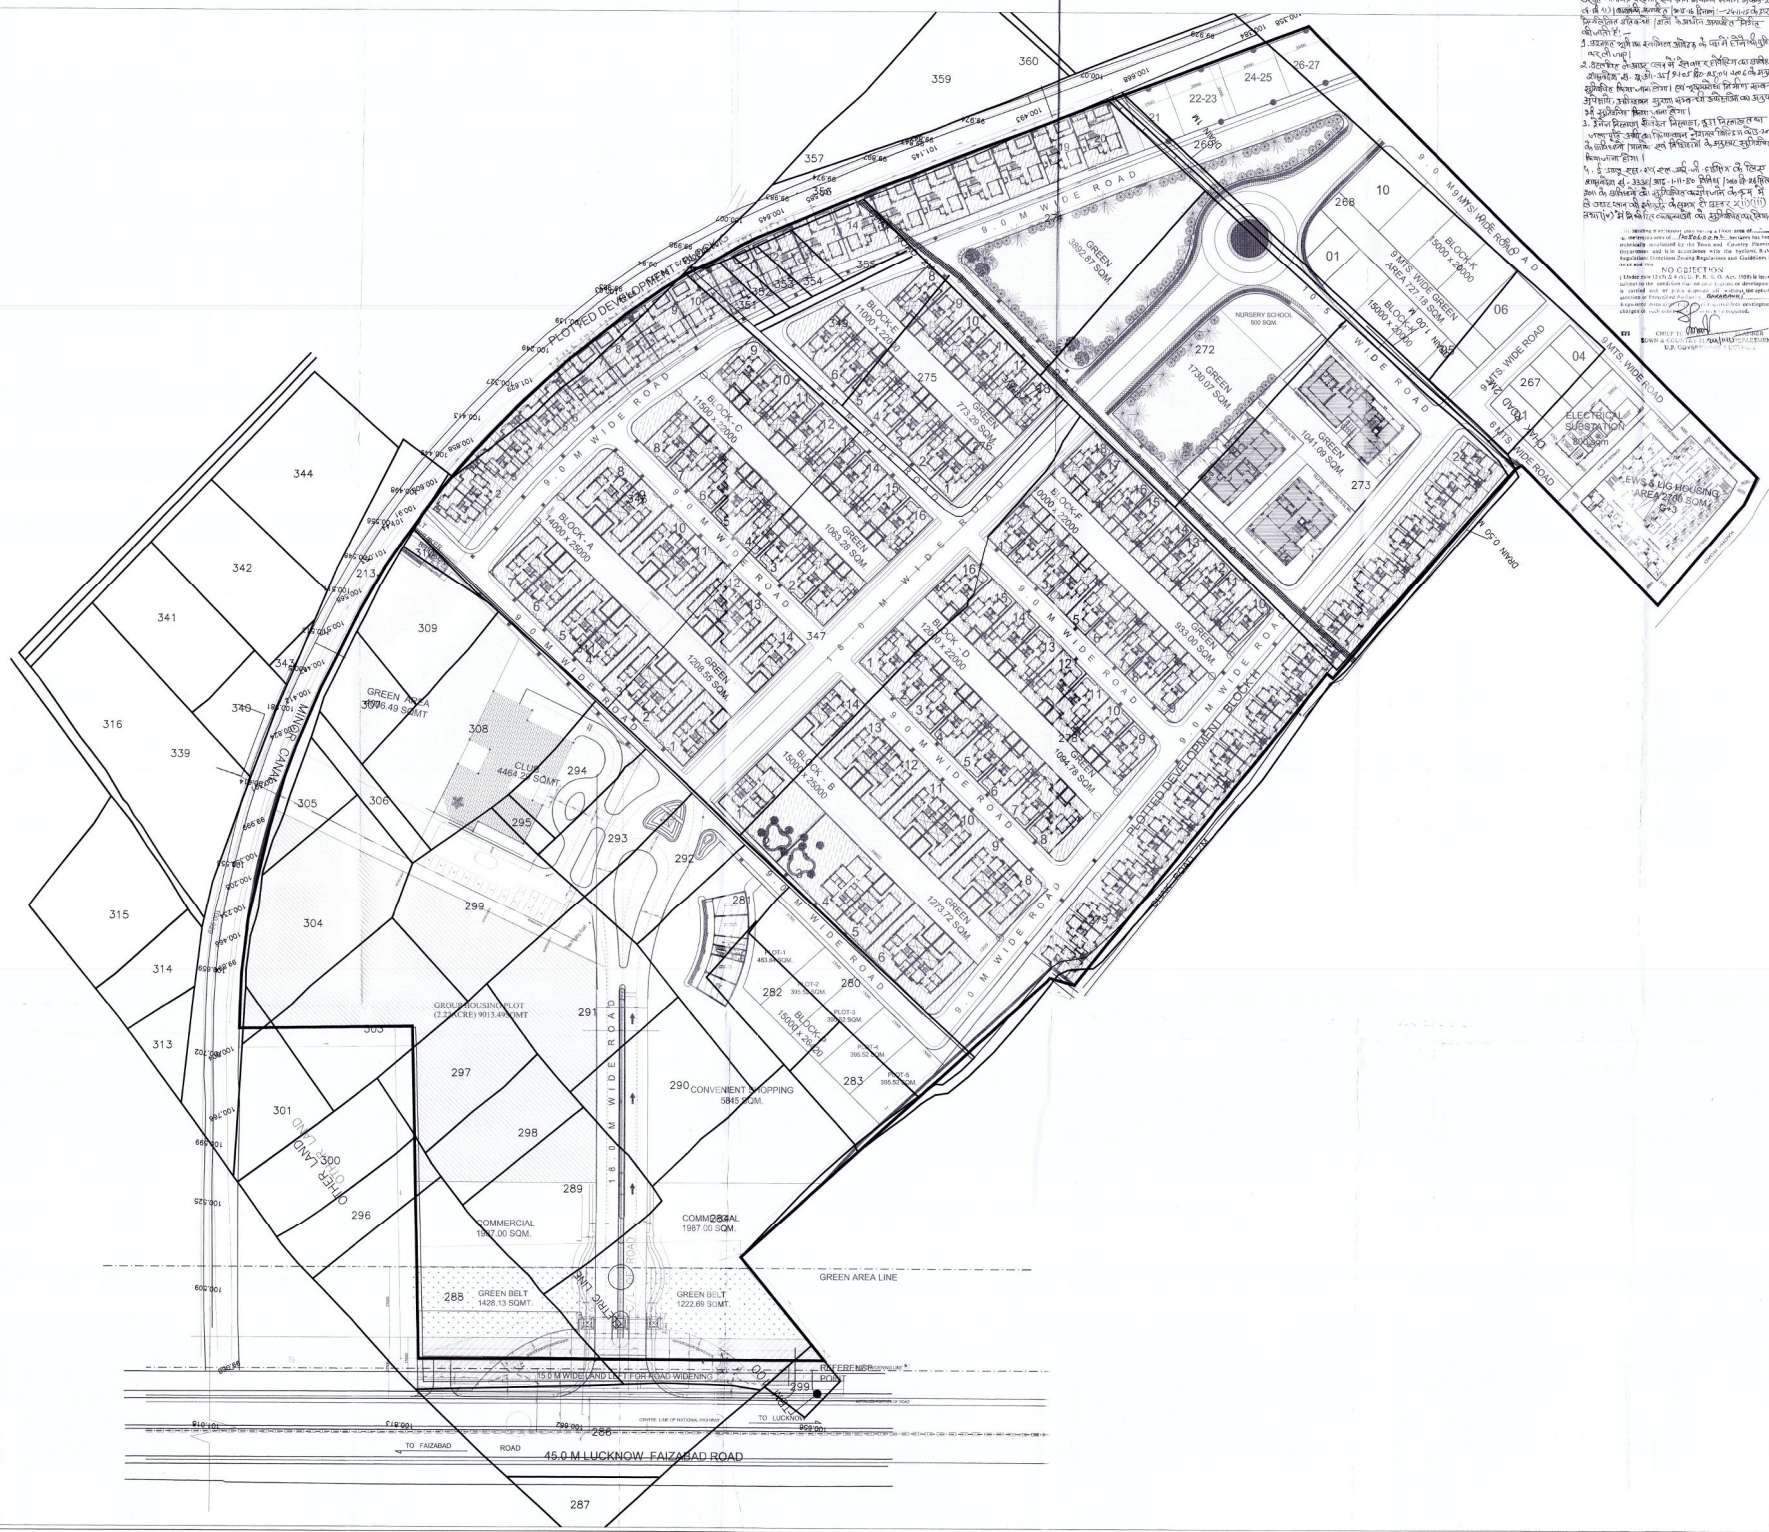

SUBMISSION DRG

KHASRA NO.:
266,267,268,272,278P,271,273,275,276,
278,280,281,282,283,284,288,289,290,29
1,292,293,294,295,296,297,298,299,301,
302,303,304,305,306,307,308,309,310,
346,347,349,351,352,353,354,355
FAIZABAD ROAD BARABANKI

THIS DRAWING IS ISSUED FOR THE SPECIFIC PROJECT MENTIONED THEREIN. THIS IS NOT TO BE COPIED OR USED FOR THE OTHER PROJECTS UNLESS EXPRESSLY PERMITTED BY THE ARCHITECT.

Project name:
REVISED PROPOSED LAYOUT AND COMPOUNDING PLAN(SHALIMAR PARIDISE) AT MOHAMMADPUR CHAUKI BARABANKI, U.P.

DEVELOPERS :

SHALIMAR CORP LTD
(S.A.S. HOTEL & PROPERTIES PVT.LTD.)
& OTHER'S THROUGH
DIRECTOR Mr. KHALID MASOOD

Khalid Masood

Drawing Title

KHASRA SUPERIMPOSED

Drg. No.	2
Scale	1:750
Date	07, OCT, 2015
Drawn By	
Issued To	

North

Architect: PH. No. 9648220077

(Ar. PULKIT YADAV)

PULKIT YADAV, LUCKNOW