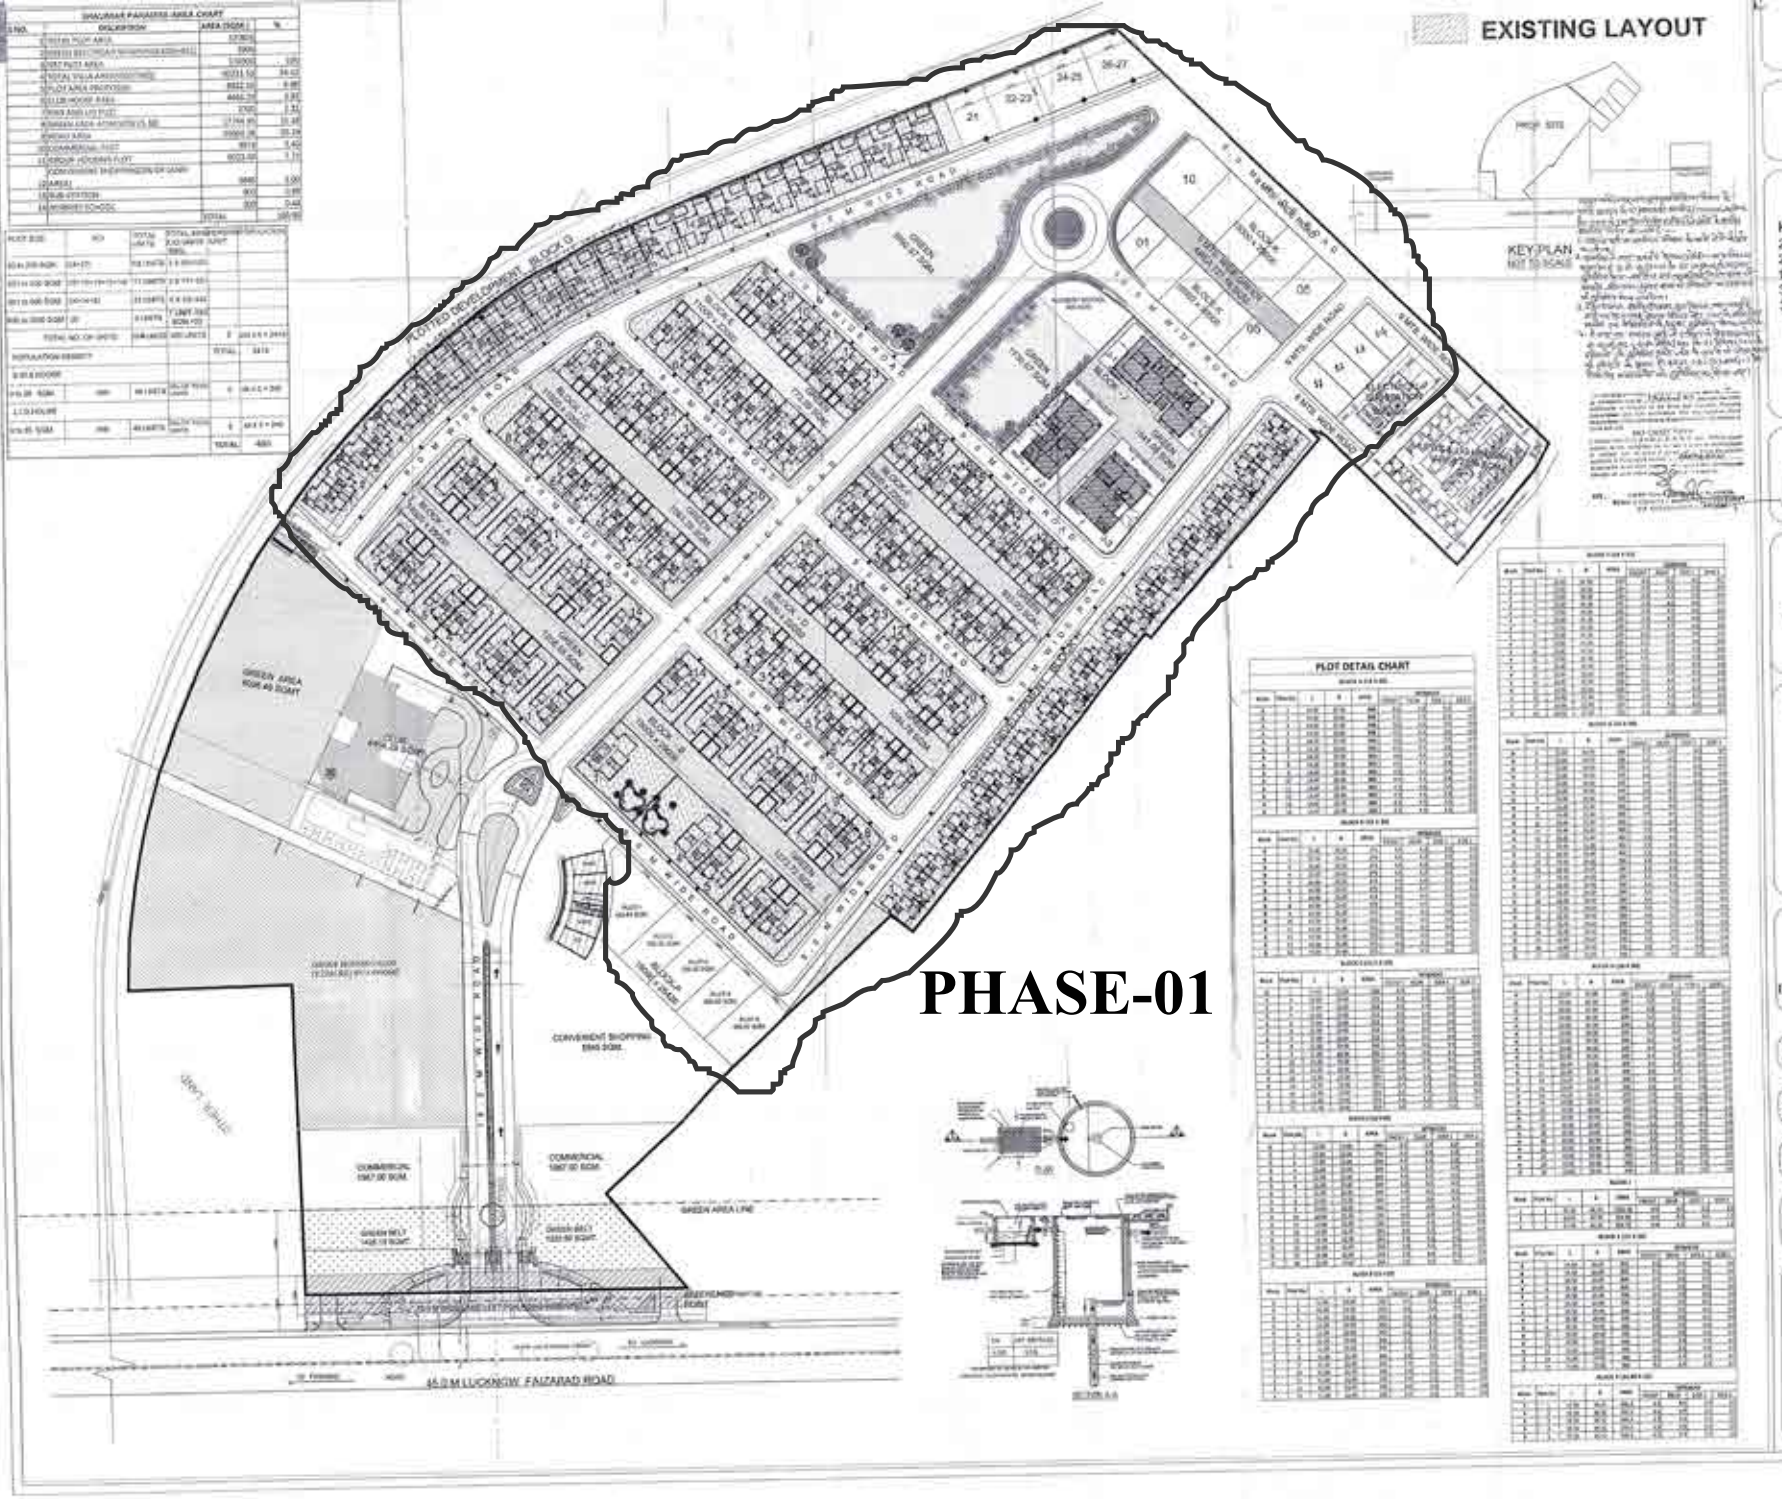

SUBMISSION DRG

KHASRA NO.:
266,267,268,272,278P,271,273,275,276,
278,280,281,282,283,284,288,289,290,29
1,292,293,294,295,296,297,298,299,301,
302,303,304,305,306,307,308,309,310,
346,347,348,351,352,353,354,355
FAIZABAD ROAD BARABANKI

THIS DRAWING IS ISSUED FOR THE SPECIFIC PROJECT MENTIONED THEREIN. THIS IS NOT TO BE COPIED OR USED FOR THE OTHER PROJECTS UNLESS EXPRESSLY PERMITTED BY THE ARCHITECT.

Project name:
REVISED PROPOSED LAYOUT AND COMPOUNDING PLAN(SHALIMAR PARIDISE) AT MOHAMMADPUR CHAUKI BARABANKI, U.P.

DEVELOPERS :
SHALIMAR CORP LTD
(S.A.S. HOTEL & PROPERTIES PVT.LTD.)
& OTHER'S THROUGH
DIRECTOR Mr. KHALID MASOOD

Khalid Masood

Drawing Title

SITE PLAN
(REVISED PROPOSED LAYOUT AND COMPOUNDING PLAN)

Drg. No. 1

Scale 1:750

Date 07, OCT. 2015

Drawn By

Issued To

North

Architect: PH. No. 9648220077

PULKIT YADAV, LUCKNOW