Project Title :PROPOSED COMMERCIAL BUILDING PLAN FOR SHRI KRISHAN PAL S/O SHRI ISHWER SINGH ON PLOT NO.-11/COM-104, (CORNER) SECTOR-11, VRINDAVAN YOJNA, RAEBARELI ROAD, LUCKNOW

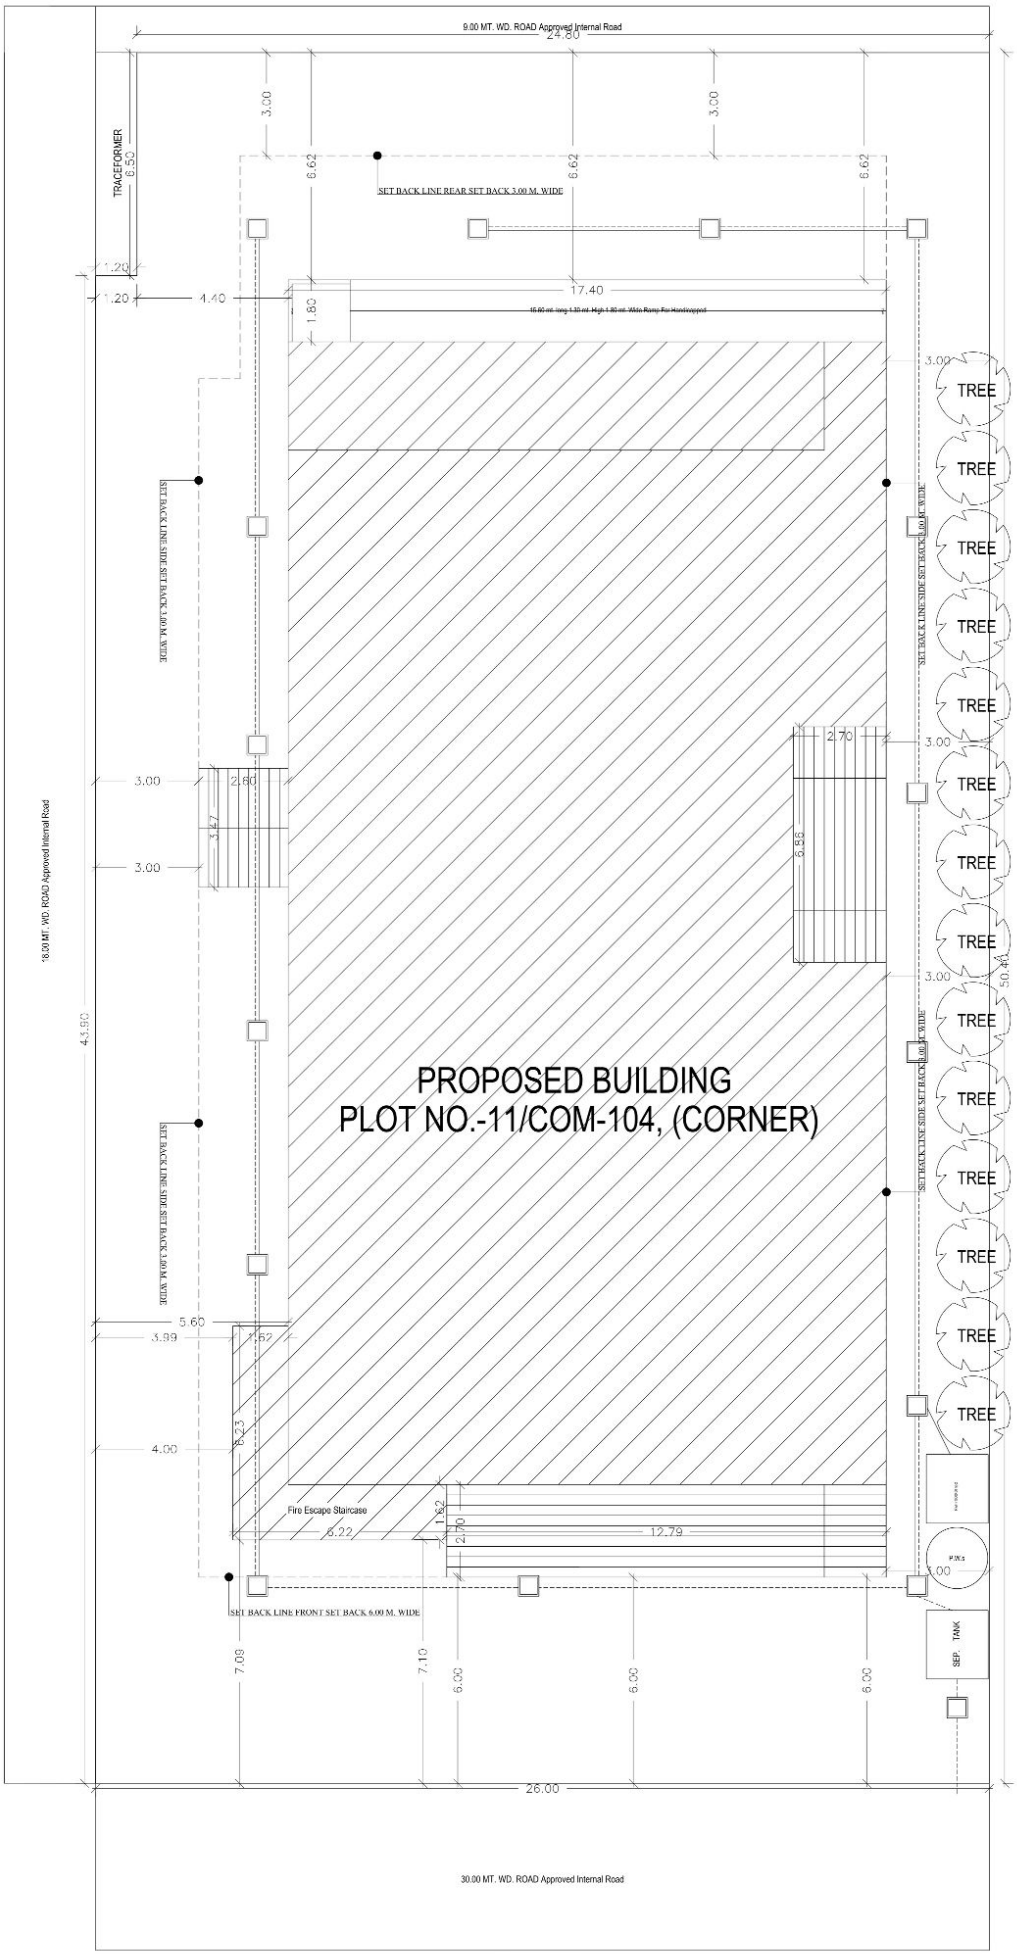

SITE PLAN

DRG. TITLE:

DRAINAGE PLAN

COPY DATE	REVISION	DRG NO.:-	DRAWING RELEASED FOR: APPROVAL, ADVANCE COPY, TENDER, CONSTRUCTION
		RIVISION NO:-	
SCALE:-		PREPARED ON:-	NORTH:-
PAPER SIZE:- A3			
CHECKED BY:-		CHECKED ON:-	DEALT BY:

ARCHITECTURAL CONSULTANT

Tarun Sen Singh
Architect
Reg.No.-CA/2013/60532