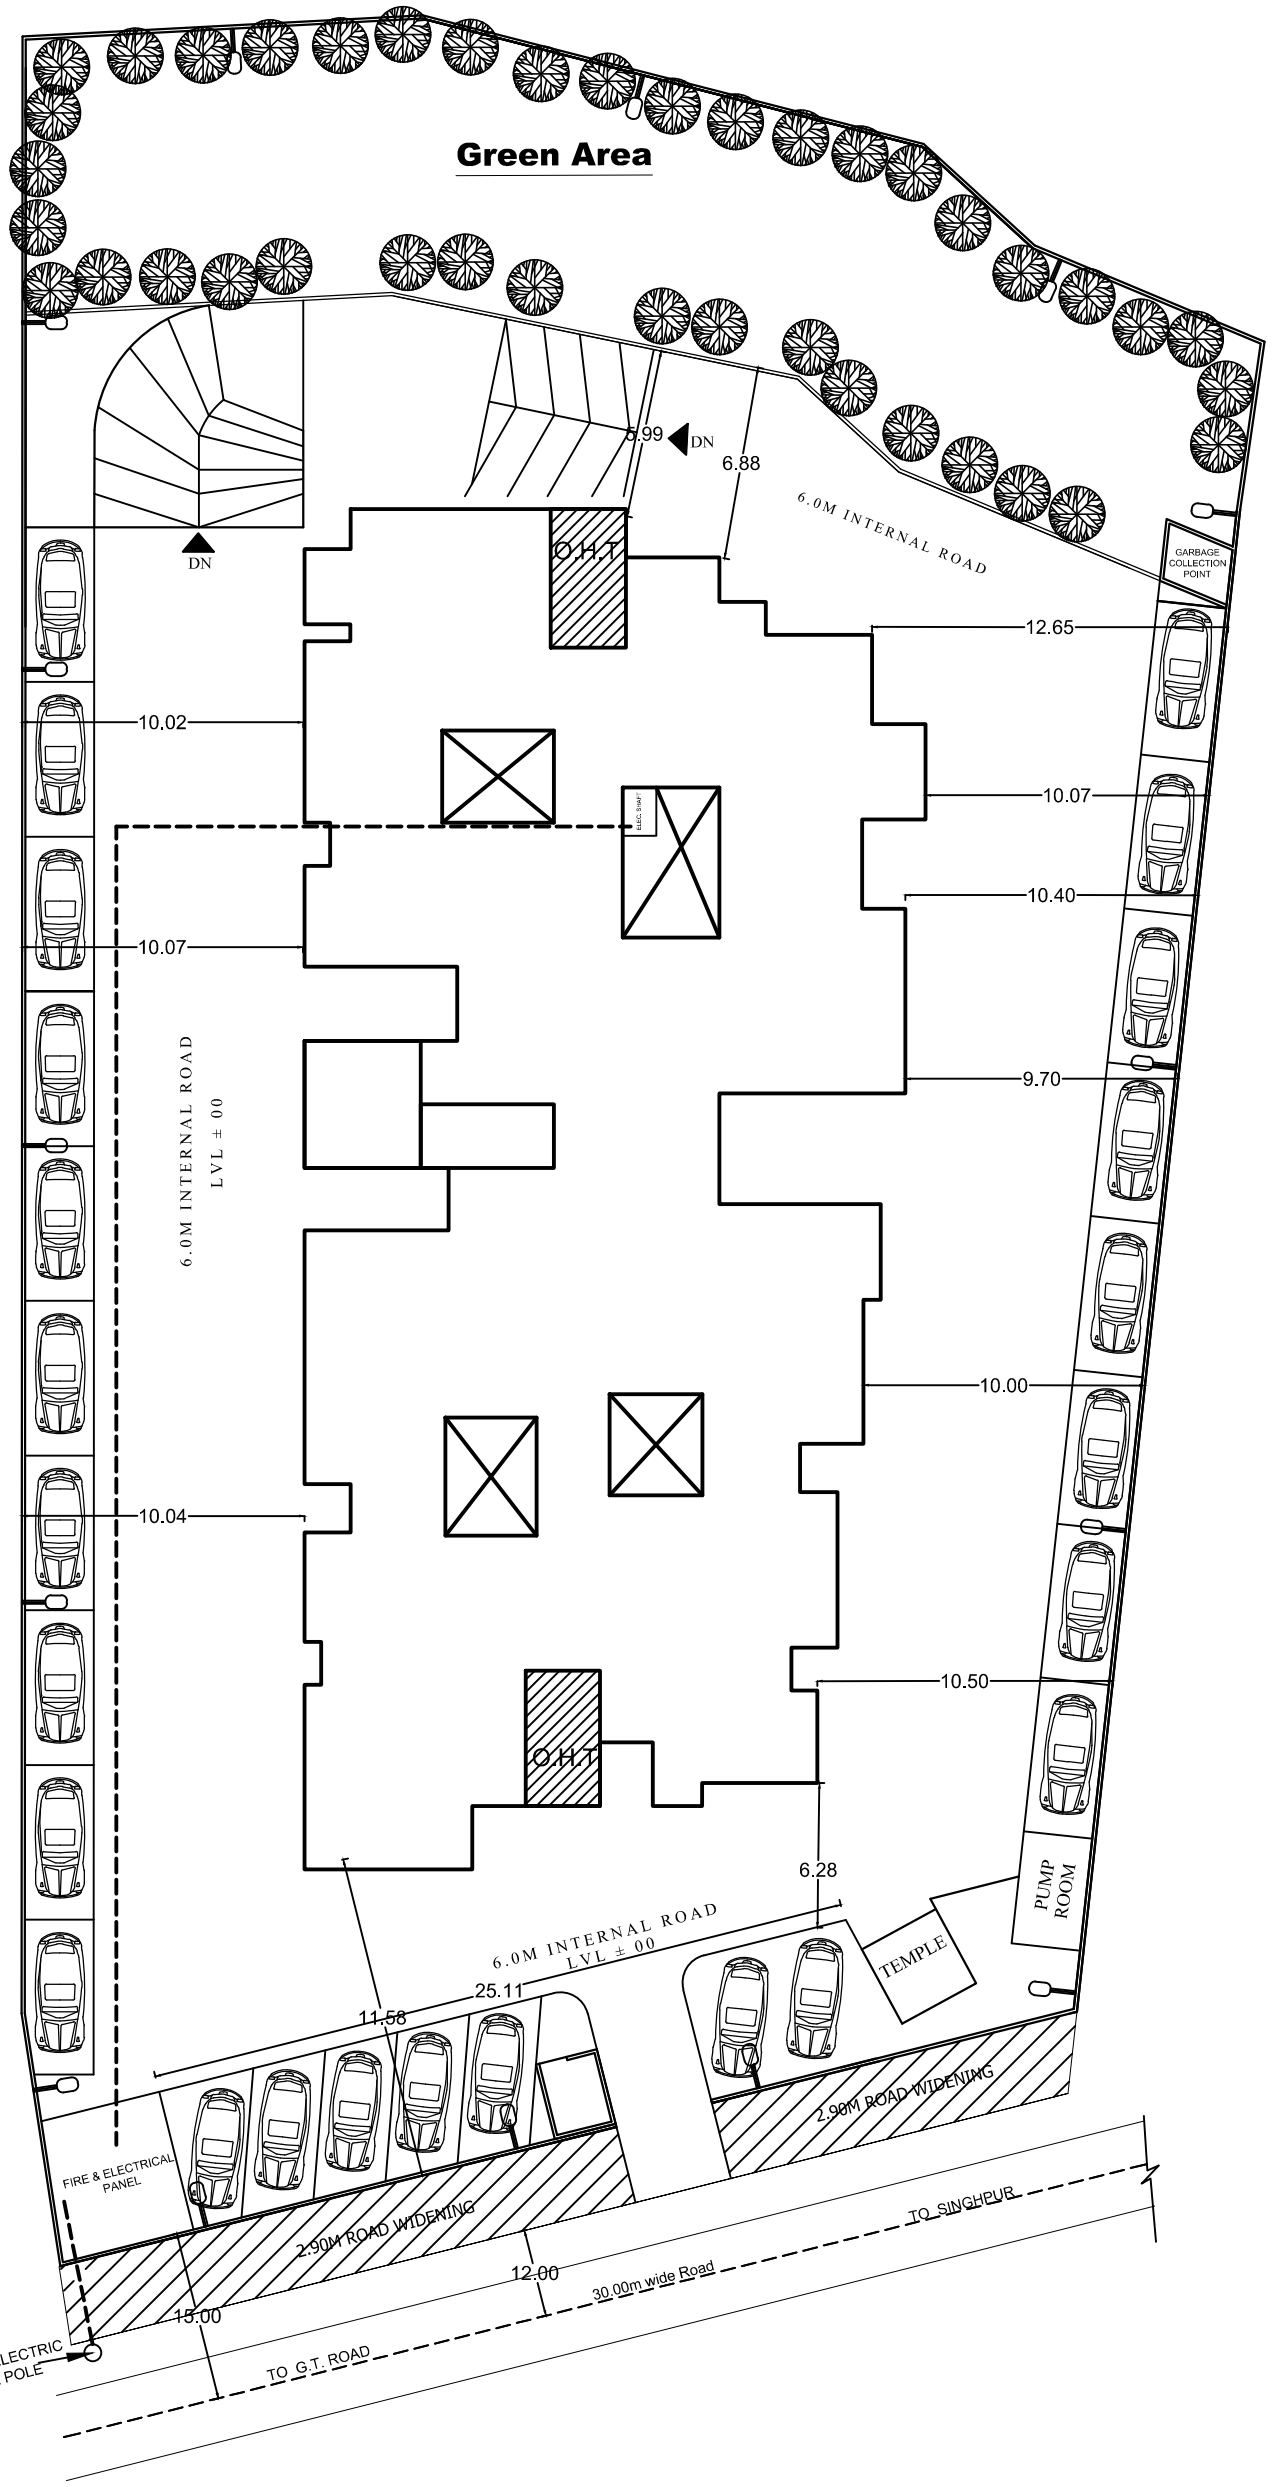

PROJECT-

PROPOSED RESIDENTIAL BUILDING ON KHASRA NO 304(PART)& 307(PART)MAUZA BERI - AKBARPUR KACHCHAR PARGANA AND DISTRICT KANPUR NAGAR

OWNED BY-

MR. SATYENDRA KUMAR MAHESHWARI
MR. RAVI KUMAR MAHESHWARI

DRG TITLE- ELECTRICITY SUPPLY PLAN

SHEET NO.-09

N

ALL DIMENSIONS ARE IN METERS

SCALE- N.T.S

ARCHITECTS -
M/S Design Incorporates
ARCHITECTS & INTERIOR DESIGNERS
8/220 ANAND KESHAV ARYA NAGAR, KANPUR (U.P.)
Phone: 0512-2550866

OWNER'S SIGN.	ARCHITECT'S SIGN.

ELECTRICITY SUPPLY PLAN