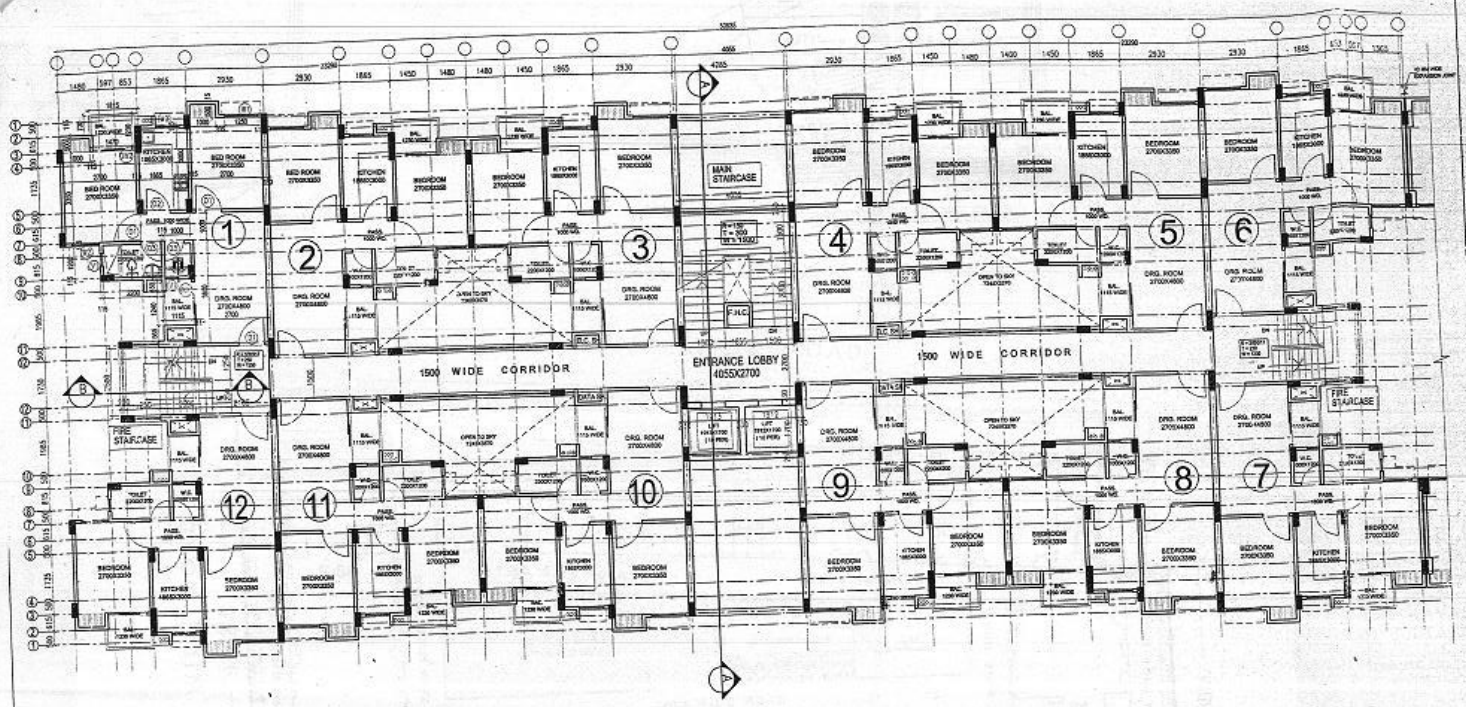

TYPICAL FLOOR PLAN

BLOCK -F64

NOTES:-
1. ALL DIMENSIONS ARE IN MM.

DATE	REV. NO.	ISSUED TO	INITIAL

DATE	REV. NO.	BRIEF RECORD	INITIAL

REVISION

CONSULTANTS:
SAJAG CONSULTANTS
C-146 KILOKRI
NEAR MAHARANI BAGH CROSSING
NEW DELHI-110014
TELEPHONE-26343059,9868348054

DIVISION	DRAWN	CHECKED	DATE	UNIT
ARCH	ABHA	DIPANJAN		M.M.

DRG. NO.: 209.04.02.02

SCHEME: AWADH VIHAR YOJNA, LUCKNOW.

DRG. TITLE: TYPICAL FLOOR PLAN (BLOCK F - 64)

PROJECT: GROUP HOUSING IN NANDINI ENCLAVE (SECT.- 3)

DATE: 08.07.14

SCALE: 1:100

CLIENT: AKASVA INFRASTRUCTURE (P) LTD. D-5, GROUND FLOOR SECTOR-10 NOIDA (UTTAR PRADESH) -201301 INDIA.

OWNER: U.P.A.E.V.P. 104 MAHATMA GANDHI MARG, LUCKNOW.

THIS DRAWING AND DESIGN IS THE PROPERTY OF THE SAJAG CONSULTANTS AND WILL NOT BE REPRODUCED COPIED LOANED DISTRIBUTED EXCEPT WITH THE WRITTEN CONSENT OF S.C.

SCHEDULE OF OPENING

TYPE	SIZE WIDTH	SIZE HEIGHT	CILL LVL.	LINTEL LVL.	REMARKS
DW1	1575	2100	0/300	2100	WITH 900x2100 DOOR OPENING
DW2	1470	2100	0/300	2100	WITH 900x2100 DOOR OPENING
D1	1000	2100	00	2100	BED ROOM
D2	900	2100	00	2100	KITCHEN
D3	750	2100	00	2100	TOILET
W1	1250	1200	900	2100	BED ROOM
W2	1135	1200	900	2100	BED ROOM
W3	900	1100	1000	2100	KITCHEN
V1	450	600	1500	2100	TOILET