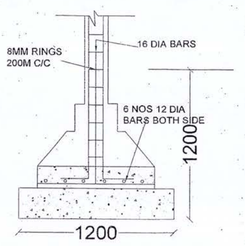

R.C.C FOUNDATION

N.T.S.

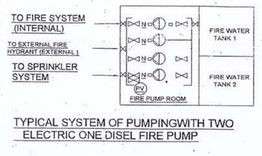

TYPICAL SYSTEM OF PUMPINGWITH TWO ELECTRIC ONE DISEL FIRE PUMP

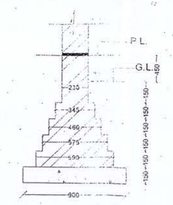

FOUNDATION DETAIL

(NOT TO SCALE)

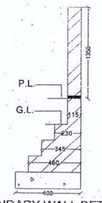

BOUNDARY WALL DETAIL

(NOT TO SCALE)

REF.

- DRAIN
- WATER LINE
- ELE. LINE
- SEWAR LINE
- TREE
- FIRE HYDRANT

FIRE FIGHTING PROVISION

6"/4" DIA SUCTION& DELIVERY CONNECTION
1NO. ELECTRIC PUMP 1620 LPM.
1NO. DISEL PUMP CAP 1620 LPM.
1NO. ELECTRIC JOCKY PUMP 180 LPM.
1NO. ELECTRIC TERRACE PUMP CAP 450 LPM.
U.G WATER STORAGE TANK 5000 LTS .
O.H. WATER STORAGE TANK 25000 LTS.
MOEFA

- FIRE EXTINGUISHER
- AUTO SPRINKLER
- HOSE REEL 15 MTS
- BUTTERFLY VALVE SLUICE VALVE
- TERRACE PUMP 900 LMP
- M C P
- DOWN FIRE PIPE

PLOT NO 11/GH-3

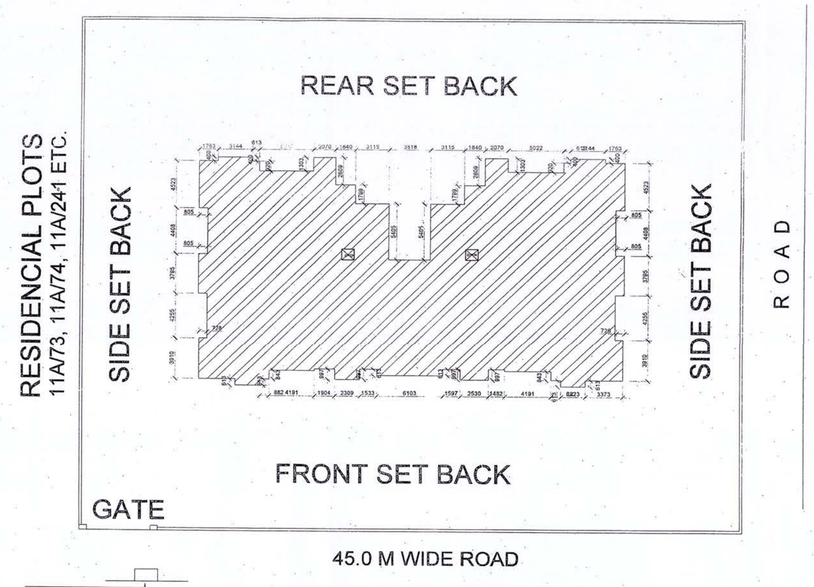

LANDSCAPE & SERVICE PLAN

SCALE = 1:200

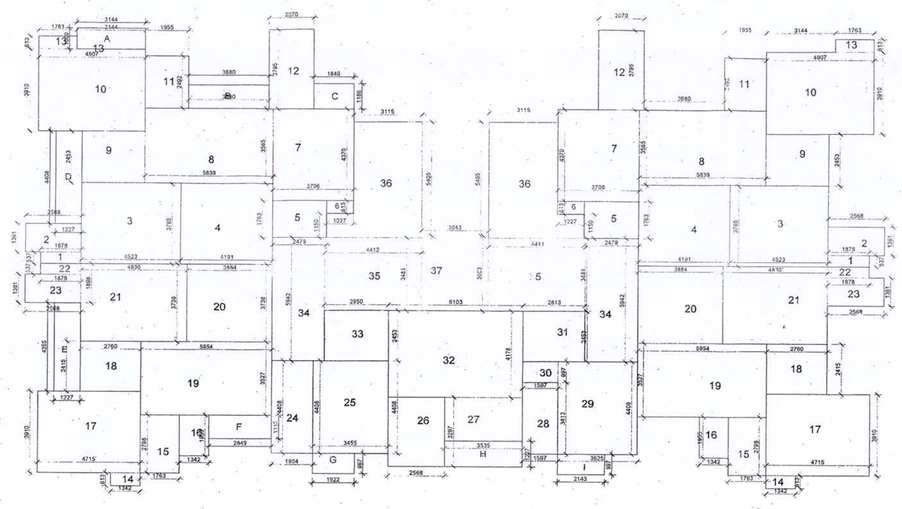

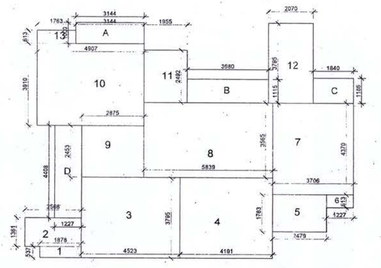

COVD. AREA VERIFICATION(FLAT 1 & 2)

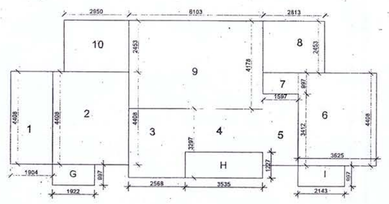

COVD. AREA VERIFICATION(FLAT - 5)

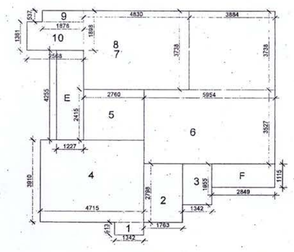

COVD. AREA VERIFICATION(FLAT - 3 & 4)

OPENING SCHEDULE

TYPE	SIZE	SILL LVL.	LIN. LVL.	REMARKS
D	1200X2750	± 0.00	2750	DOOR
D2	1000X2750	± 0.00	2750	DOOR
D3	750X2100	± 0.00	2100	DOOR
W	2000X1500	+ 600	2100	WIN.
DW	1800X2100	± 0.00	2100	DOOR/WIN.
DW1	2300X2100	± 0.00	2100	DOOR/WIN.
W2	1800X1500	+ 600	2100	WIN.
V	750X900	+ 1200	2100	VEN.

- NON RETURN VALVE
- DETECTION WIRING
- U/G HYDRANT PIPE
- O/H PIPE HEADER
- SMOKE/HEAT DETECTOR
- TERRACE PUMP 900 LMP

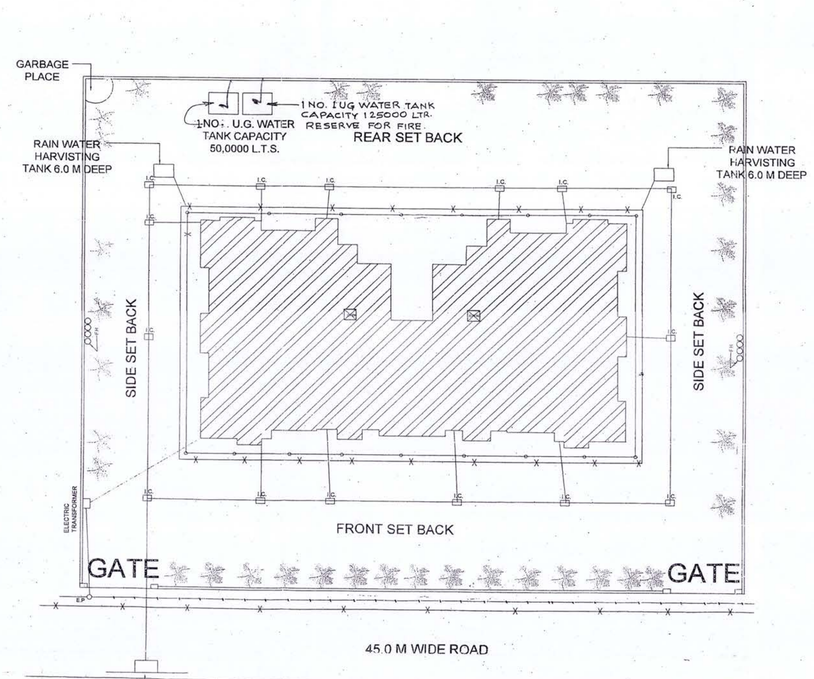

LANDSCAPE & SERVICE PLAN

SCALE = 1:200

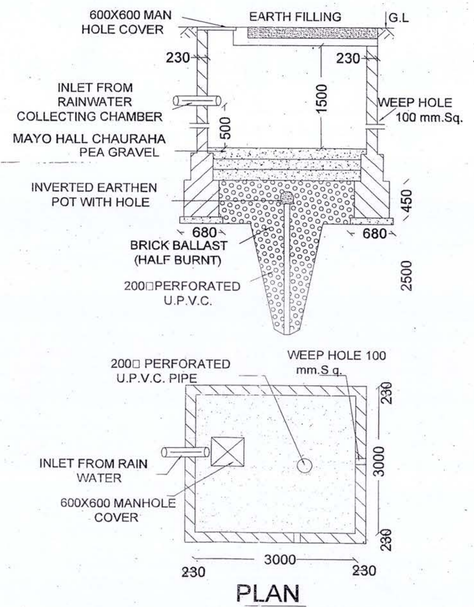

PLAN

WATER RECHARGING PIT

(NOT TO SCALE)

(6.0 MT. DEEP)

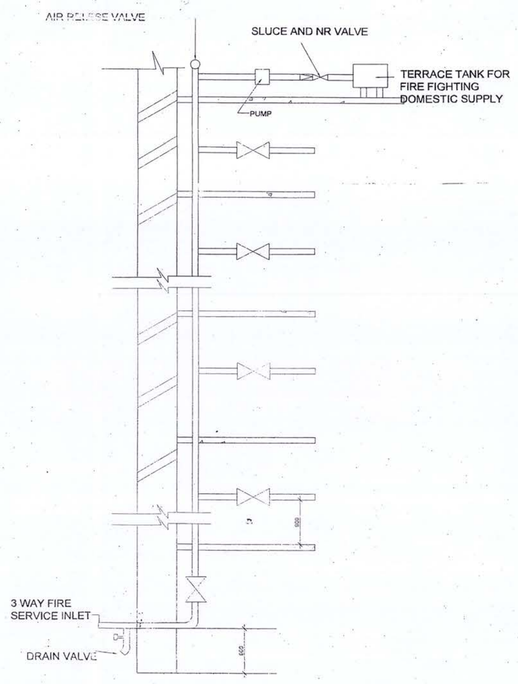

TYPICAL ARRANGEMENT OF DOWN COMMER.

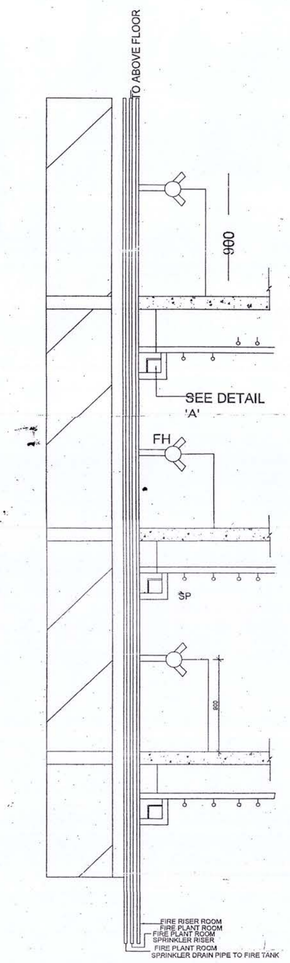

ELEVATION

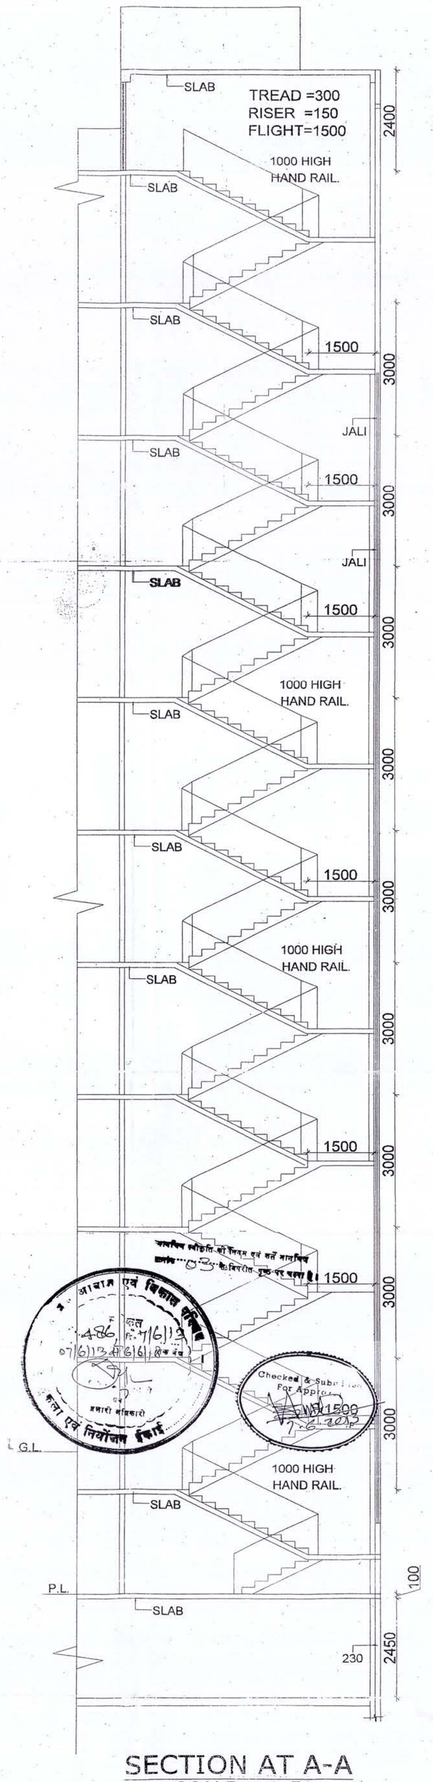

SECTION AT A-A

SCALE = 1:50

PROJECT NAME AND ADDRESS

PROPOSED GROUP HOUSING FOR
MRS. SANGEETA KALRA DIRECTOR SAS GLOBAL PRIVATE LTD.
AT PLOT NO-11/105.(C) VRINDAVAN YOJNA LUCKNOW

N

OWNER'S SIGNATURE	PROJECT:-	ARCHITECT SIGNATURE	DRAWING NO.
For SAS Global Private Ltd. Director	DATE: NOVEMBER,2012		DRAWING TITLE SUBMISSION DWG.
	Scale:- N.T.S		This is Certified That This Map is Preapred According to The Byelaws As Per Master Plan 2021.

ARCHITECT
The Vision Arch
Office No.5 First Floor,Nataraj Complex
11.B.N.Road Lal Bagh Lucknow U.P.
Mobile No.9415006154