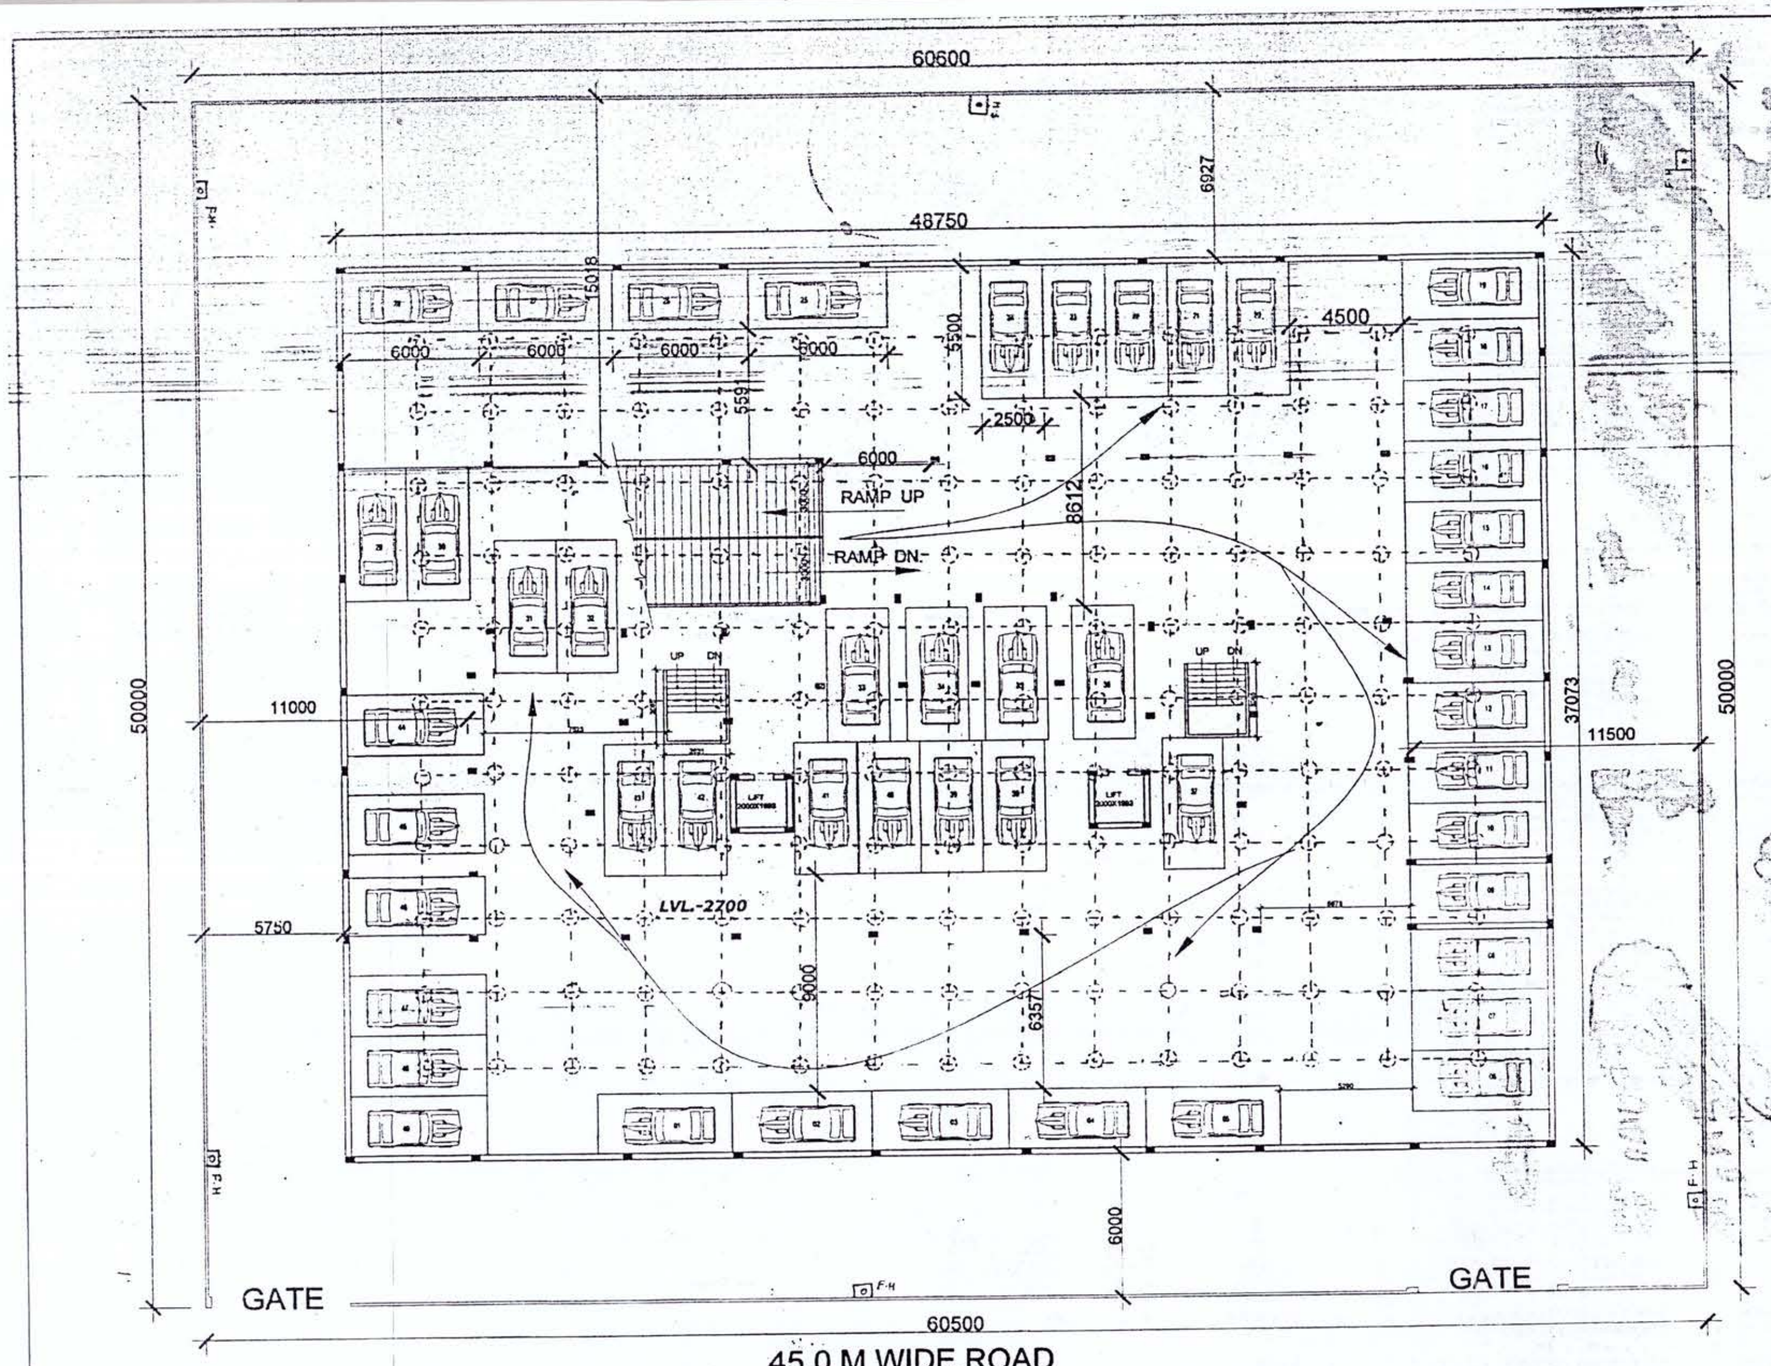

BASEMENT PLAN(PARKING)
SCALE = 1:100

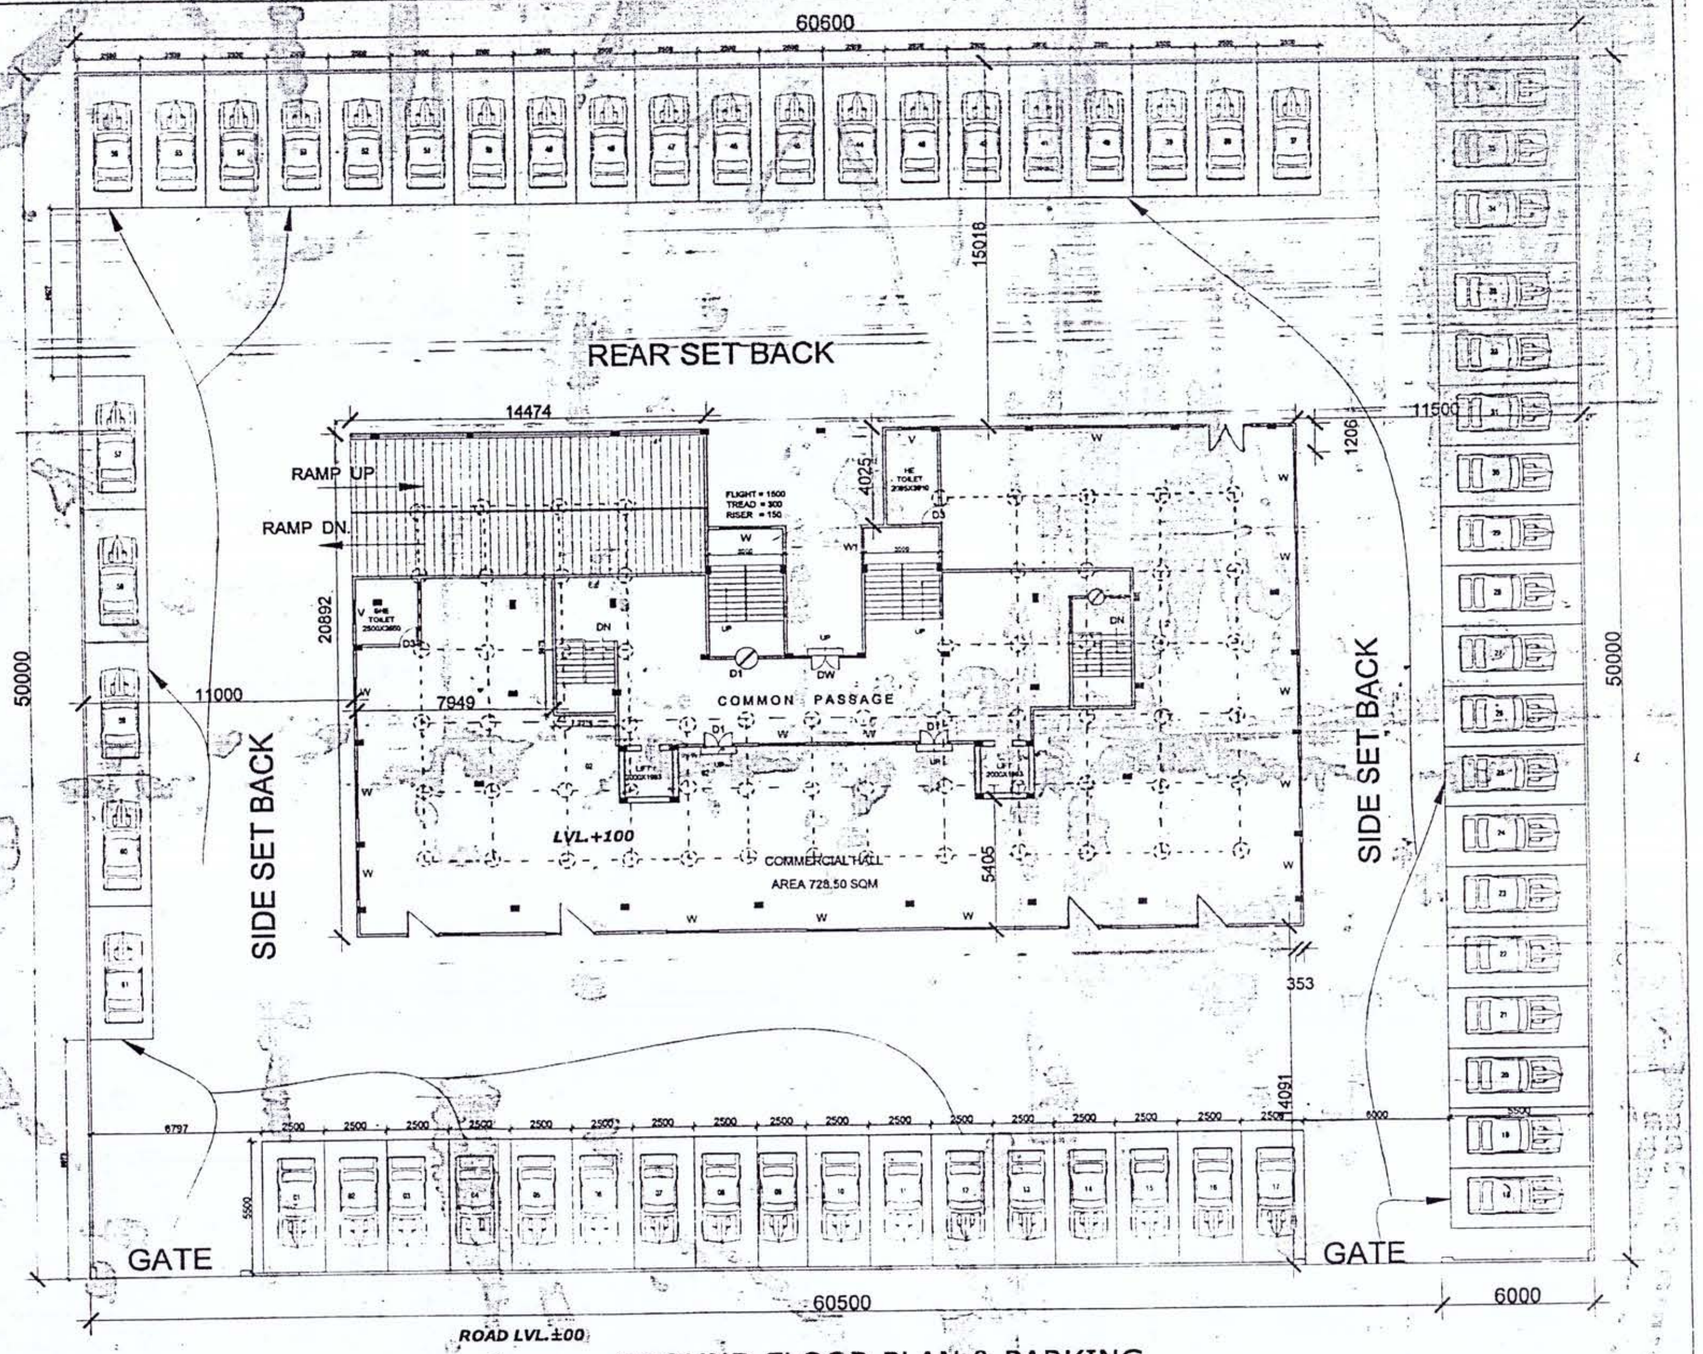

GROUND FLOOR PLAN & PARKING
SCALE = 1:100

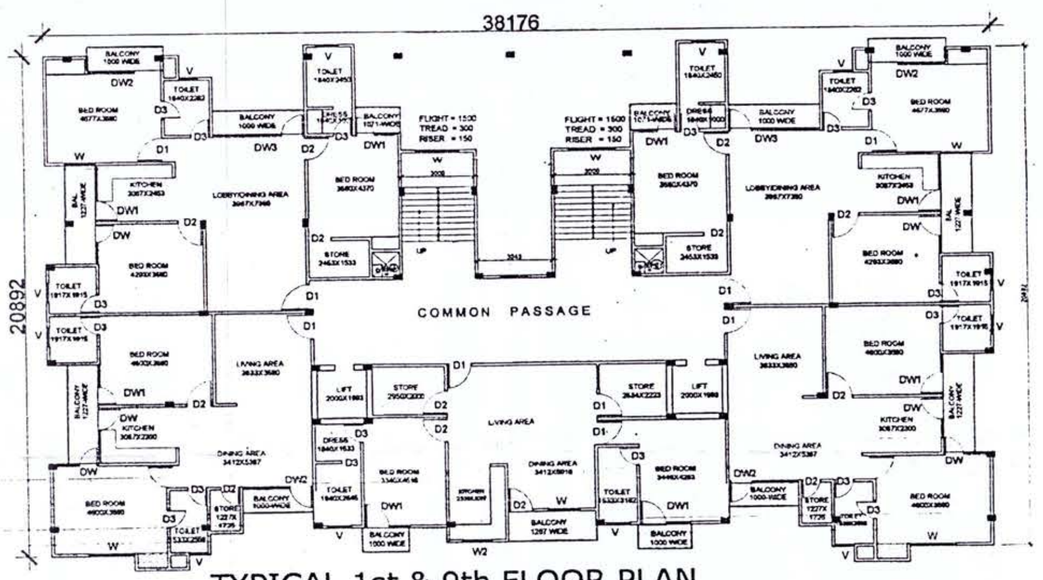

TYPICAL 1st & 9th FLOOR PLAN
SCALE = 1:100

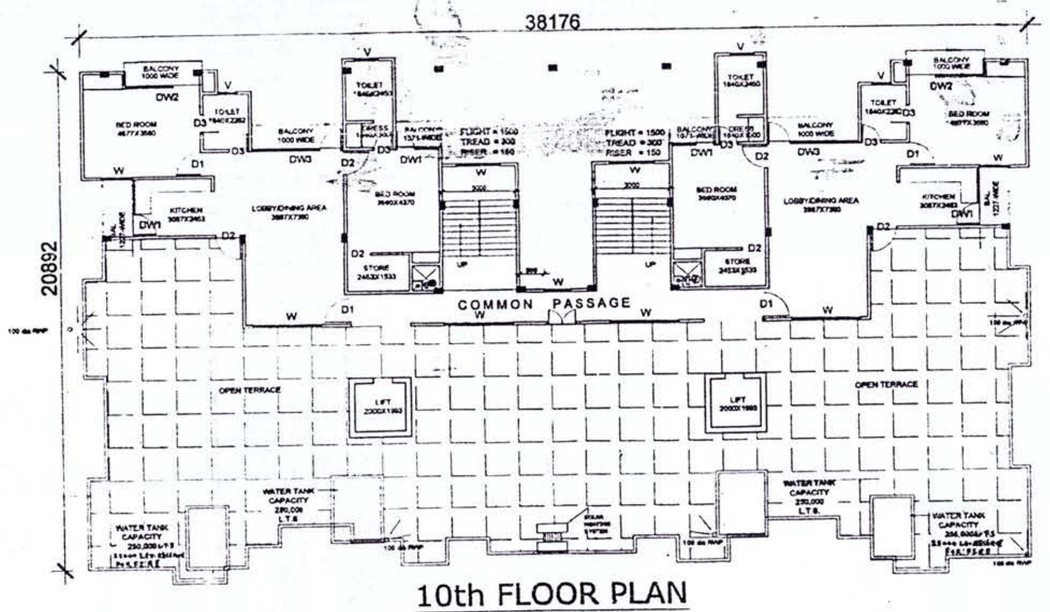

10th FLOOR PLAN
SCALE = 1:100

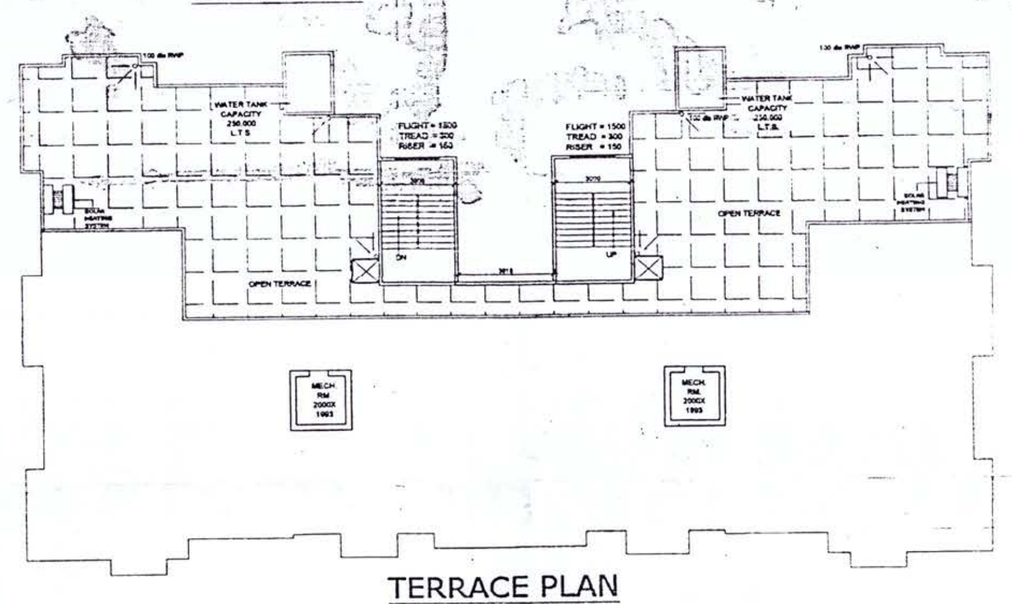

TERRACE PLAN
SCALE = 1:100

PROJECT NAME AND ADDRESS

PROPOSED GROUP HOUSING FOR MRS. SANGEETA KALRA DIRECTOR SAS GLOBAL PRIVATE LTD. AT PLOT NO-11/105.(C) VRINDAVAN YOJNA LUCKNOW

N

OWNER'S SIGNATURE	PROJECT:-	ARCHITECT SIGNATURE	DRAWING NO.	ARCHITECT
For SAS Global Pvt. Ltd. Director	DATE:- JANUARY,2013		DRAWING TITLE SUBMISSION DWG.	The Vision Arch Office No.5 First Floor,Natraj Complex 11.B.N.Road Lal Bagh Lucknow U.P. Mobile No.9415006154
	SCALE:- N.T.S		This is Certified That This Map is Preapred According to The Byelaws As Per Master Plan 2021.	

Checked & Submitted For Approval