Project Name:
International City-Southern County

1/4

(मानशीट 1, 1/2, 1/3, 1/4 से 15 तक)

शर्त :- मानचित्र की शीट सं० (01) के पीछे चस्पा सभी शर्तों का पालन करना होगा।

बरेली विकास प्राधिकरण, बरेली
मानचित्र सं० 140/01/16/15
दिनांक 7-6-18 से दिनांक 07-6-23 तक
स्वीकृत / नवीनीकृत

T.P.
BDA
Bareilly

सहा० अभियन्ता अधिशासी अभियन्ता सचिव

1-मानचित्र की स्वीकृति से किसी के स्वामित्व पर कोई प्रतिकूल प्रभाव नहीं होगा।
2-प्रस्तावित मानचित्र की स्वीकृति यदि प्रार्थी द्वारा सारवान व्यपदेशन (मिस-रिप्रजेन्टेशन) या किसी कपट पूर्ण वक्तव्य या सूचना के आधार पर प्राप्त की है। तो यह अनुज्ञा खत निरस्त समझी जायेगी तथा इस अनुज्ञा के आधार पर किया गया कोई भी कार्य अवैध होगा।

सचिव
07/06/18

अंचल अधिकारी
(राजस्व-कोषागार)

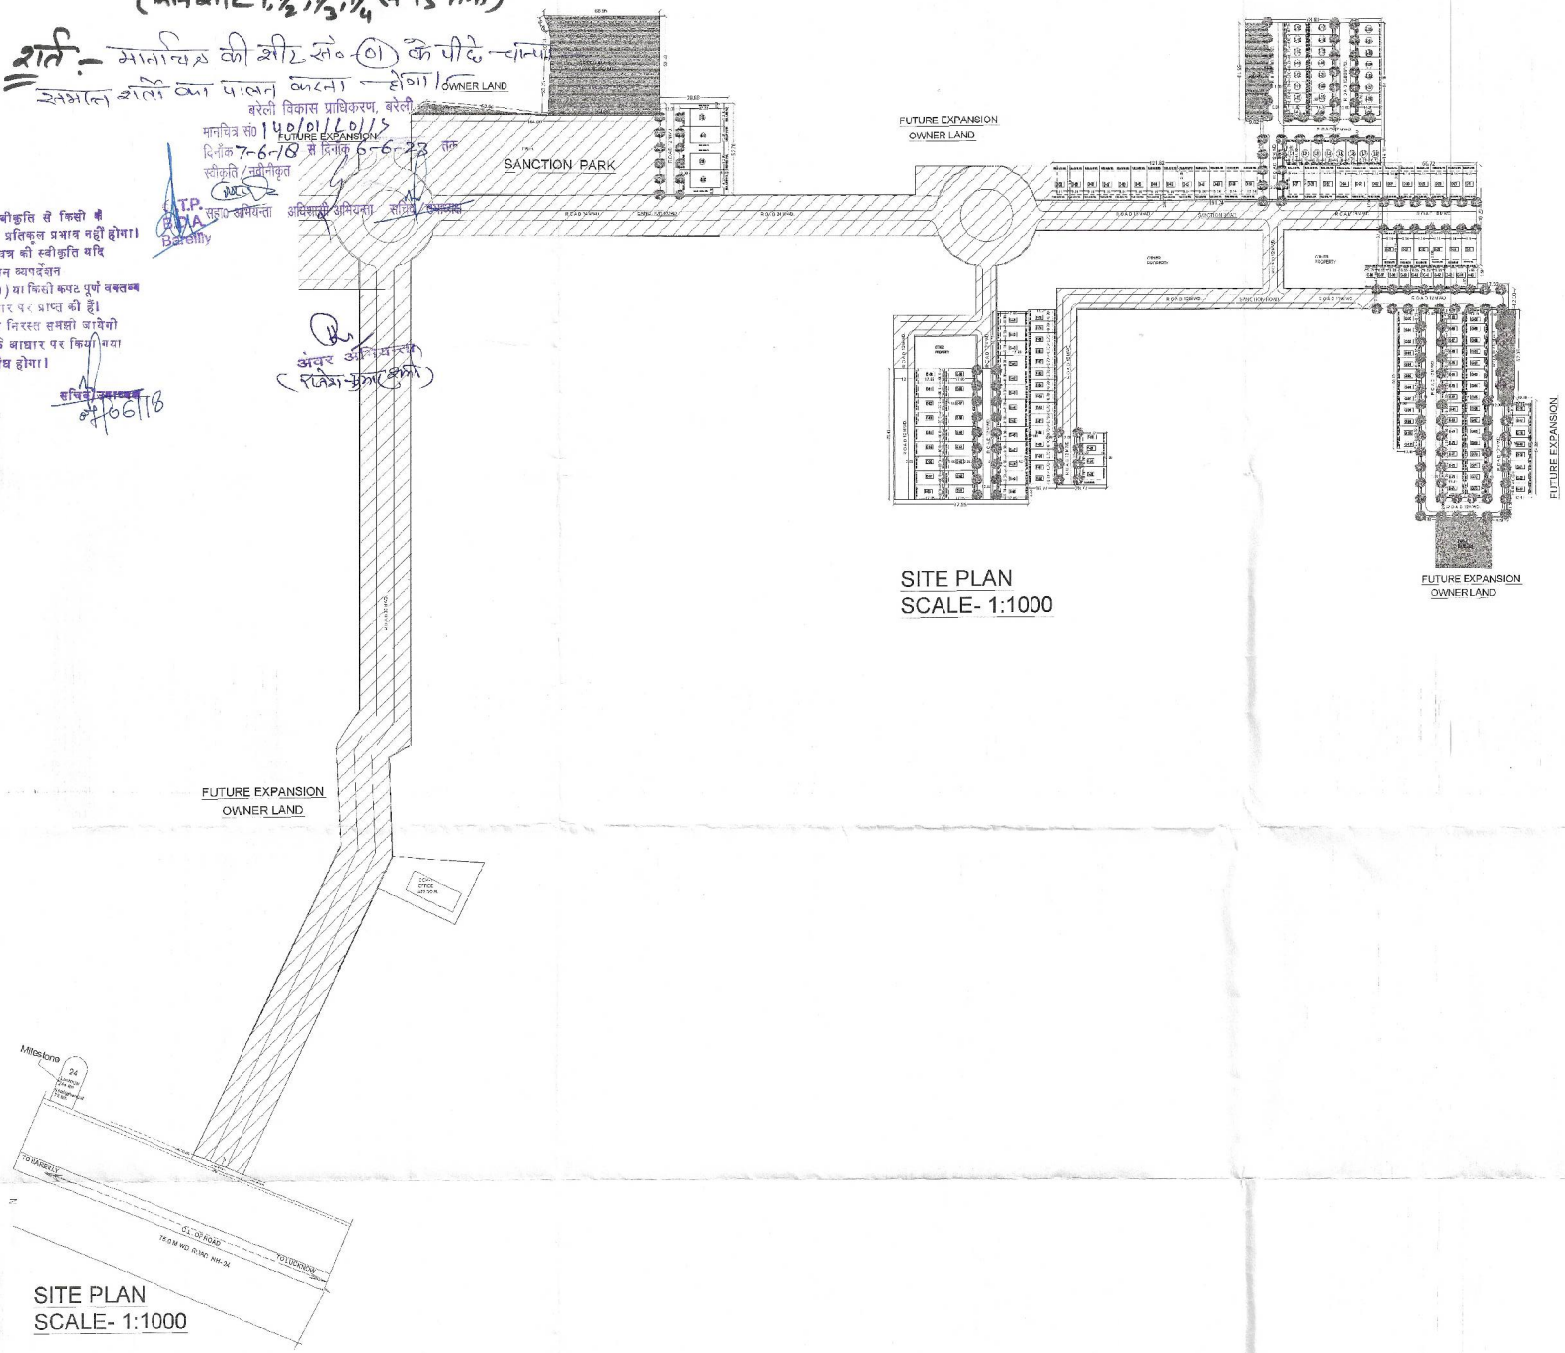

SITE PLAN
SCALE- 1:1000

SITE PLAN
SCALE- 1:1000

NOTES:
THE DRAWING IS THE PROPERTY AND COPYRIGHT OF THE ARCHITECTS. THE DRAWING SHALL NOT BE COPIED OR REPRODUCED IN ANY FORM WITHOUT PRIOR WRITTEN PERMISSION.
THIS DRAWING IS NOT TO BE TAKEN IN CONSTRUCTION WITHOUTHEIR RELEVANT ARCHITECTURAL, STRUCTURAL AND OTHER SERVICES/COMPLIANCE DRAWING. IT SHALL BE ESTABLISHED THE RESPONSIBILITY OF THE CONTRACTOR/ FABRICATOR TO BRING TO THE NOTICE OF THE ARCHITECTS, PRIOR TO ANY CONSTRUCTION OF FABRICATION, ANY DISCREPANCY WITHIN OR BETWEEN THE INTERCONNECTED DRAWINGS.

REV/SEV	DATE	REVISION/ISSUE TO

PROJECT TITLE:
INTERNATIONAL CITY BAREILLY

SAGUN
ARCHITECTS & INTERIOR DESIGNERS
S-19, FIRST FLOOR JANAKPURI BAREILLY
E-mail: sagunarchitects@gmail.com

LANDSCAPE ARCHITECT:
AVA
AYAM ARCHITECTS(P.)LTD.& AYAM LANDSCAPE CONSULTANTS
A NETWORK PLANNING • CORPORATE ARCHITECTURE • INTERIOR DESIGN
LGF-254, GYAN KHAND - I, (INDIRA-PURAM)
GHAZIABAD - 201010 Ph: 9818000385

DRAWING TITLE:
LANDSCAPE PLAN

SCALE: 1:1000	DATE: 11.10.2018	
DRAWN BY: [illegible]	CHECKED BY: [illegible]	APPROVED BY: [illegible]
DWG. No. IC/LS/RS/01	STATUS: RO	

Sushil Kumar Shorey
(Architect)
B. ARCH MCA
CA/99/25536