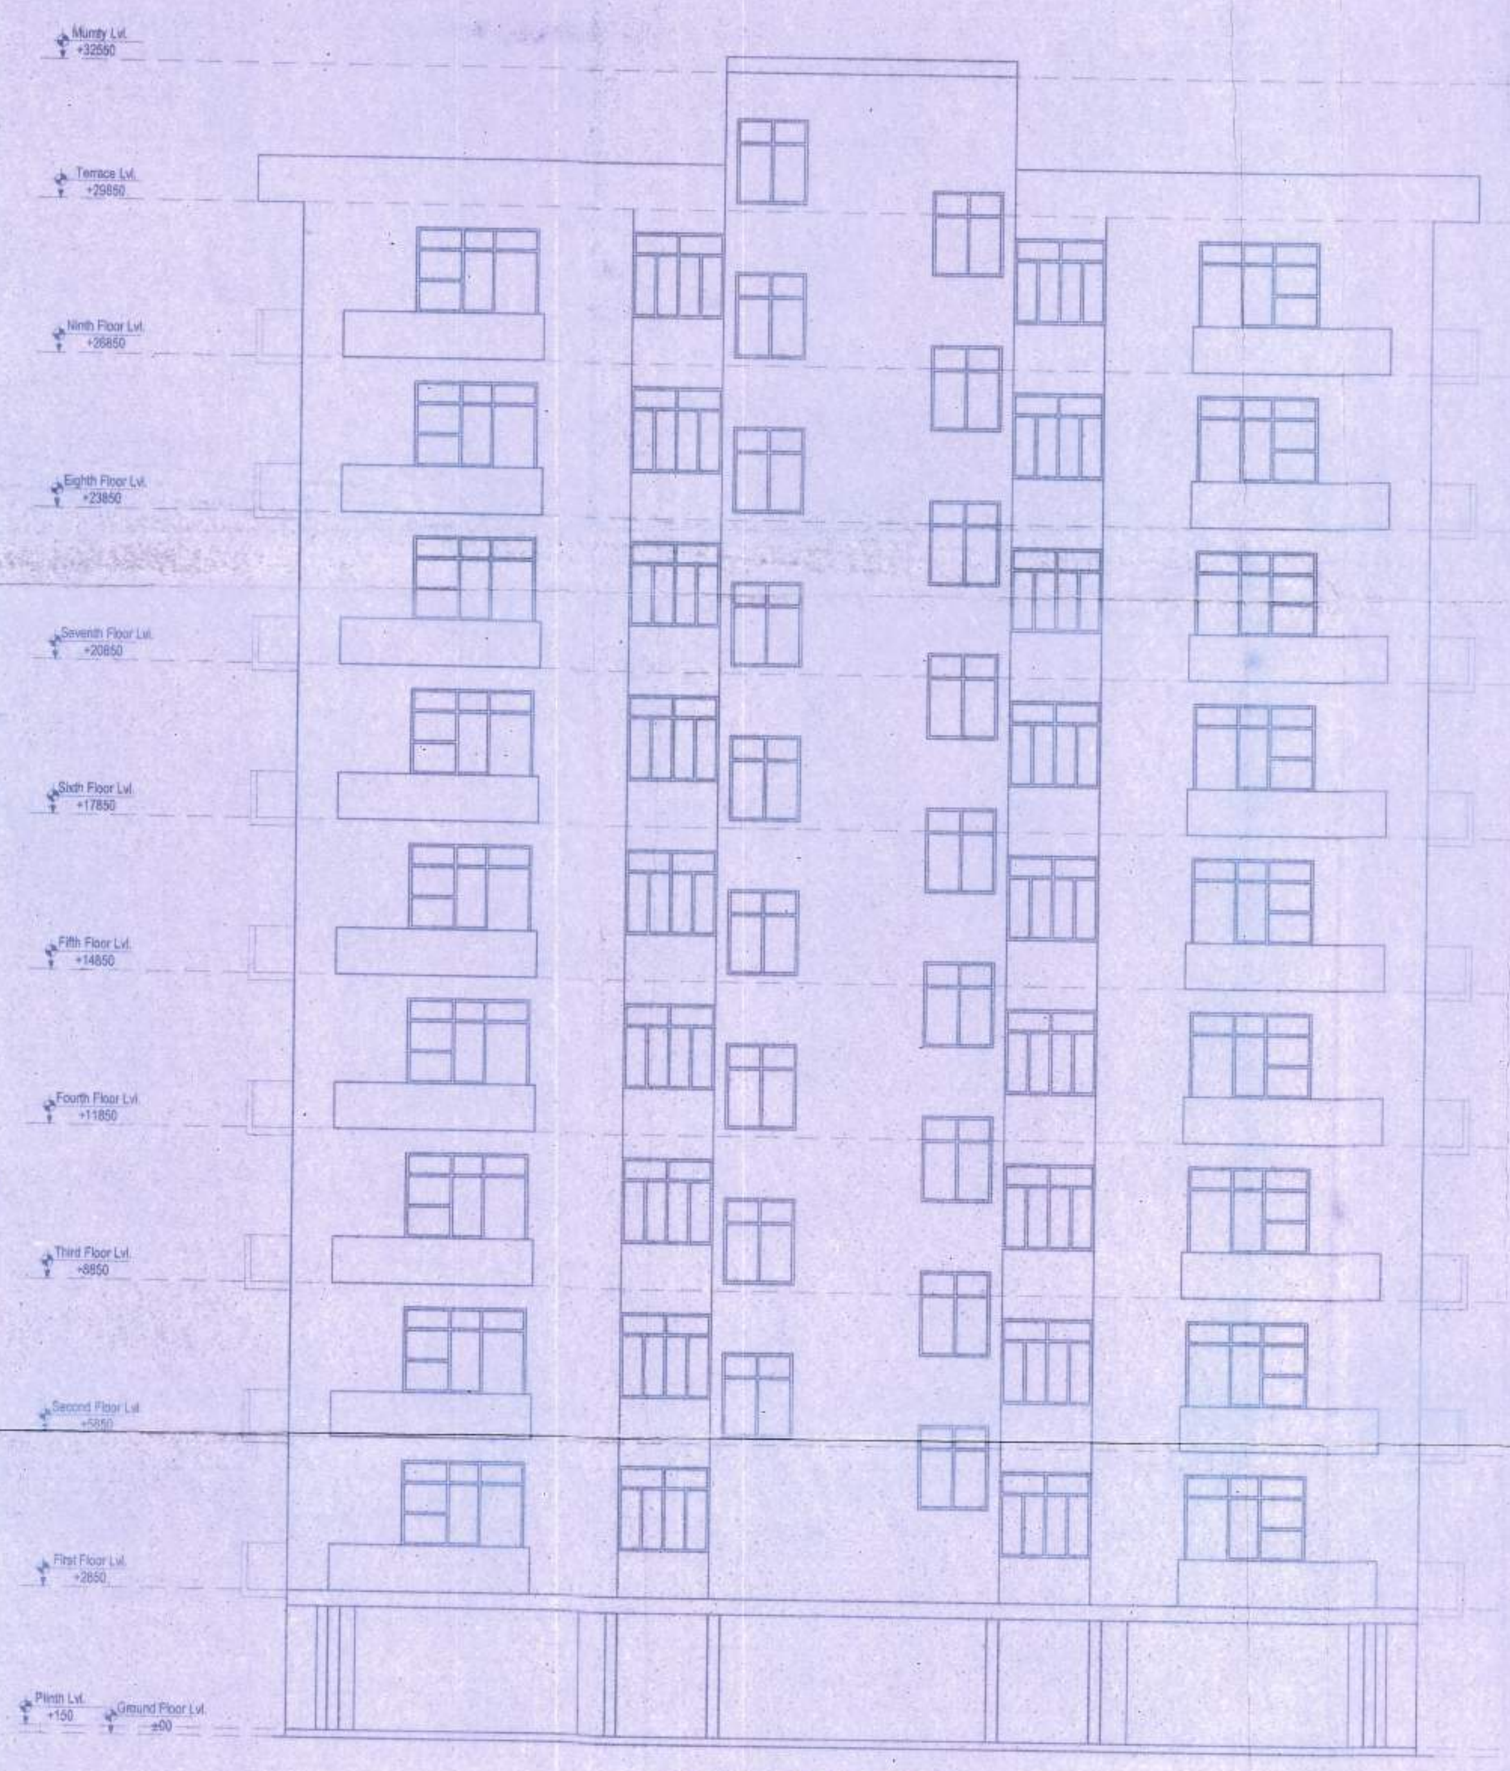

FRONT ELEVATION

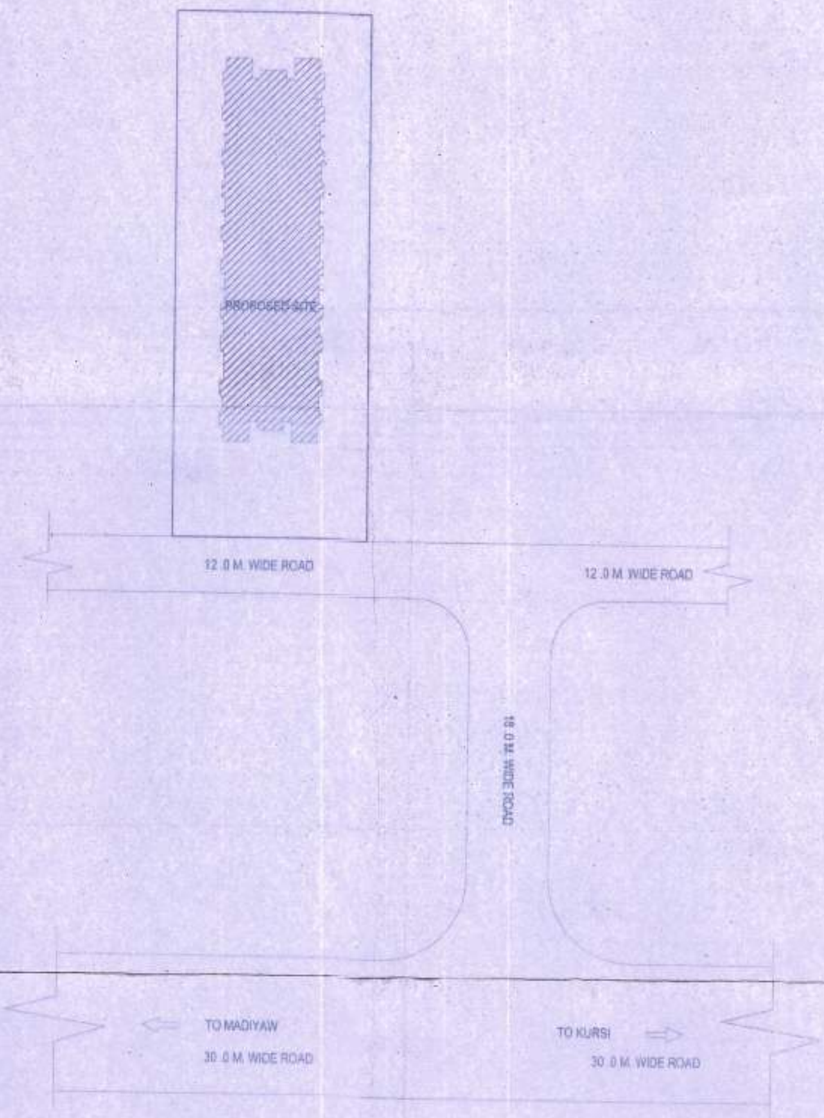

KEY PLAN
N.T.S.

Project

PROPOSED
MULTISTORY FLATS
AT
KHASRA NO. 608, VILLAGE PAIKRA MAU,
PARGANA MAHONA,
TEHSIL BAKSHI KATALAB
DISTT. LUCKNOW

SCHEDULE OF DOOR & WINDOW

S.N.	TYPE	SIZE	LINTEL	SILL	NOS.
1.	D	1000X2550	2550	–	
2.	D'	1000X2100	2100	–	
3.	D1	900X2550	2550	–	
4.	D2	750X2100	2100	–	
5.	W	2100X1650	2550	900	
6.	W1	1800X1650	2550	900	
7.	W2	1385X1650	2550	900	
8.	W3	1200X1500	2550	1050	

AREA STATEMENT

Remark

Drawing Title
FRONT ELEVATION&
KEY PLAN

Drg. No. AR-06

Scale N.T.S.

Date DEC 2012

North

OWNER SIGN.

FARAZ A. OSMANI
B. ARCH., A.I.I.A.
REGD. No. CA/2003/30552
1/718 VISHAL KHAND
GOMTI NAGAR, LUCKNOW.

ARCHITECT SIGN.

Architect

SRIJAN STUDIO

SRIJAN STUDIO
1/718, Vishal Khand, Gomti Nagar,
Lucknow.- 226010
Cell No. 09415157515,
09335776557

70-92/F1-2012 27-9-2012