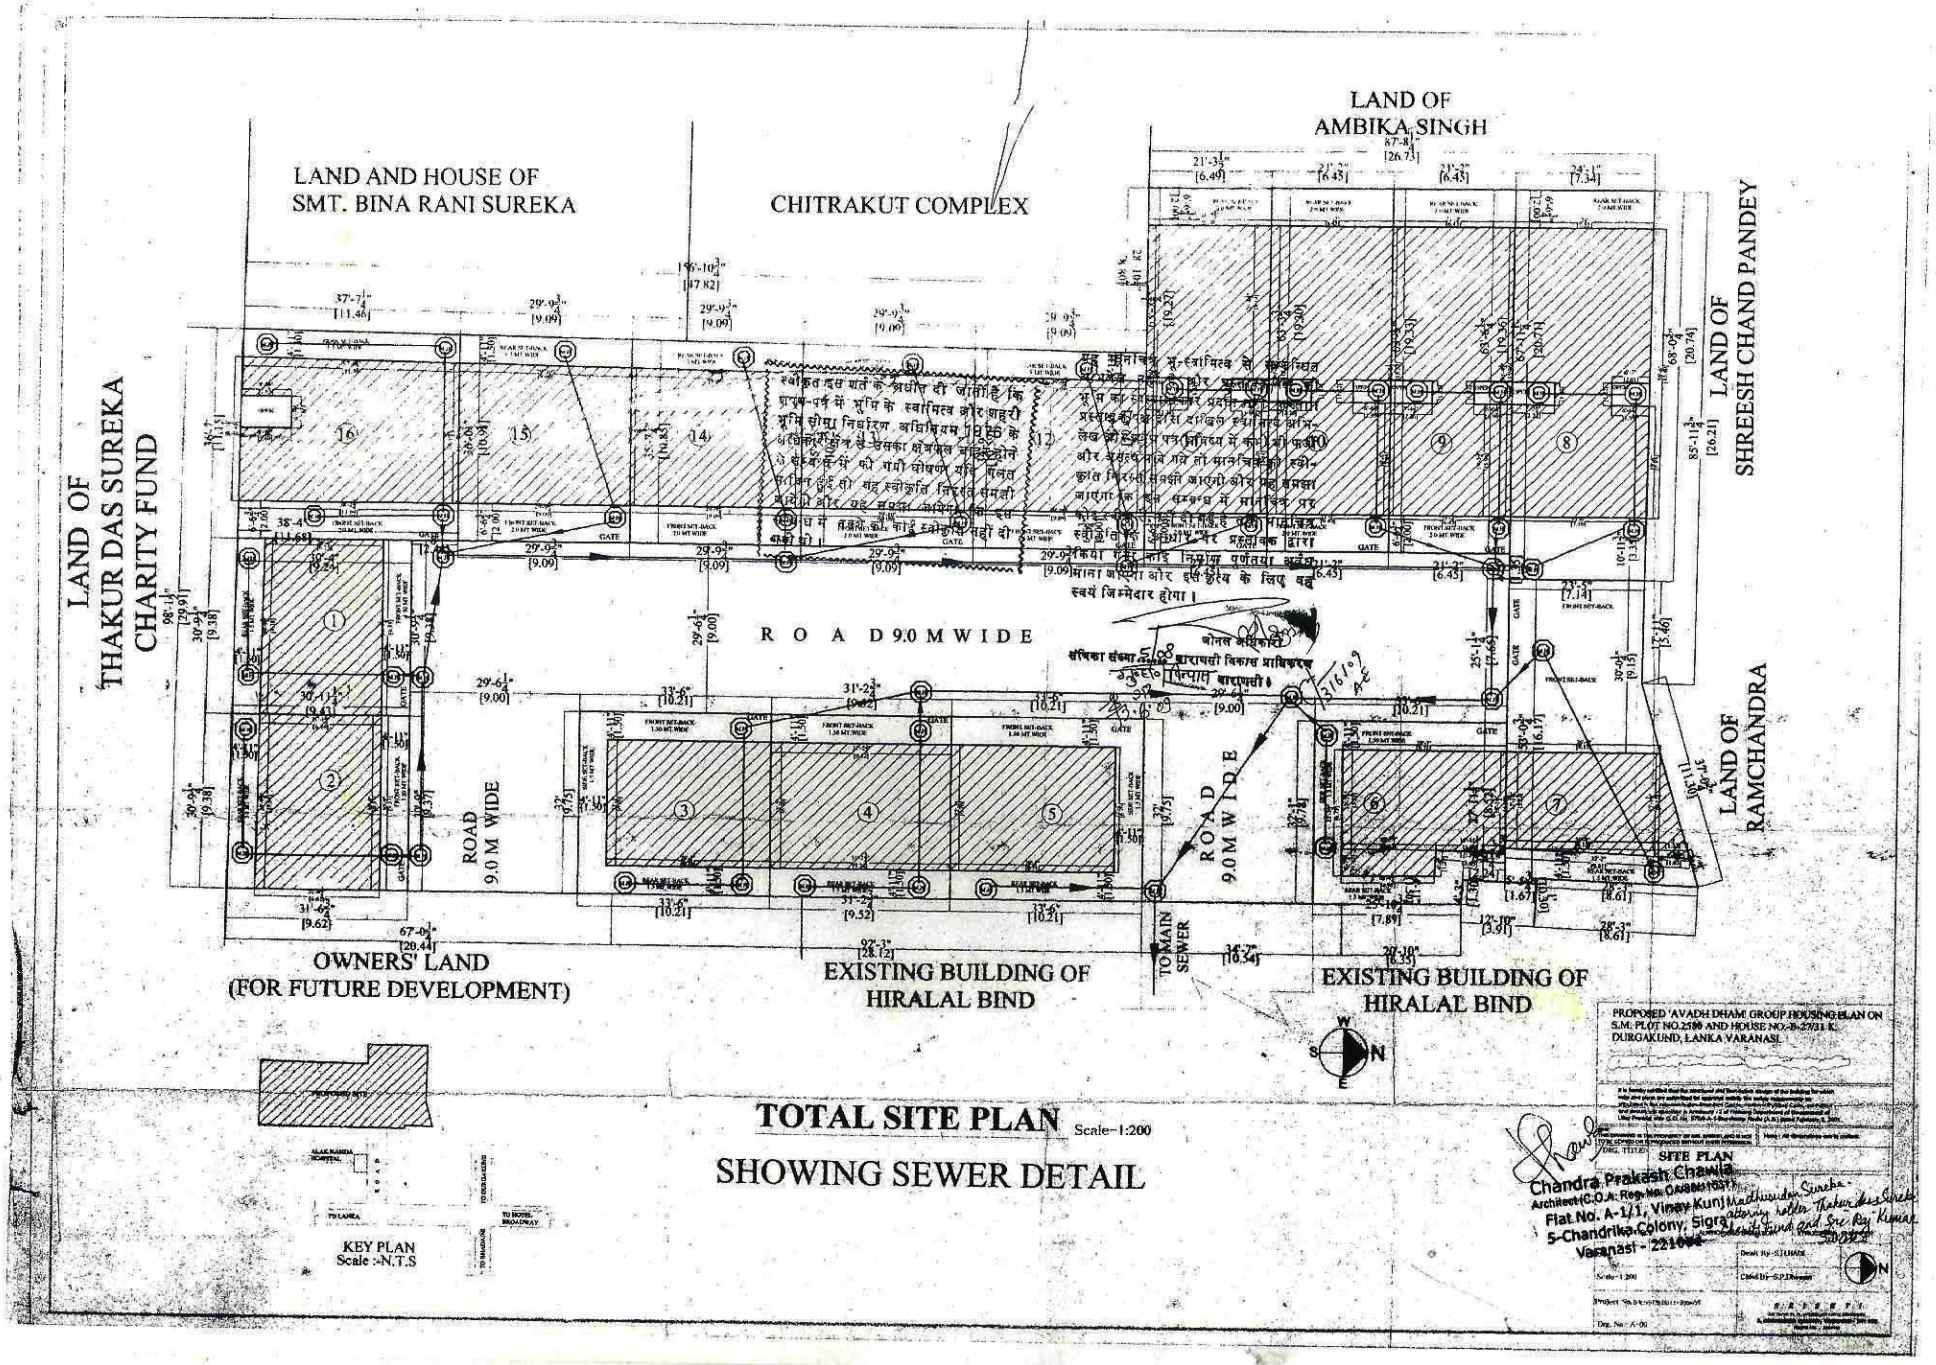

TOTAL SITE PLAN Scale-1:200

SHOWING SEWER DETAIL