RESIDENTIAL LAYOUT PLAN OF ARAZI NO - 801
AT MOUZA LAHARGIRD JHANSI

OWNER-SHRI GANESH RESIDENCY L.L.P.
PARTNER - SHRI ASHOK KUMAR AGARWAL
S/O LATE SHRI NIRANJAN LAL AGARWAL
R/O- 458/1, SOOD COLONY,JHANSI

AREA DETAIL :

AREA CALCULATION		
TOTAL LAND AREA	30410.00 SQ.M.	100%
TOTAL PLOT AREA	16112.20 SQ.M.	52.98%
TOTAL PARK AREA	4589.03 SQ.M.	15.09%
PARK-1	1185.89 SQ.M.	
PARK-2	343.50 SQ.M.	
PARK-3	681.32 SQ.M.	
PARK-4	775.25 SQ.M.	
PARK-5	680.56 SQ.M.	
PARK-6	922.51 SQ.M.	
TOTAL ROAD AREA	9410.58 SQ.M.	30.95%
TOTAL DUMPING YARD AREA	159.20 SQ.M.	0.52%
TOTAL COMMERCIAL AREA	138.99 SQ.M.	0.46%

PLOT AREA CALCULATION -

S.NO.	PLOT NOS.	SIZE	NUMBER	AREA / UNIT (sq.m.)	TOTAL AREA (Sq.m.)
1.	1	-	01	0057.61	0057.61
2.	2	-	01	0097.02	0097.02
3.	3	-	01	0150.57	0150.57
4.	4	-	01	0157.61	0157.61
5.	5	-	01	0102.94	0102.94
6.	6	-	01	0203.14	0203.14
7.	7-11	07.50 X 15.00	05	0112.50	0562.50
8.	12	-	01	0111.52	0111.52
9.	13	-	01	0140.69	0140.69
10.	14		01	0134.62	0134.62
11.	15		01	0111.99	0111.99
12.	16-24	07.50 X 15.00	09	0112.50	1012.50
13.	25	-	01	0107.72	0107.72
14.	26	-	01	0150.15	0150.15
15.	27-39	07.50 X 15.00	13	0112.50	1462.50
16.	40,41	09.50 X 15.00	02	0142.05	0284.10
17.	42-54	07.50 X 15.00	13	0112.50	1462.50
18.	55	-	01	0114.60	0114.60
19.	56	-	01	0167.47	0167.47
20.	57-67	07.50 X 15.00	11	0112.50	1237.50
21.	68,69	09.50 X 15.00	02	0142.05	0284.10
22.	70-80	07.50 X 15.00	11	0112.50	1237.50
23.	81	-	01	0135.70	0135.70
24.	82	-	01	0132.75	0132.75
25.	83-91	07.50 X 15.00	09	0112.50	1012.50
26.	92,93	09.50 X 15.00	02	0142.05	0284.10
27.	94-100	07.50 X 15.00	07	0112.50	0787.50
28.	101	-	01	0185.18	0185.18
29.	102	-	01	0154.60	0154.60
30.	103-105	07.50 X 15.00	03	0112.50	0337.50
31.	106,107	09.50 X 15.00	02	0142.05	0284.10
32.	108	07.50 X 15.00	01	0112.50	0112.50
33.	109	-	01	0214.50	0214.50
34.	110	-	01	0106.56	0106.56
35.	111	07.50 X 16.50	01	0123.75	0123.75
36.	112	09.50 X 16.50	01	0156.75	0156.75
37.	113	-	01	0105.27	0105.27
38.	114-135	07.50 X 15.00	22	0112.50	2475.00
39.	136	09.50 X 15.00	01	0142.05	0142.05

LEGEND :

S. No.	SYMBOL	DESCRIPTION
1.		PLOT LINE
2.		TREE
3.		WATER SUPPLY PIPE LINE.
4.		R.W.H.
5.		ELECTRI POLE
6.		ISOLATING VALVE
7.		SEWER LINE
8.		DRAIN

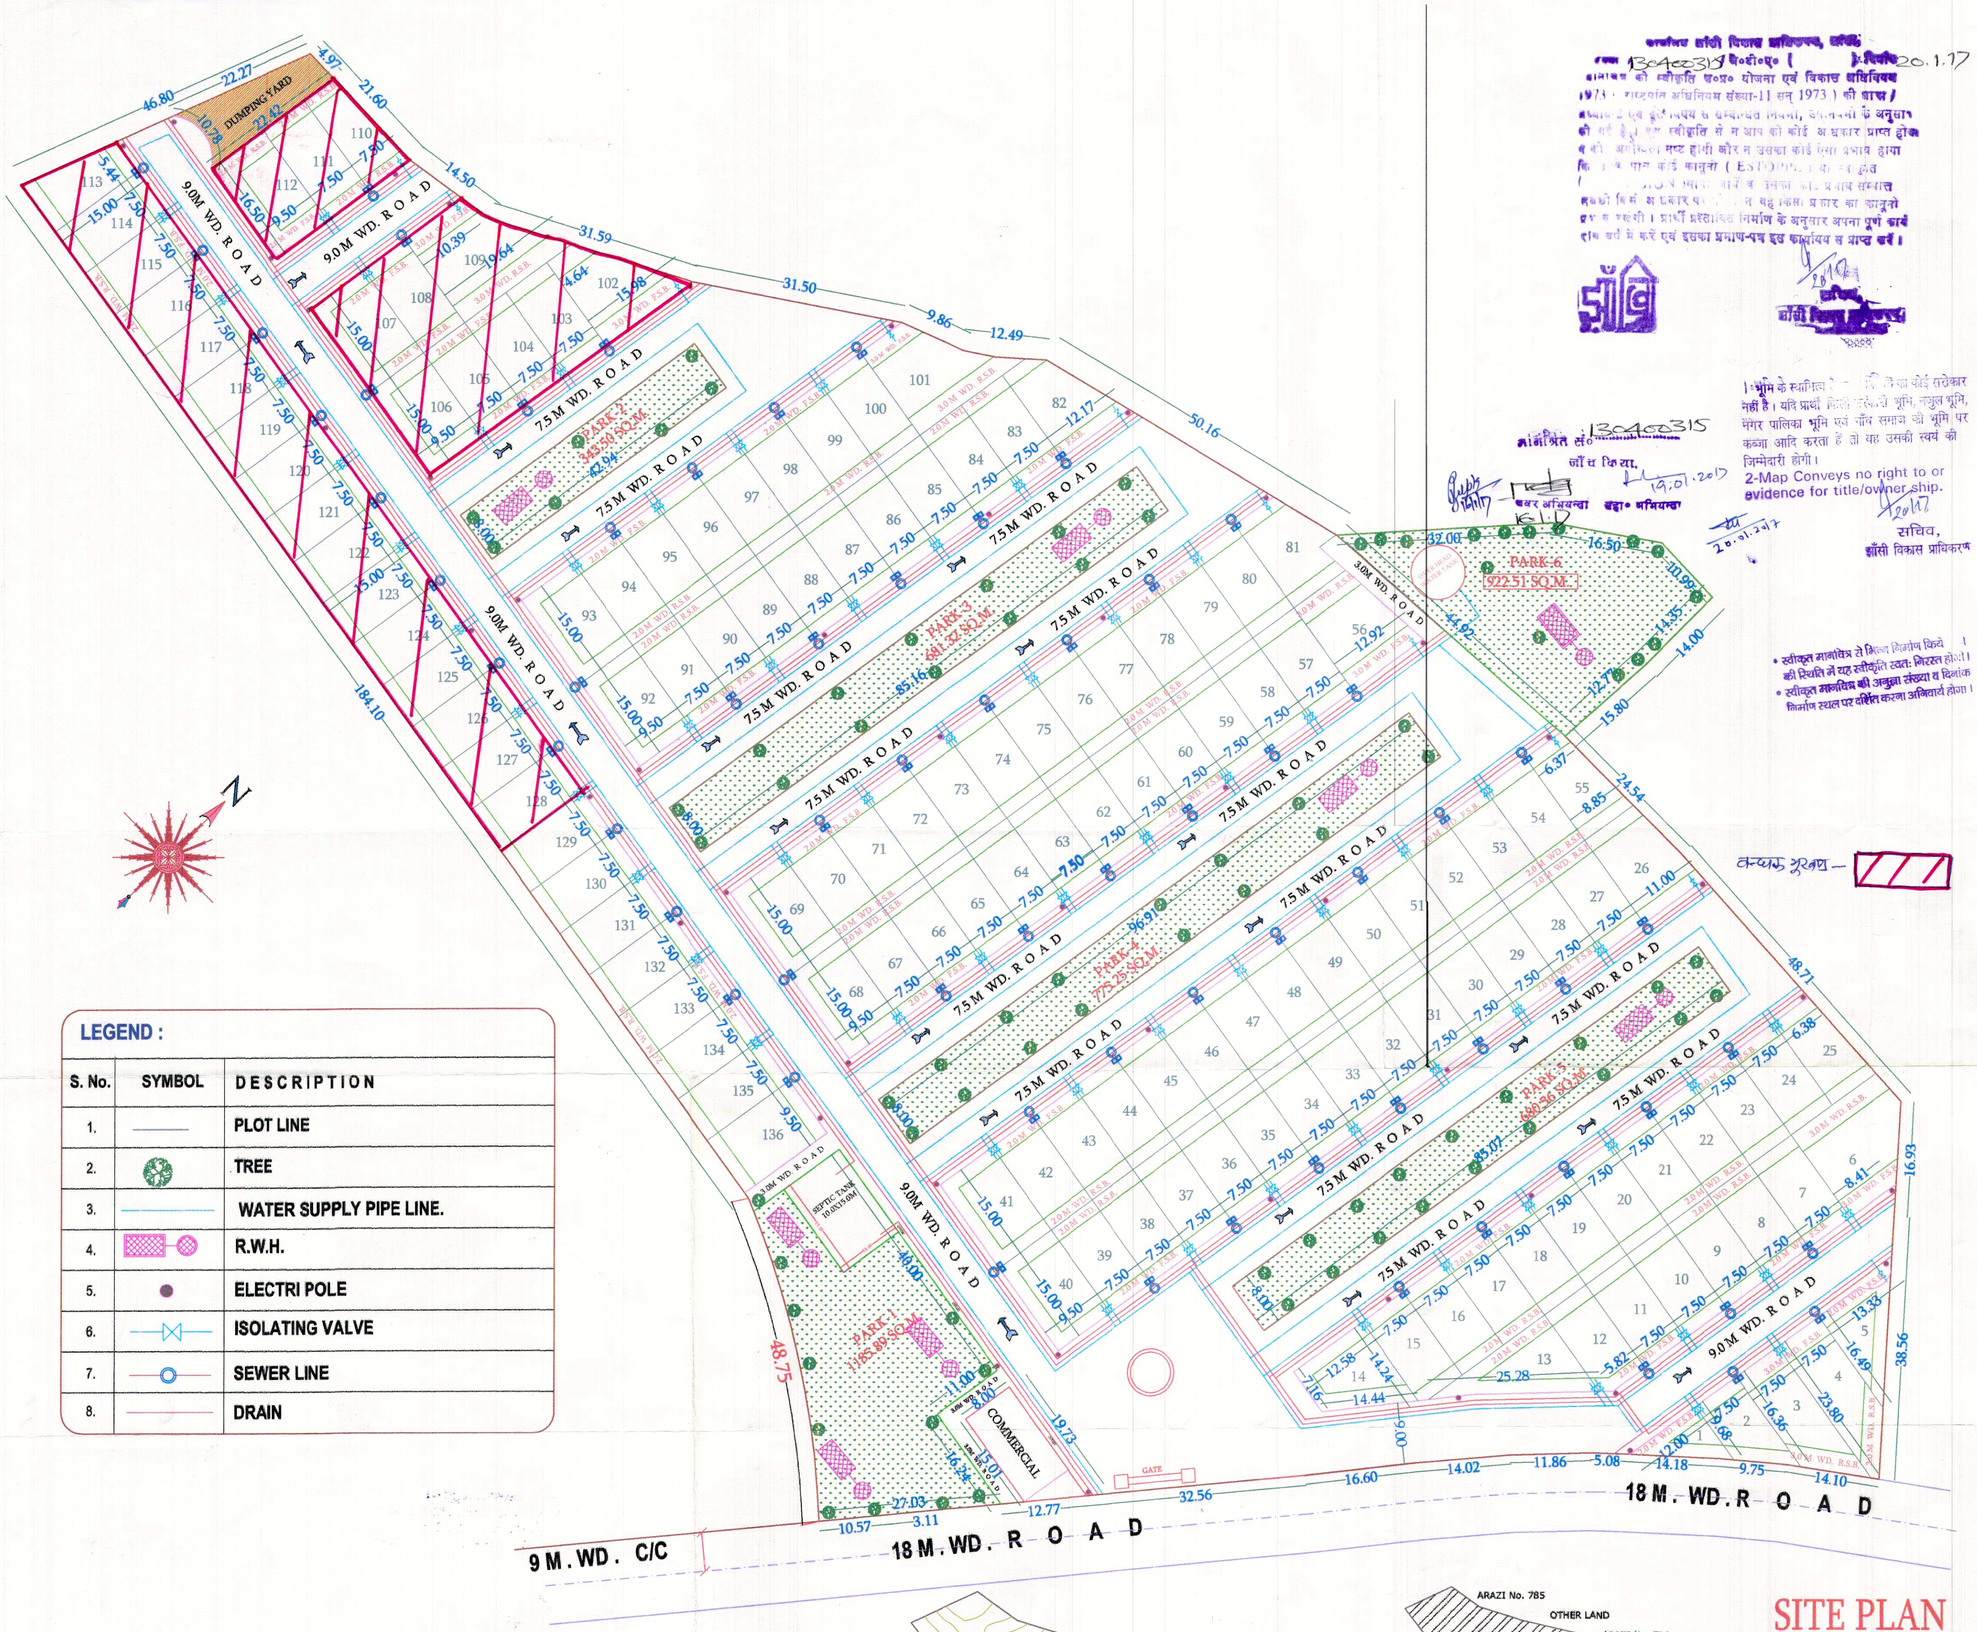

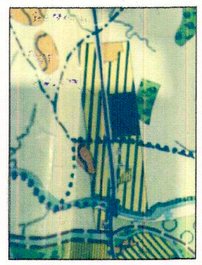

MASTER PLAN
NOT TO SCALE

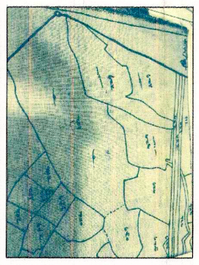

KHASRA PLAN
NOT TO SCALE

CONTOUR PLAN
NOT TO SCALE

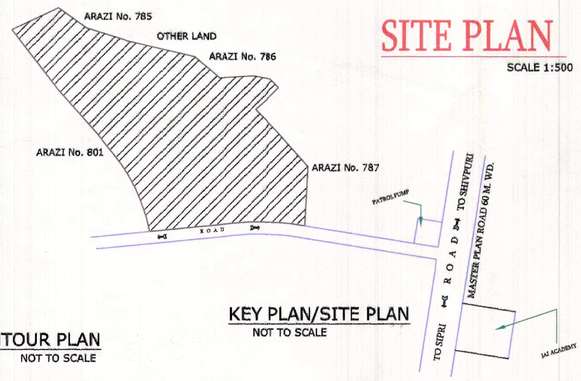

KEY PLAN/SITE PLAN
NOT TO SCALE

SITE PLAN
SCALE 1:500

ACE ARCHITECTS & ASSOCIATES
ARCHITECT
Ar. S.M.TABREZ ALAM
(Architect)

OFFICE:-
SHOP No. 6 ,FIRST FLOOR,SILVER PLAZA,
JEEVAN SHAH,JHANSI (U.P.)
SHOP No. 38 ,FIRST FLOOR,RAJEEV PLAZA,
JAYENDRA GANJ,GWALIOR
MOB. :- +91-9415948650,+91-9200231210
EMAIL-acearchassociate@gmail.com

OWNER'S SIGN:-	ARCHITECT'S SIGN:-
Shree Ganesh Residency LLP Designated Partner	Ar. S.M. Tabrez Alam B. Arch Approved By C.O.A. Reg No CA/2013/58350