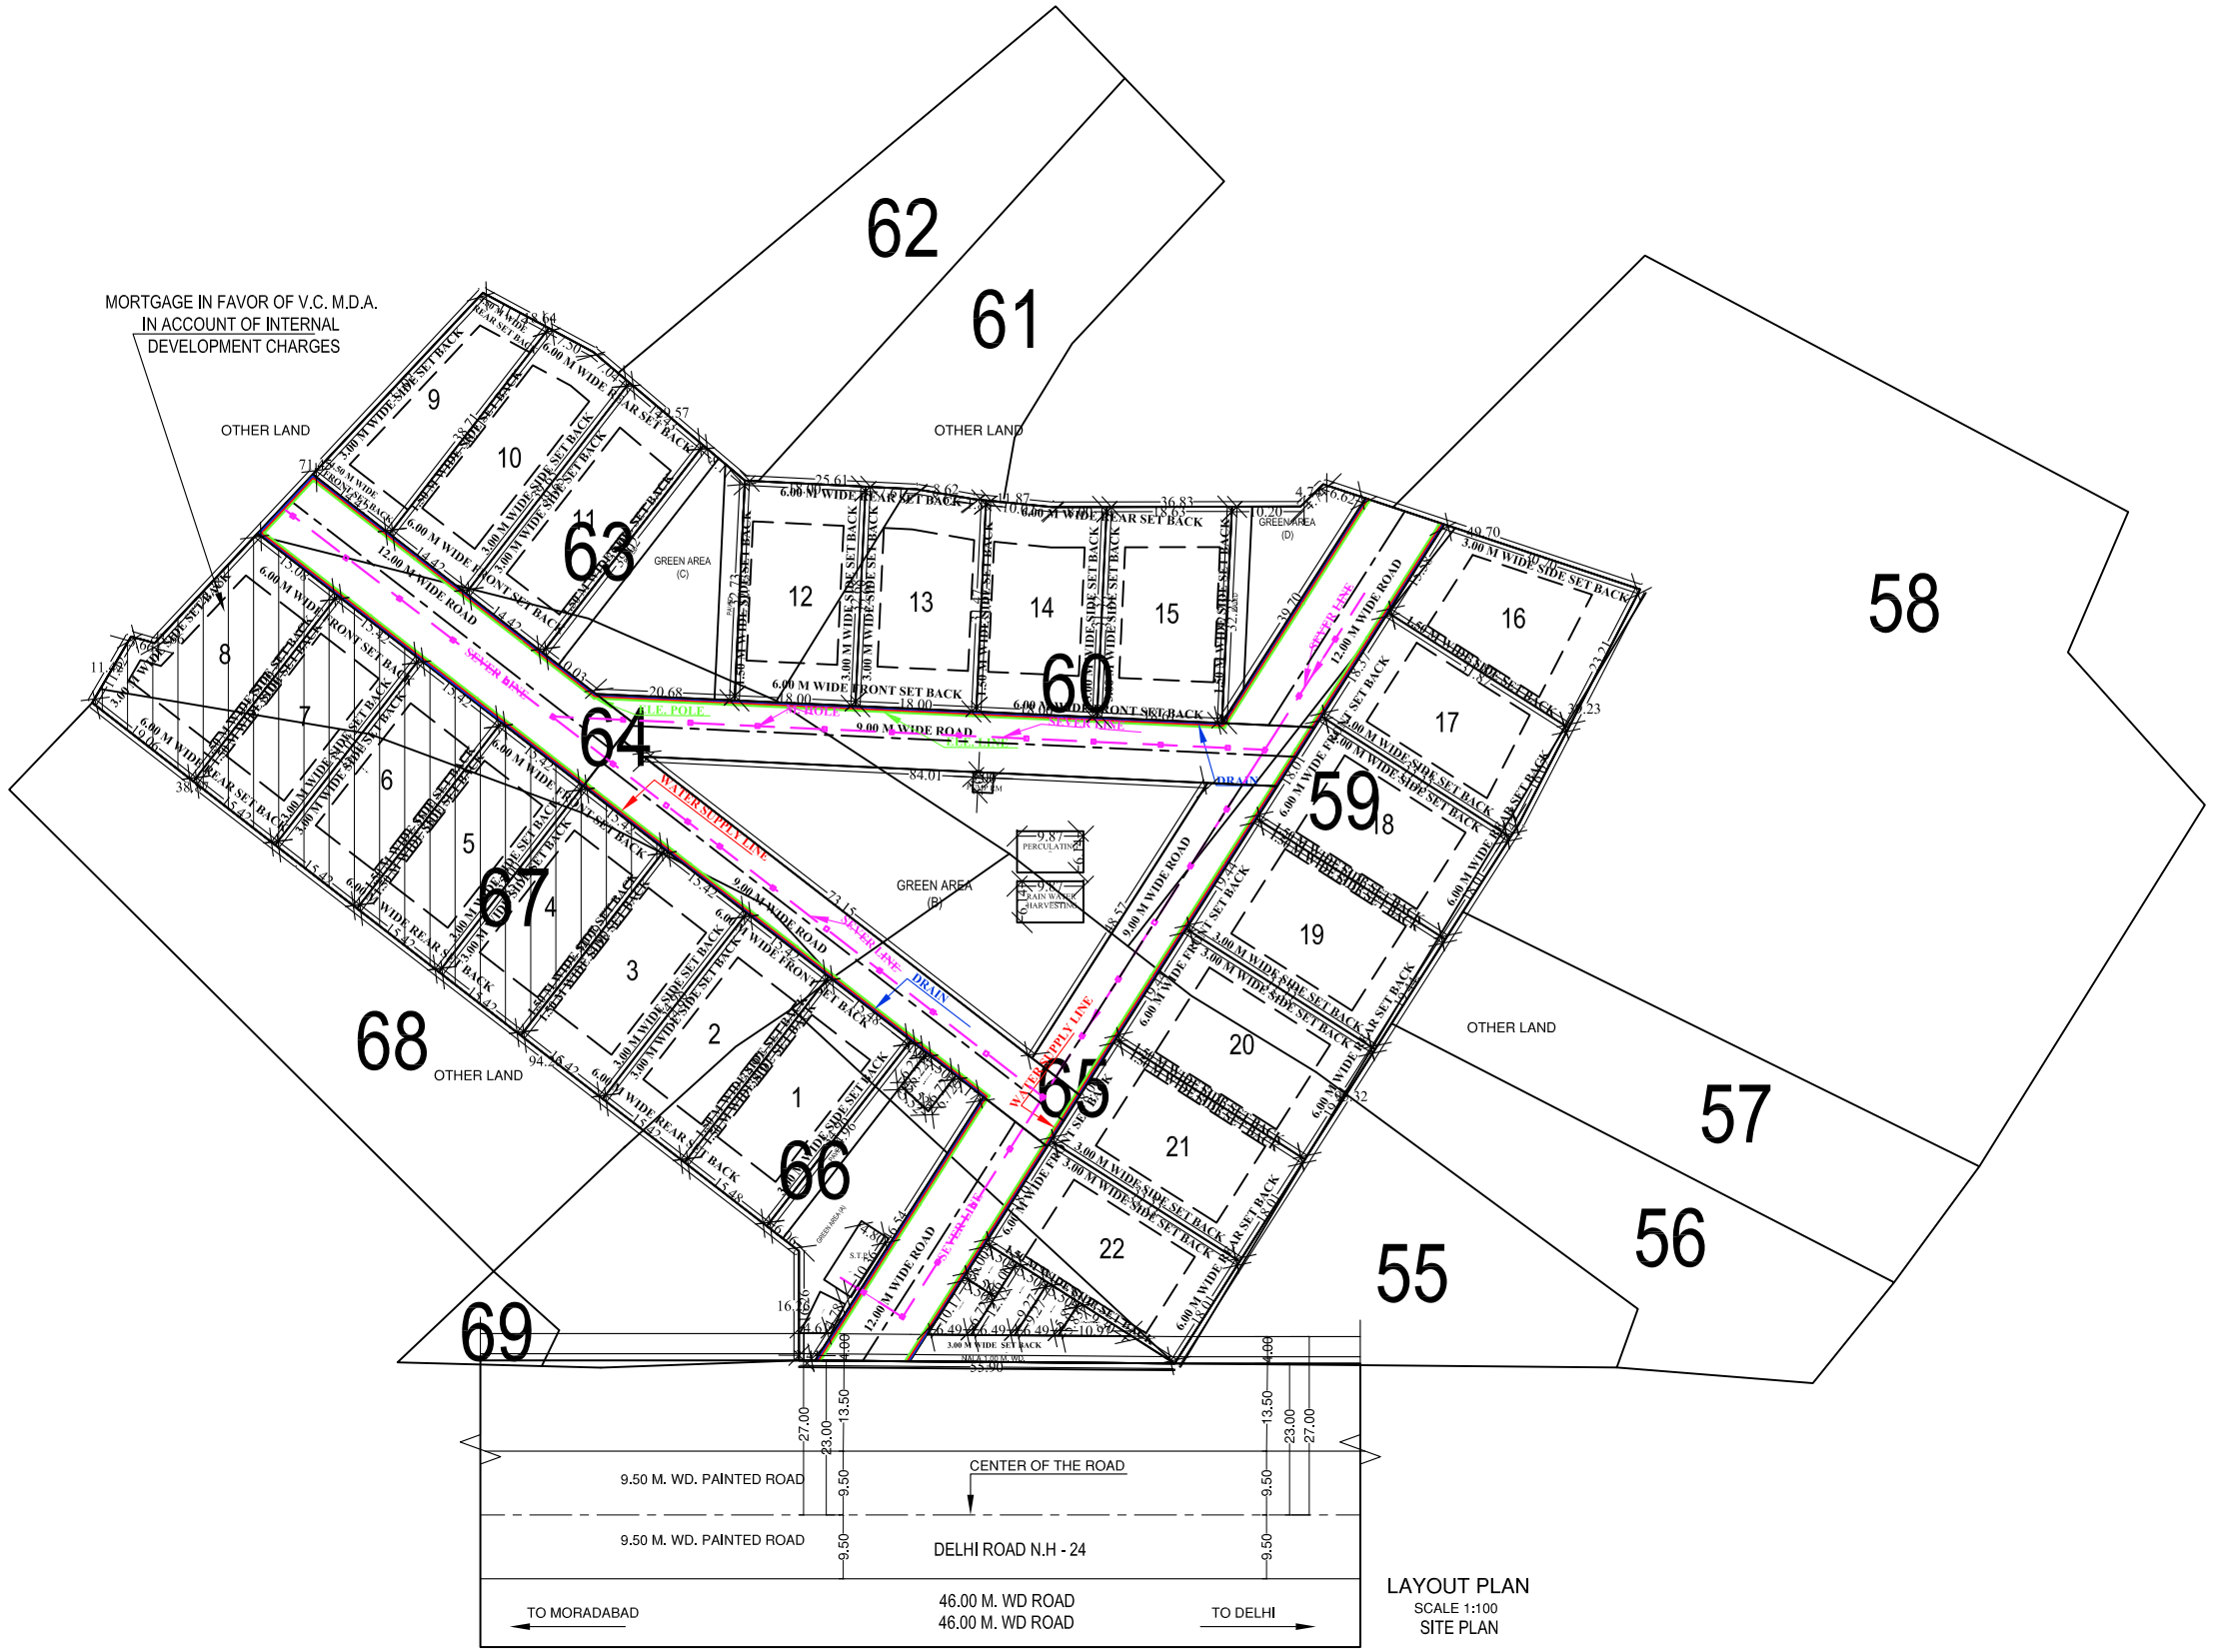

LAYOUT PLAN
SCALE 1:100
SITE PLAN

PROJECT			ARCHITECT
PROPOSED RESIDENTIAL LAYOUT PLAN FOR SMT. SARWAT JAHAN W/O SRI SAYEED UR REHMAN , SRI SHANIB REHMAN, SRI SHUMAIL REHMAN S/O SRI. SAYEED UR REMAN , SRI AFEEF UR REHMAN ,SRI ADEEB UR REHMAN S/O SRI MEHBOOB UR REHMAN SMT.NASEEMA PARVEEN W/O SRI MEHBOOB UR REHMAN AND SRI MEHBOOB UR REHMAN S/O SRI. HAJI MOHD SULEMAN SAHAB SHAMSI SITE AT -: VILLAGE MANOHARPUR DELHI ROAD TEHSIL AND DISTT. MORADABAD KHASRA NO -: 59,60,63,64,65,66,67,	SITE PLAN IMPOSED ON SHAJRA MAP	COMPASS	Ar. Bharat Malik CA/2017/89898 ARCHITECT BHARAT MALIK CA/2017/89898 06 AVAS VIKAS MARKET PILI KOTHI CIVIL LINES MORADABAD