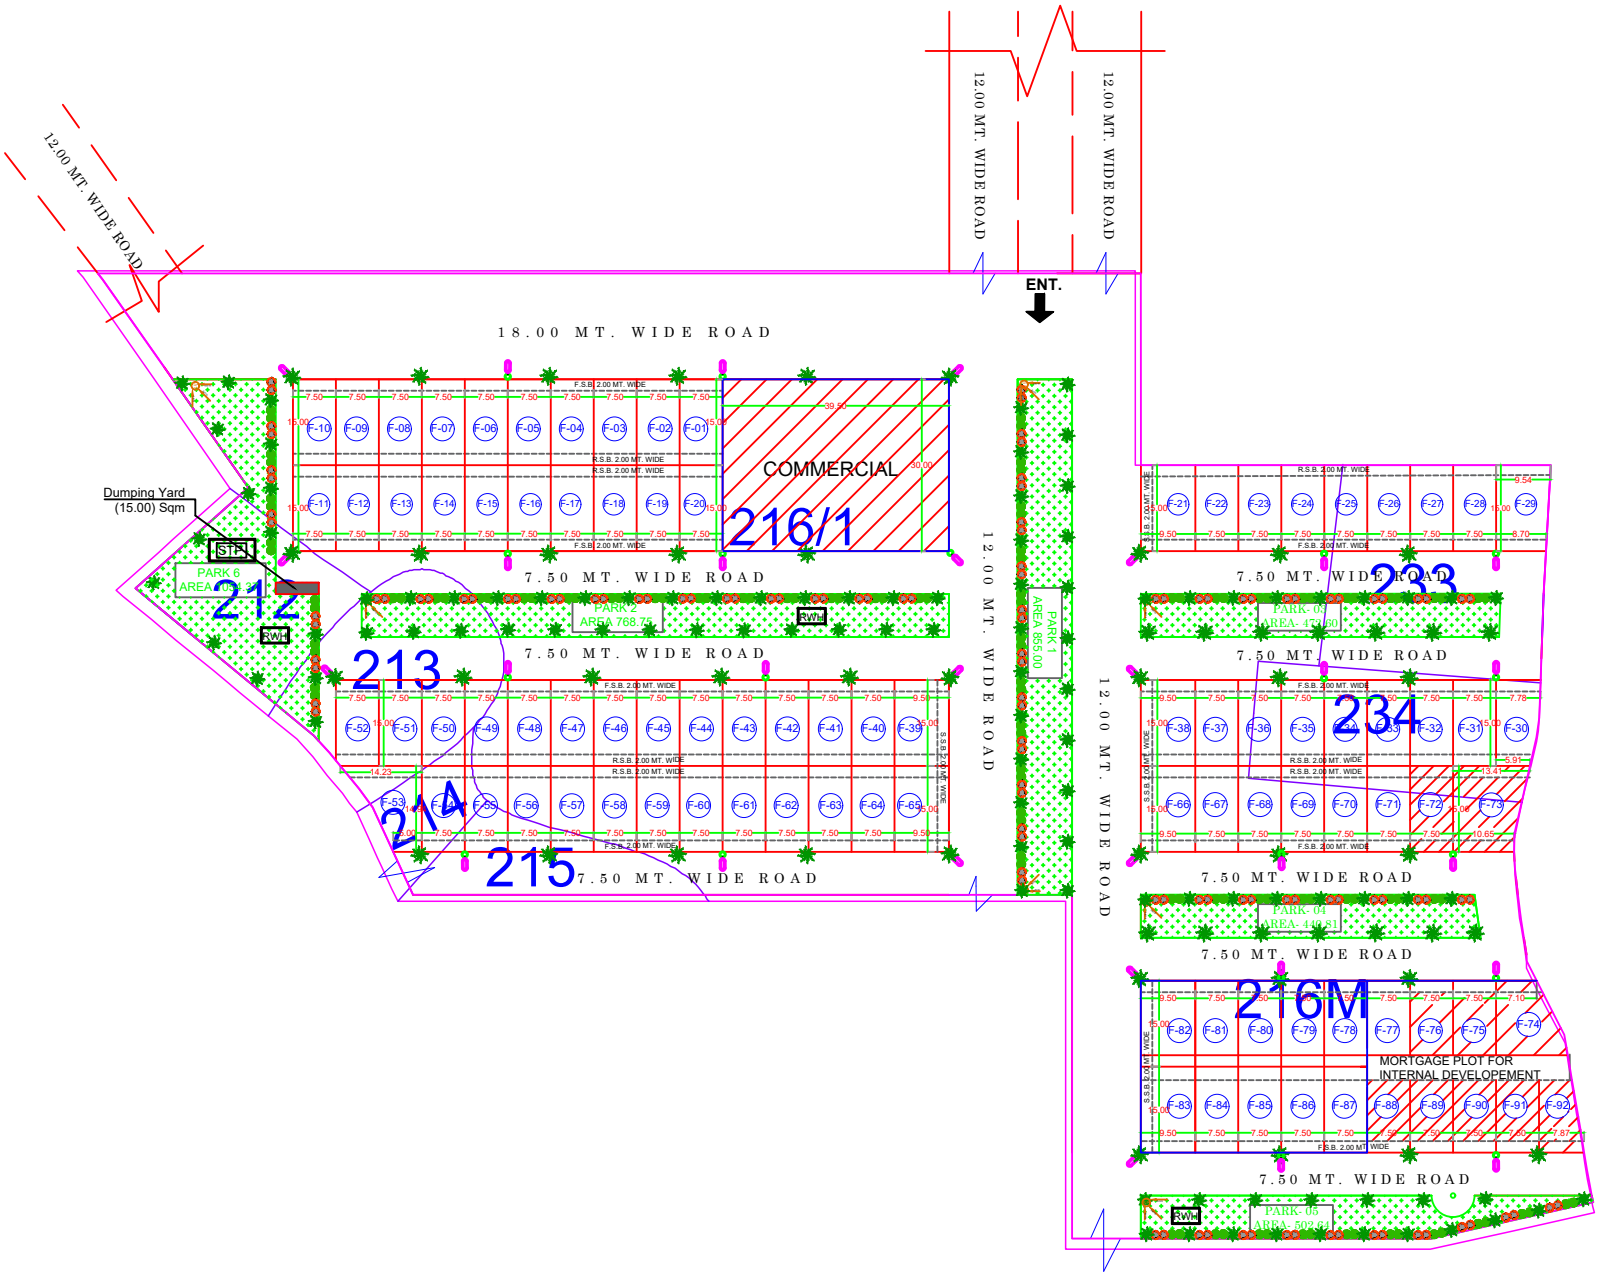

PROJECT :-	OWNER :-	DRAWING RELEASED FOR :-	SCALE :- 1:500	DIRECTION :-	DATE :- 03/10/2023	OWNER'S SIGN:-	
PROPOSED SAZRA PLAN AFTER SUPERIMPOSING THE LAYOUT OF RESIDENTIALTOWNSHIP GANESH ENCLAVE(PHASE-05) AT KHASRA NO.-212,213,214, 215,216M, 216/1,233,234 VILLAGE- MERRY KANPUR-GWALIOR BYPASS ROAD, JHANSI (U.P.)	CHATRAPAL SINGH YADAV TITLE :- SAZRA PLAN	☐ APPROVAL ☐ ADVANCE COPY ■ SAZRA PLAN ☐ CONSTRUCTION	DESIGN BY :- ER. MOHAMMAD AQUIL CKD BY :- AR. ANUBHAV RASTOGI		ARCHITECT SIGN:- AR. ANUBHAV RASTOGI CA/2013/50231 MOB.- 9045889799	DESIGNATED PARTNER CHATRAPAL SINGH YADAV	ANUBHAV RASTOGI & ASSOCIATES CHAMAN VIHAR, G.M.S ROAD DEHRADUN 7408416135, 9045889799