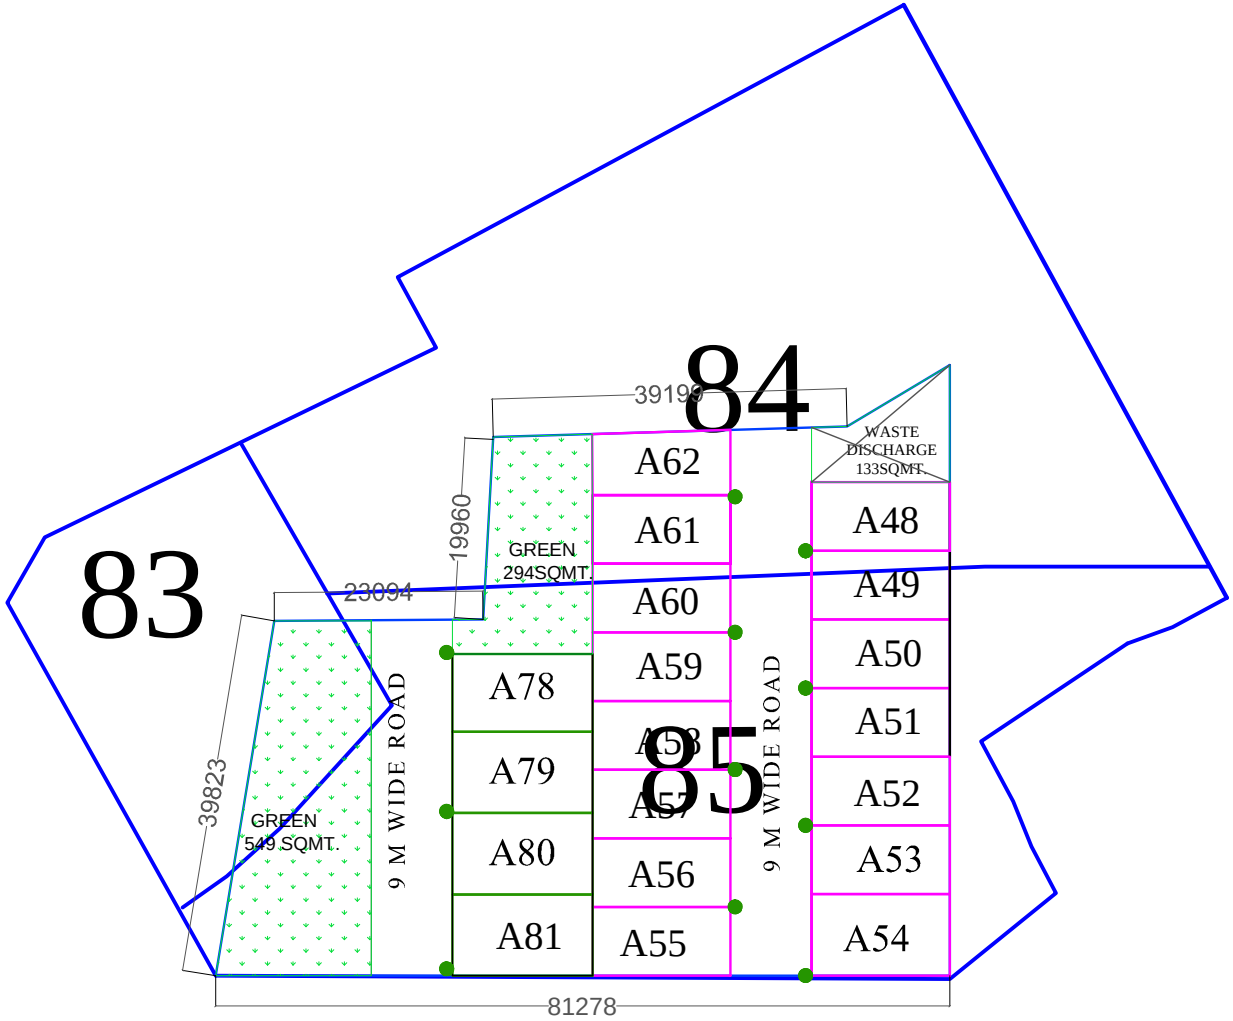

SUPER IMPOSE PLAN

SCALE 1: 100

LEGEND

S.NO.	DESCRIPTION	QUANTITY	HEIGHT	REMARKS

NOTES:

1. ALL DIMENSIONS ARE IN FT.
3. NO DIMENSIONS TO BE SCALED OFF THE DRAWING ONLY WRITTEN DIMENSIONS TO BE FOLLOWED.
2. DISCREPANCIES IN DIMENSIONS OR OTHERWISE SHOULD BE BROUGHT TO THE NOTICE OF CONSULTANT BEFORE STARTING THE WORK.
3. ANY DISCREPANCY FOUND IN THE DRAWING TO BE IMMEDIATELY GOT CLARIFIED WITH THE ARCHITECT.
4. ALL DRAWINGS ARE INTER RELATED AND SHALL BE READ IN CONJUCTION WITH OTHER DRAWINGS.

GENRE:-

- FOR DISCUSSION
- FOR STRUCTURE
- FOR EXECUTION

NORTH

PROJECT

LAYOUT SITE PLAN

CLIENT

ROYAL OCEAN INDIA INFRA TECH. PVT.LTD.

DRAWING TITLE

SUPER IMPOSE PLAN

DRAWING NO.

2024/LKO/JULY/27

REVISION NO-	DATE OF ISSUE-
R-0	18/SEP./2024

EXECUTINGAGENCY

SCALE-	SHEET SIZE-
NTS	A4
DRAWN BY-	CHECKED BY-
ANKITA	AR. SHIV

STAMP

Ar. S.P. VISHWAKARMA
CA/2013/61588
2/01, Vibhav Khand, Gomti Nagar
Lucknow (Mob.-08081746833)

ARCHMANIA
Architects, Interior Designer & Landscaping
2/815, esanika state(near amity university ,Gate No.-03),
malhaur gomti nagar Lucknow, (UP)
Email:- arshiv1989@gmail.com
Mob :- 08081746833