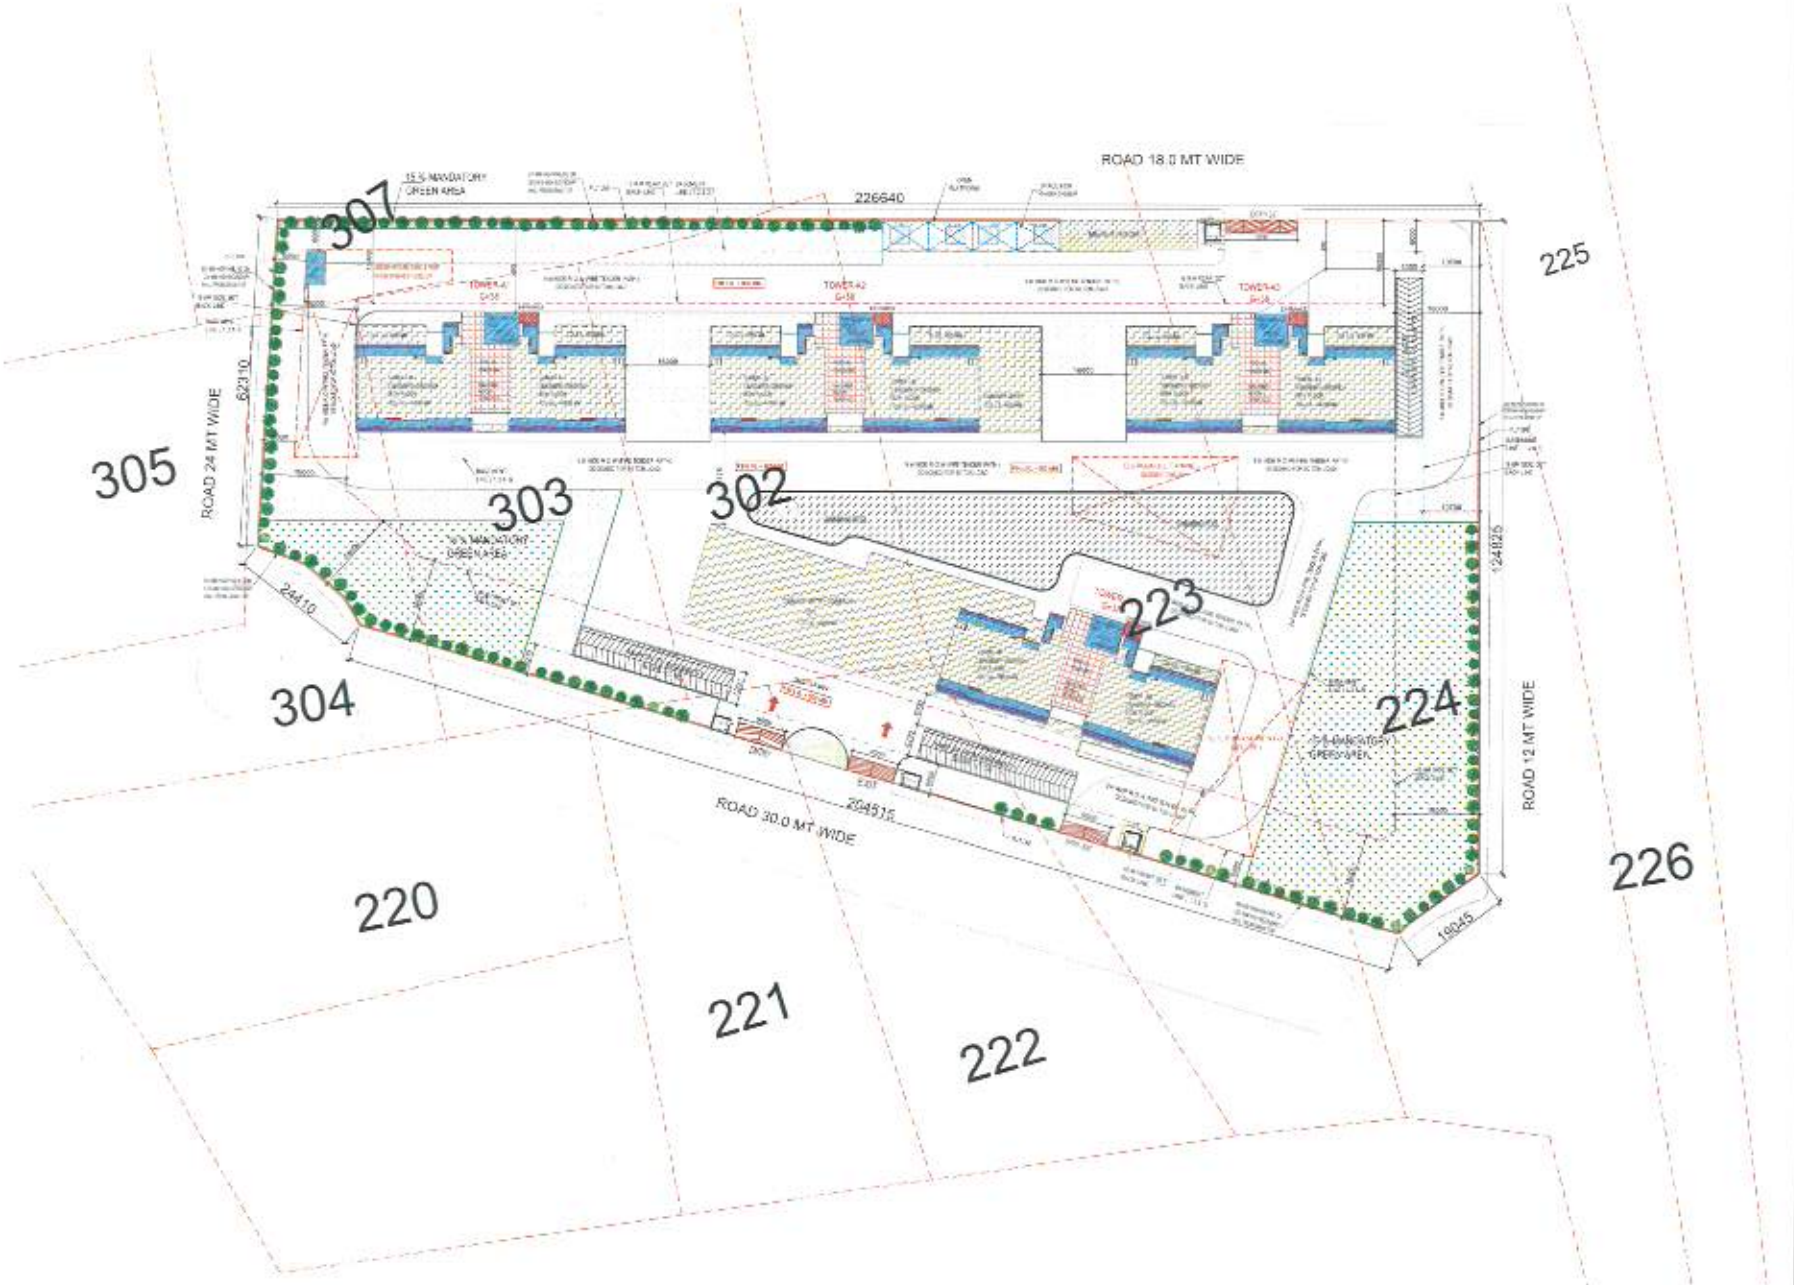

NOTE:-

FLOOR NO.- 13TH FLOOR OMITTED FROM FLOOR COUNTING

SUBMISSION DRAWING

M/S RAMPRASTHA BUILDERS PVT.LTD.

PROJECT

PROPOSED GROUP HOUSING PROJECT "M - 6" - MIRAMBIKA AT VILLAGE - MANGAR JAT

DRAWING TITLE

SITE PLAN

TERRACE LVL. PLAN

ARCHITECTS

Confluence

NEW DELHI - INDIA

DRAWING NO.

SP2