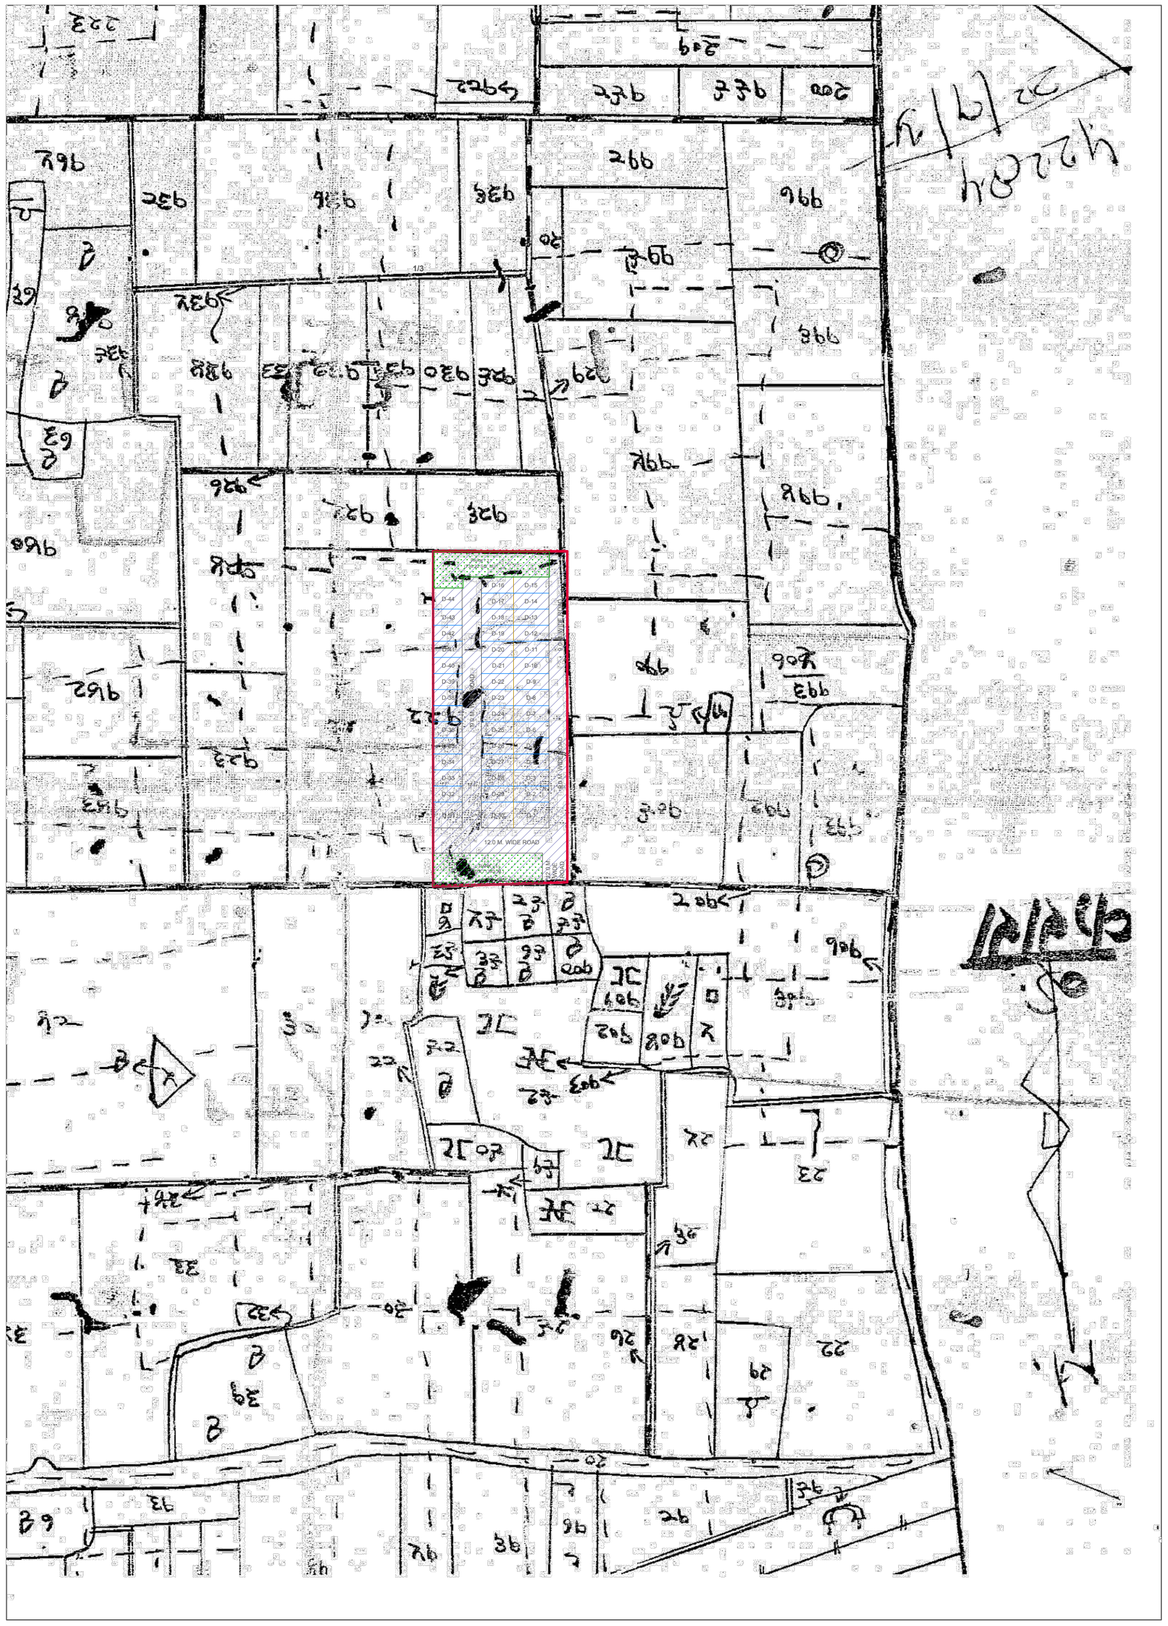


## SIZRA PLAN

SCALE 1:500

**PROPOSED LAYOUT PLAN FOR**
**"ISCON GREEN CITY"**
**BLOCK - D, ON PART OF GATA NO. 122,**
**SITUATED AT VILLAGE - DOUDPUR SAIDAPUR,**
**PARAGANA & TEHSIL - MOHANLALGANJ,**
**DISTRICT - LUCKNOW.**

**DEVELOPERS**

**ISCON INFRA**

**THROUGH PARTNER**

MR. DILEEP KUMAR YADAV S/O SRI AKHILESH YADAV

**KHASRA NOS. CONTAINING AREA IN HECTARE**

| OWNER'S NAME | KHASRA NO. | AREA IN HECTARE |
|---|---|---|
| ISCON INFRA | 122 (1/2 PART) | 1/2 OF 2.0110 = 1.0055 HECT. |

GENERAL NOTES

OWNED LAND

NORTH

N

SCALE

AS MENTIONED

DATE.

SHEET NO.

4/4

ARCHITECT

AR. ANIL KUMAR GUPTA
*(A.I.I.A., B.Arch.)*
F-347 & 354, Sahara Trade Centre,
Faizabad Road, Indira Nagar,
Lucknow.
Mob. No. - 9454909138, 8840561398
E-mail: anilgupta7258@gmail.com

FOR ISCON INFRA

ARCHITECT'S SIGNATURE

## LAYOUT PLAN

SCALE 1:500




## KEY PLAN

SCALE 1:1000

**PROPOSED LAYOUT PLAN FOR "ISCON GREEN CITY" BLOCK - D, ON PART OF GATA NO. 122, SITUATED AT VILLAGE - DOUDPUR SAIDAPUR, PARAGANA & TEHSIL - MOHANLALGANJ, DISTRICT - LUCKNOW.**

**DEVELOPERS**

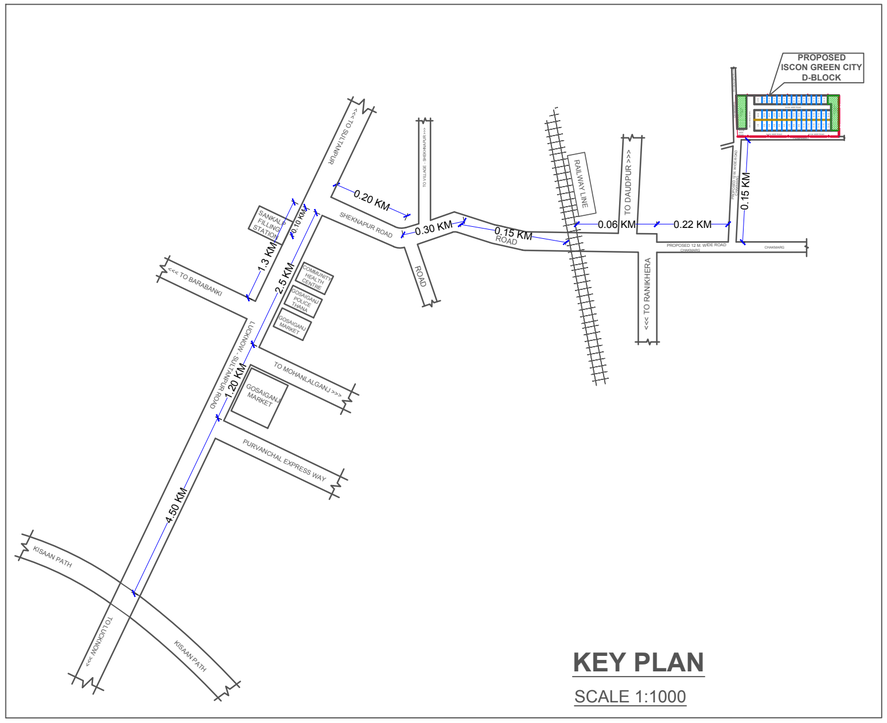**ISCON INFRA**

**THROUGH PARTNER**

MR. DILEEP KUMAR YADAV S/O SRI AKHILESH YADAV

**KHASRA NOS. CONTAINING AREA IN HECTARE**

| OWNER'S NAME | KHASRA NO. | AREA IN HECTARE |
|---|---|---|
| ISCON INFRA | 122 (1/2 PART) | 1/2 OF 2.0110 = 1.0055 HECT. |

**AREA STATEMENT**

| | | | |
|---|---|---|---|
| 01. | TOTAL LAND AREA | = 1.0055 HECTARE | = 10055.00 SQ. M. |
| 02. | PLOTTED AREA | = 53.34% | = 5363.81 SQ. M. |
| 03. | TOTAL GREEN AREA | = 15.05 % | = 1512.93 SQ. M. |
| 04. | TOTAL ROAD AREA | = 31.61 % | = 3178.26 SQ. M. |
| | TOTAL PERCENTAGE | = 100.00 % | |
| 05. | LENGTH OF BOUNDARY WALL | | = 425.063 RUNNING M. |

**DETAIL OF PLOTS**

| S.NO. | PLOT NO. | SIZE OF PLOT IN METRE | AREA OF EACH PLOT IN SQ. M. | NOS. OF PLOTS | TOTAL AREA IN SQ. M. |
|---|---|---|---|---|---|
| 1 | D-1 | 12.192 X 16.764 | 204.39 | 1 | 204.39 |
| 2 | D-2 TO D-15 | 7.620 X 16.764 | 127.74 | 14 | 1788.36 |
| 3 | D-16 TO D-29 | 7.620 X 15.240 | 116.13 | 14 | 1625.82 |
| 4 | D-30 | 12.192 X 15.240 | 185.81 | 1 | 185.81 |
| 5 | D-31 | 12.192 X 13.716 | 167.23 | 1 | 167.23 |
| 6 | D-32 TO D-43 | 7.620 X 13.716 | 104.52 | 12 | 1254.24 |
| 7 | D-44 | 10.058 X 13.716 | 137.96 | 1 | 137.96 |
| | | | TOTAL | 44 | 5363.81 |

GENERAL NOTES

NORTH

N

SCALE

AS MENTIONED

DATE.

SHEET NO.

1/4

ARCHITECT

AR. ANIL KUMAR GUPTA
*(A.I.I.A., B.Arch.)*
F-347 & 354, Sahara Trade Centre,
Faizabad Road, Indira Nagar,
Lucknow.
Mob. No. - 9454909138, 8840561398
E-mail: anilgupta7258@gmail.com

FOR ISCON INFRA

ARCHITECT'S SIGNATURE