FILE NO.- LDA/BP/25-26/1673

1/16

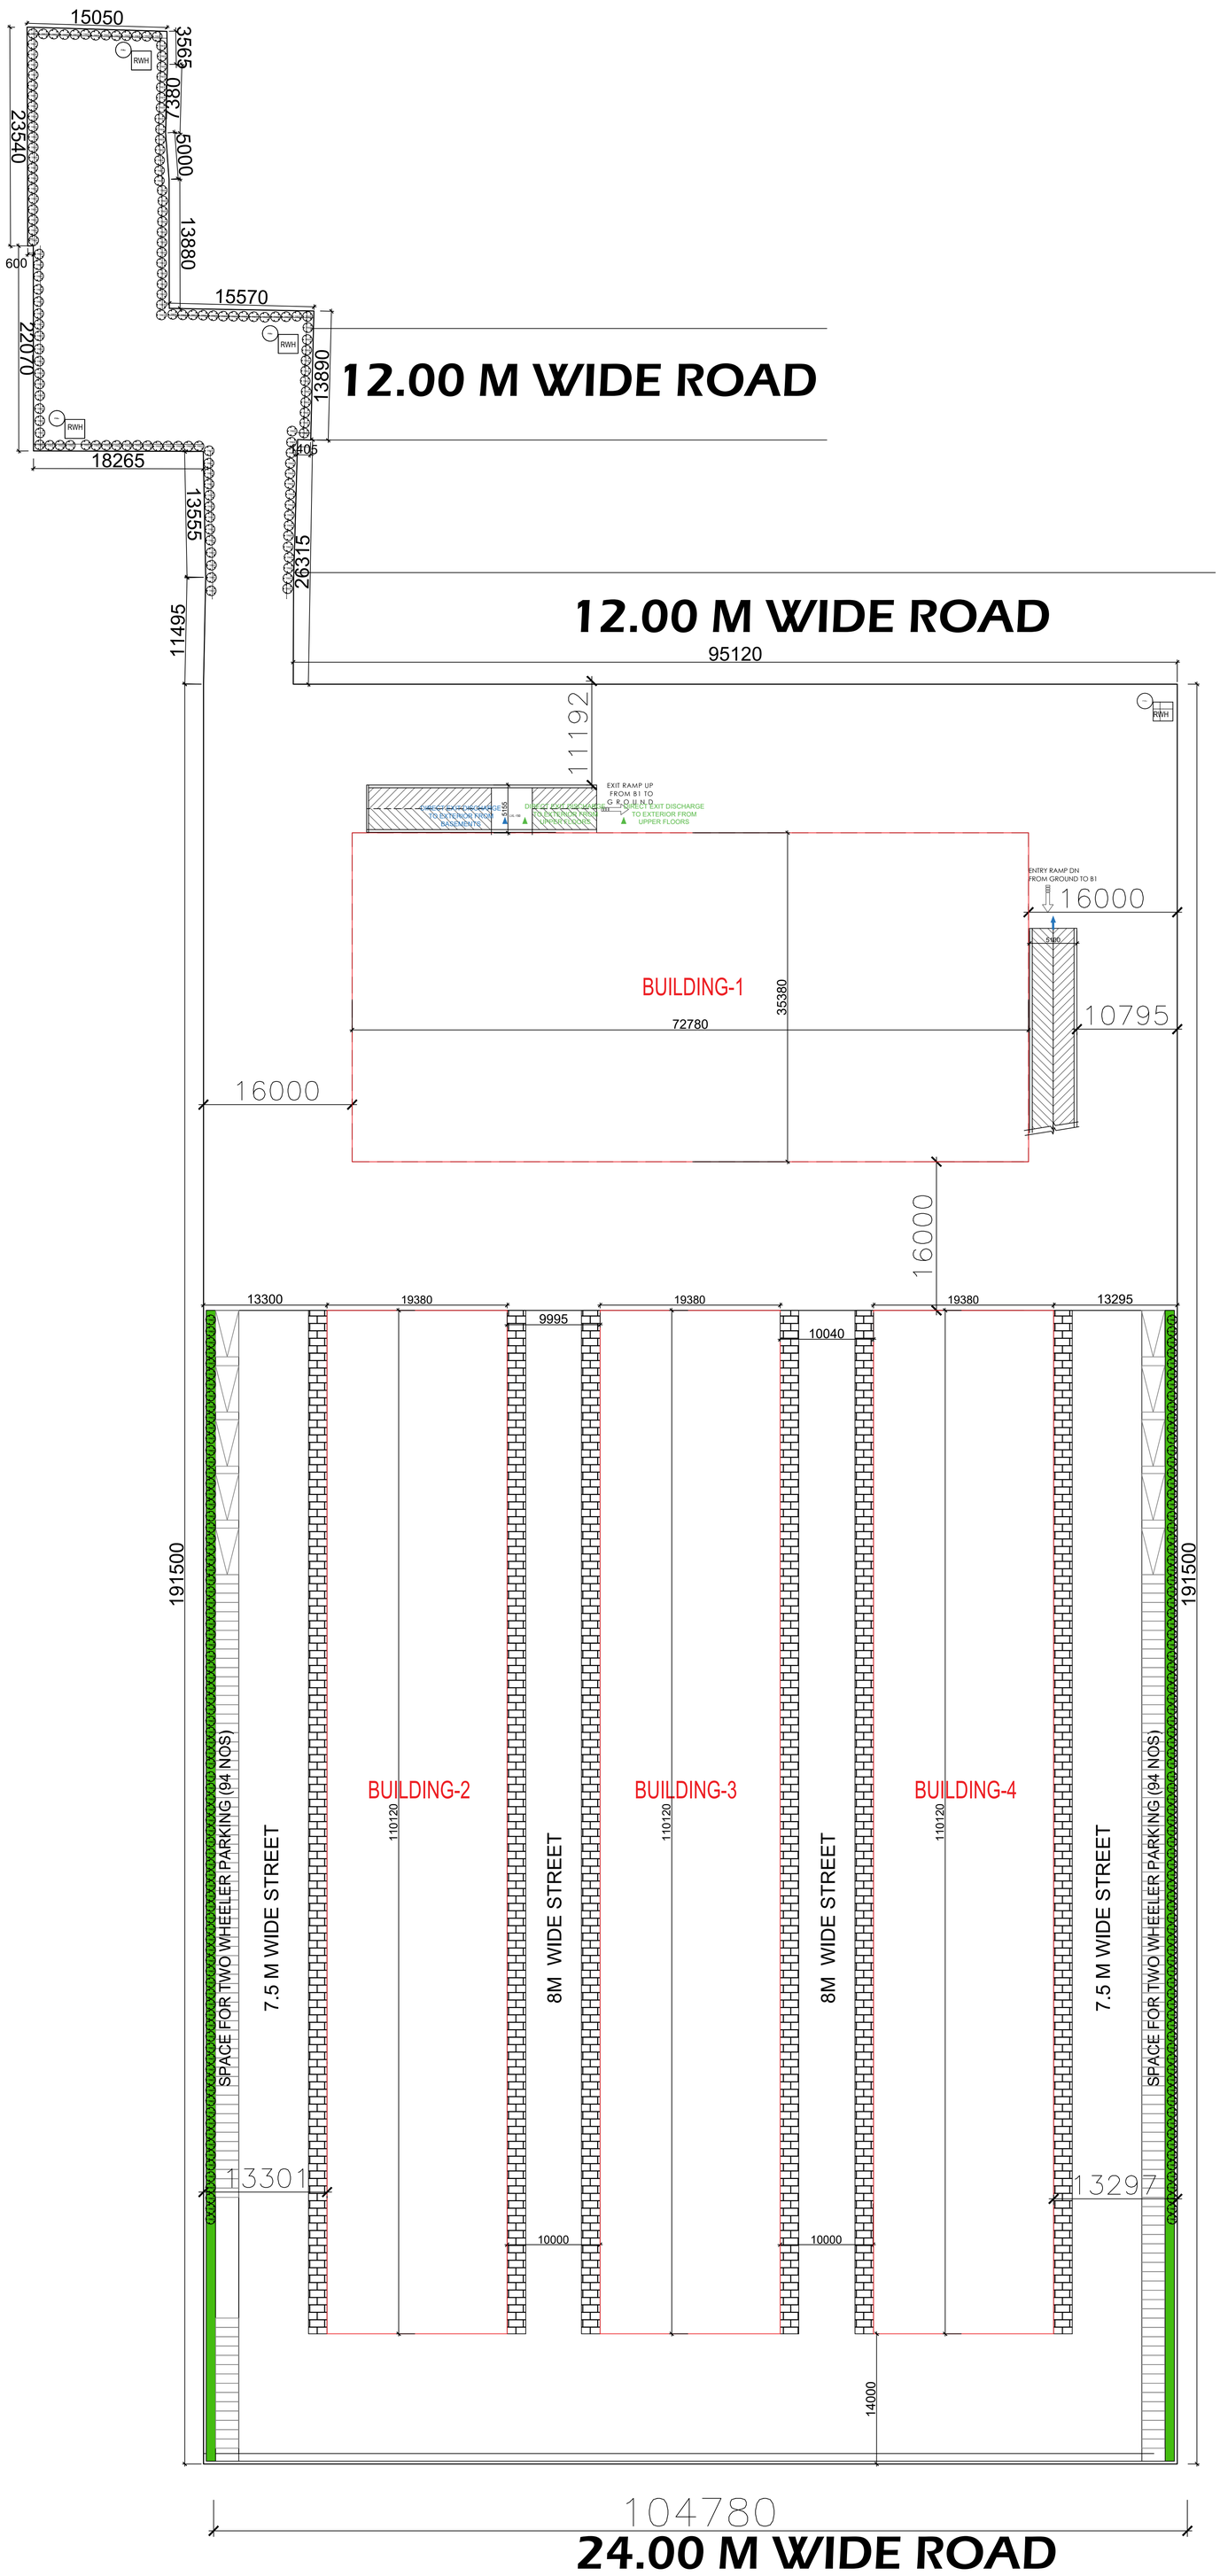

SITE PLAN

TOTAL PLOT AREA	21215.00SQ.M

AREA BIFURCATION CHART-:

FLOOR	TOTAL F.A.R (SQ.M)	COMMERCIAL (SQ.M)	SERVICE APPT. (SQ.M)	HOTEL (SQ.M)	BUILT-UP AR. (SQ.M)
GROUND	8649.06	6102.43	0.00	2546.63	8837.16
1ST	8649.06	5880.52	0.00	2661.44	8837.16
2ND	2222.48	0.00	0.00	2222.48	2380.31
3RD	2222.48	0.00	0.00	2216.59	2380.31
4TH	2044.35	0.00	1089.72	954.63	2106.92
5TH	2044.35	0.00	1089.72	954.63	2106.92
6TH	2044.35	0.00	1089.72	954.63	2106.92
7TH	2044.35	0.00	1089.72	954.63	2106.92
8TH	2044.35	0.00	1089.72	954.63	2106.92
9TH	2044.35	0.00	1089.72	954.63	2106.92
10TH	2044.35	0.00	1089.72	954.63	2106.92
11TH	2044.35	0.00	1089.72	954.63	2106.92
12TH	2044.35	0.00	1089.72	954.63	2106.92
13TH	2044.35	0.00	1089.72	954.63	2106.92
14TH	2044.35	0.00	1089.72	954.63	2106.92
15TH	2044.35	0.00	0.00	1711.58	2106.92
16TH	2044.35	0.00	0.00	1711.58	2106.92
17TH	2044.35	0.00	0.00	1711.57	2106.92
18TH	2044.35	0.00	0.00	1711.58	2106.92
19TH	1088.76	0.00	0.00	1129.90	1177.50
20TH	1088.76	0.00	0.00	1088.76	1177.50
21ST	1088.76	0.00	0.00	1088.76	1177.50
22ND	1088.76	0.00	0.00	1089.72	1177.50
23RD	1088.76	0.00	0.00	1089.72	1177.50
24TH	1088.76	0.00	0.00	1089.72	1177.50
25TH	1088.76	0.00	0.00	1089.72	1177.50
26TH	1088.76	0.00	0.00	1089.72	1177.50
27TH	1088.76	0.00	0.00	1089.72	1177.50
28TH	1088.76	0.00	0.00	1089.72	1177.50
29TH	1088.76	0.00	0.00	1089.72	1177.50
TOTAL	59939.73	11982.95	11986.92	35989.89	66991.24
PERCENTAGE	100%	19.99%	19.99%	60.02%	

FIRST BASEMENT COVERED AREA	6999.14
SECOND BASEMENT COVERED AREA	6999.14
THIRD BASEMENT COVERED AREA	6999.14
TOTAL BUILT UP AREA	87988.66

PARKING CALCULATION-:	
TOTAL F.A.R AREA	59939.73 sq.m
PARKING REQUIRED @1.25 CARS /100 SQ.M	749.24 CARS SAY 750 CARS
PARKING PROVIDED IN 1ST BASEMENT	279 CARS
PARKING PROVIDED IN 2nd BASEMENT	299 CARS
PARKING PROVIDED IN 3rd BASEMENT	320 CARS
TOTAL CAR PARKING PROVIDED	898 CARS

OWNER'S SIGN	ARCHITECT'S SIGN
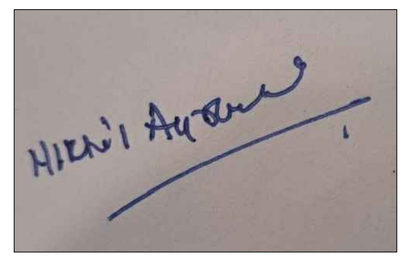	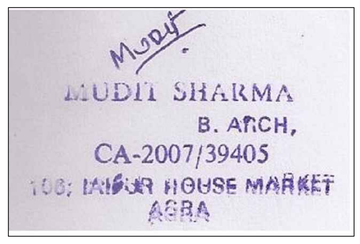

PROPOSED HOTEL AND COMMERCIAL BUILDING 'GANPATI CAPITAL COURT' AT RAILWAY LAND OF POCKET F, VIBHUTI KHAND, GOMTI NAGAR, LUCKNOW.

OWNER-
LUCKNOW BUILDWELL PVT. LTD.

Signature Not Verified
Digitally signed by MUDIT SHARMA
Date: 24 Nov 2025 18:34:13
Designation: Architect

Signature Not Verified
Digitally signed by OM PRAKASH KUMAWAT
Date: 24 Nov 2025 14:07:47
Organization: Lucknow Development Authority
Designation: Assistant

FILE NO.- LDA/BP/25-26/1673

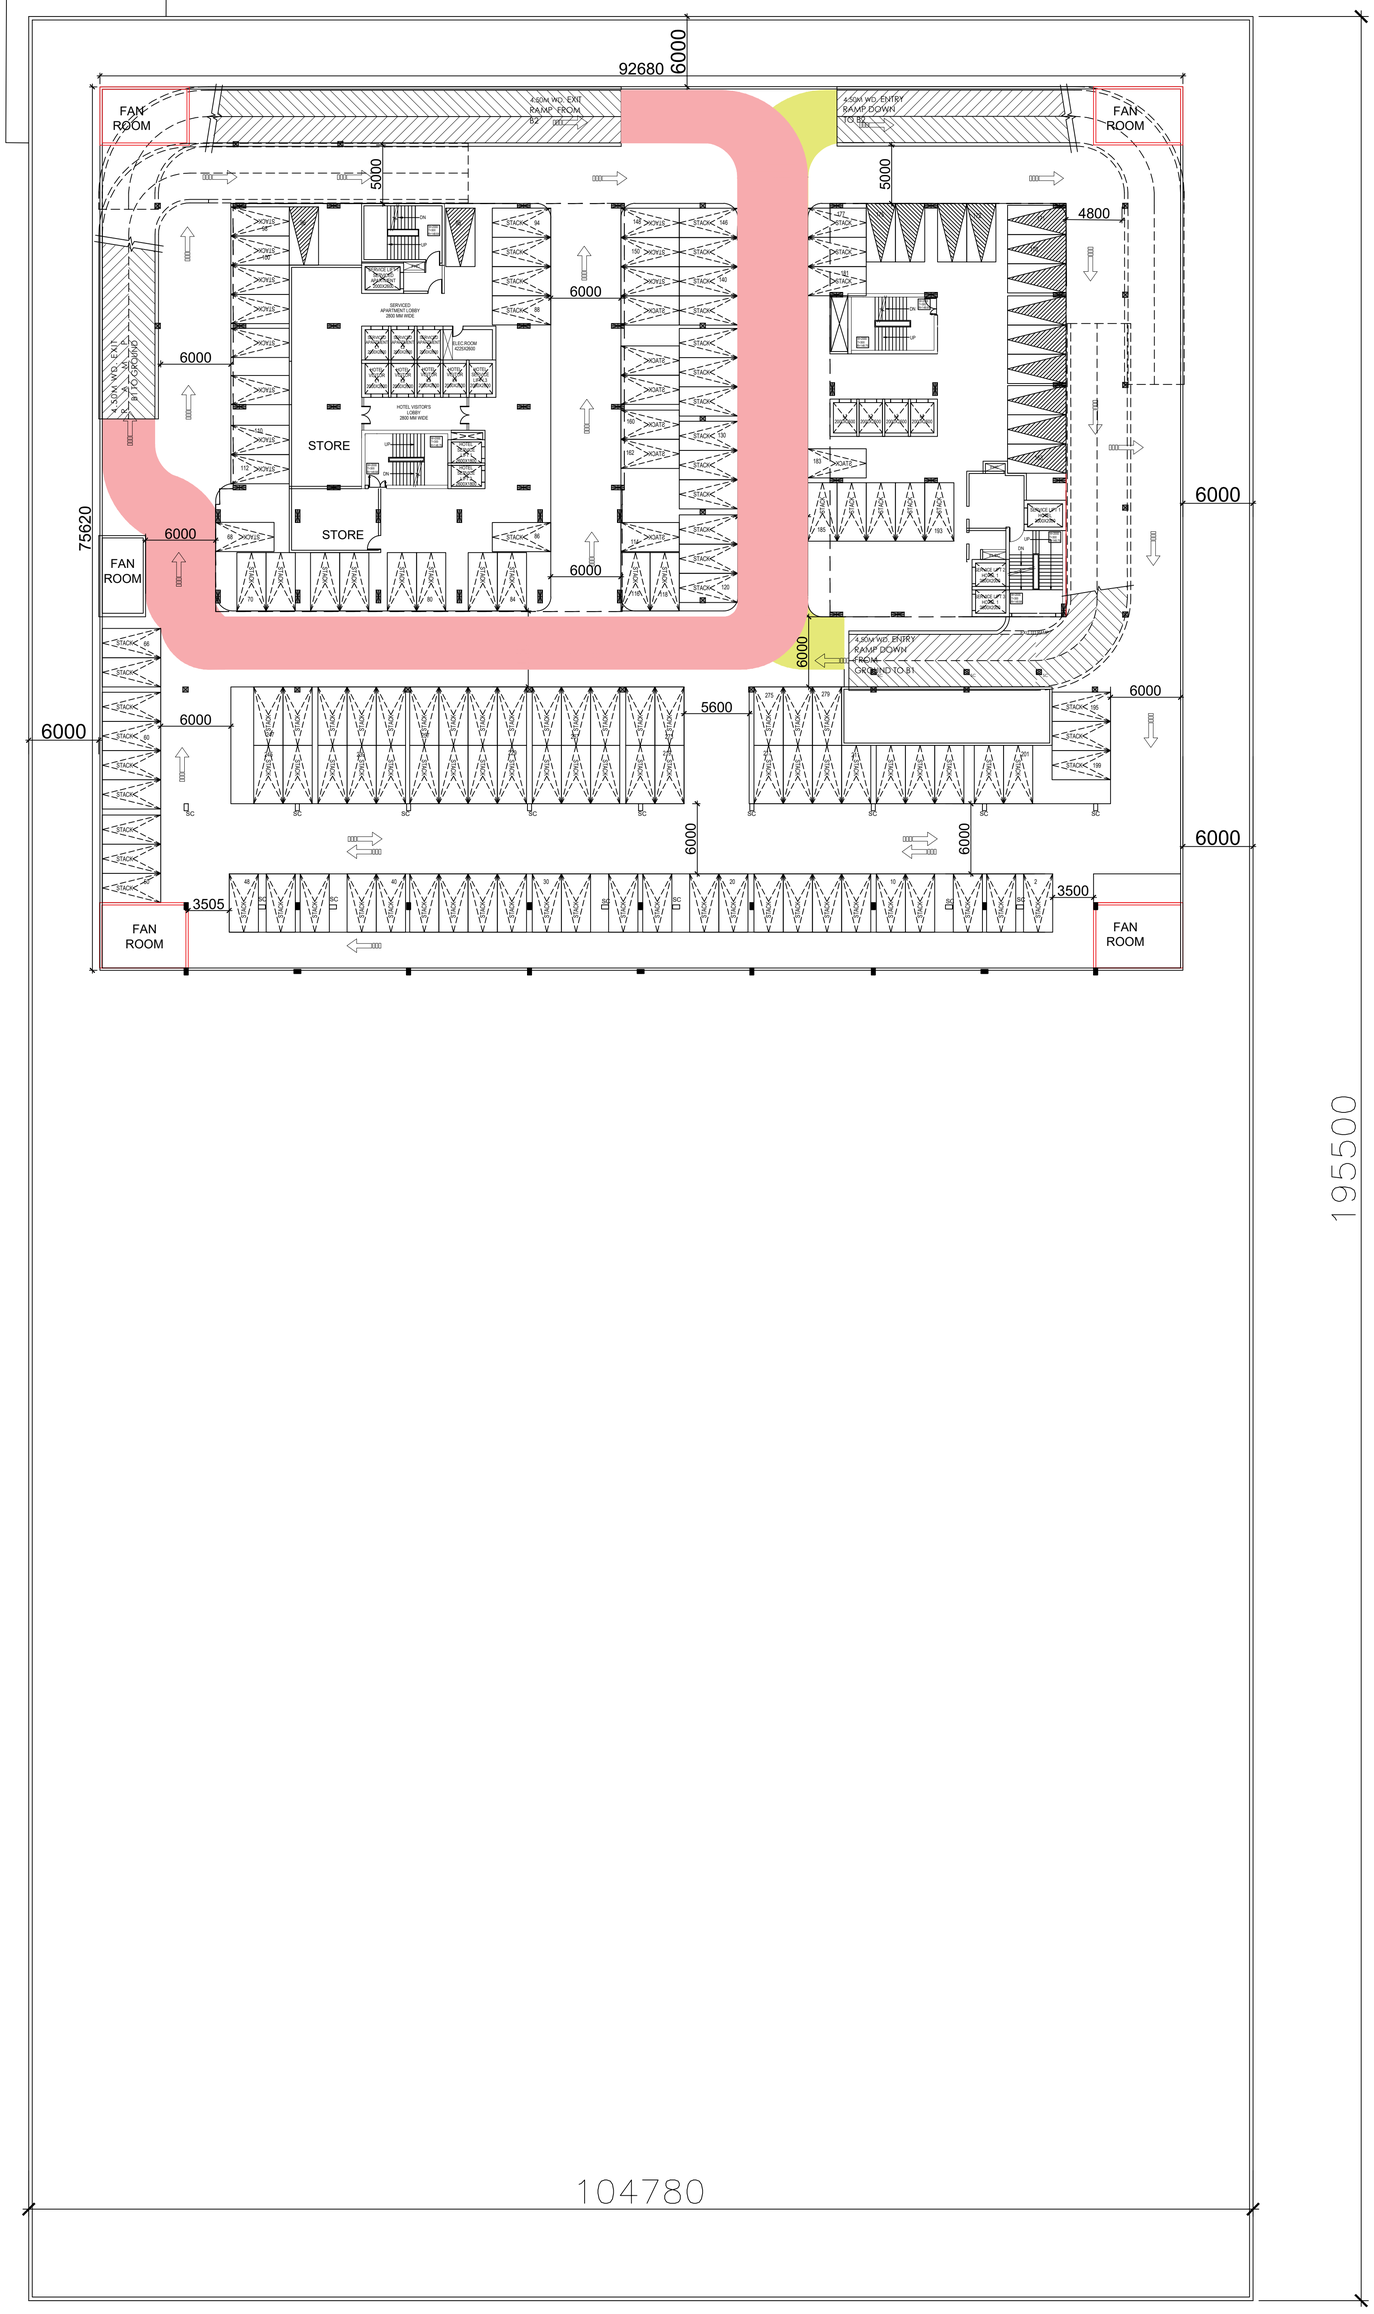

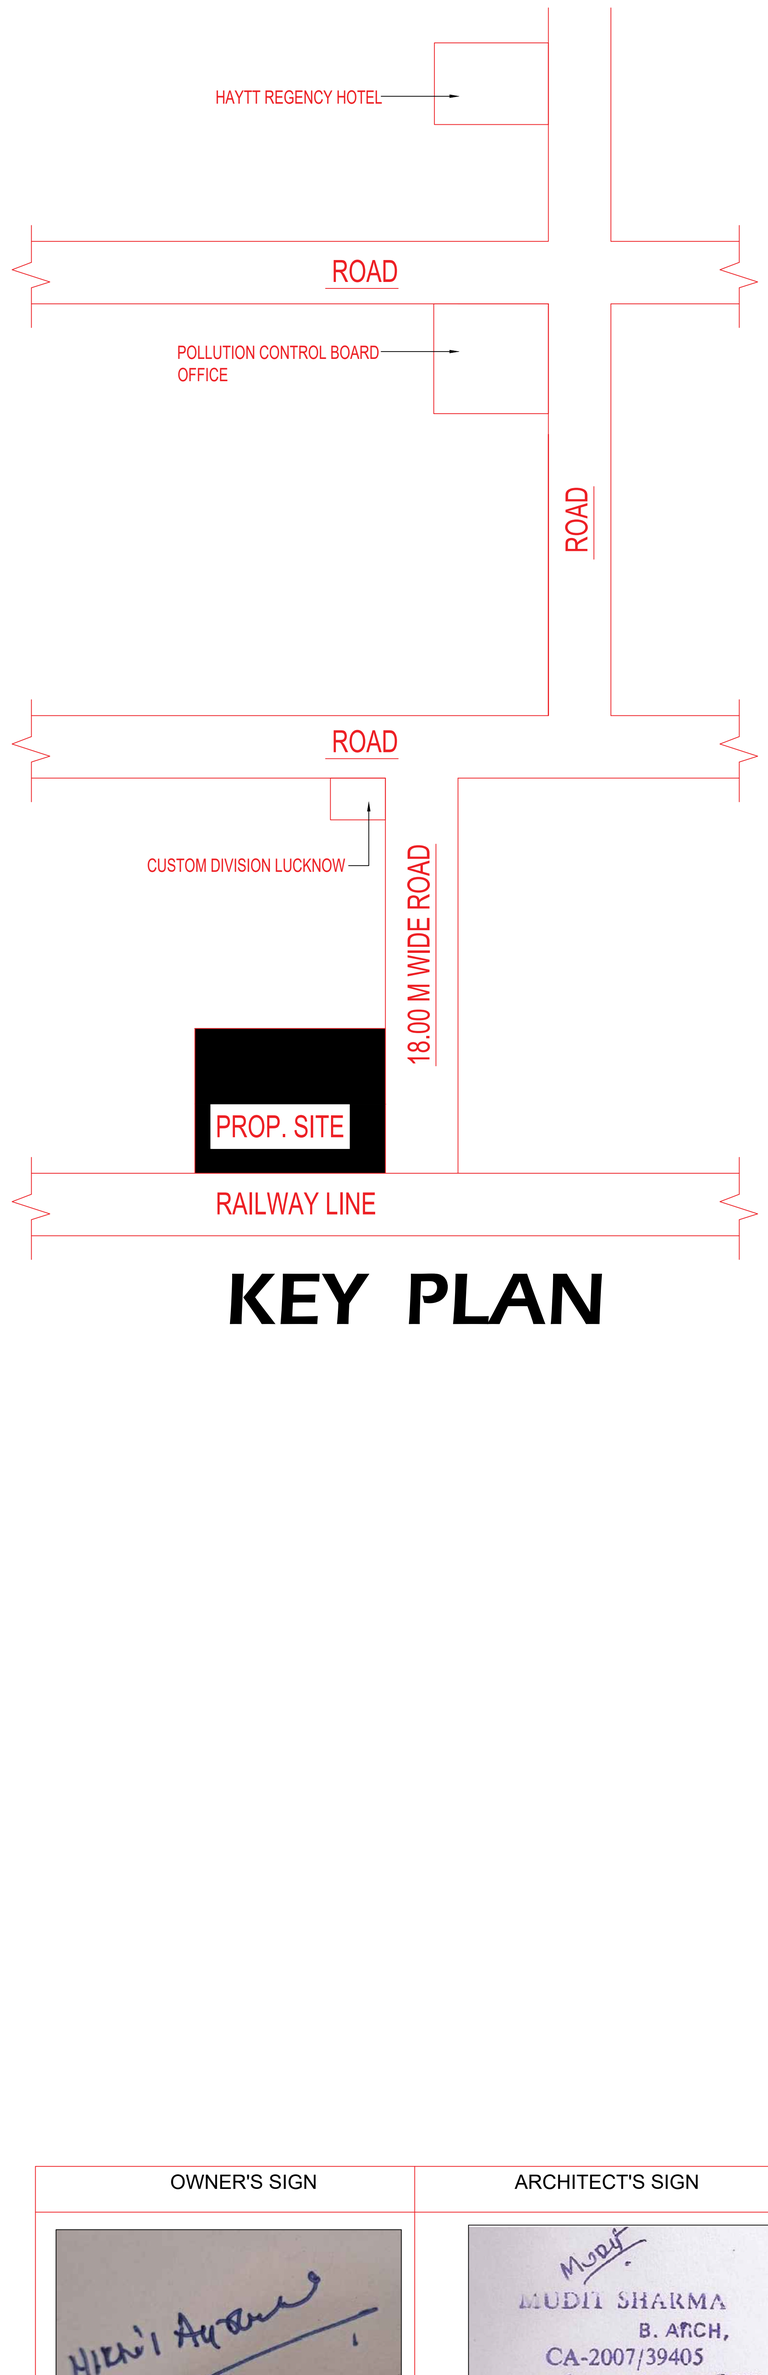

KEY PLAN

104780

FIRST BASEMENT PLAN

OWNER'S SIGN	ARCHITECT'S SIGN
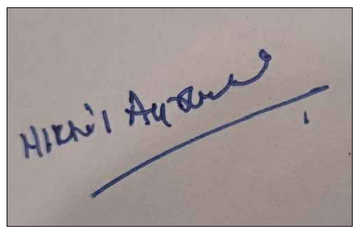	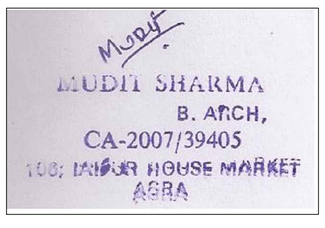

MUDIT SHARMA
B. ARCH,
CA-2007/39405
108, LABOUR HOUSE MARKET
AGRA

PROPOSED HOTEL AND COMMERCIAL BUILDING 'GANPATI CAPITAL COURT' AT RAILWAY LAND OF POCKET F, VIBHUTI KHAND, GOMTI NAGAR, LUCKNOW.

OWNER-
LUCKNOW BUILDWELL PVT. LTD.

Signature Not Verified
Digitally signed by MUDIT SHARMA
Date: 24 Nov 2025 18:34:13
Designation: Architect

Signature Not Verified
Digitally signed by PRATIBHA MAHESH KUMAR
Date: 24 Nov 2025 14:07:
Organization: [illegible]
Designation: Assistant

FILE NO.- LDA/BP/25-26/1673

3/16

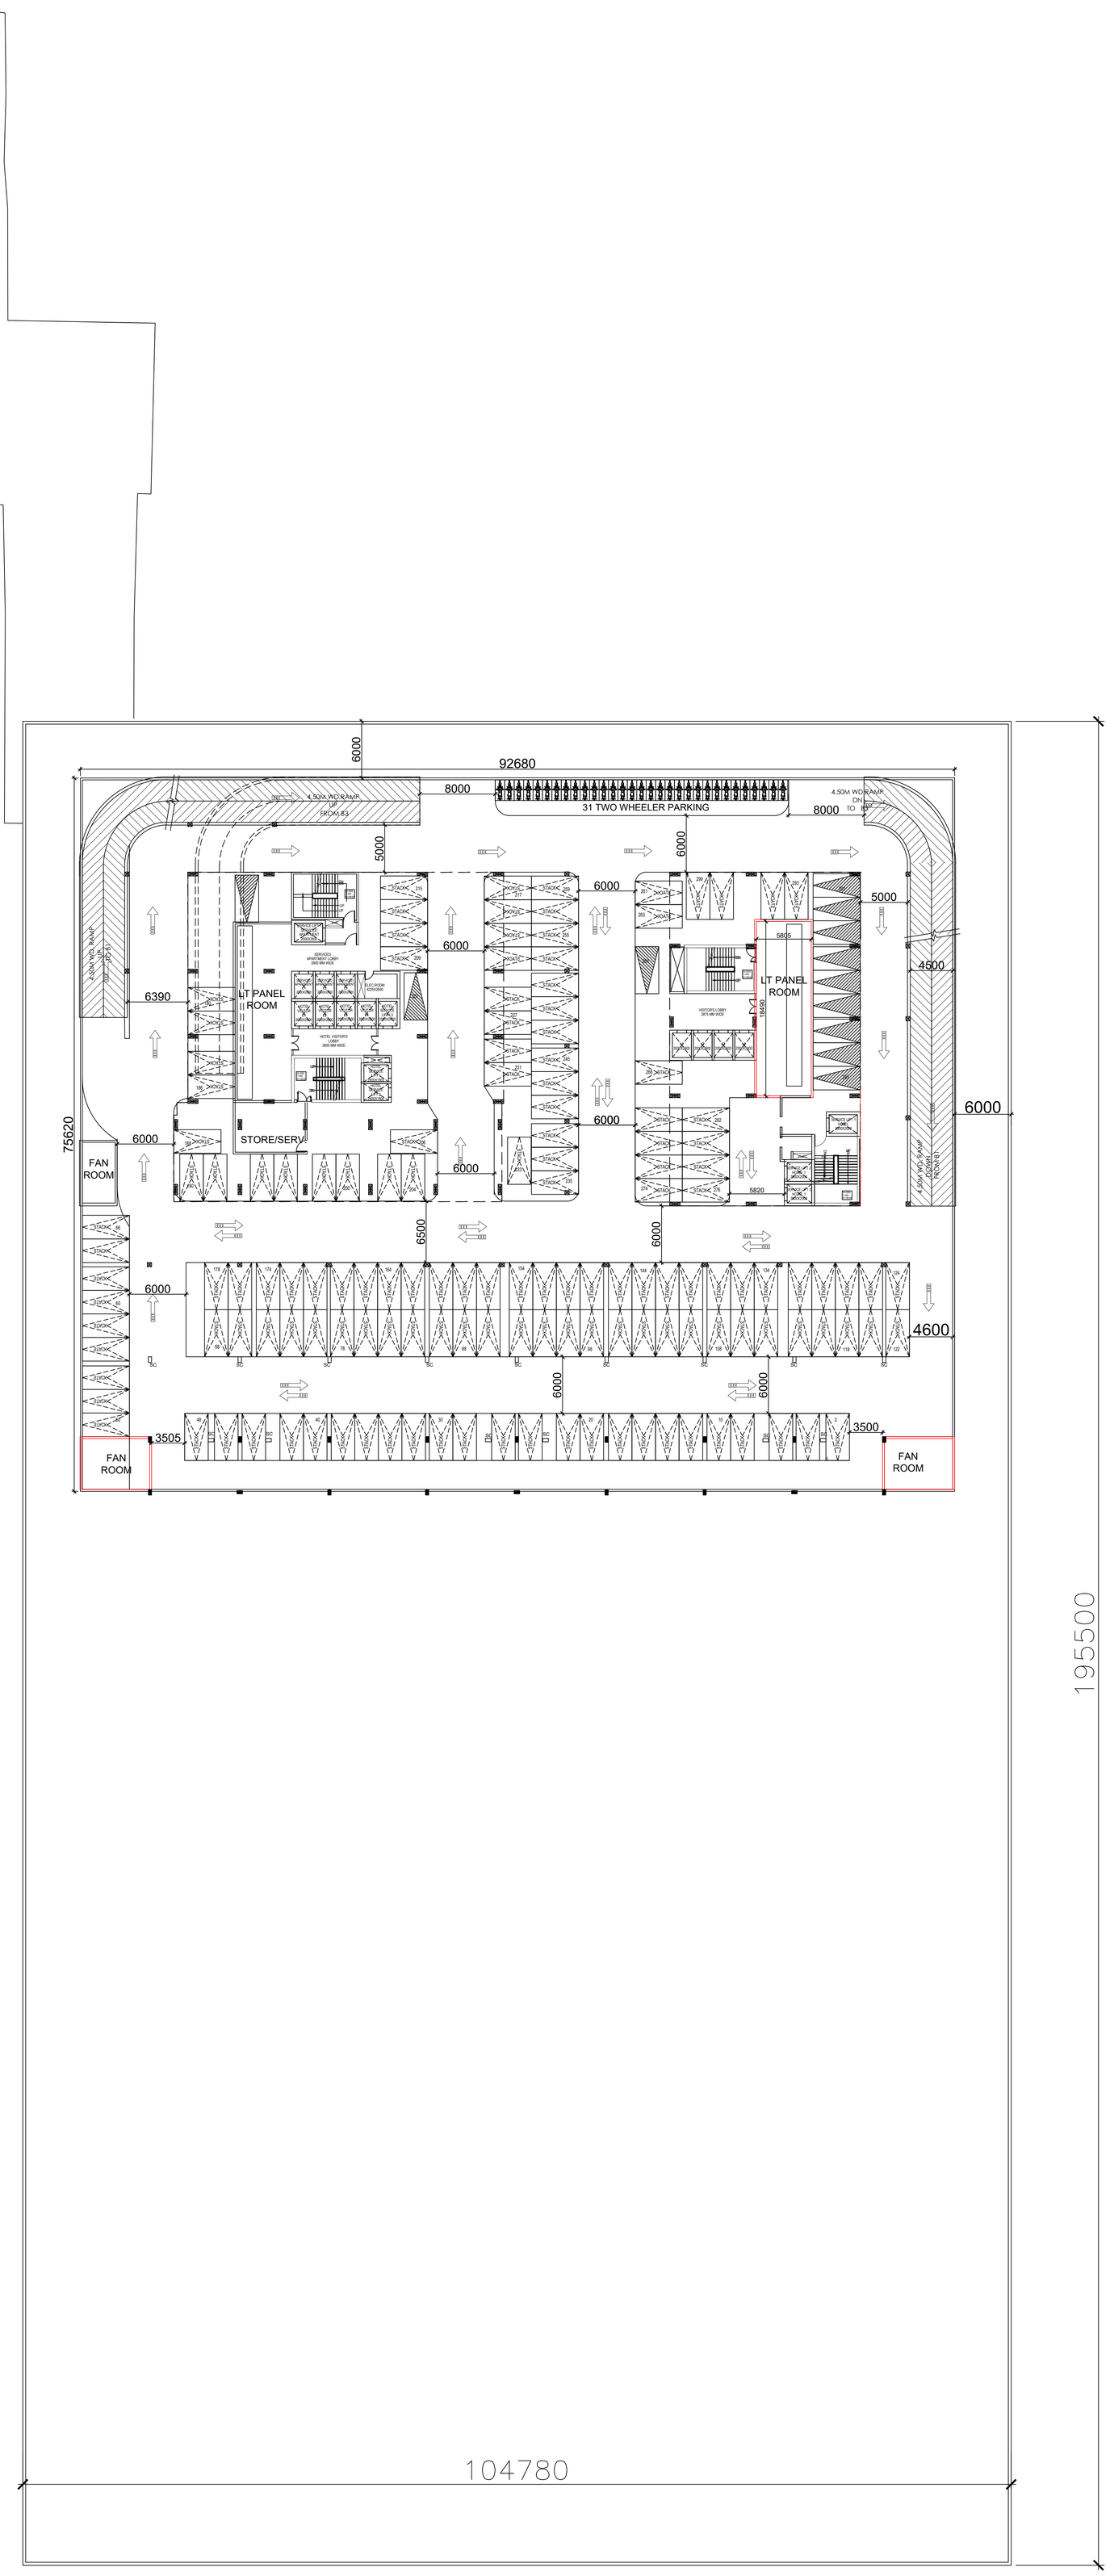

SECOND BASEMENT PLAN

OWNER'S SIGN	ARCHITECT'S SIGN
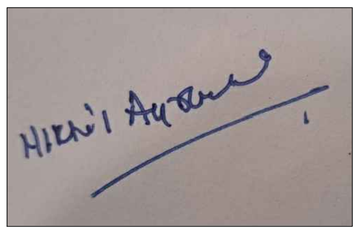	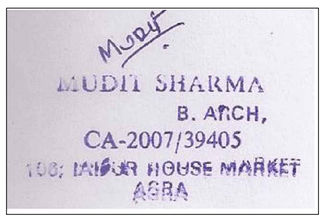

MUDIT SHARMA
B. ARCH,
CA-2007/39405
108, TAJOR HOUSE MARKET
AGRA

PROPOSED HOTEL AND COMMERCIAL BUILDING 'GANPATI CAPITAL COURT' AT RAILWAY LAND OF POCKET F, VIBHUTI KHAND, GOMTI NAGAR, LUCKNOW.

OWNER-
LUCKNOW BUILDWELL PVT. LTD.

Signature Not Verified
Digitally signed by MUDIT SHARMA
Date: 24 Nov 2025 18:34:13
Designation: Architect

Signature Not Verified
Digitally signed by PRATIBHA MAHESH KUMAR
Date: 24 Nov 2025 14:07:
Organization: [illegible]
Designation: Assistant

FILE NO.- LDA/BP/25-26/1673

4/16

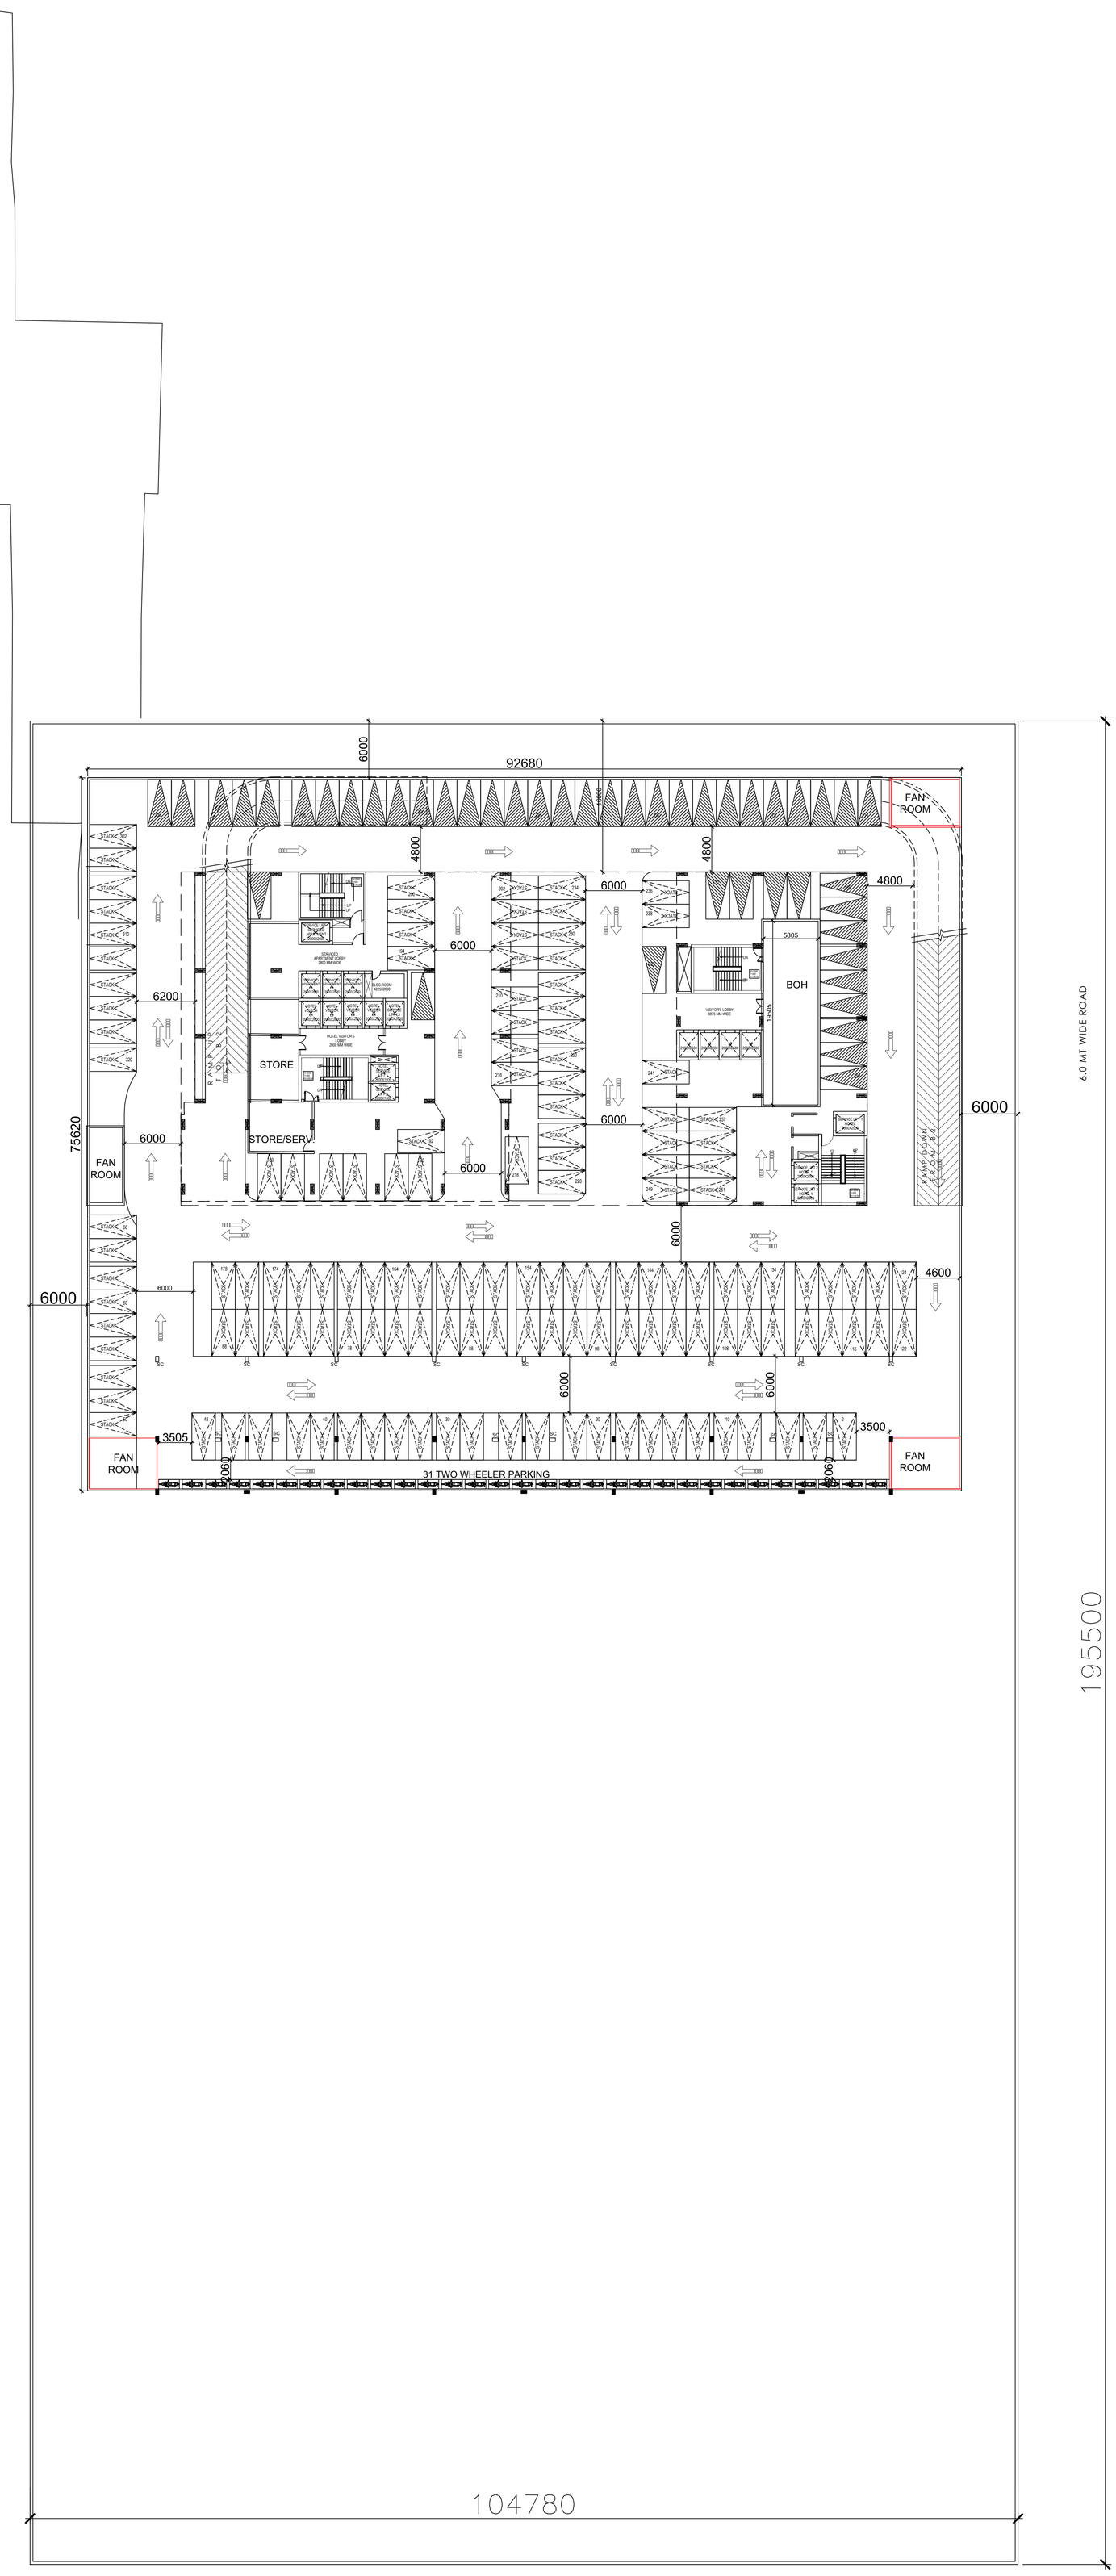

THIRD BASEMENT PLAN

OWNER'S SIGN	ARCHITECT'S SIGN
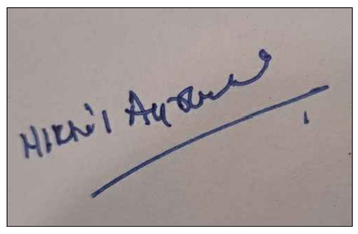	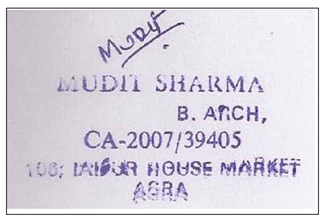

PROPOSED HOTEL AND COMMERCIAL BUILDING 'GANPATI CAPITAL COURT' AT RAILWAY LAND OF POCKET F, VIBHUTI KHAND, GOMTI NAGAR, LUCKNOW.

OWNER-
LUCKNOW BUILDWELL PVT. LTD.

Signature Not Verified
Digitally signed by MUDIT SHARMA
Date: 24 Nov 2025 18:34:13
Designation: Architect

Signature Not Verified
Digitally signed by PRATIBHA RAMESH KUMAR
Date: 24 Nov 2025 14:07:
Organization: [illegible]
Designation: Assistant

FILE NO.- LDA/BP/25-26/1673

5/16

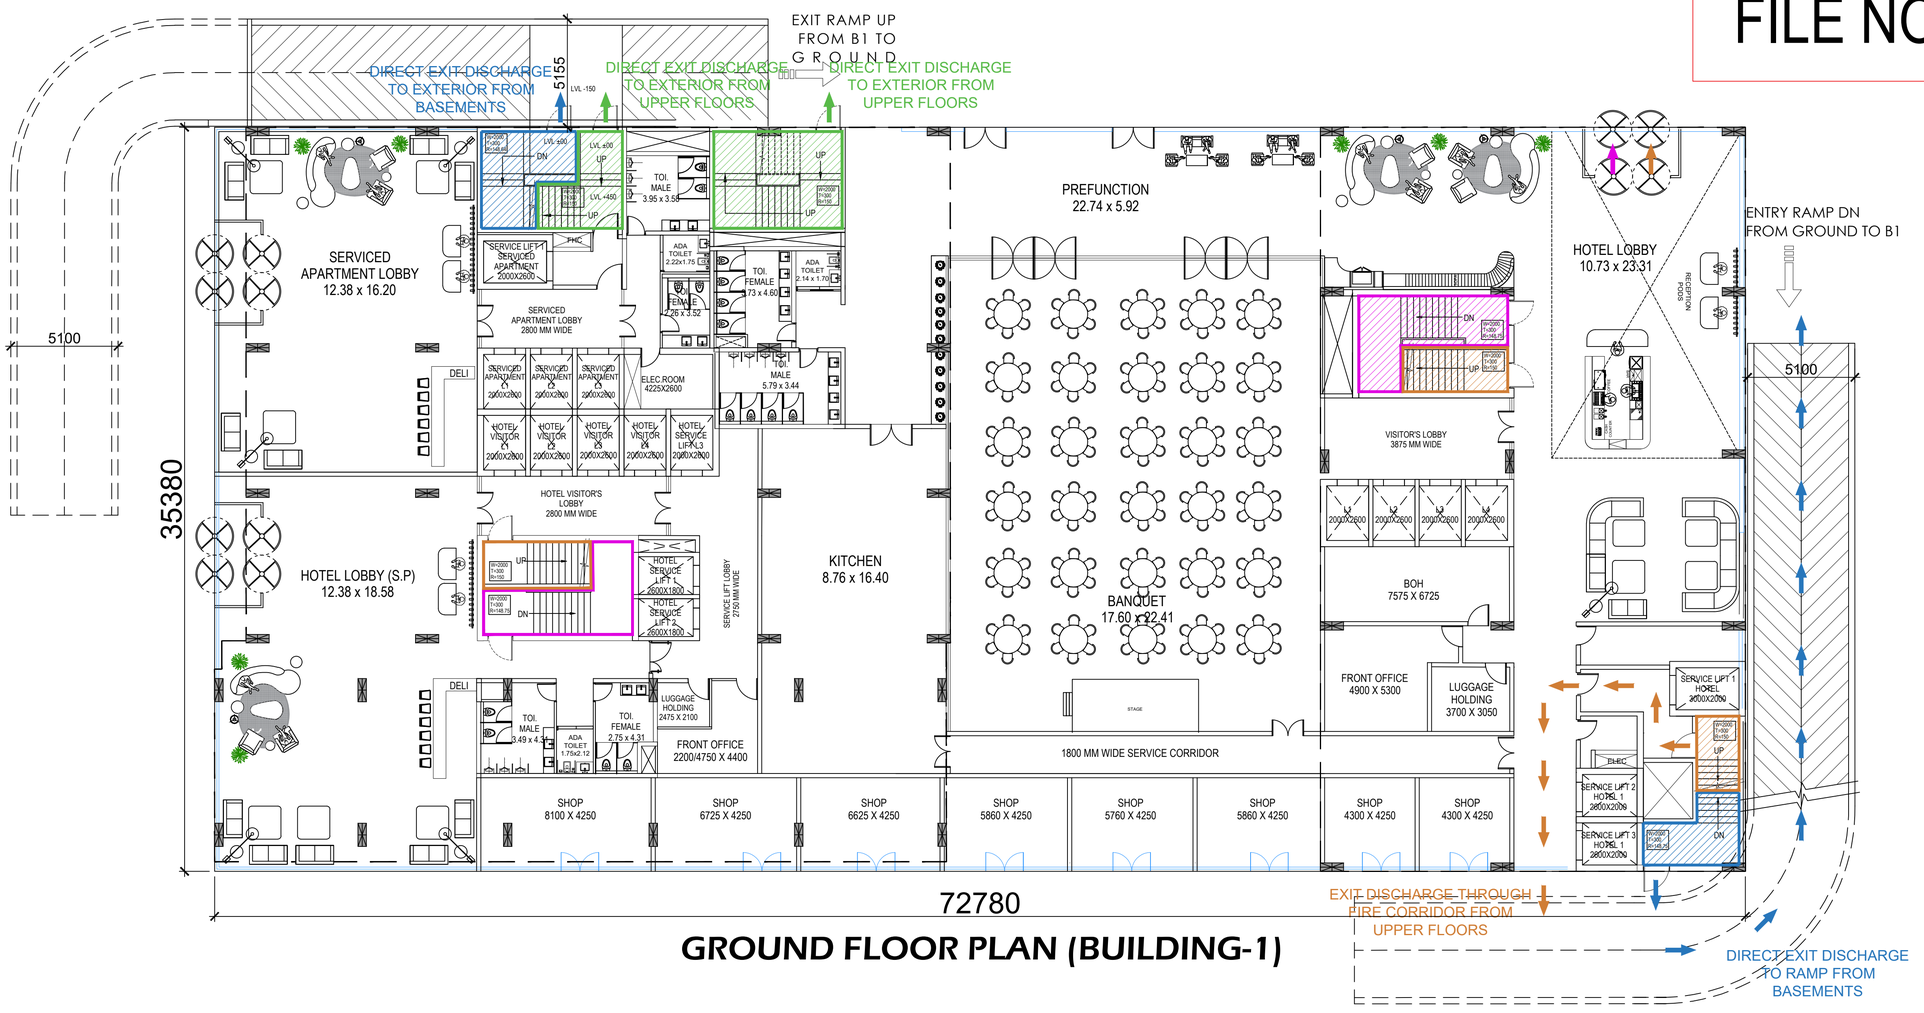

GROUND FLOOR PLAN (BUILDING-1)

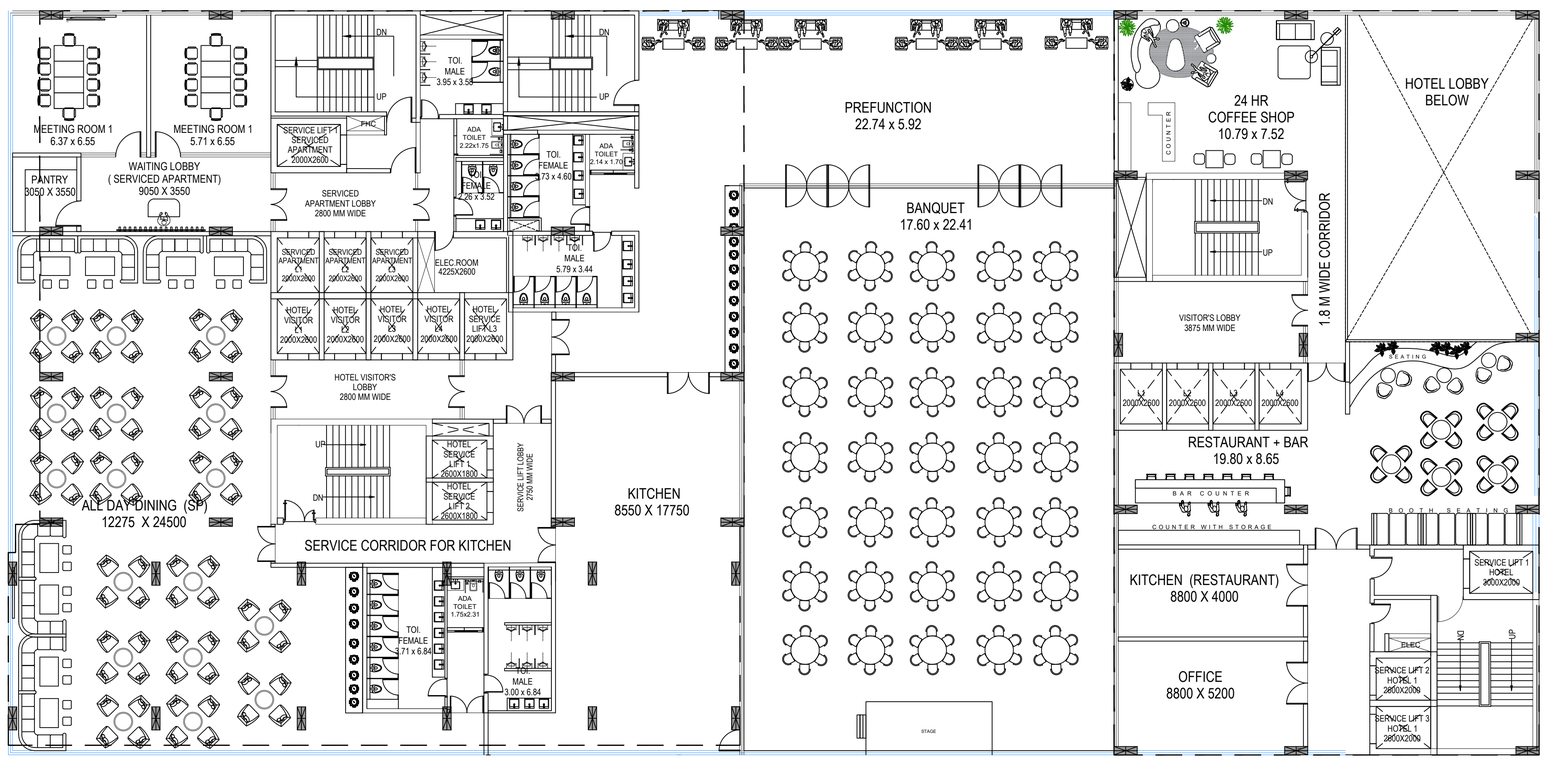

FIRST FLOOR PLAN (BUILDING-1)

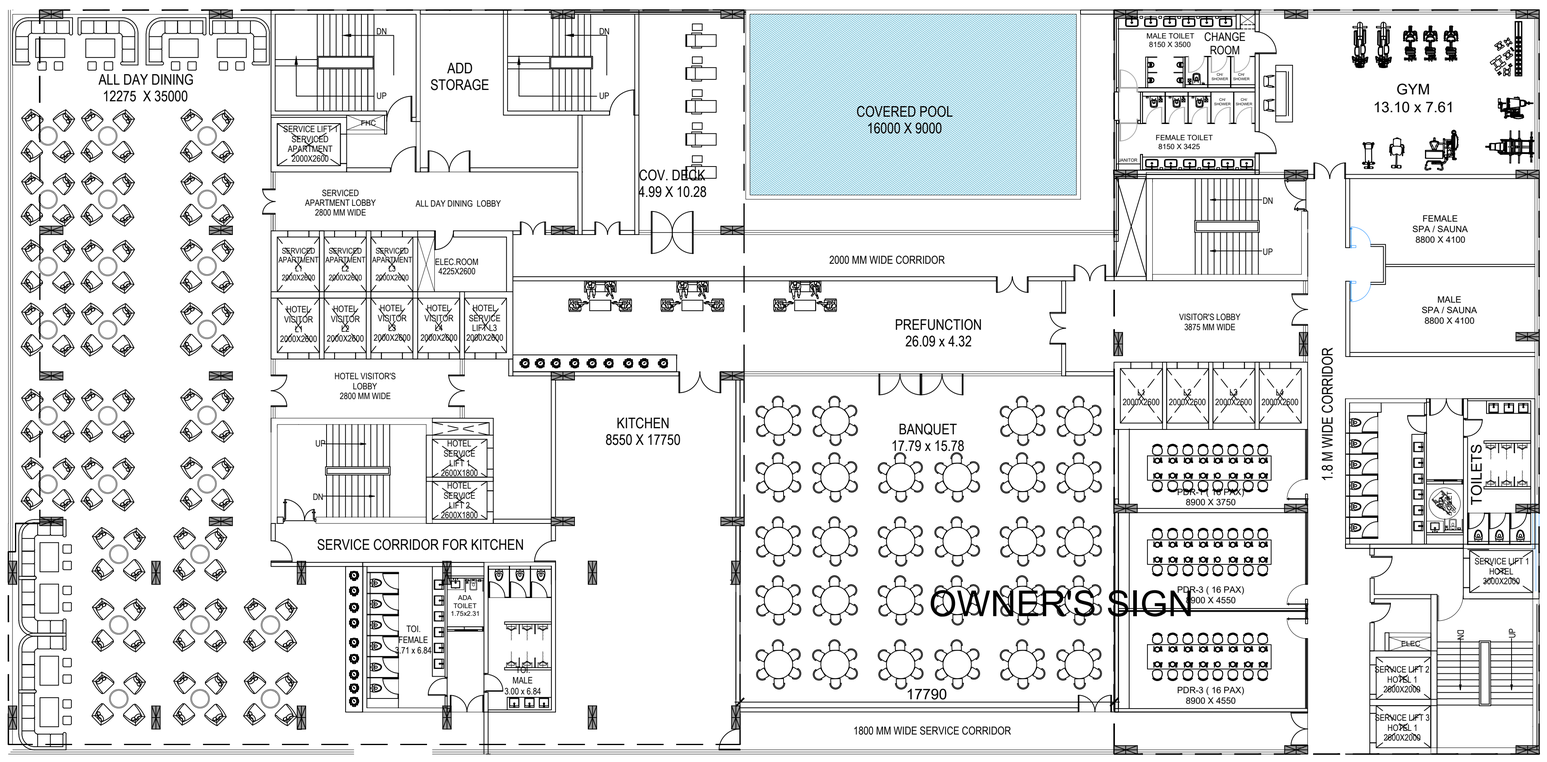

SECOND FLOOR PLAN (BUILDING-1)

OWNER'S SIGN	ARCHITECT'S SIGN
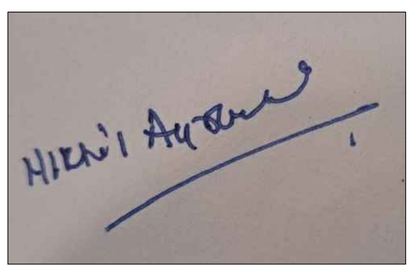	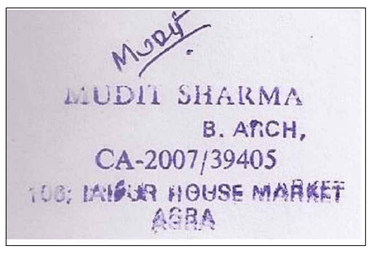

PROPOSED HOTEL AND COMMERCIAL BUILDING 'GANPATI CAPITAL COURT' AT RAILWAY LAND OF POCKET F, VIBHUTI KHAND, GOMTI NAGAR, LUCKNOW.

OWNER-
LUCKNOW BUILDWELL PVT. LTD.

Signature Not Verified
Digitally signed by MUDIT SHARMA
Date: 24 Nov 2025 18:34:19
Designation: Architect

Signature Not Verified
Digitally signed by PRATYUSH KUMAR
Date: 24 Nov 2025 14:57:
Organization: Lucknow Development Authority
Designation: Vice Chairman

6/16

FILE NO.- LDA/BP/25-26/1673

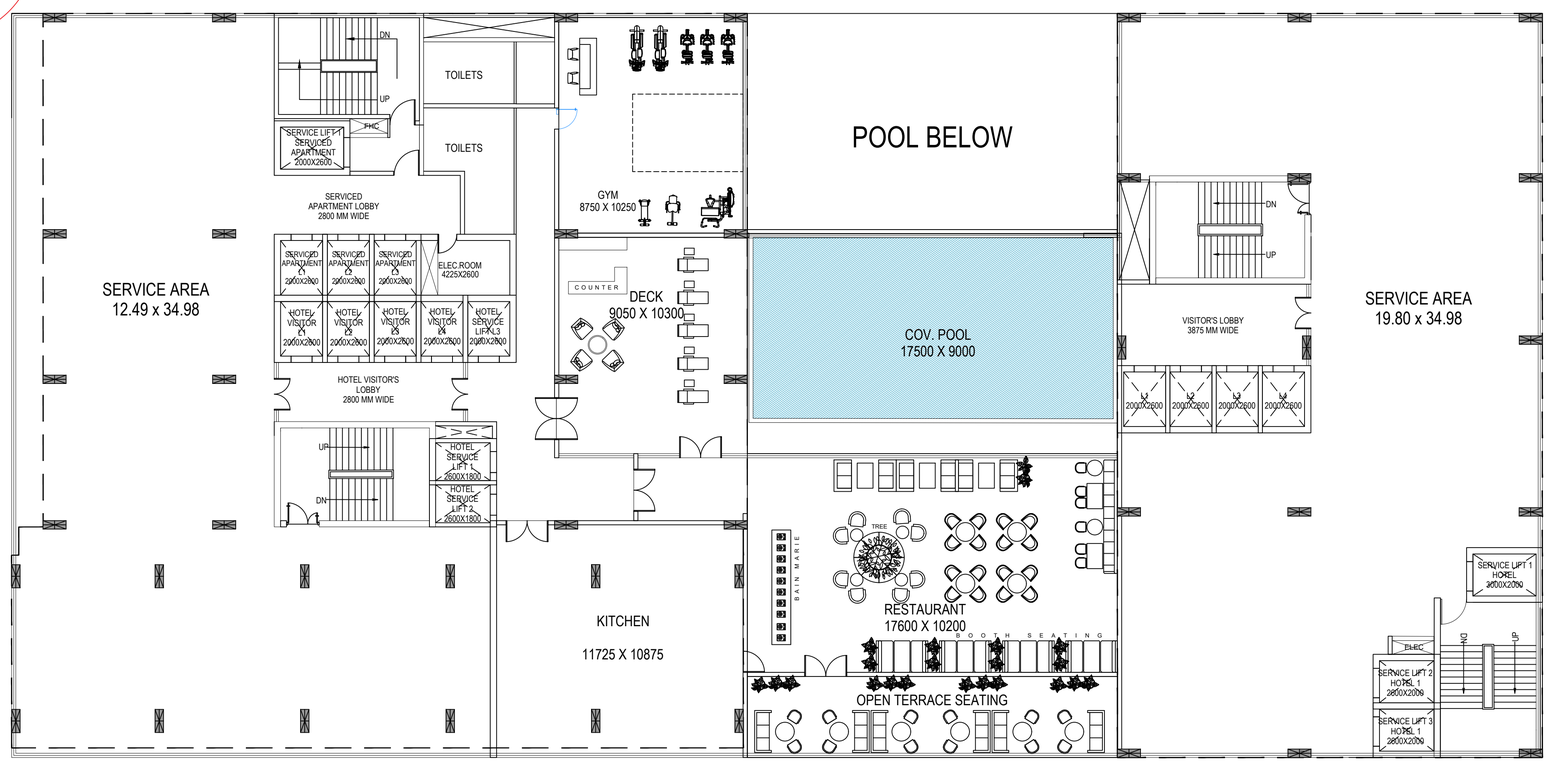

THIRD FLOOR PLAN (BUILDING-1)

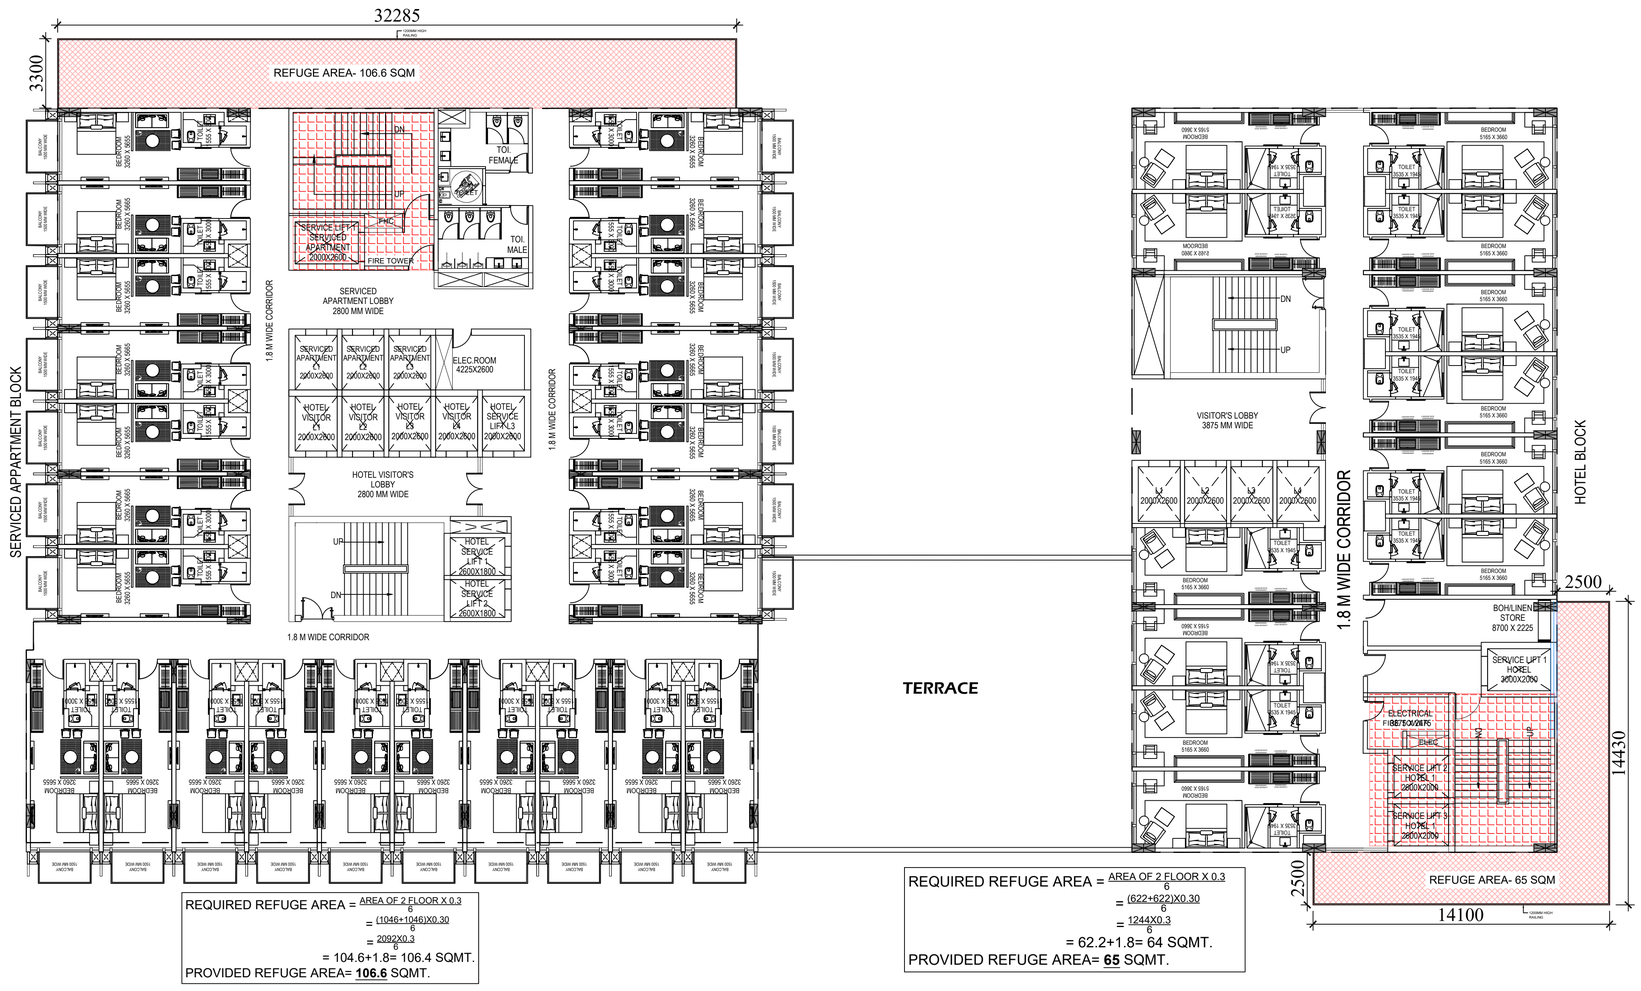

REQUIRED REFUGE AREA = $\frac{\text{AREA OF 2 FLOOR X 0.3}}{6}$
$= \frac{(1046+1046)X0.30}{6}$
$= \frac{2092X0.3}{6}$
= 104.6+1.8= 106.4 SQMT.
PROVIDED REFUGE AREA= **106.6** SQMT.

REQUIRED REFUGE AREA = $\frac{\text{AREA OF 2 FLOOR X 0.3}}{6}$
$= \frac{(622+622)X0.30}{6}$
$= \frac{1244X0.3}{6}$
= 62.2+1.8= 64 SQMT.
PROVIDED REFUGE AREA= **65** SQMT.

FOURTH FLOOR PLAN (BUILDING-1)

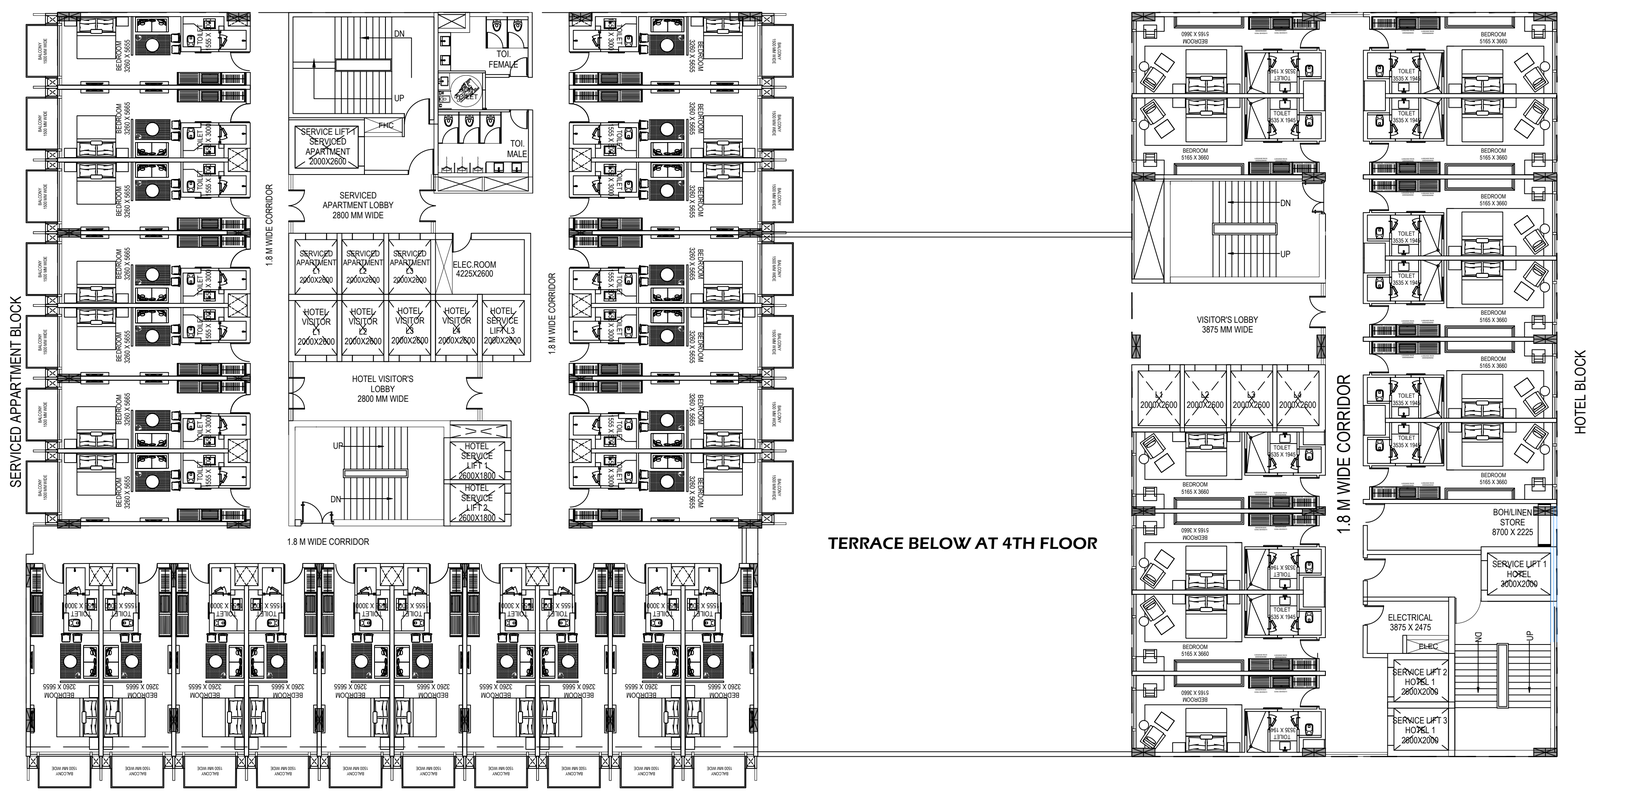

TYPICAL(5TH,6TH & 7TH) FLOOR PLAN (BUILDING-1)

OWNER'S SIGN	ARCHITECT'S SIGN
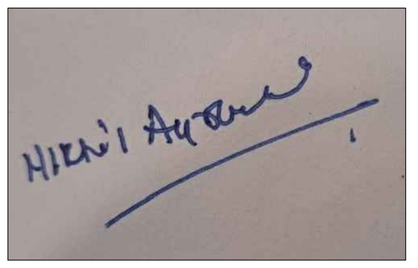	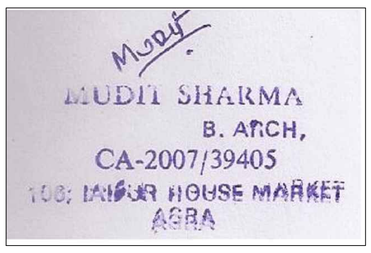

PROPOSED HOTEL AND COMMERCIAL BUILDING 'GANPATI CAPITAL COURT' AT RAILWAY LAND OF POCKET F, VIBHUTI KHAND, GOMTI NAGAR, LUCKNOW.

OWNER-
LUCKNOW BUILDWELL PVT. LTD.

Signature Not Verified
Digitally signed by MUDIT SHARMA
Date: 24 Nov 2025 18:34:18
Designation: Architect

Signature Not Verified
Digitally signed by PRATHAMESH
Date: 24 Nov 2025 14:47:
Organization: Lucknow
Development Au
Designation: Town Plan

7/16

FILE NO.- LDA/BP/25-26/1673

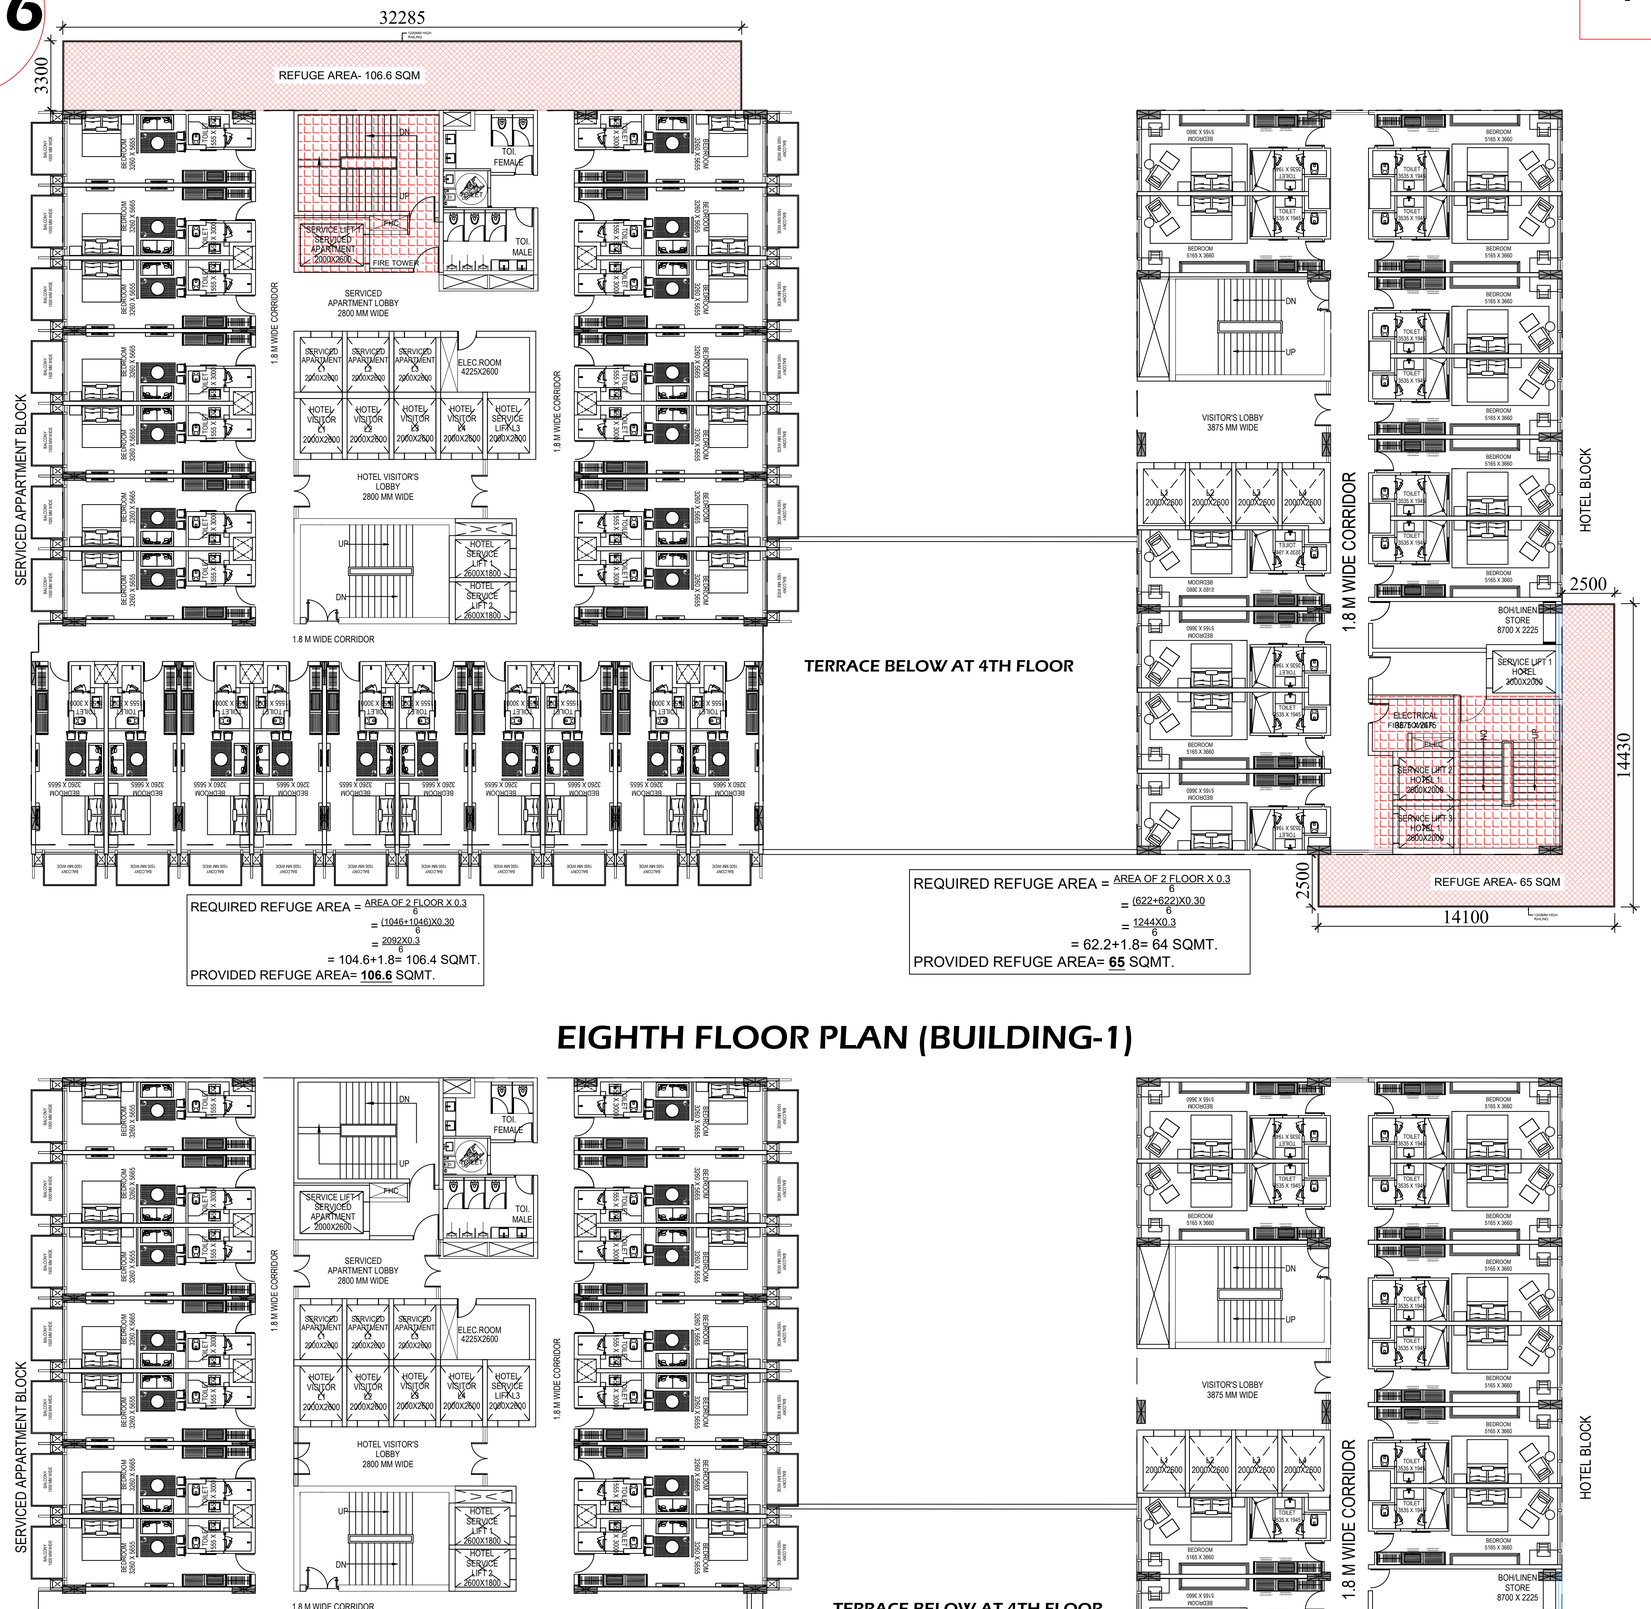

REQUIRED REFUGE AREA = $\frac{\text{AREA OF 2 FLOOR X 0.3}}{6}$
$= \frac{(1046+1046)X0.30}{6}$
$= \frac{2092X0.3}{6}$
= 104.6+1.8= 106.4 SQMT.
PROVIDED REFUGE AREA= **106.6** SQMT.

REQUIRED REFUGE AREA = $\frac{\text{AREA OF 2 FLOOR X 0.3}}{6}$
$= \frac{(622+622)X0.30}{6}$
$= \frac{1244X0.3}{6}$
= 62.2+1.8= 64 SQMT.
PROVIDED REFUGE AREA= **65** SQMT.

EIGHTH FLOOR PLAN (BUILDING-1)

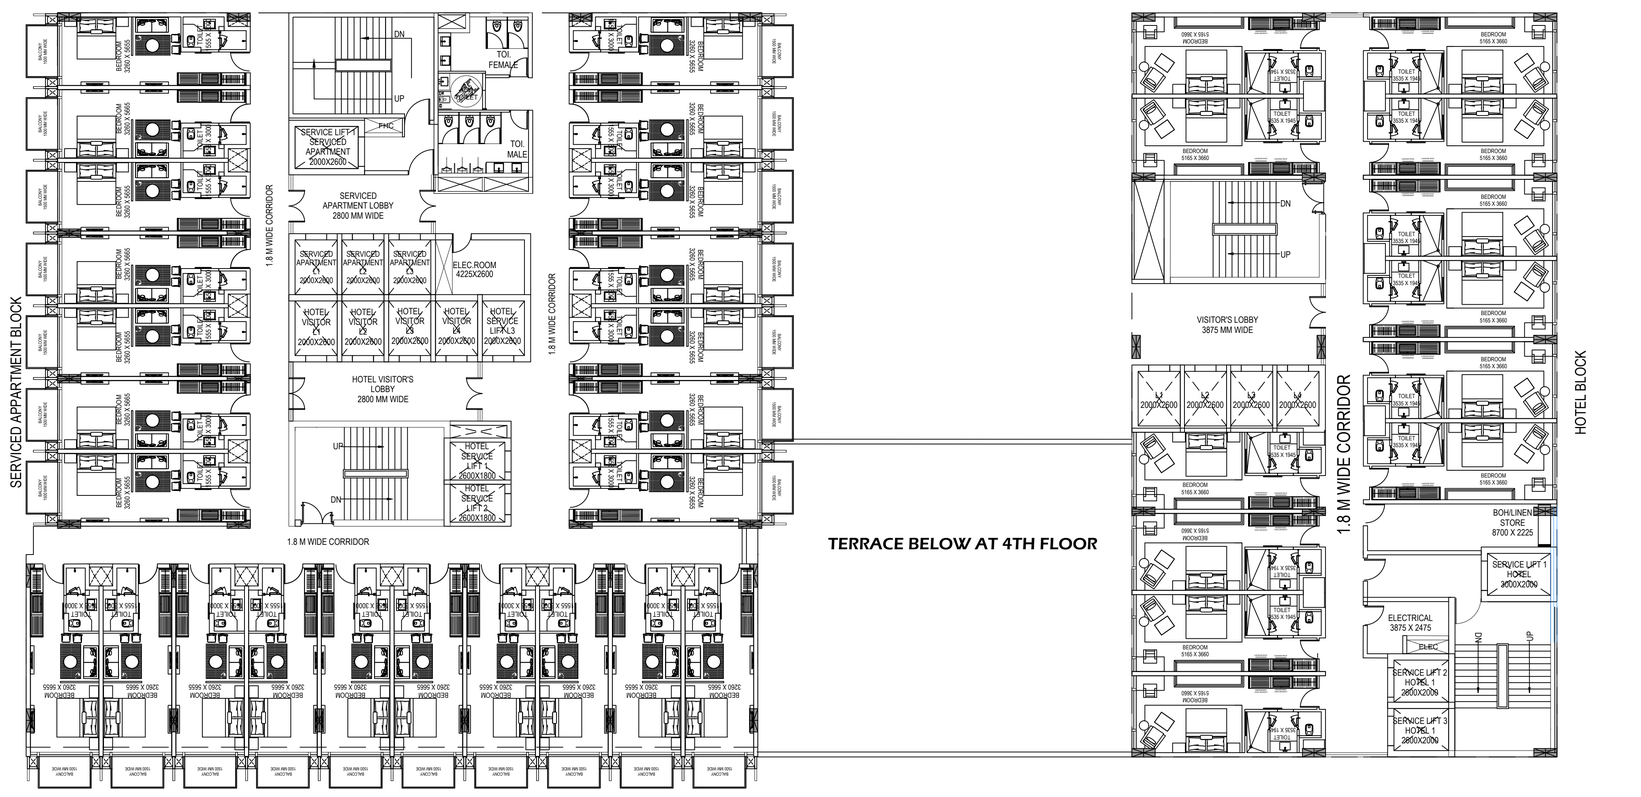

TYPICAL(9TH,10TH, 11TH &12TH) FLOOR PLAN (BUILDING-1)

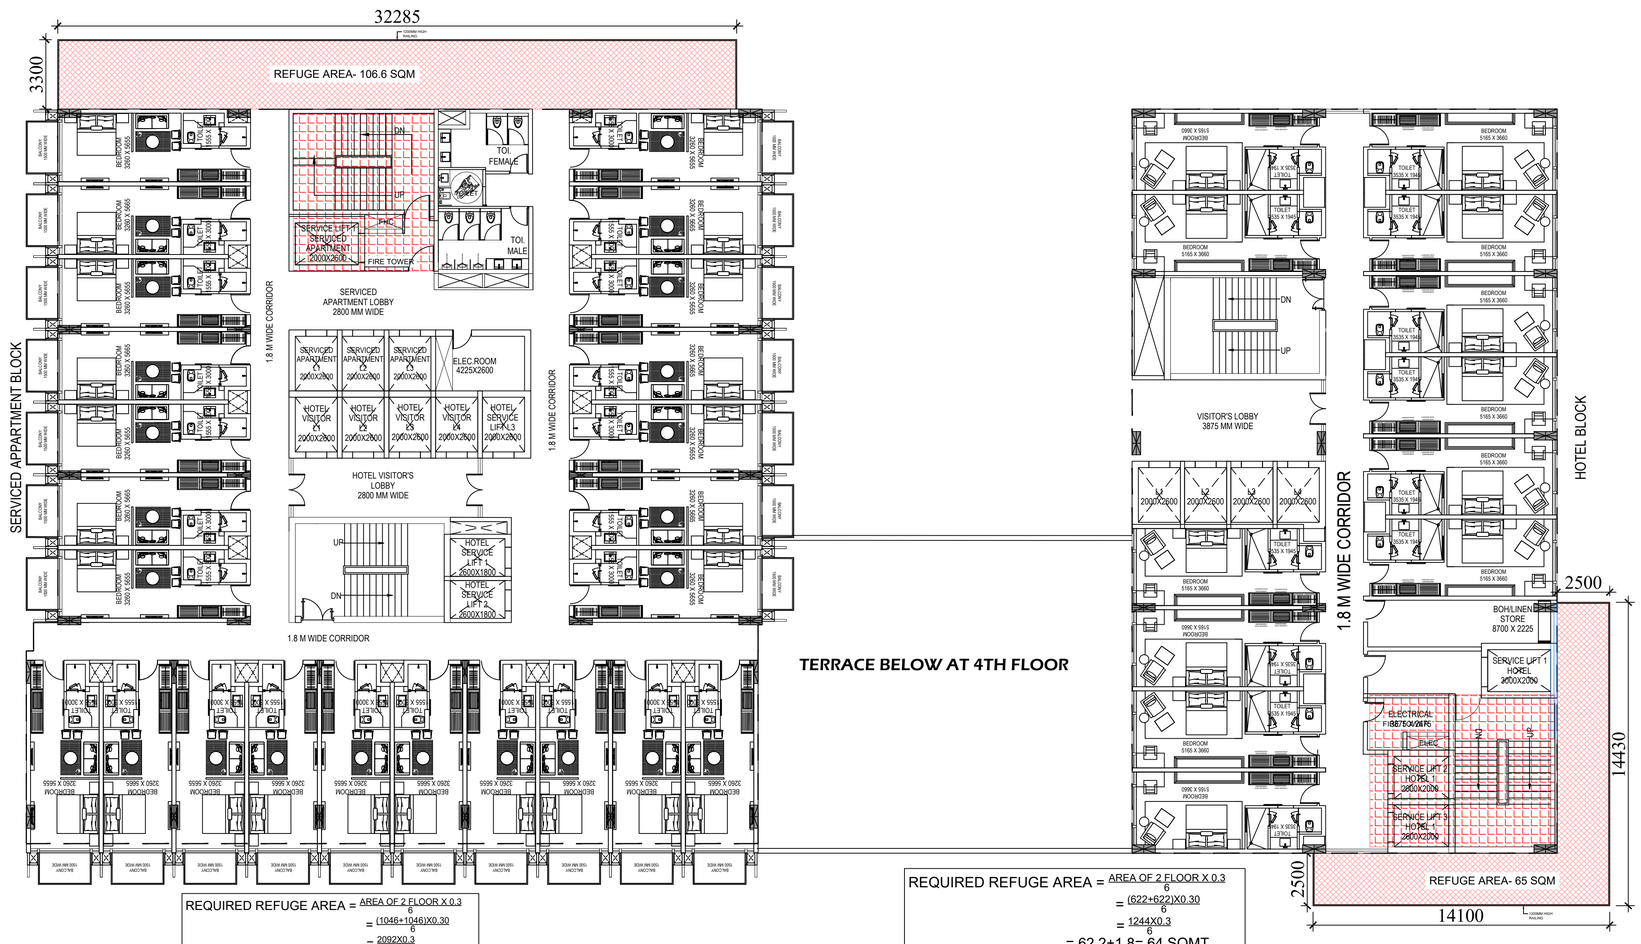

REQUIRED REFUGE AREA = $\frac{\text{AREA OF 2 FLOOR X 0.3}}{6}$
$= \frac{(1046+1046)X0.30}{6}$
$= \frac{2092X0.3}{6}$
= 104.6+1.8= 106.4 SQMT.
PROVIDED REFUGE AREA= **106.6** SQMT.

REQUIRED REFUGE AREA = $\frac{\text{AREA OF 2 FLOOR X 0.3}}{6}$
$= \frac{(622+622)X0.30}{6}$
$= \frac{1244X0.3}{6}$
= 62.2+1.8= 64 SQMT.
PROVIDED REFUGE AREA= **65** SQMT.

THIRTEENTH FLOOR PLAN (BUILDING-1)

OWNER'S SIGN	ARCHITECT'S SIGN
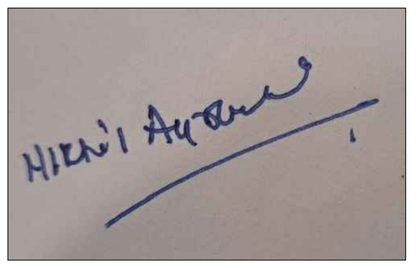	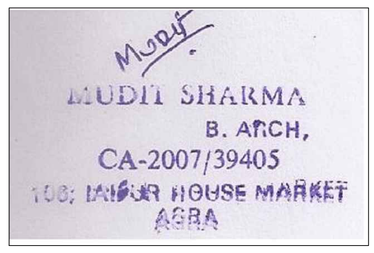

PROPOSED HOTEL AND COMMERCIAL BUILDING 'GANPATI CAPITAL COURT' AT RAILWAY LAND OF POCKET F, VIBHUTI KHAND, GOMTI NAGAR, LUCKNOW.

OWNER-
LUCKNOW BUILDWELL PVT. LTD.

Signature Not Verified
Digitally signed by MUDIT SHARMA
Date: 24 Nov 2025 18:34:17
Designation: Architect

Signature Not Verified
Digitally signed by OM PRAKASH MESH KUMAR
Date: 24 Nov 2025 14:07:
Organization: Lucknow
Development Authority
Designation: Assistant

8/16

FILE NO.- LDA/BP/25-26/1673

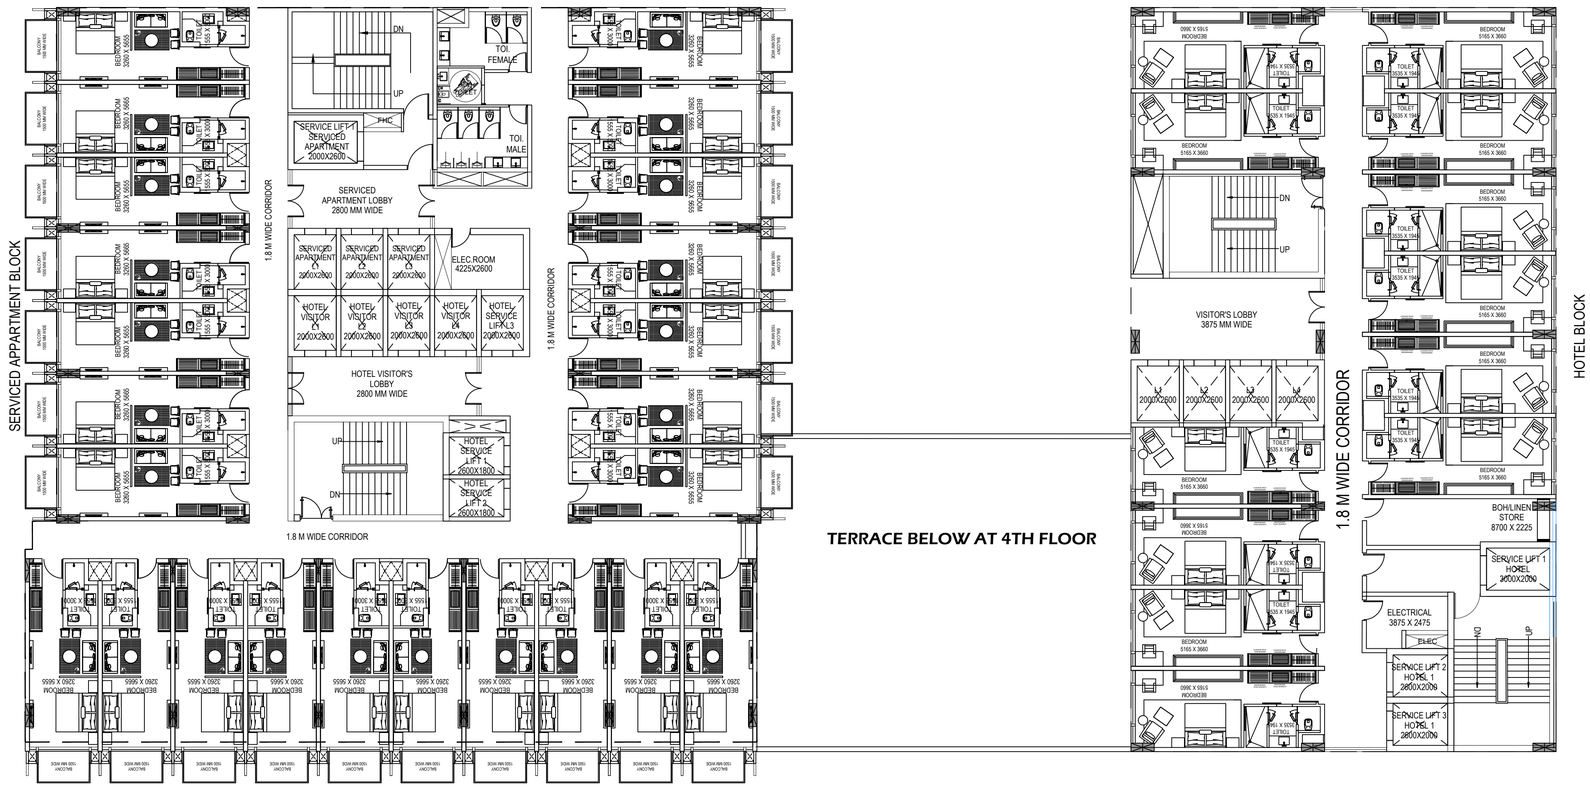

FOURTEENTH FLOOR PLAN (BUILDING-1)

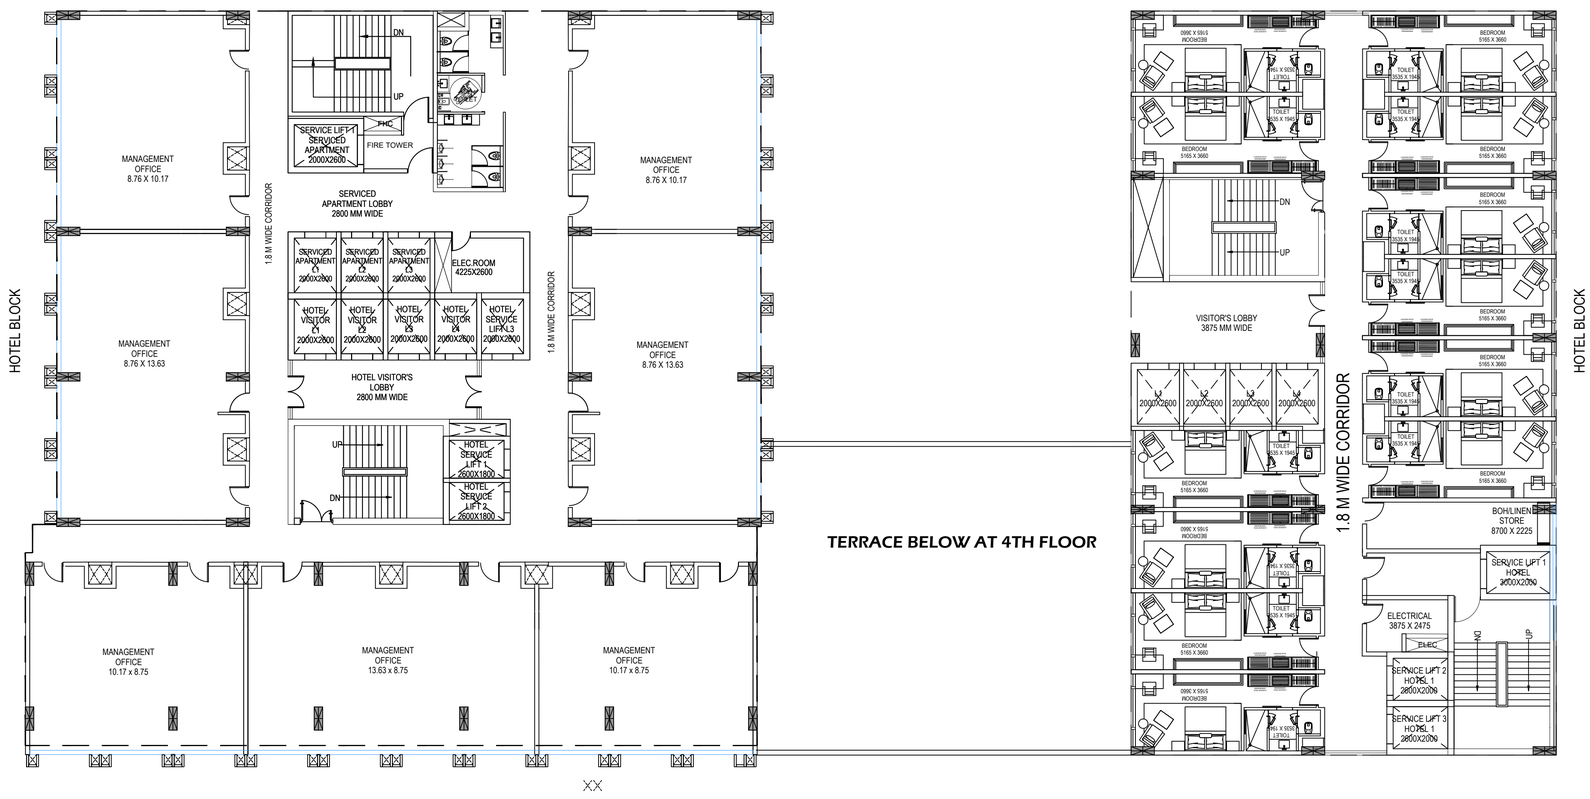

TYPICAL(15TH &16TH) FLOOR PLAN (BUILDING-1)

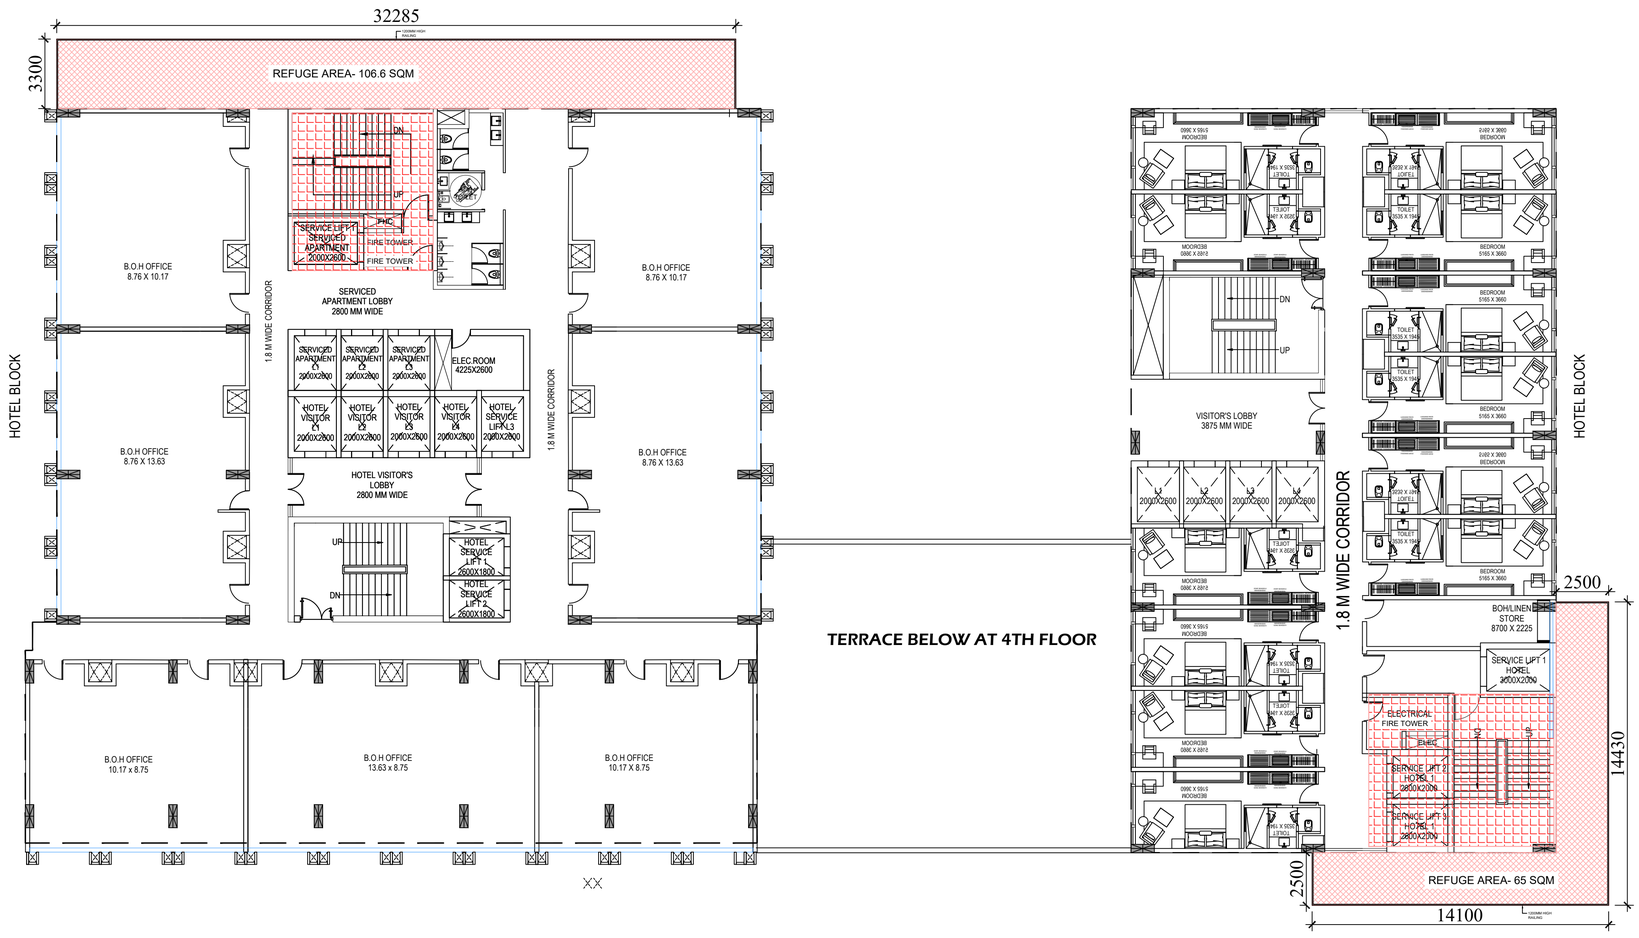

SEVENTEENTH FLOOR PLAN (BUILDING-1)

OWNER'S SIGN

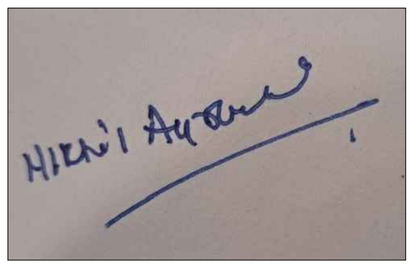

ARCHITECT'S SIGN

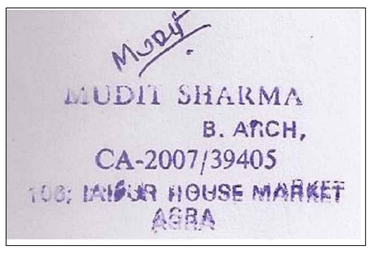

PROPOSED HOTEL AND COMMERCIAL BUILDING 'GANPATI CAPITAL COURT' AT RAILWAY LAND OF POCKET F, VIBHUTI KHAND, GOMTI NAGAR, LUCKNOW.

OWNER-
LUCKNOW BUILDWELL PVT. LTD.

Signature Not Verified
Digitally signed by MUDIT SHARMA
Date: 24 Nov 2025 18:34:17
Designation: Architect

Signature Not Verified
Digitally signed by PRAVESH KUMAR
Date: 24 Nov 2025 14:07:
Organization: Lucknow Development Authority
Designation: Assistant

FILE NO.- LDA/BP/25-26/1673

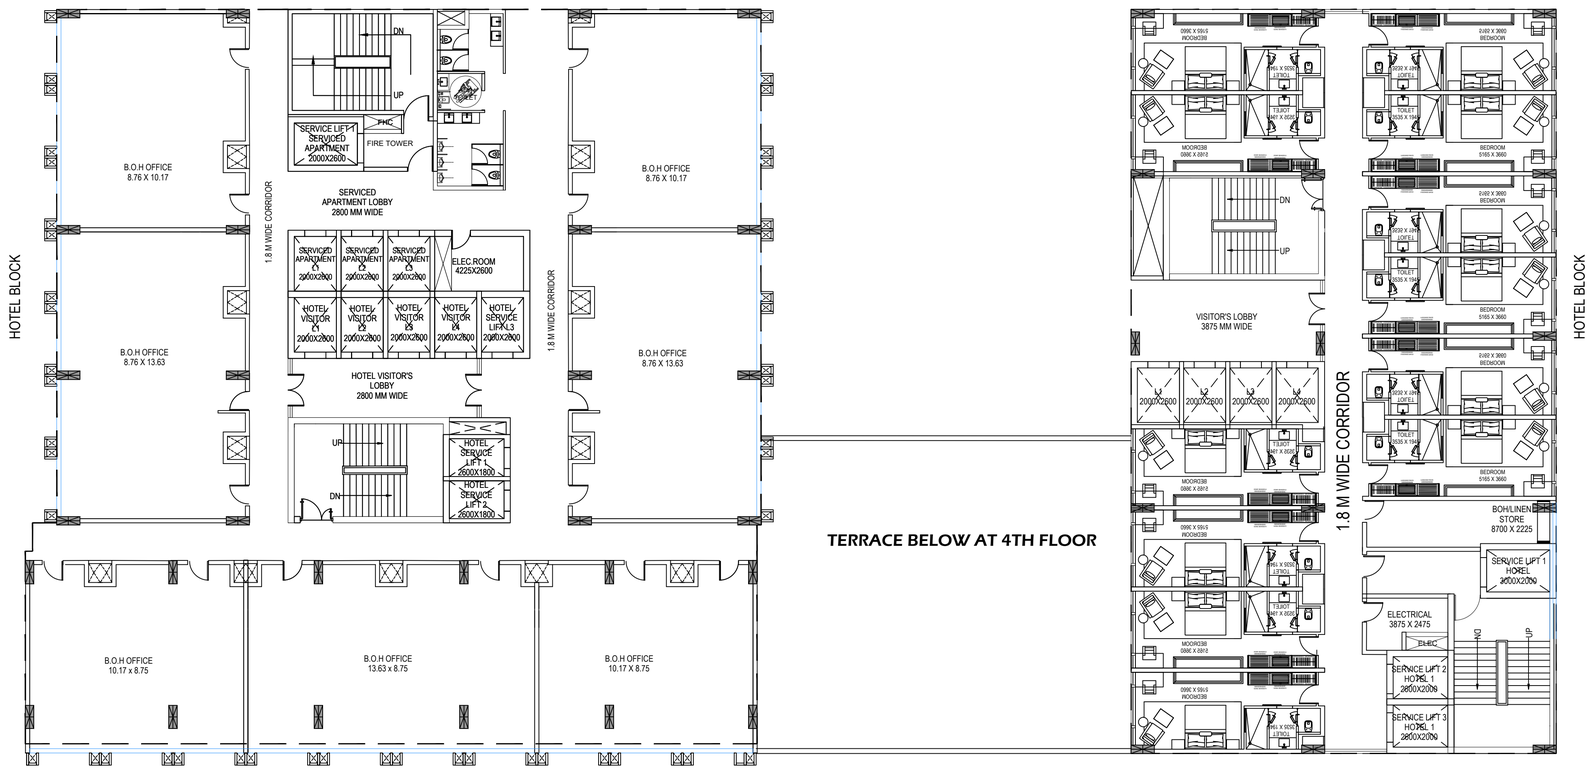

EIGHTEENTH FLOOR PLAN (BUILDING-1)

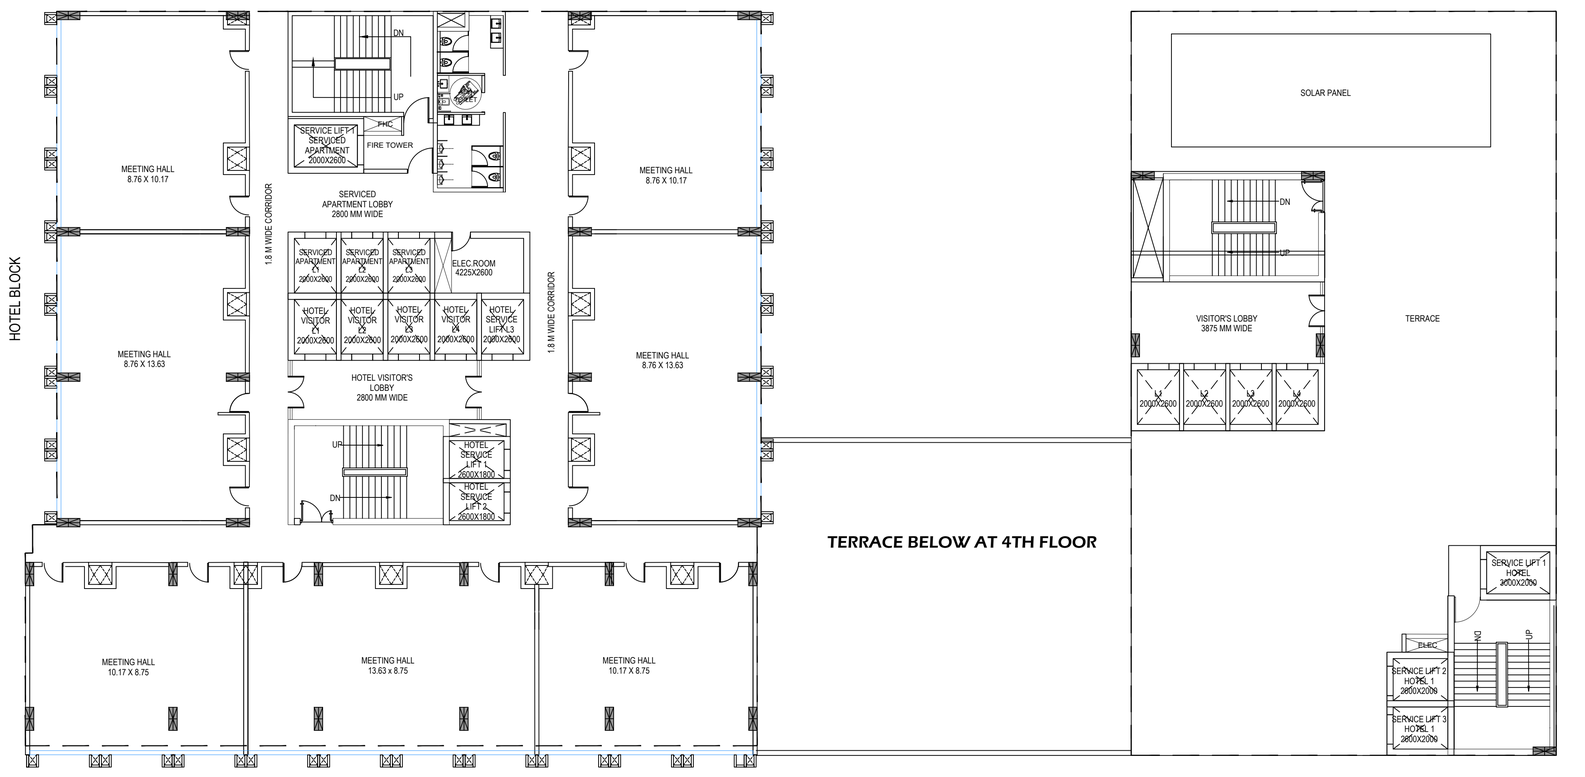

NINETEENTH FLOOR PLAN (BUILDING-1)

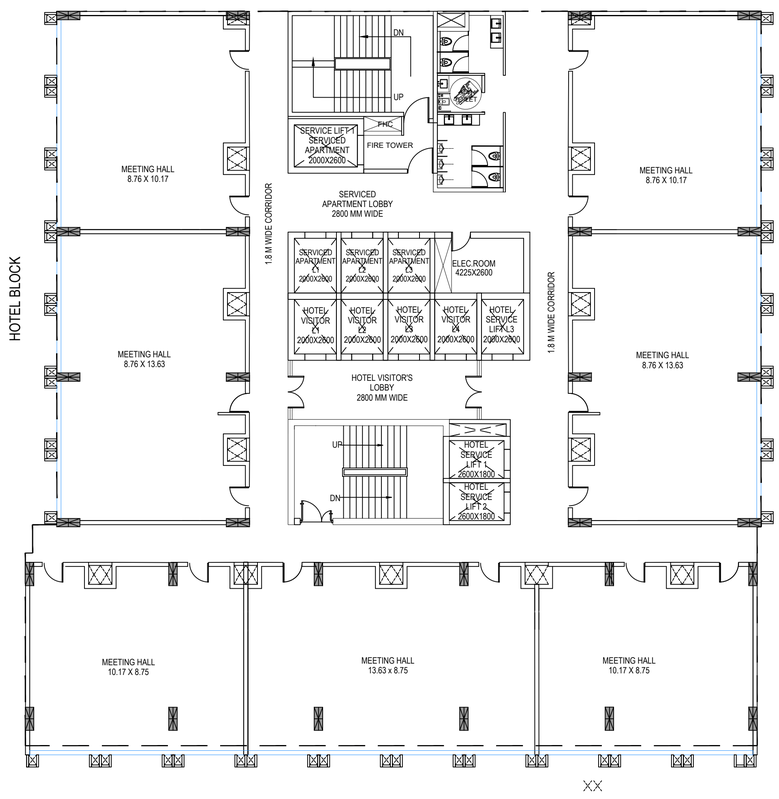

TYPICAL(20TH &21ST) FLOOR PLAN (BUILDING-1)

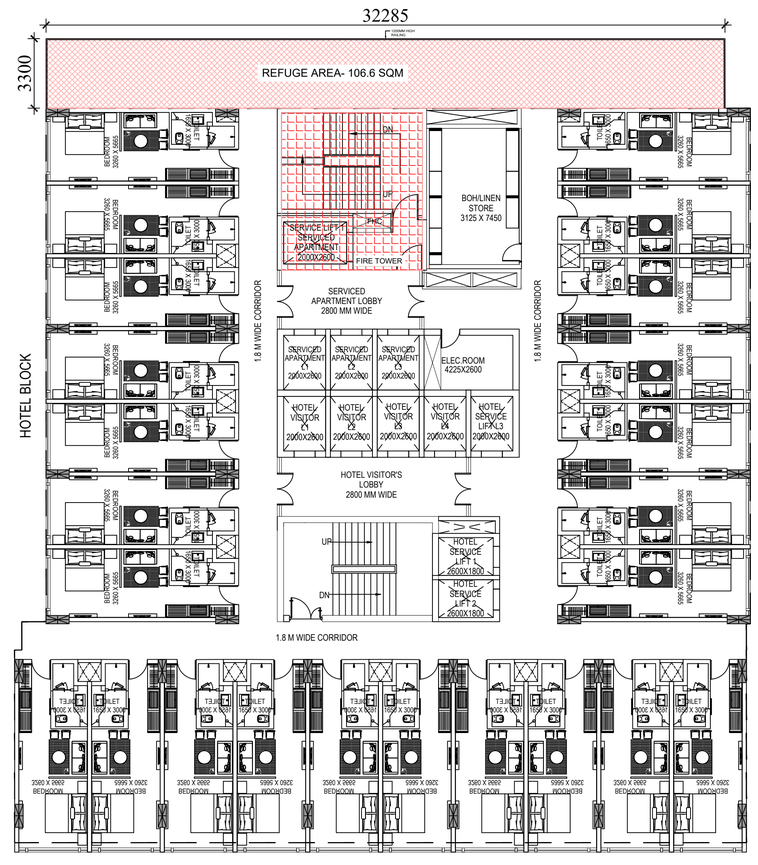

TEWNTY SECOND FLOOR PLAN (BUILDING-1)

OWNER'S SIGN	ARCHITECT'S SIGN
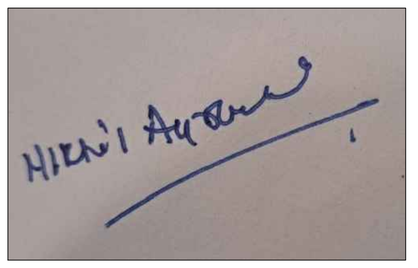	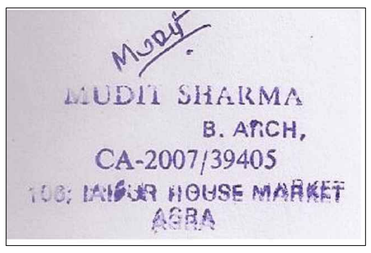

PROPOSED HOTEL AND COMMERCIAL BUILDING 'GANPATI CAPITAL COURT' AT RAILWAY LAND OF POCKET F, VIBHUTI KHAND, GOMTI NAGAR, LUCKNOW.

OWNER-
LUCKNOW BUILDWELL PVT. LTD.

Signature Not Verified
Digitally signed by MUDIT SHARMA
Date: 24 Nov 2025 18:38:18
Designation: Architect

Signature Not Verified
Digitally signed by PRATIBHA NIGAM
Date: 24 Nov 2025 14:47:37
Organization: LUCKNOW Development Authority
Designation: Town Planner

FILE NO.- LDA/BP/25-26/1673

10/16

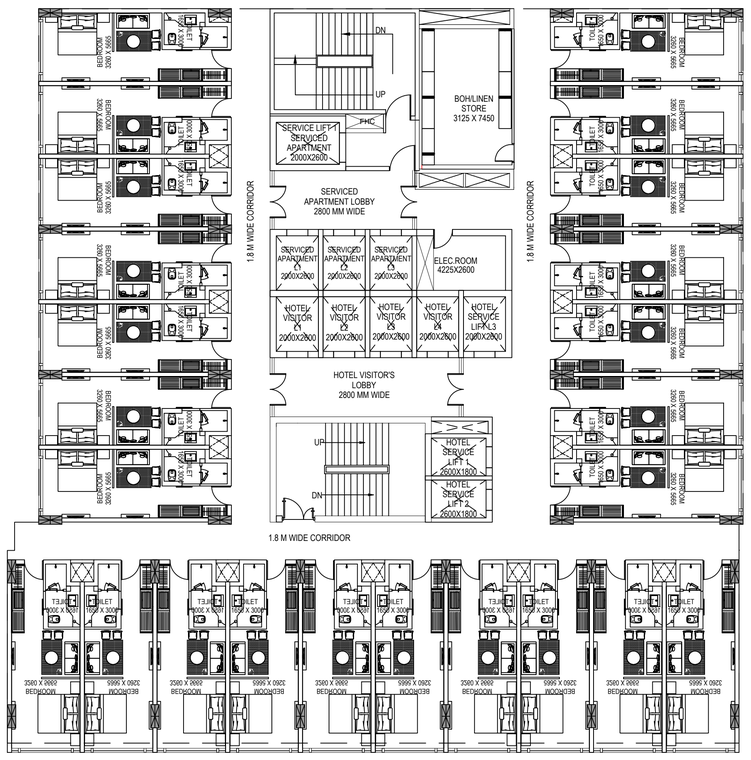

TYPICAL(23RD ,24TH & 25TH) FLOOR PLAN (BUILDING-1)

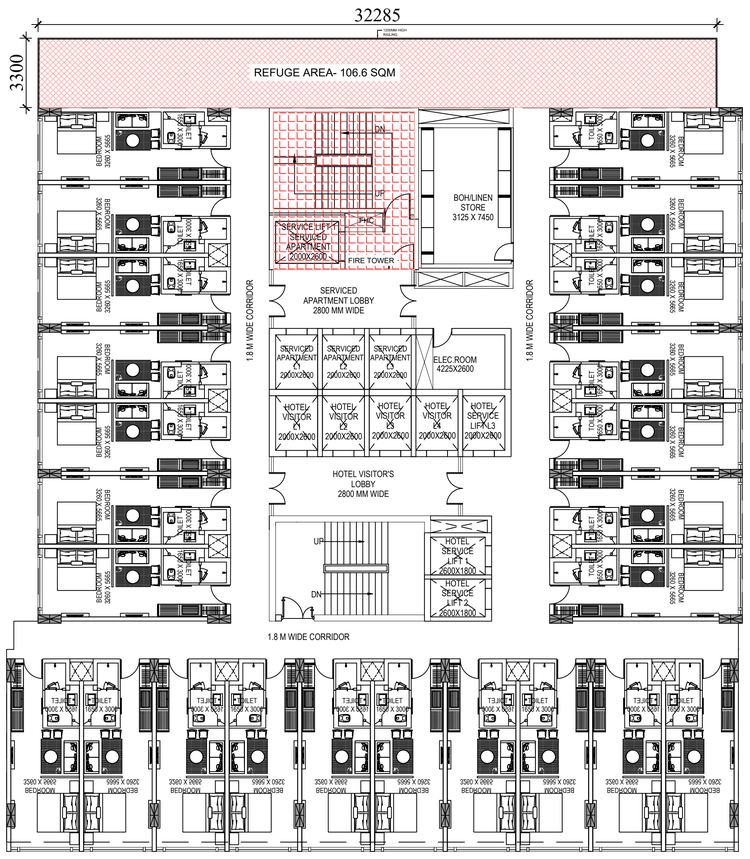

TWENTY SIXTH FLOOR PLAN (BUILDING-1)

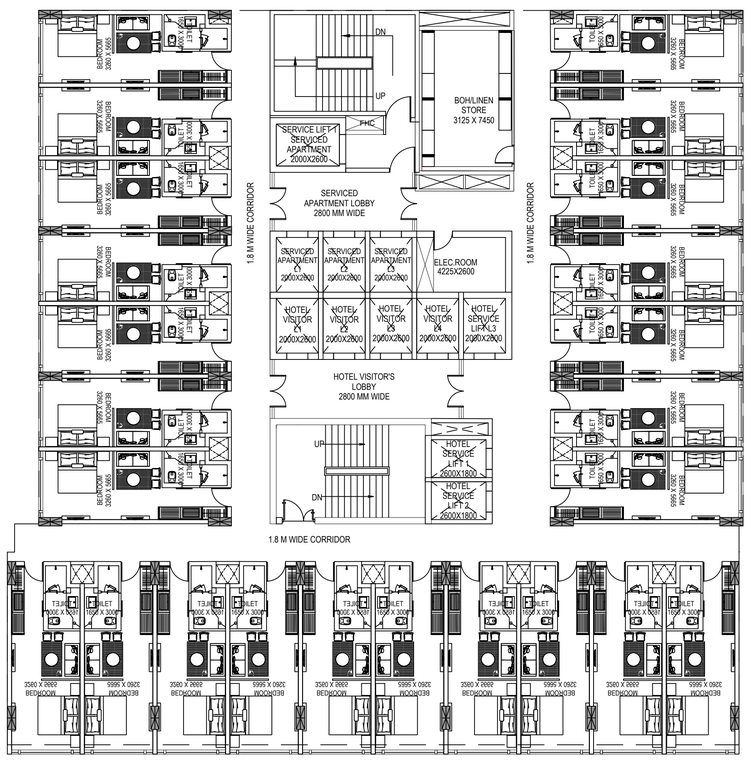

TYPICAL(27TH ,28TH & 29TH) FLOOR PLAN (BUILDING-1)

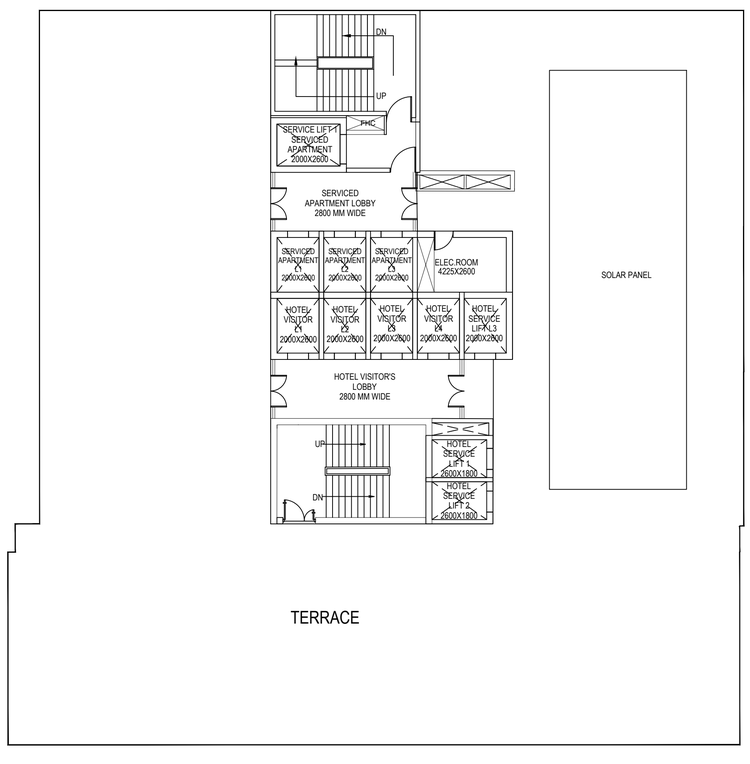

TERRACE FLOOR PLAN

OWNER'S SIGN	ARCHITECT'S SIGN
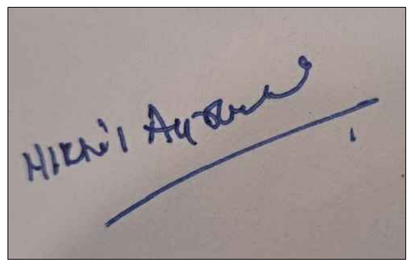	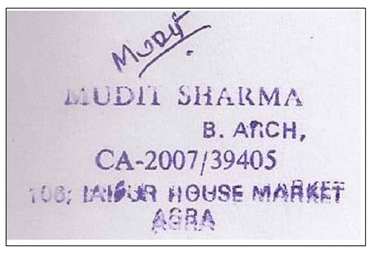

PROPOSED HOTEL AND COMMERCIAL BUILDING 'GANPATI CAPITAL COURT' AT RAILWAY LAND OF POCKET F, VIBHUTI KHAND, GOMTI NAGAR, LUCKNOW.

OWNER-
LUCKNOW BUILDWELL PVT. LTD.

Signature Not Verified
Digitally signed by MUDIT SHARMA
Date: 24 Nov 2025 18:34:13
Designation: Architect

Signature Not Verified
Digitally signed by PRATIBHA MAHESH KUMAR
Date: 24 Nov 2025 14:07:
Organization: [illegible]
Designation: Assistant

FILE NO.- LDA/BP/25-26/1673

11/16

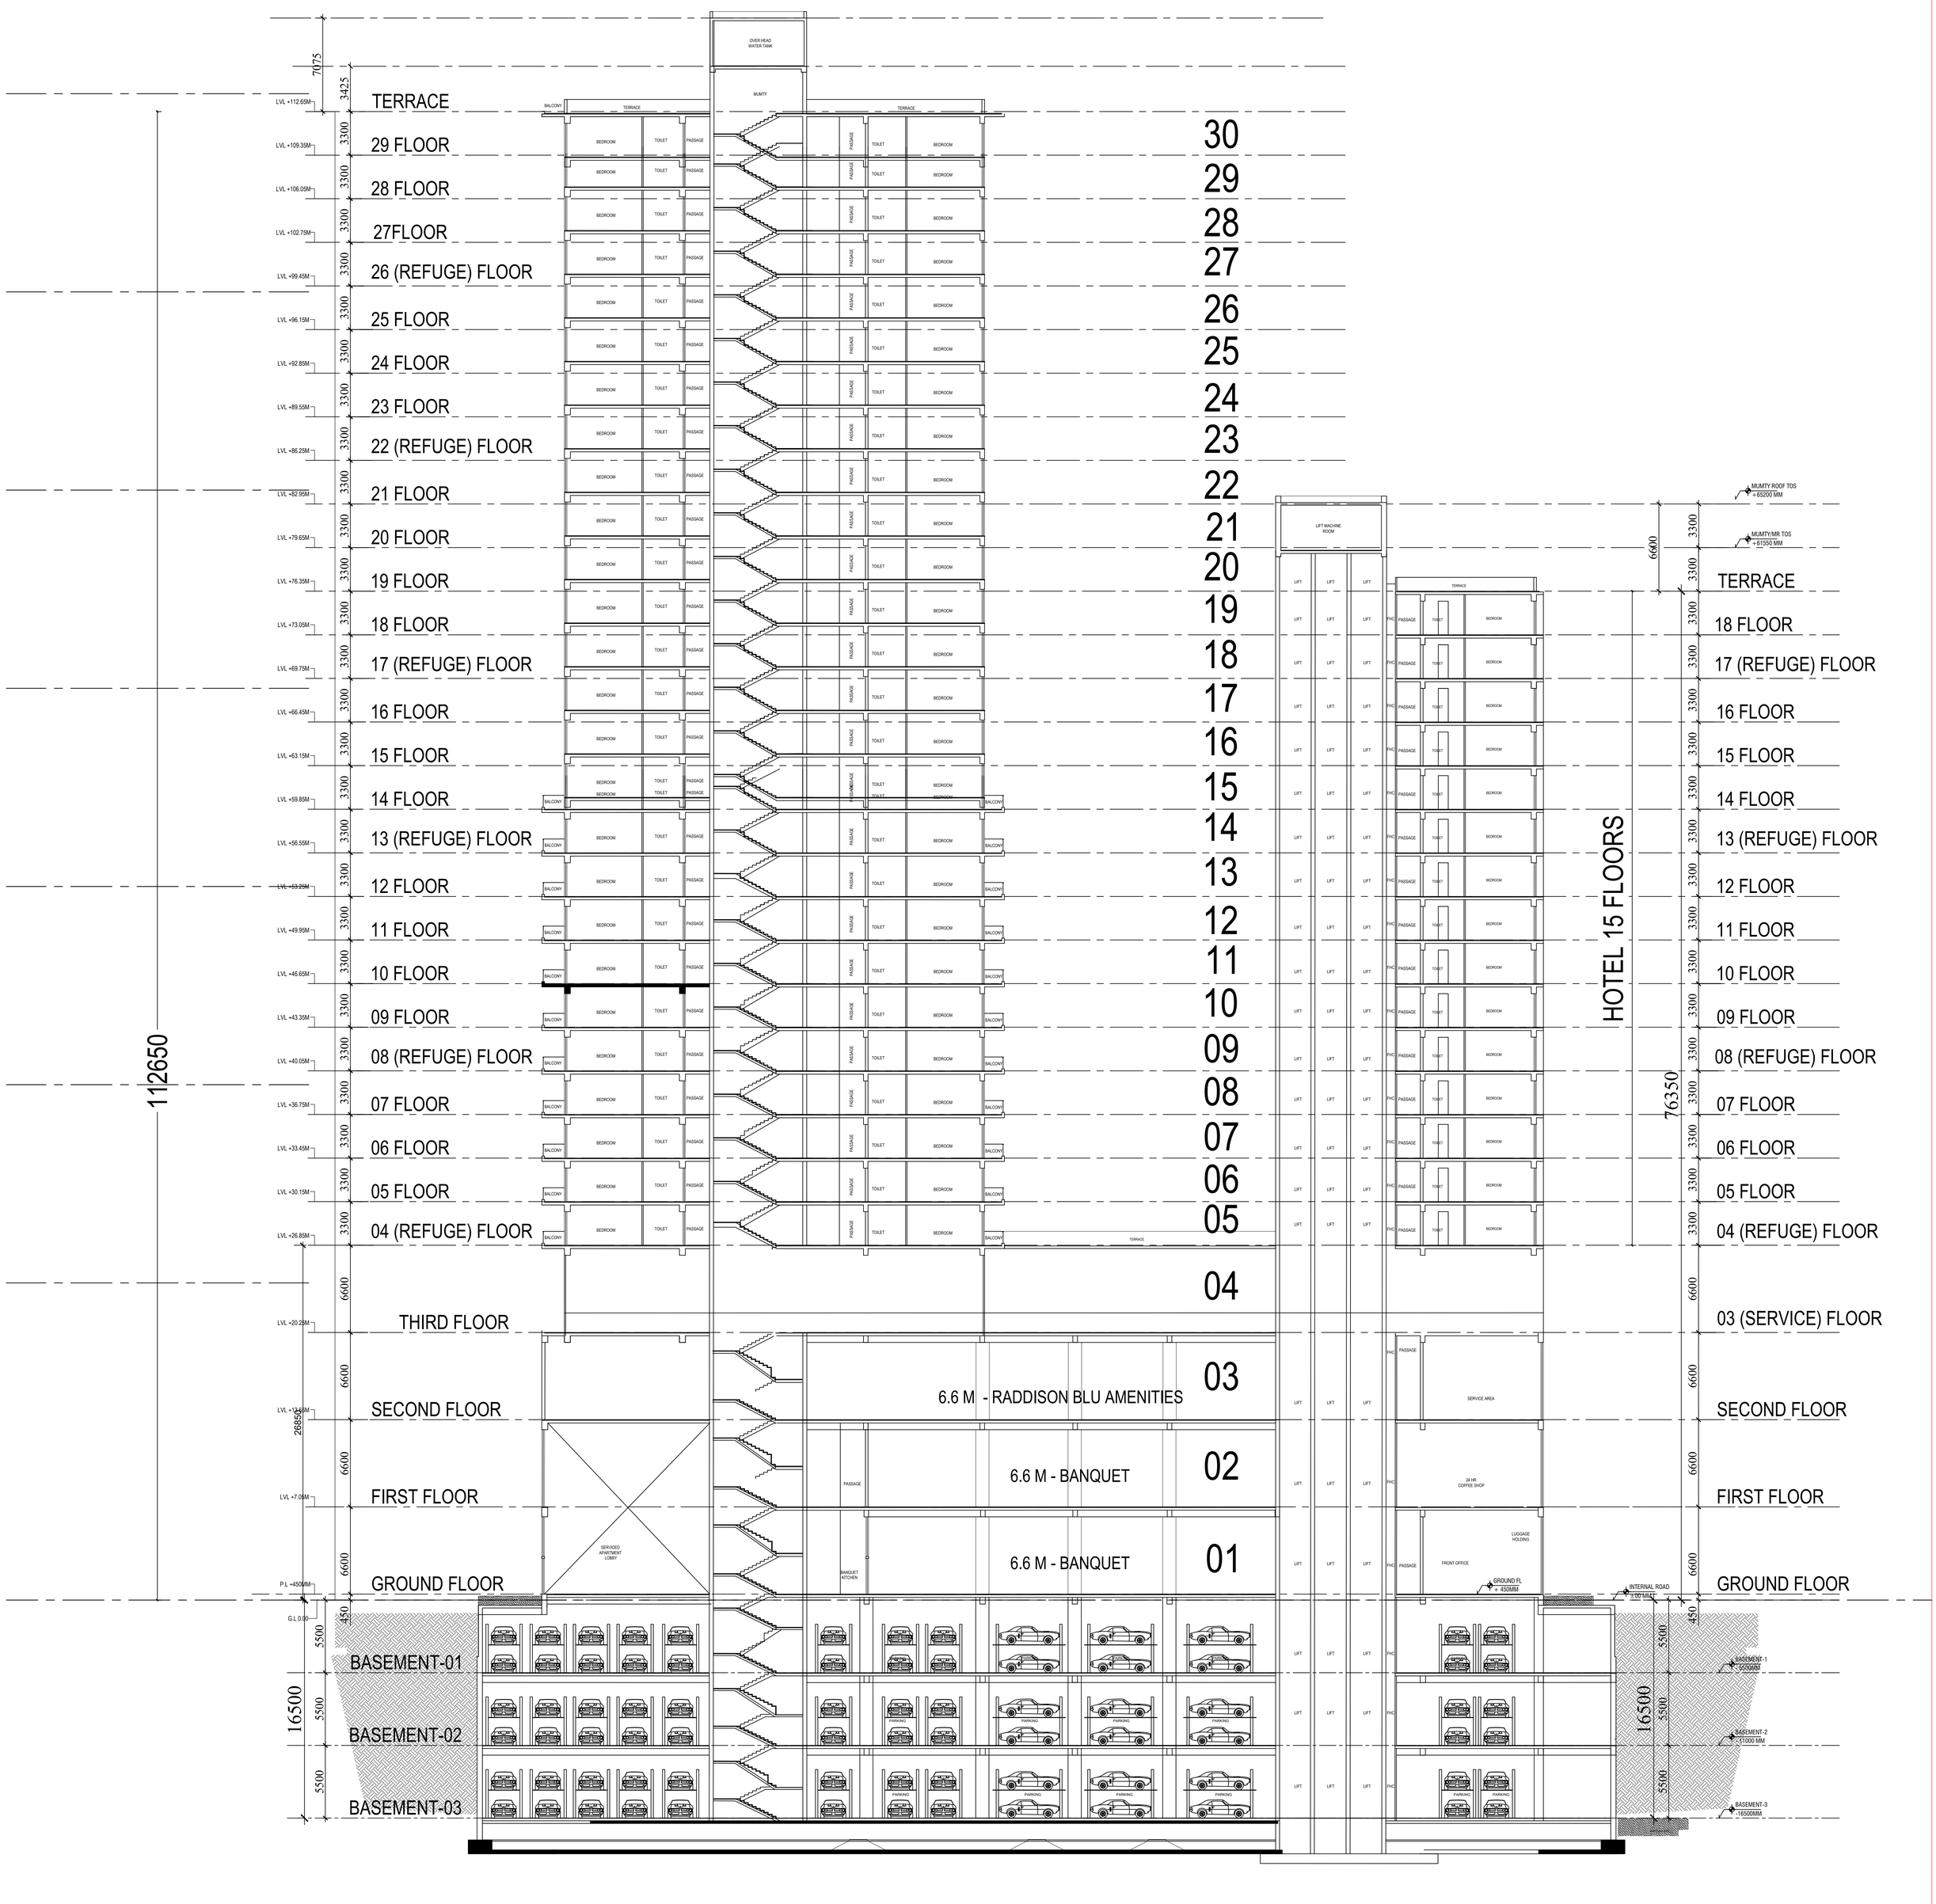

SECTION (BUILDING-1)

OWNER'S SIGN	ARCHITECT'S SIGN
	MUDIT SHARMA B. ARCH, CA-2007/39405 108; IAIBUR HOUSE MARKET AGRA

PROPOSED HOTEL AND COMMERCIAL BUILDING 'GANPATI CAPITAL COURT' AT RAILWAY LAND OF POCKET F, VIBHUTI KHAND, GOMTI NAGAR, LUCKNOW.

OWNER-
LUCKNOW BUILDWELL PVT. LTD.

Signature Not Verified
Digitally signed by MUDIT SHARMA
Date: 24 Nov 2025 18:34:13
Designation: Architect

Signature Not Verified
Digitally signed by PRATIBHA MAHESH KUMAR SINGH
Date: 24 Nov 2025 14:07:
Organization: [illegible]
Designation: Assistant

FILE NO.- LDA/BP/25-26/1673

12/16

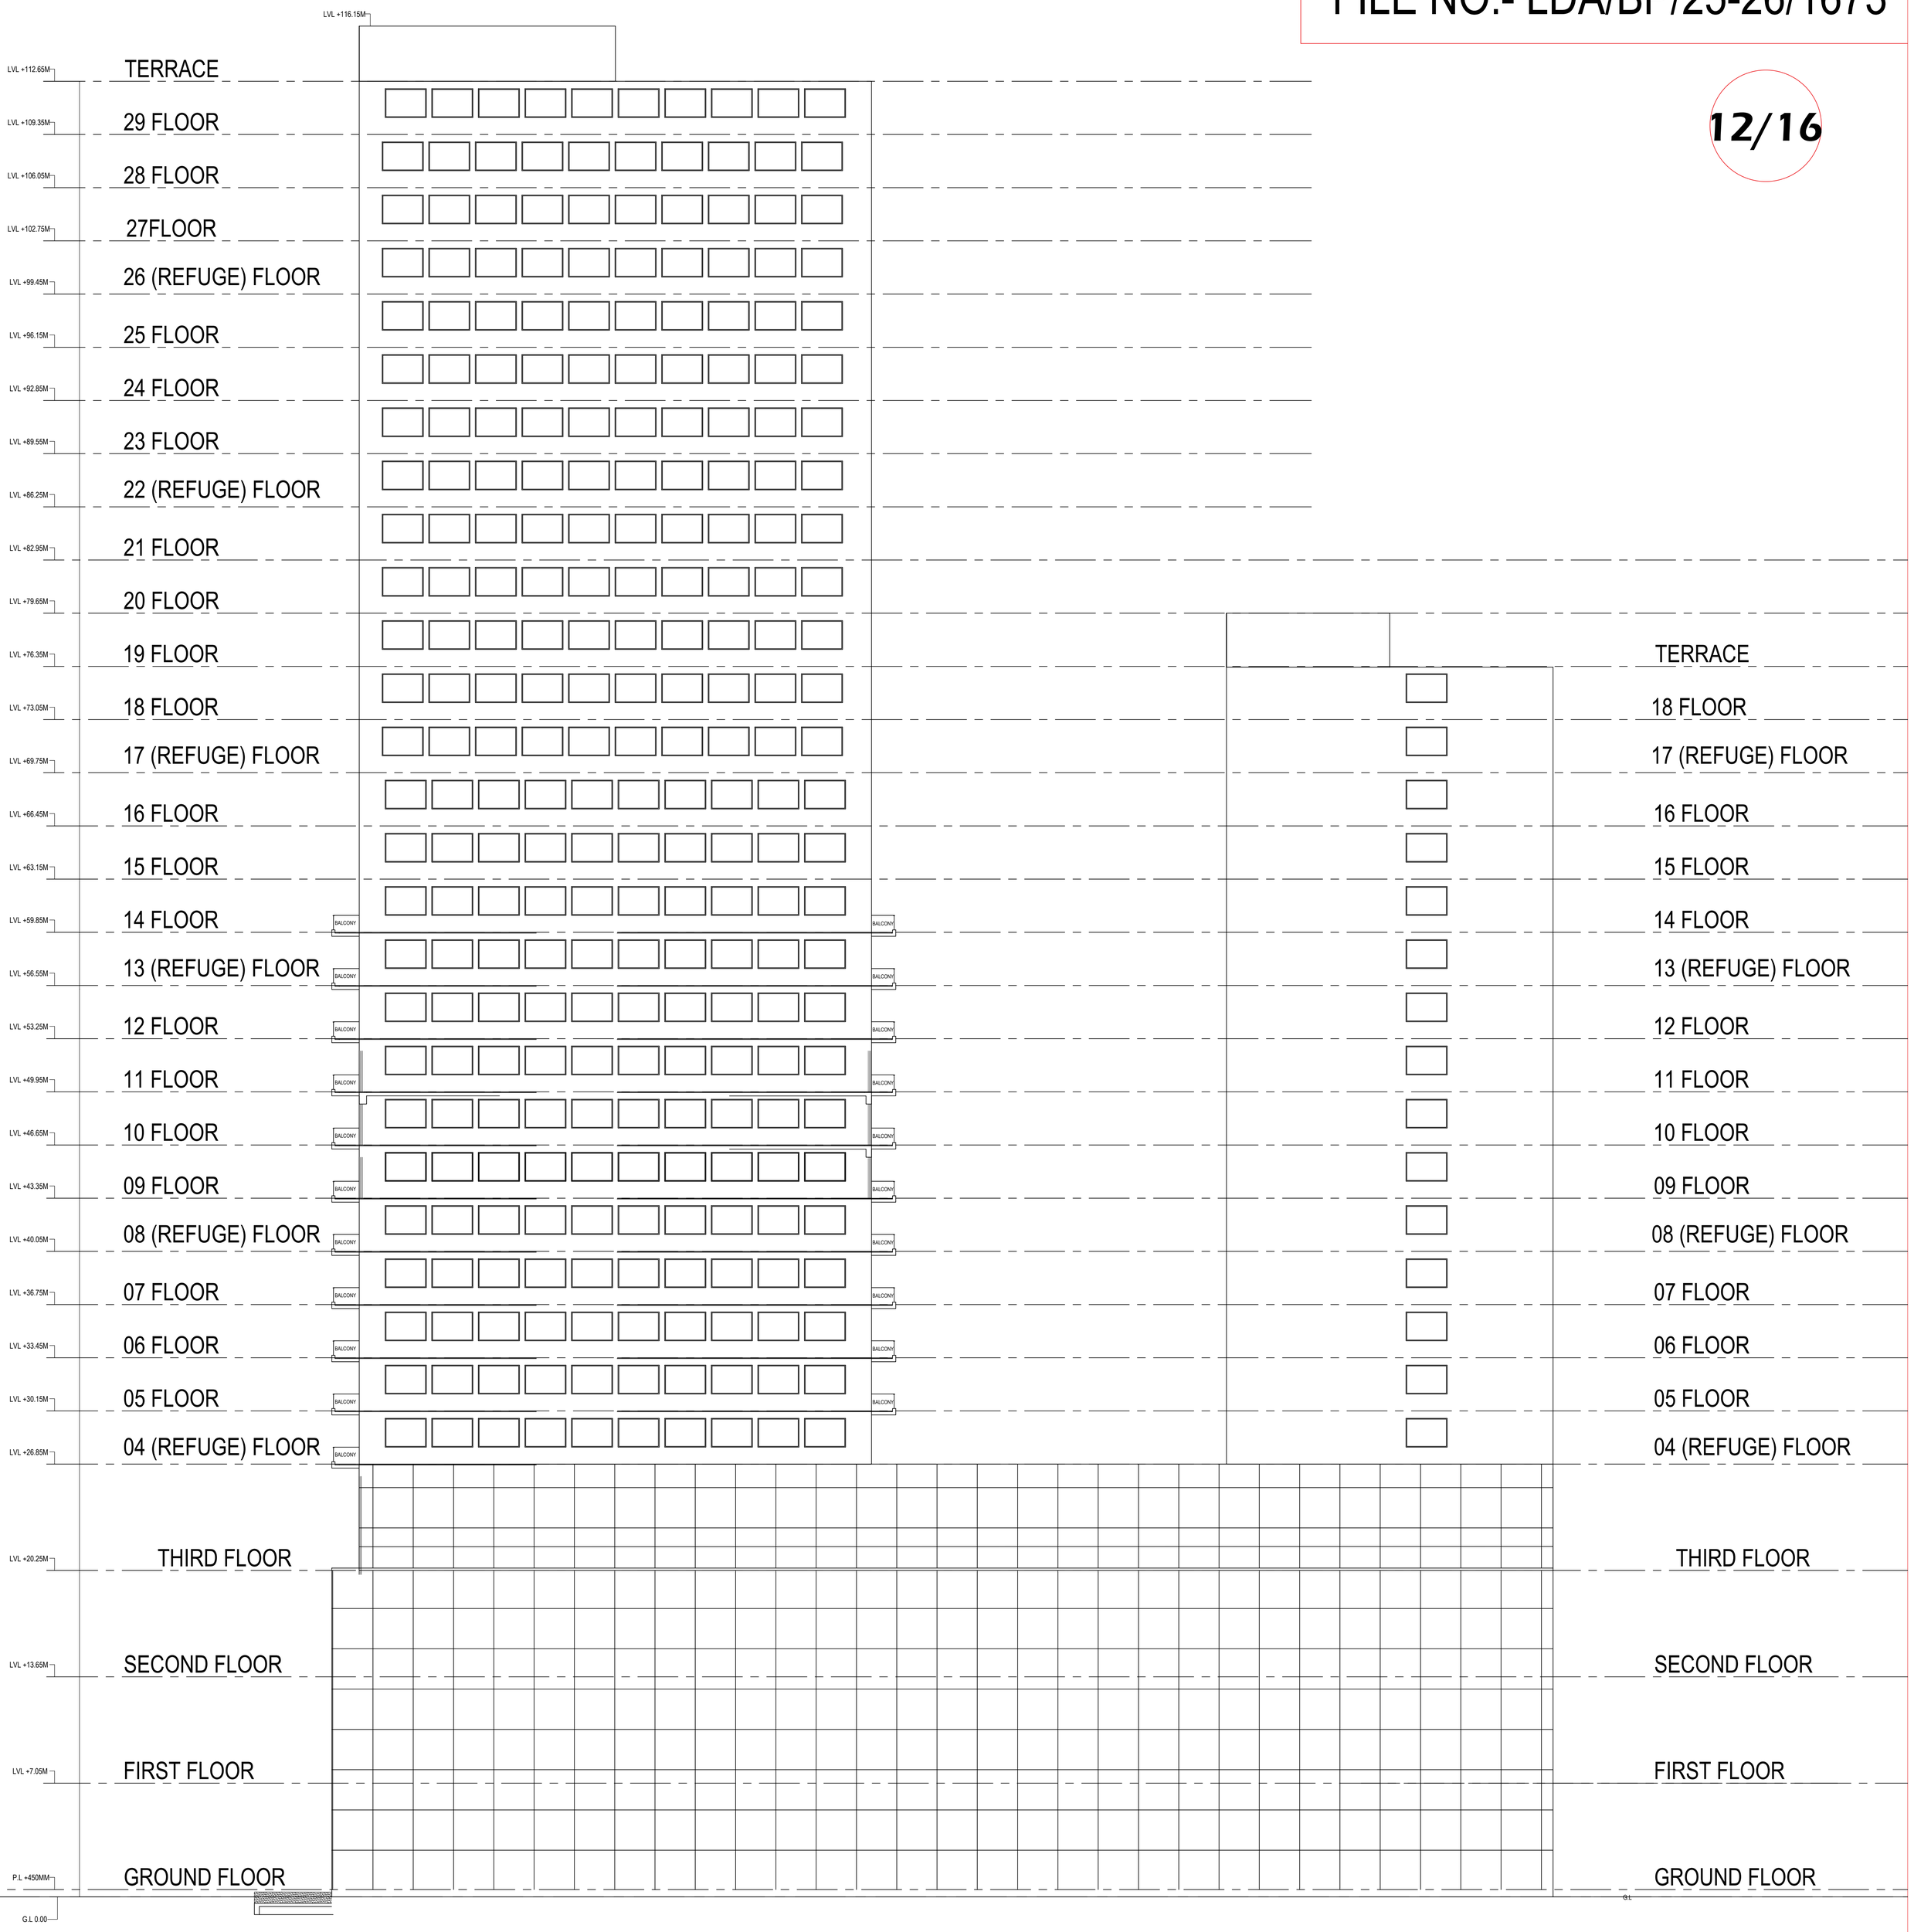

FRONT ELEVATION BUILDING -1

OWNER'S SIGN	ARCHITECT'S SIGN
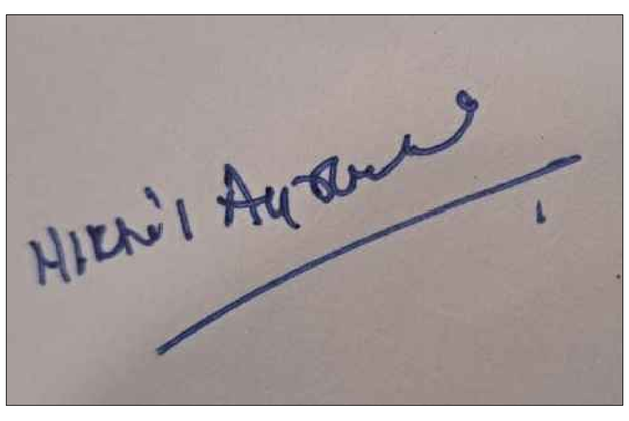	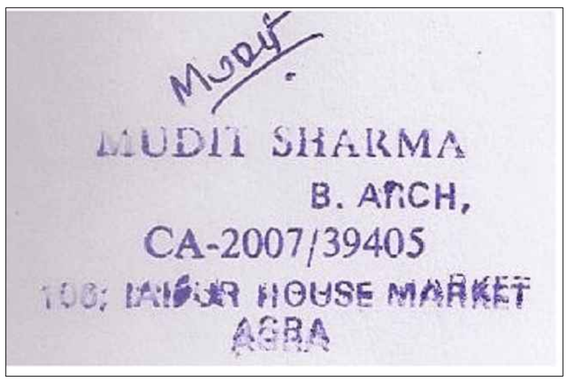

PROPOSED HOTEL AND COMMERCIAL BUILDING 'GANPATI CAPITAL COURT' AT RAILWAY LAND OF POCKET F, VIBHUTI KHAND, GOMTI NAGAR, LUCKNOW.

OWNER-
LUCKNOW BUILDWELL PVT. LTD.

Signature Not Verified
Digitally signed by MUDIT SHARMA
Date: 24 Nov 2025 18:34:13
Designation: Architect

Signature Not Verified
Digitally signed by PRATIBHA MAHESH KUMAR SRIVASTAVA
Date: 24 Nov 2025 14:07:39
Organization: [illegible]
Designation: Assistant Director

FILE NO.- LDA/BP/25-26/1673

13/16

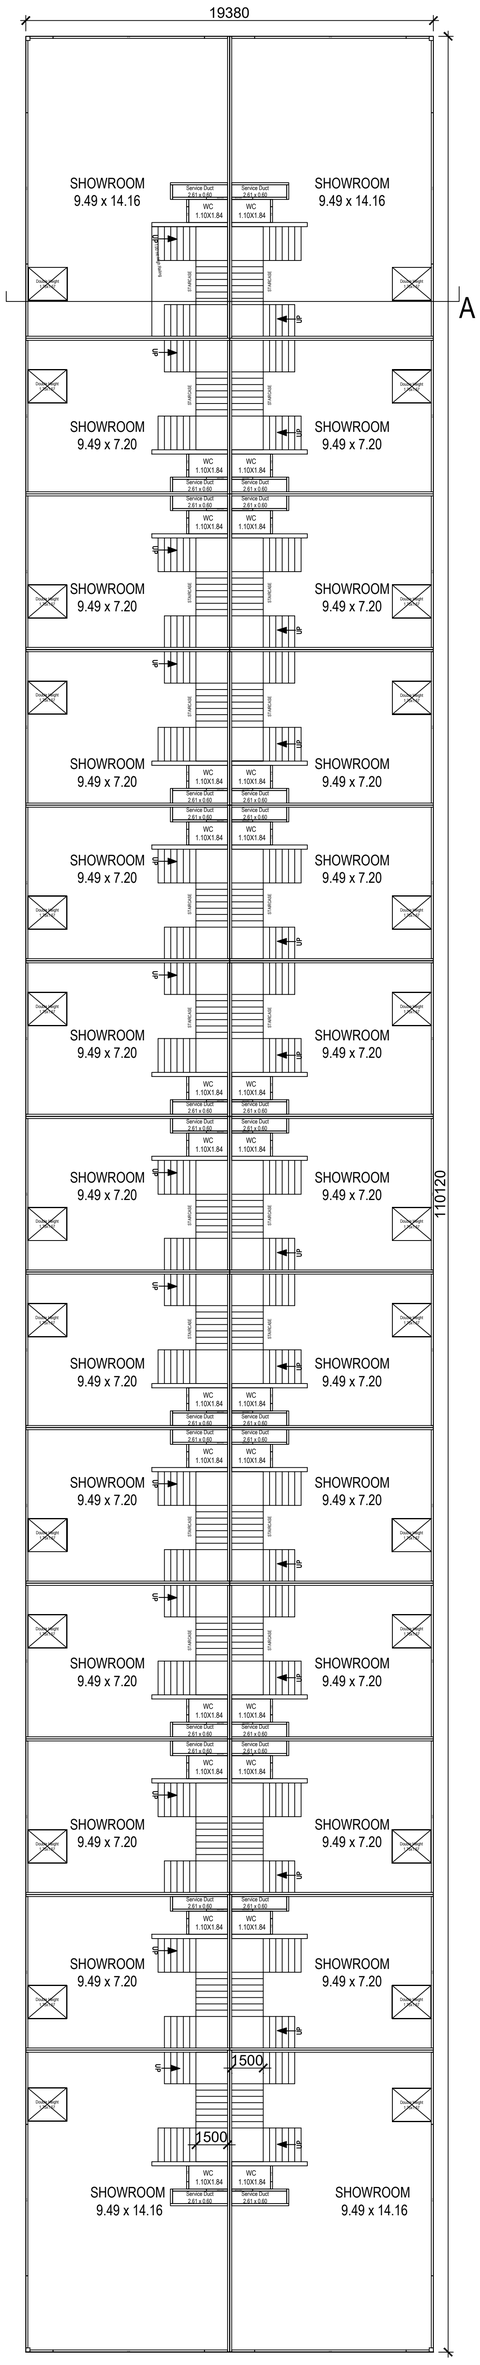

GROUND FLOOR PLAN (BUILDING-2)

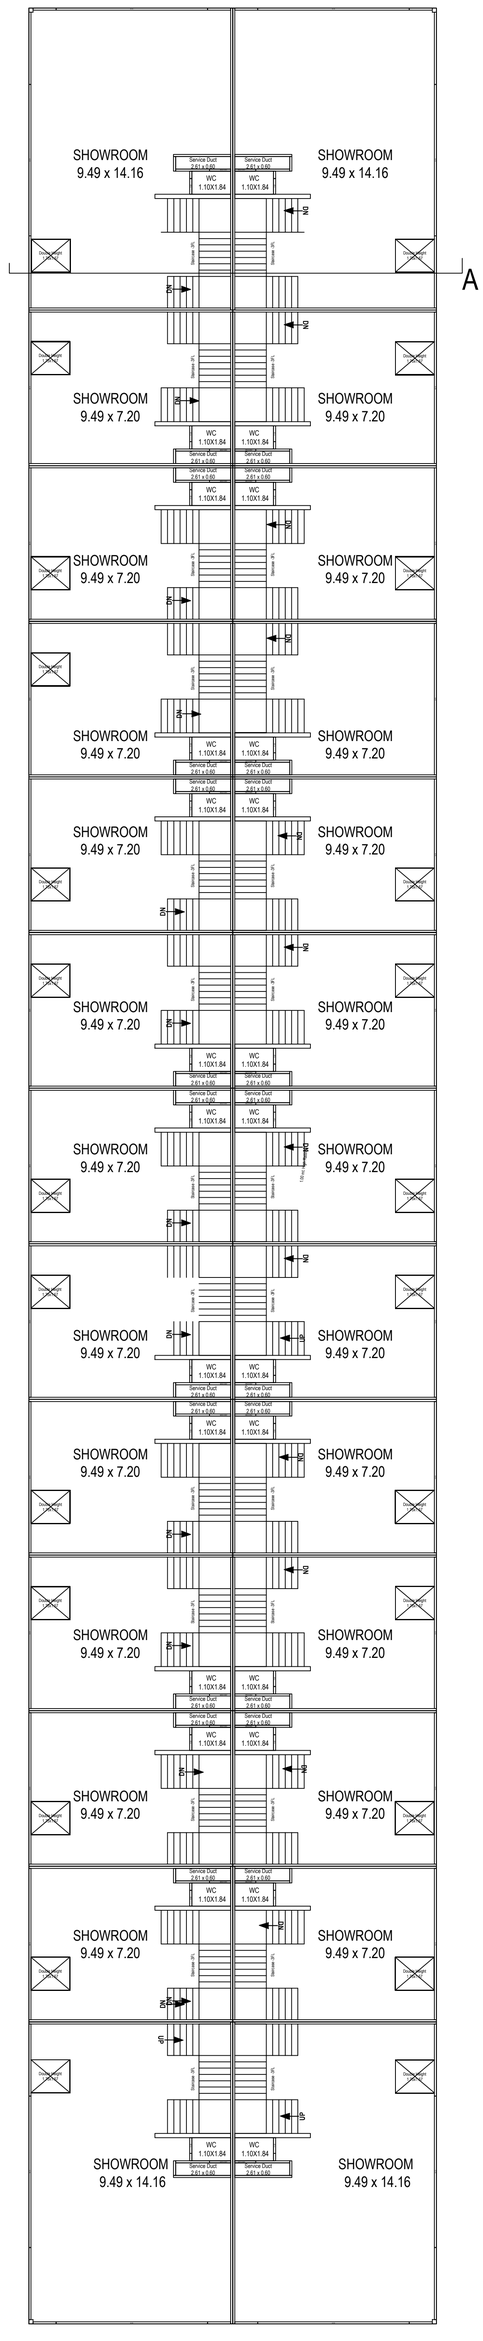

FIRST FLOOR PLAN (BUILDING-2)

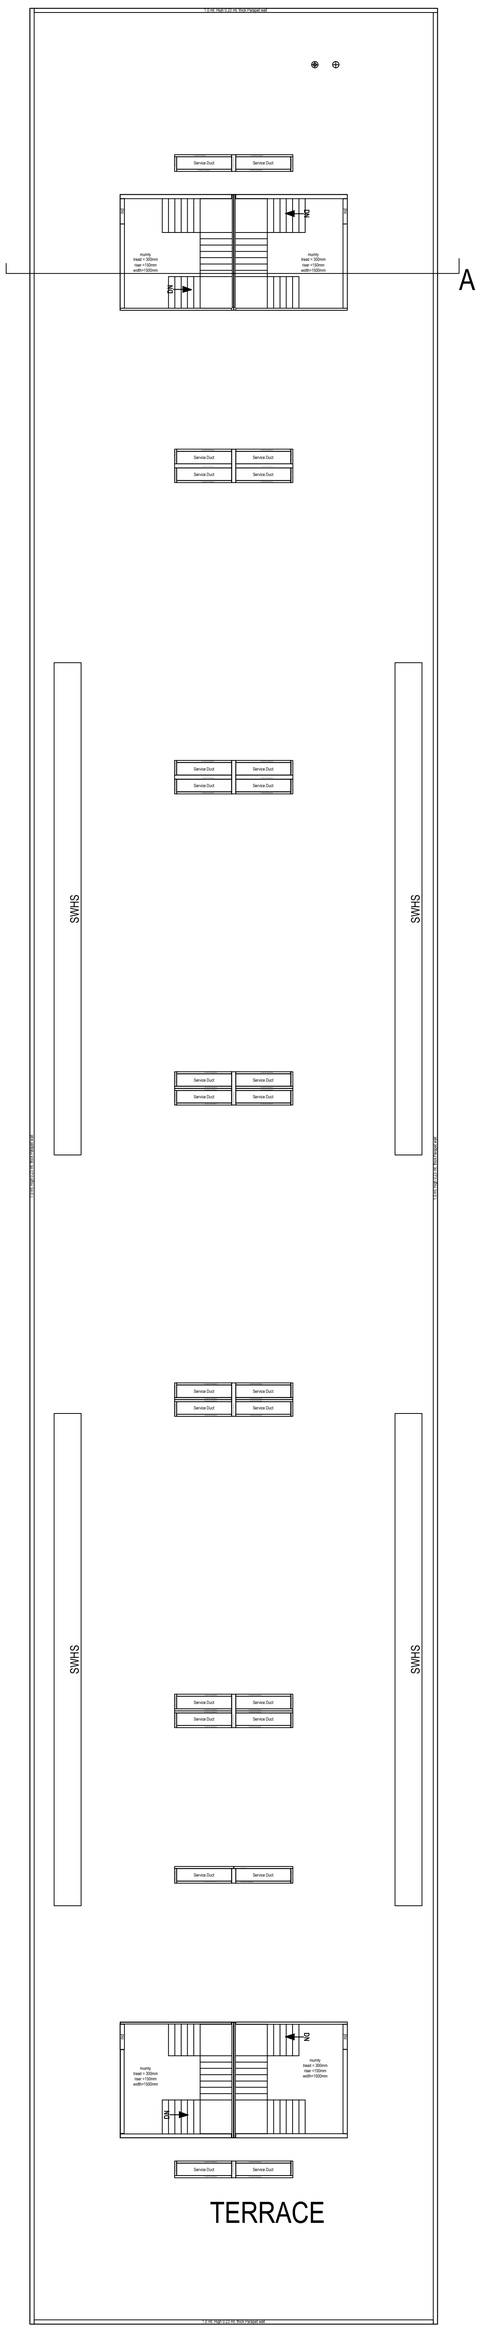

TERRACE FLOOR PLAN (BUILDING-2)

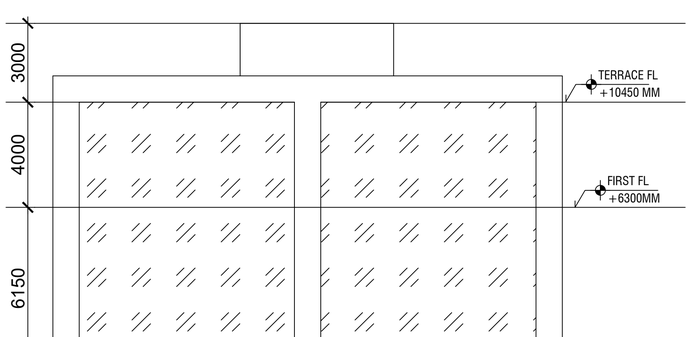

FRONT ELEVATION

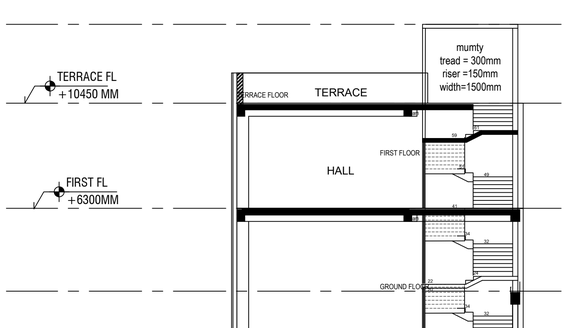

SECTION AT A-A'

OWNER'S SIGN	ARCHITECT'S SIGN
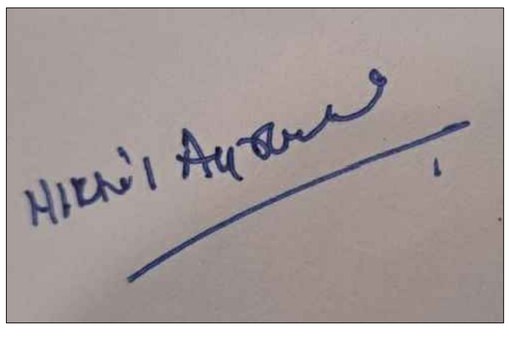	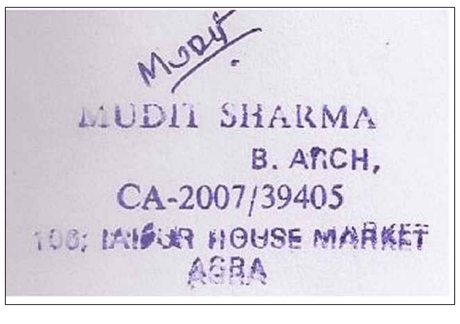

PROPOSED HOTEL AND COMMERCIAL BUILDING 'GANPATI CAPITAL COURT' AT RAILWAY LAND OF POCKET F, VIBHUTI KHAND, GOMTI NAGAR, LUCKNOW.

OWNER-
LUCKNOW BUILDWELL PVT. LTD.

Signature Not Verified
Digitally signed by MUDIT SHARMA
Date: 24 Nov 2025 18:34:13
Designation :Architect

Signature Not Verified
Digitally signed by PRATIBHA MAHESH KUMAR
Date: 24 Nov 2025 14:07:
Organization: [illegible]
Designation: Assistant Engineer

FILE NO.- LDA/BP/25-26/1673

14/16

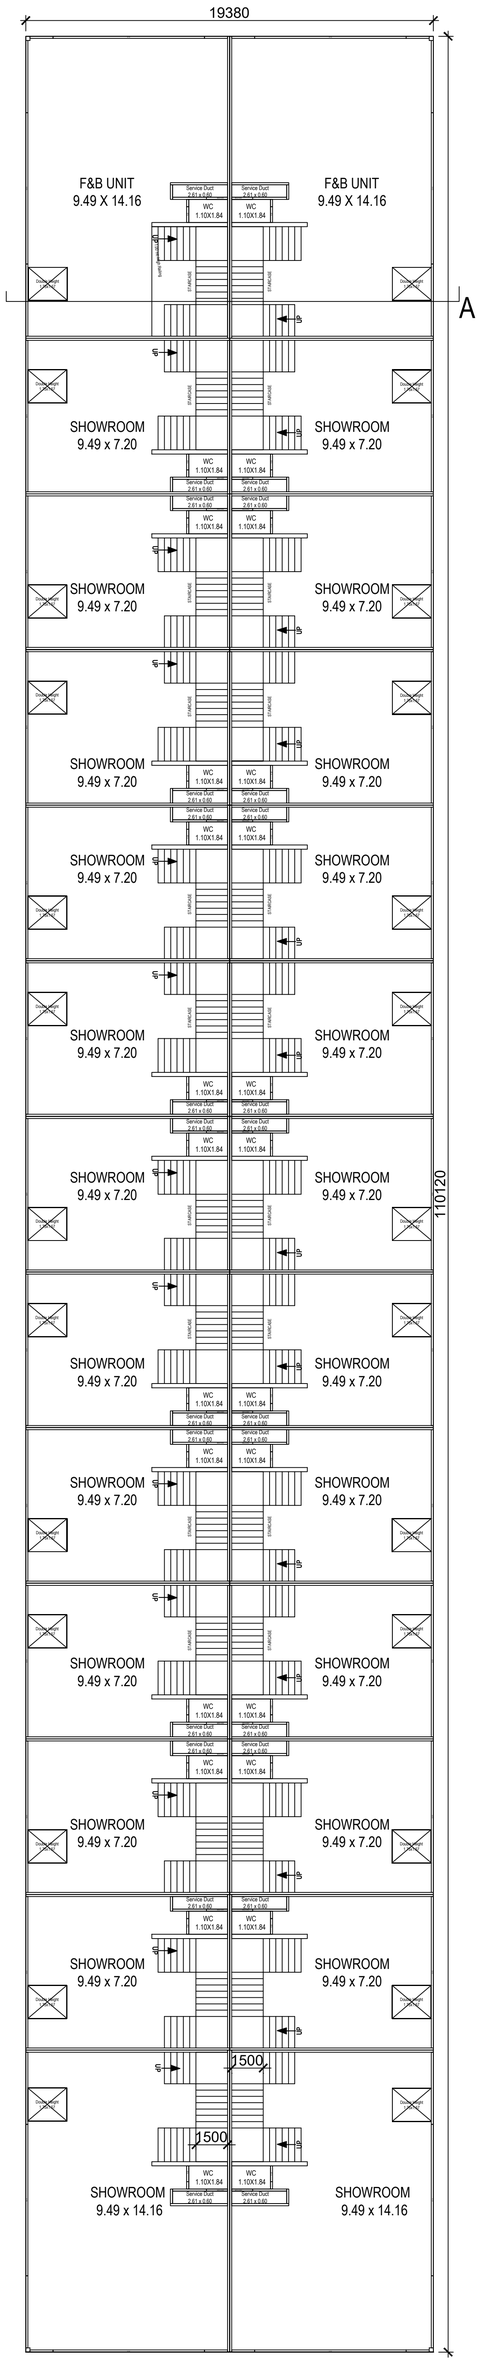

GROUND FLOOR PLAN (BUILDING-3 & 4)

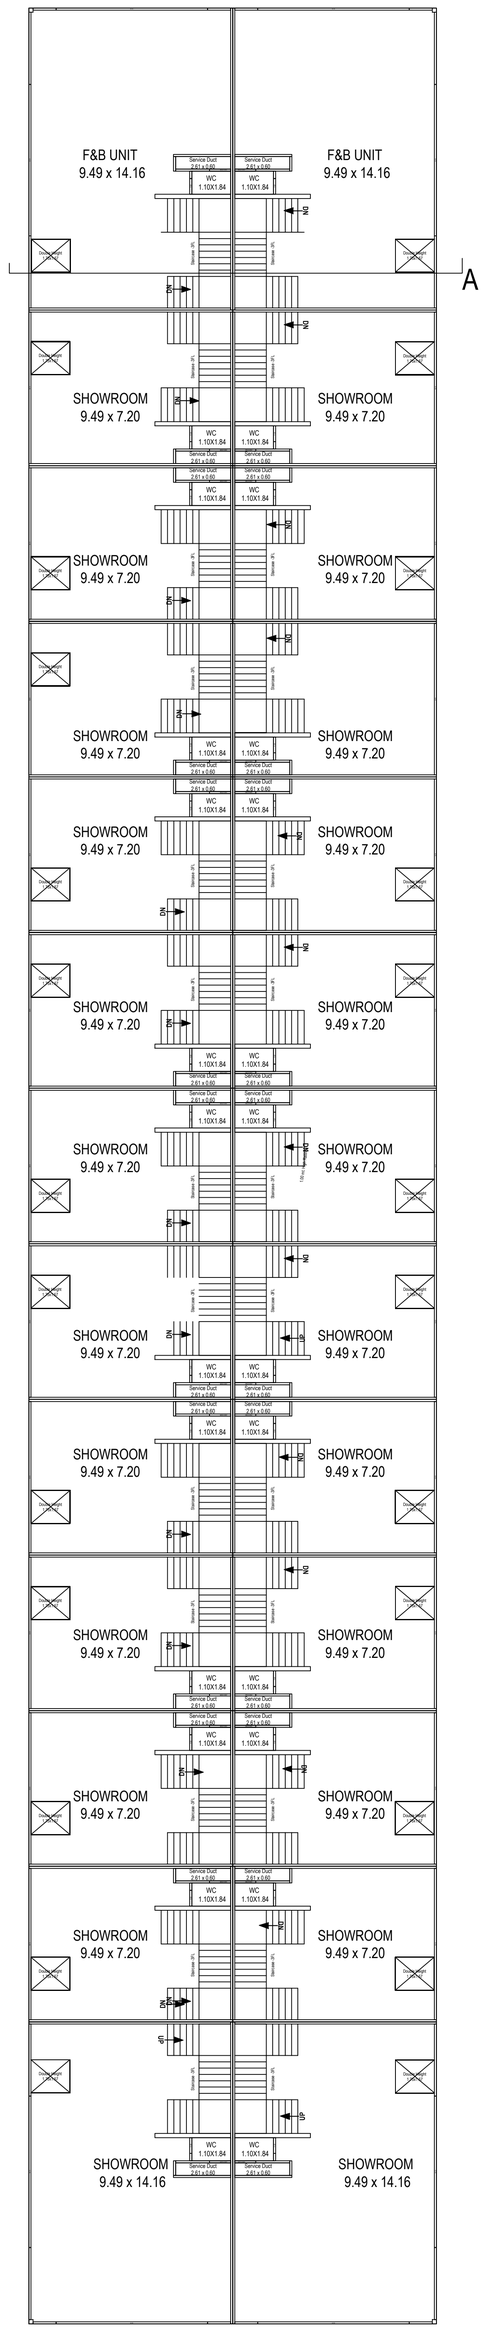

FIRST FLOOR PLAN (BUILDING-3&4)

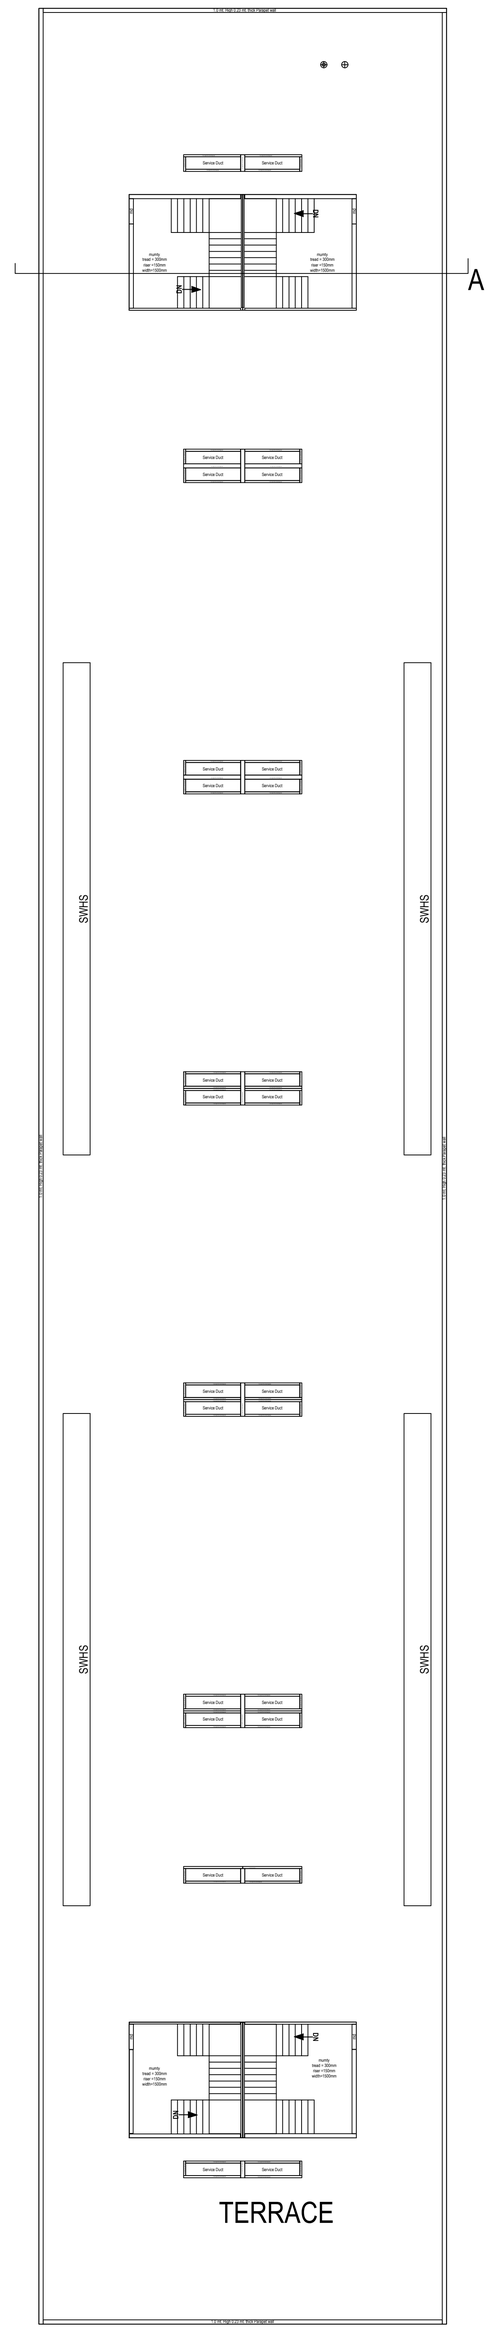

TERRACE FLOOR PLAN (BUILDING-3 & 4)

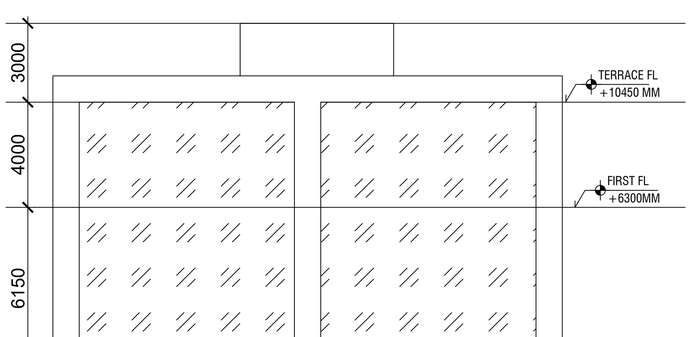

FRONT ELEVATION

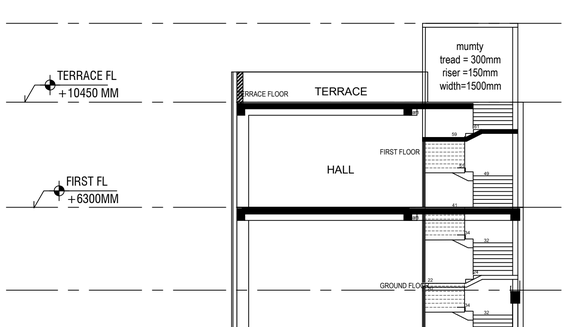

SECTION AT A-A'

OWNER'S SIGN	ARCHITECT'S SIGN
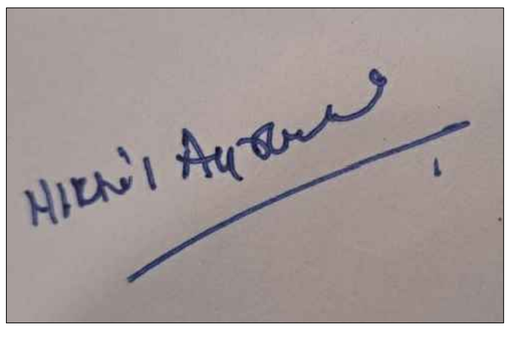	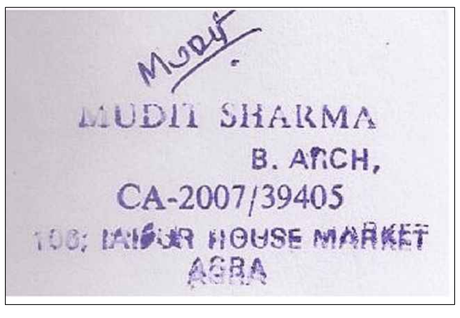

PROPOSED HOTEL AND COMMERCIAL BUILDING 'GANPATI CAPITAL COURT' AT RAILWAY LAND OF POCKET F, VIBHUTI KHAND, GOMTI NAGAR, LUCKNOW.

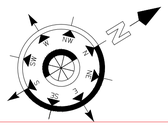

OWNER-
LUCKNOW BUILDWELL PVT. LTD.

Signature Not Verified
Digitally signed by MUDIT SHARMA
Date: 24 Nov 2025 18:34:13
Designation :Architect

Signature Not Verified
Digitally signed by PRATIBHA MAHESH KUMAR
Date: 24 Nov 2025 14:07:
Organization: [illegible]
Designation: Assistant Engineer

FILE NO.- LDA/BP/25-26/1673

15/16

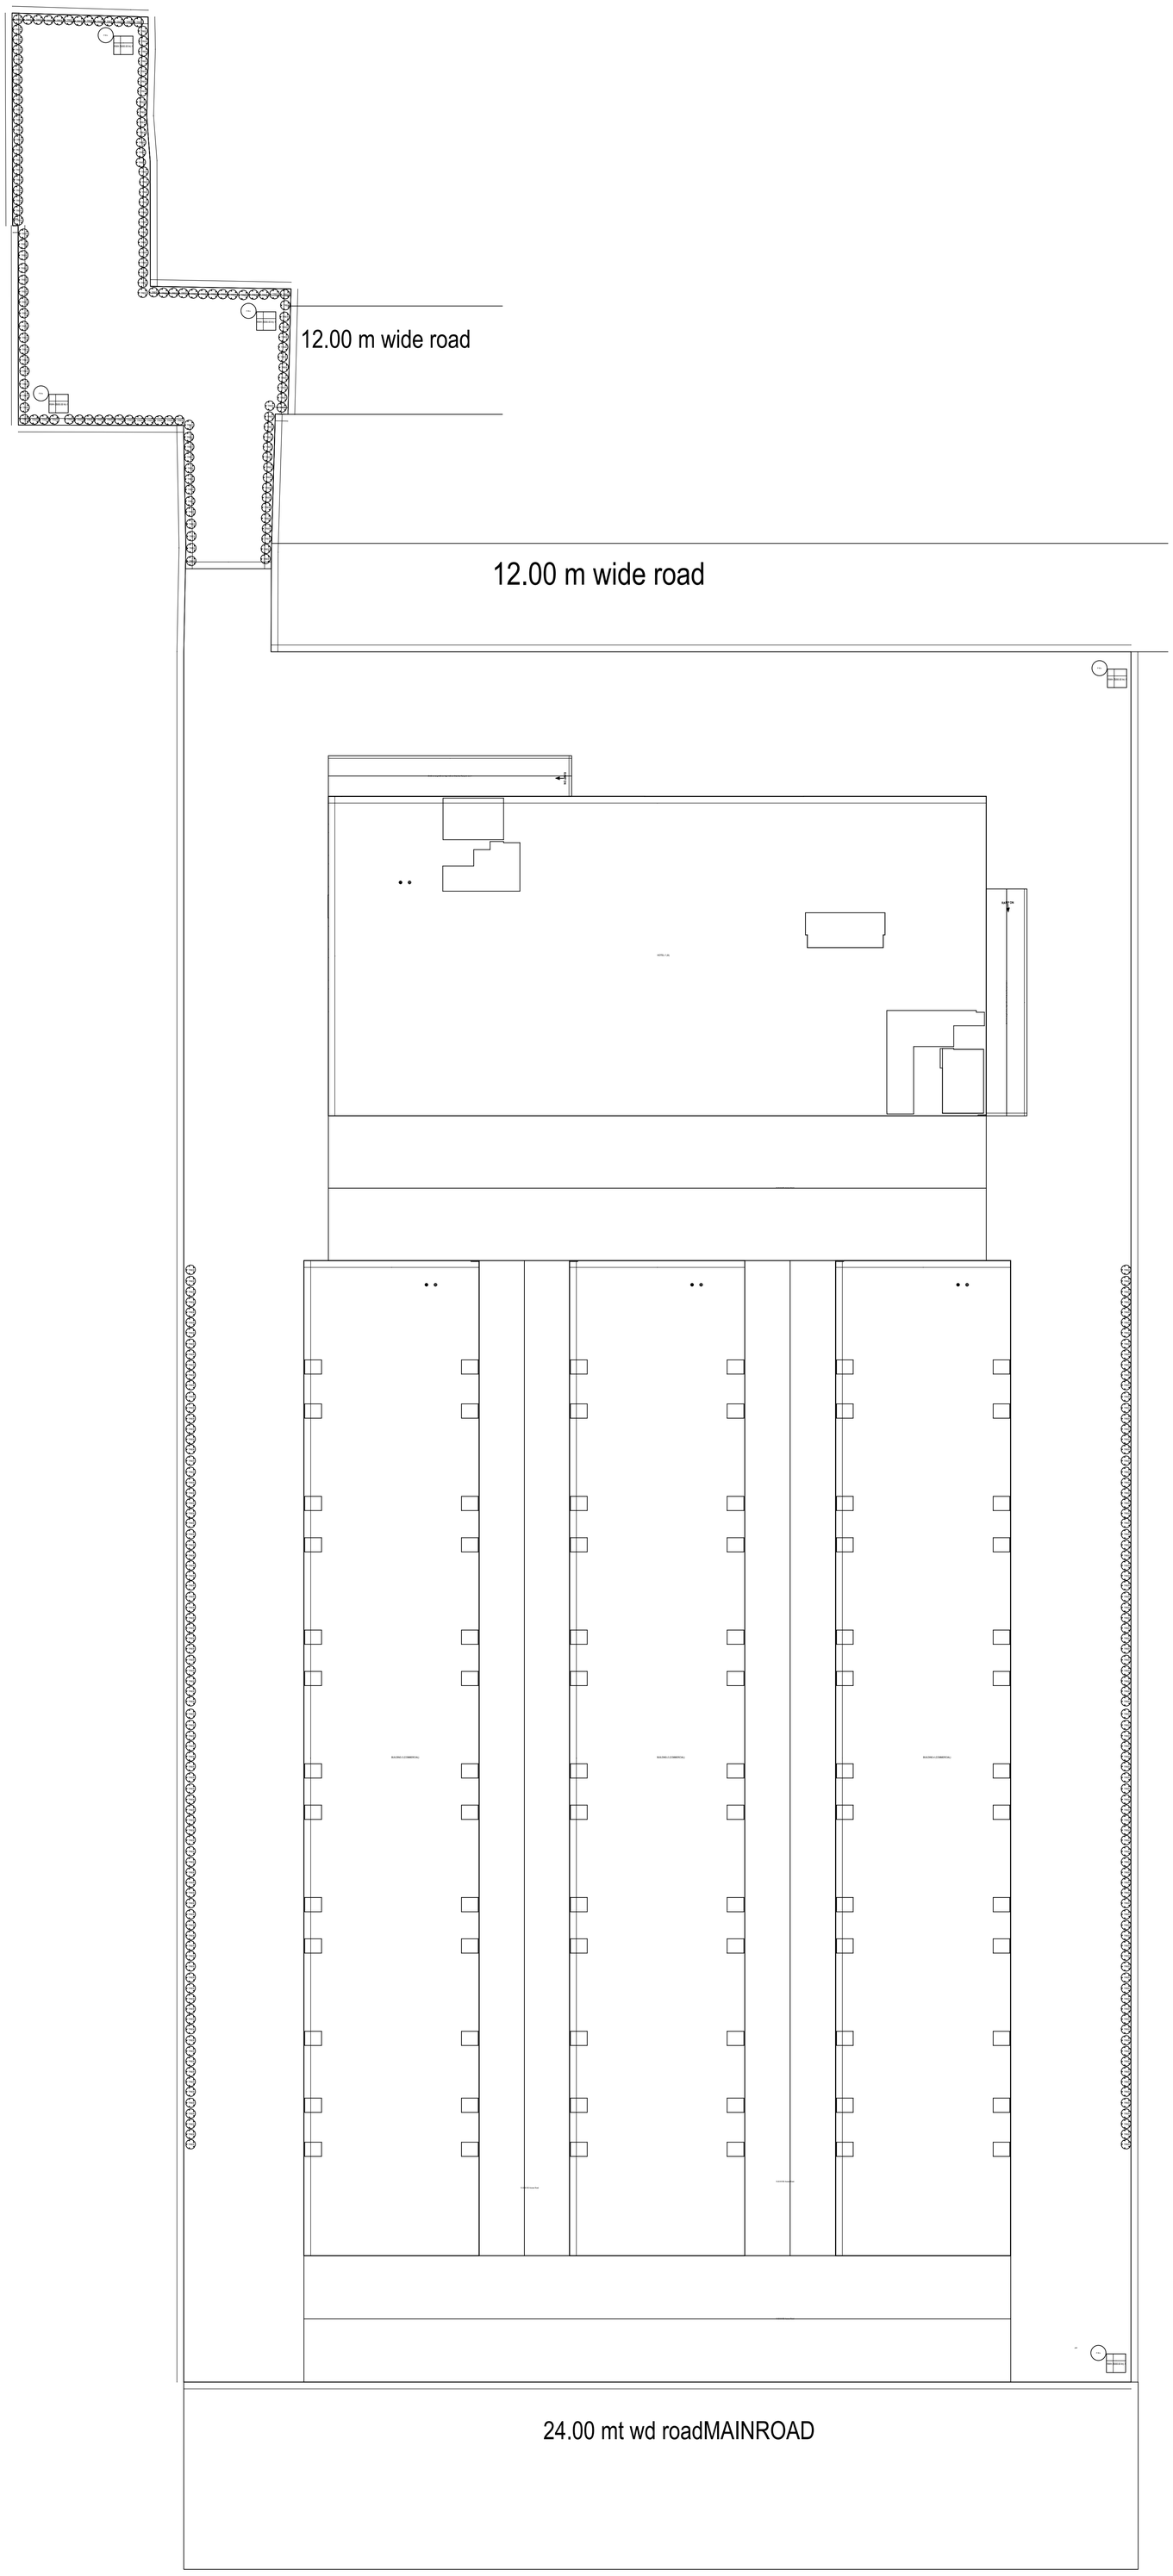

LANDSCAPE PLAN

PROPOSED HOTEL AND COMMERCIAL BUILDING 'GANPATI CAPITAL COURT' AT RAILWAY LAND OF POCKET F, VIBHUTI KHAND, GOMTI NAGAR, LUCKNOW.

OWNER-
LUCKNOW BUILDWELL PVT. LTD.

Signature Not Verified
Digitally signed by MUDIT SHARMA
Date: 24 Nov 2025 16:34:13
Designation: Architect

Signature Not Verified
Digitally signed by OM PRAKASH KUMAR
Date: 24 Nov 2025 14:07:
Organization: Lucknow Development Authority
Designation: Assistant

FILE NO.- LDA/BP/25-26/1673

16/16

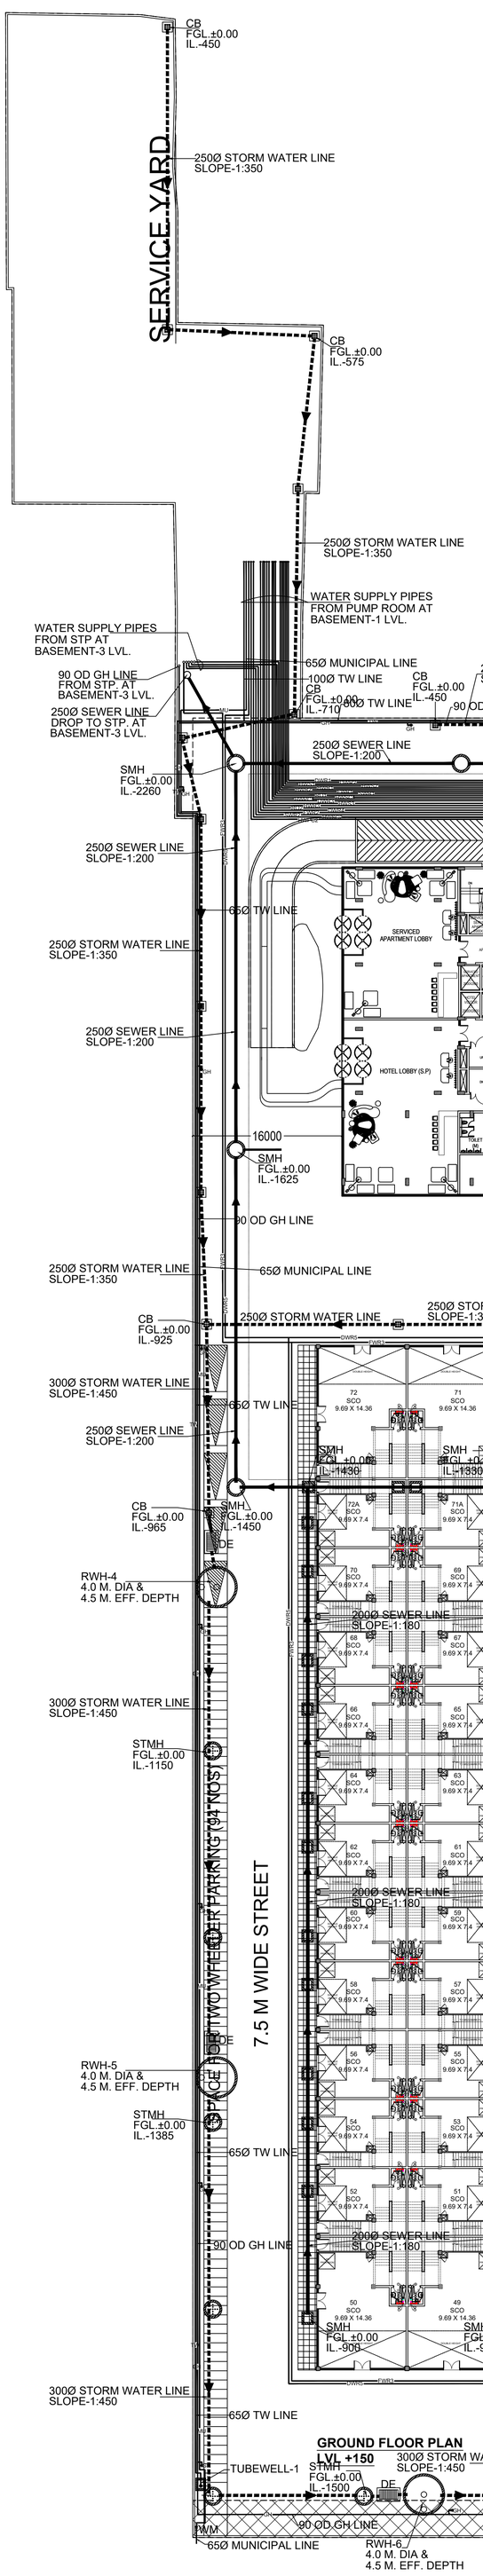

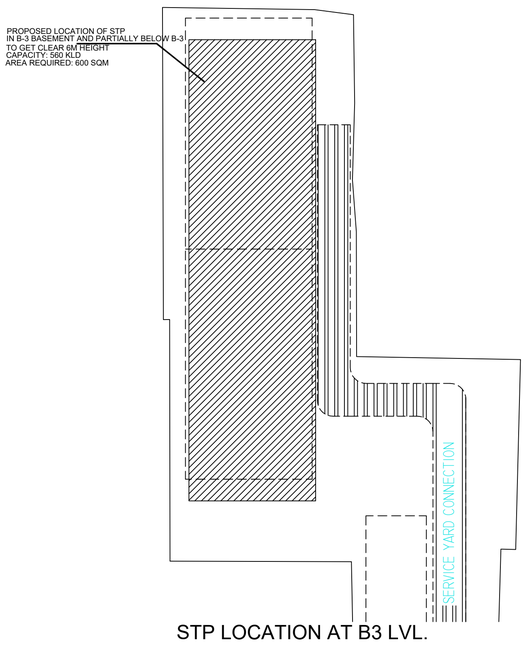

STP LOCATION AT B3 LVL.

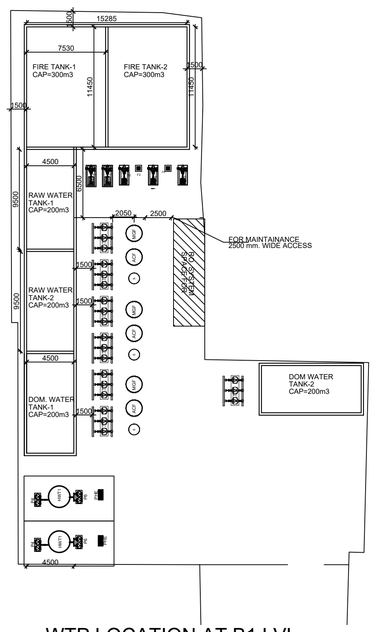

WTP LOCATION AT B1 LVL.

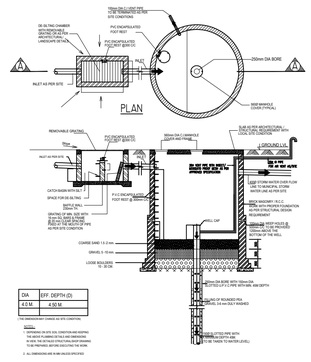

LEGEND FOR SEWERAGE & DRAINAGE SYSTEM

SYMBOL	DESCRIPTION
SMH	SEWERAGE RECTANGULAR MANHOLE
SMH	SEWERAGE CIRCULAR MANHOLE
	SEWER LINE WITH RECTANGULAR MANHOLE
	SEWER LINE CIRCULAR MANHOLE
CB	STORM WATER CATCH BASIN
STMH	STORM WATER MANHOLE
	STORM WATER LINE WITH CATCH BASIN
	STORM WATER LINE WITH MANHOLE
FGL.	FINISH GROUND LEVEL
IL.	INVERT LEVEL
DE	DE-SILTING CHAMBER 2000x1000x600 EFF. DEPTH
RWH	RAIN WATER HARVESTING PIT 4.0 M. DIA & 4.5 M. EFF. DEPTH

LEGEND FOR PLUMBING VERTICAL PIPES
RADDISON BLU AMENITIES

SYMBOL	DESCRIPTION
①	100Ø SOIL & VENT PIPE
②	100Ø WASTE & VENT PIPE
③	75Ø AS PIPE FOR SOIL
④	75Ø AS PIPE FOR WASTE
⑤	150Ø SOIL PIPE
⑥	150Ø WASTE PIPE
⑦	150Ø KITCHEN WASTE PIPE
⑧	DOM. WATER SUPPLY RISER UPTO 8th FLOOR
⑥A	DOM. WATER SUPPLY RISER ABOVE 8th FLOOR
⑨	FLU. WATER SUPPLY DN. TAKE BELOW 8th FLOOR
⑨A	FLU. WATER SUPPLY DN. TAKE UPTO 8th FLOOR
⑩	HOT WATER SUPPLY PIPE UPTO 8th FLOOR
⑩A	HOT WATER SUPPLY PIPE ABOVE 8th FLOOR
⑪	HOT WATER RETURN UPTO 8th FLOOR
⑪A	HOT WATER RETURN ABOVE 8th FLOOR
⑫	FLU. WATER SUPPLY RISER
⑬	SOFT WATER SUPPLY RISER
⑭	HOT WATER CIRCULATION PIPE HOT WATER TANK TO HEAT PUMP
⑮	HOT WATER CIRCULATION PIPE HEAT PUMP TO HOT WATER TANK
⑯	RO. WATER SUPPLY
⑰	110 OD RWP
⑱	160 OD RWP
⑲	200 OD RWP

LEGEND FOR PLUMBING VERTICAL PIPES
SERVICE APARTMENT , OFFICE & HOTEL

SYMBOL	DESCRIPTION
㉑	100Ø SOIL & VENT PIPE
㉑	100Ø WASTE & VENT PIPE
㉒	75Ø AS PIPE FOR SOIL
㉓	75Ø AS PIPE FOR WASTE
㉔	150Ø SOIL PIPE
㉕	150Ø WASTE PIPE
㉖	150Ø KITCHEN WASTE PIPE
㉗	DOM. WATER SUPPLY RISER FOR HOTEL
㉘	HOT WATER SUPPLY PIPE FOR HOTEL
㉙	HOT WATER RETURN PIPE FOR HOTEL
㉚	FLU. WATER SUPPLY DN. TAKE FOR HOTEL
㉛	RO. WATER SUPPLY FOR HOTEL
㉜	DOM. WATER SUPPLY DN. TAKE FOR OFFICE
㉝	FLU. WATER SUPPLY DN. TAKE FOR OFFICE
㉞	DOM. WATER SUPPLY DN. TAKE FOR SERVICE APARTMENT
㉟	FLU. WATER SUPPLY DN. TAKE FOR SERVICE APARTMENT
㊱	DOM. WATER SUPPLY RISER TO OHT.
㊲	FLU. WATER SUPPLY RISER TO OHT.
㊳	SOFT WATER SUPPLY RISER
㊴	HOT WATER CIRCULATION PIPE HOT WATER TANK TO HEAT PUMP
㊵	HOT WATER CIRCULATION PIPE HEAT PUMP TO HOT WATER TANK
㊶	110 OD RWP
㊷	160 OD RWP
㊸	200 OD RWP

LEGEND FOR WATER SUPPLY SYSTEM

SYMBOL	DESCRIPTION
DWR1	DOM. WATER SUPPLY RISER UPTO 8th FLOOR FOR REDISSON
DWR2	DOM. WATER SUPPLY RISER ABOVE 8th FLOOR FOR REDISSON
HWS1	HOT WATER SUPPLY PIPE UPTO 8th FLOOR FOR REDISSON
HWS2	HOT WATER SUPPLY PIPE ABOVE 8th FLOOR FOR REDISSON
HWR1	HOT WATER RETURN UPTO 8th FLOOR FOR REDISSON
HWR2	HOT WATER RETURN ABOVE 8th FLOOR FOR REDISSON
FWR1	FLU. WATER SUPPLY RISER FOR REDISSON
SWR1	SOFT WATER SUPPLY RISER FOR REDISSON
RO1	RO. WATER SUPPLY FOR REDISSON
HWSC1	HOT WATER CIRCULATION PIPE HOT WATER TANK TO HEAT PUMP FOR REDISSON
HWPC1	HOT WATER CIRCULATION PIPE HEAT PUMP TO HOT WATER TANK FOR REDISSON
DWR3	DOM. WATER SUPPLY RISER FOR SAROVAR PORTICO
HWS3	HOT WATER SUPPLY PIPE FOR SAROVAR PORTICO
HWR3	HOT WATER RETURN PIPE FOR SAROVAR PORTICO
RO2	RO. WATER SUPPLYFOR SAROVAR PORTICO
DWR4	DOM. WATER SUPPLY RISER TO OHT.
FWR2	FLU. WATER SUPPLY RISER TO OHT.
SWR2	SOFT WATER SUPPLY RISER TO OHT.
HWSC2	HOT WATER CIRCULATION PIPE HOT WATER TANK TO HEAT PUMP FOR SAROVAR PORTICO
HWPC2	HOT WATER CIRCULATION PIPE HEAT PUMP TO HOT WATER TANK FOR SAROVAR PORTICO
DWR5	DOM. WATER SUPPLY LINE FOR SCO
FWR3	FLU.. WATER SUPPLY LINE FOR SCO
TW	TUBEWELL SUPPLY LINE
MU	MUNICIPAL SUPPLY LINE
GH	GARDEN HYDRANT LINE
GH	GARDEN HYDRANT POINT
WM	WATER METER

OWNER'S SIGN	ARCHITECT'S SIGN

PROPOSED HOTEL AND COMMERCIAL BUILDING 'GANPATI CAPITAL COURT' AT RAILWAY LAND OF POCKET F, VIBHUTI KHAND, GOMTI NAGAR, LUCKNOW.

OWNER-
LUCKNOW BUILDWELL PVT. LTD.

Signature Not Verified
Digitally signed by MUDIT SHARMA
Date: 24 Nov 2025 18:34:19
Designation: Architect

Signature Not Verified
Digitally signed by PRATYUSHESH KUMAR
Date: 24 Nov 2025 18:34:19
Organisation: Lucknow Development Authority
Designation: Assistant