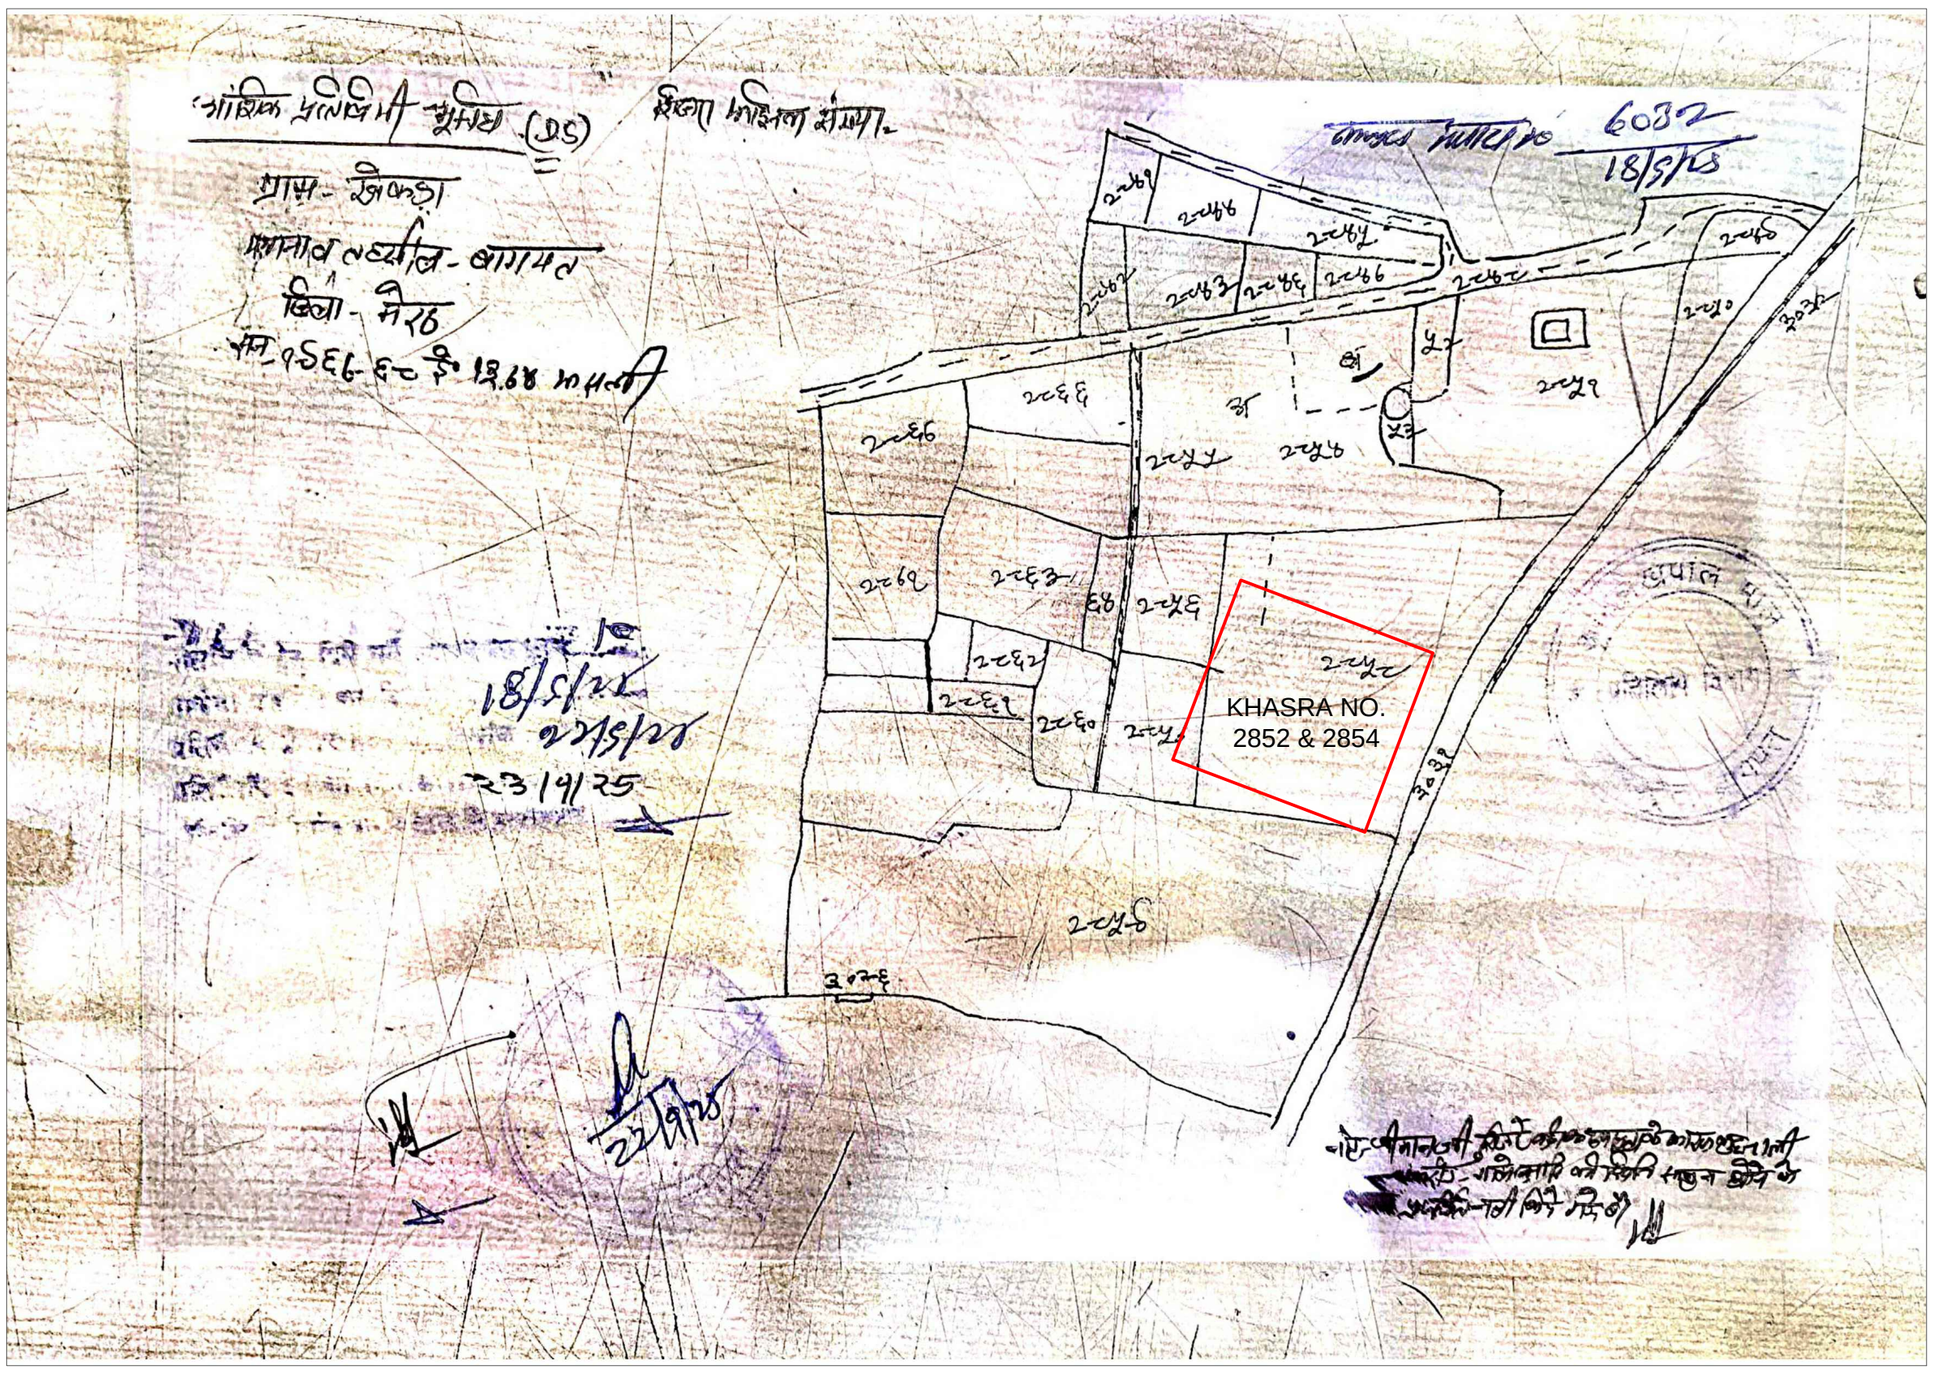

SITE SUPERIMPOSED ON SAJRA PLAN

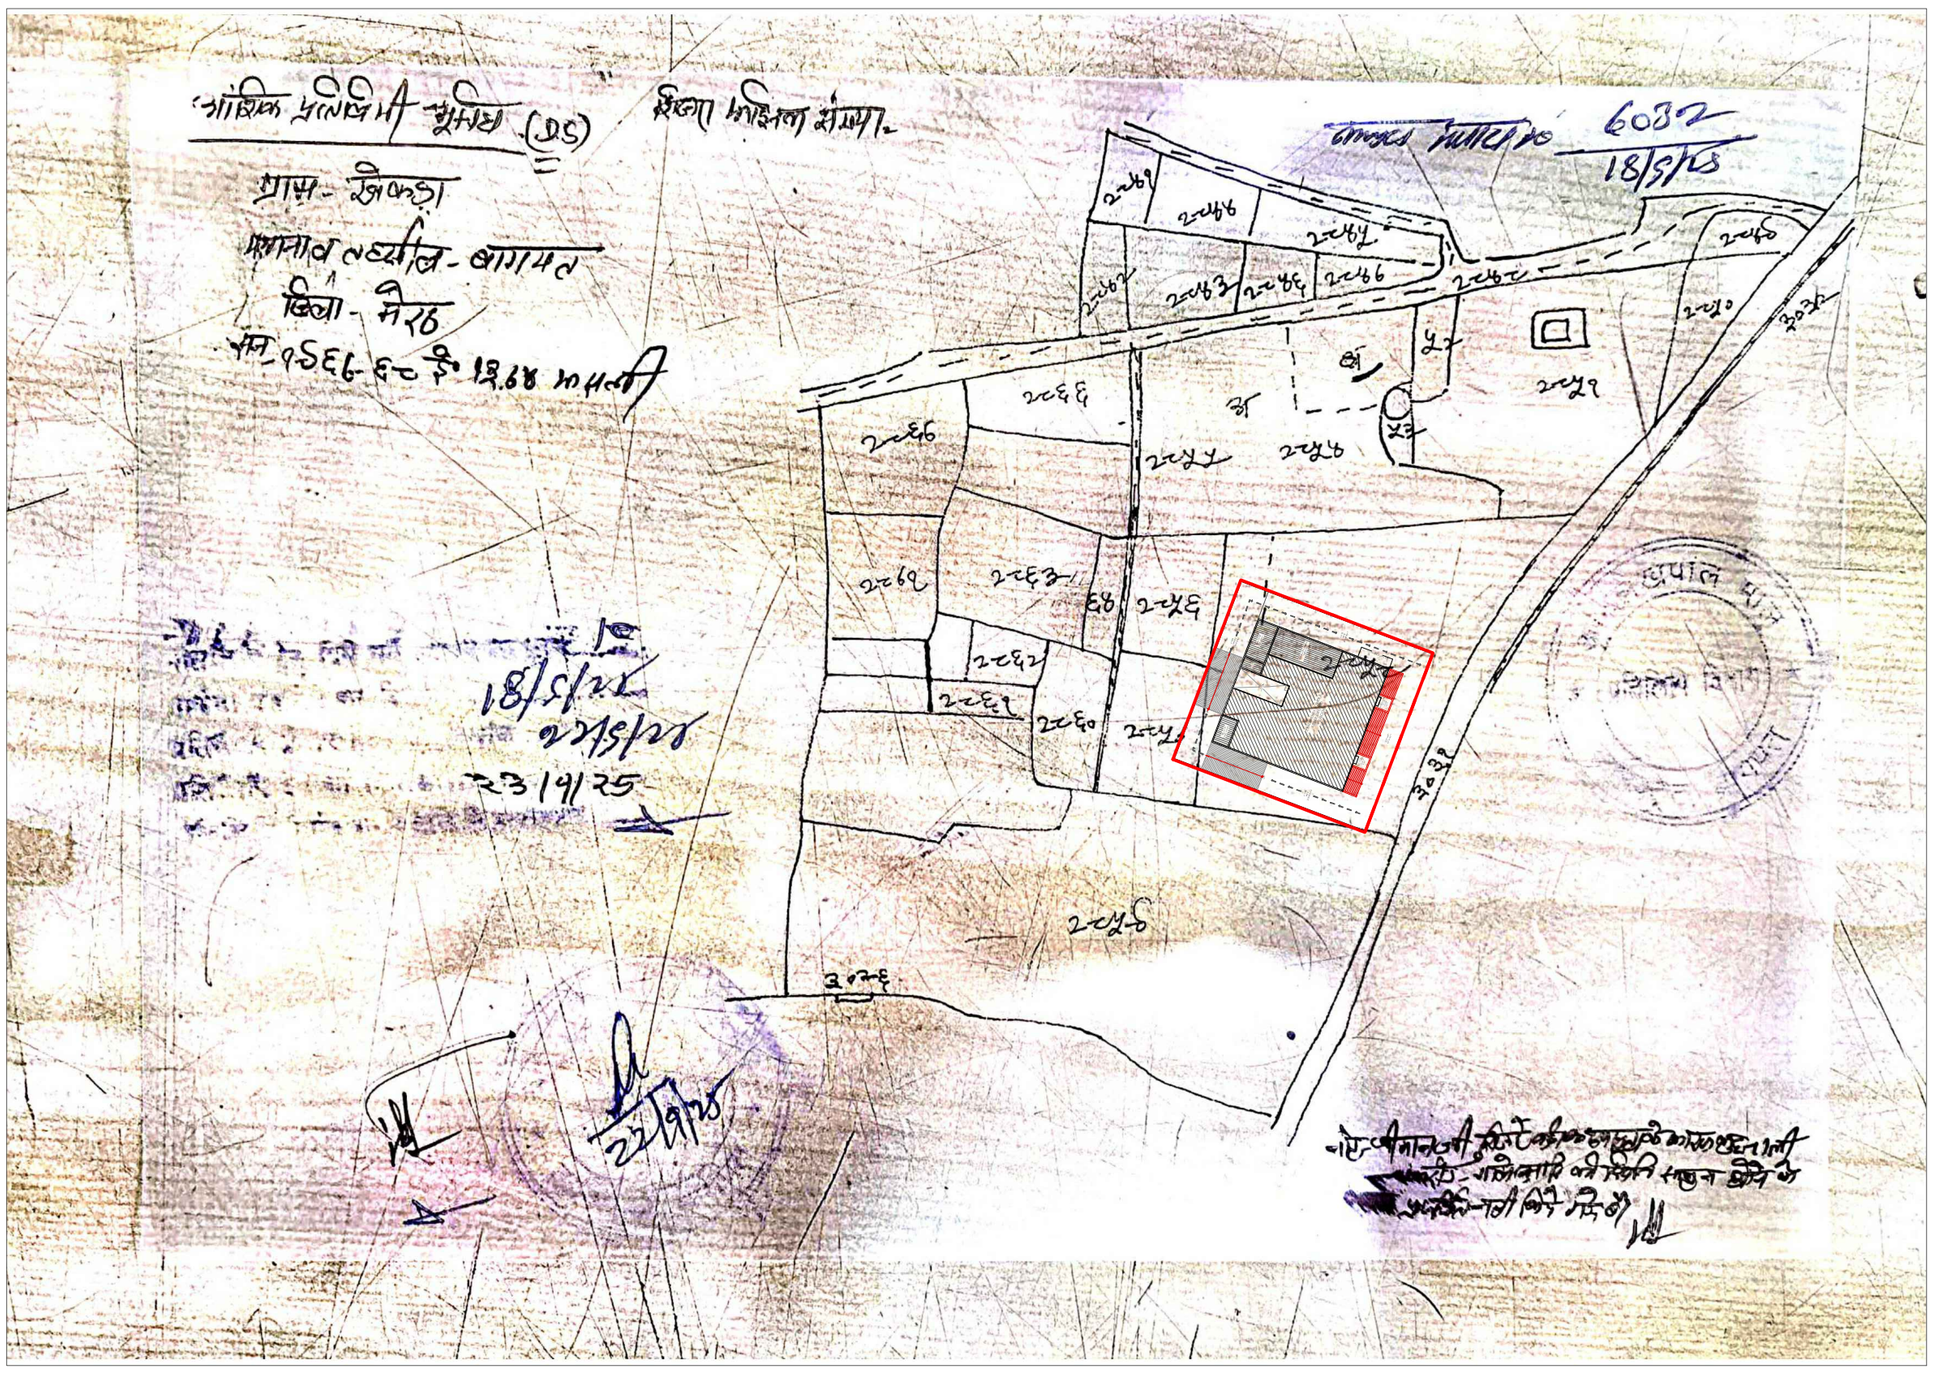

SITE LAYOUT SUPERIMPOSED ON SAJRA PLAN

NOTES

- THIS DRAWING IS THE PROPERTY OF UPAAY DESIGN & PLANNING AND IS NOT TO BE USED FOR ANY PURPOSE OTHER THAN FOR WHICH IT IS ISSUED WITHOUT PERMISSION OF ITS PRINCIPALS.
- THIS DRAWING IS TO BE READ IN CONJUNCTION WITH OTHER RELEVANT ARCHITECTURAL, STRUCTURAL AND OTHER SERVICES/ CONSULTANTS DRAWING. IT SHALL BE THE DEEMED RESPONSIBILITY OF THE CONTRACTOR/ FABRICATOR TO BRING IN TO NOTICE OF ARCHITECTS IF ANY DISCREPANCY WITHIN OR BETWEEN THE DRAWINGS PRIOR TO CONSTRUCTION.
- ALL WRITTEN DIMENSIONS ARE TO BE FOLLOWED AND THE DRAWING IS NOT TO BE SCALED.

COPY	REV.	DATE	DESCRIPTION
MAIL	R-0	18-01-26	G.F.C

KEY PLAN

ORIENTATION

N

BUILDER & PROMOTER

GOPI PICTURES LLP

ARCHITECT

AR. SHIVANI DEVI

PROJECT

PROPOSED COMMERCIAL CUM CINEMA HALL
AT KHASRA NO. 2852, 2854, KHEKRA, BAGHPAT

DRAWING TITLE

SITE & LAYOUT SUPERIMPOSED ON SAJRA PLAN

SCALE	DATE	DRAWN BY
NOT TO SCALE	18-01-2026	RHYTHM
CHECKED BY	APPROVED BY	
ASHISH	ASHISH	

DRG.NO.