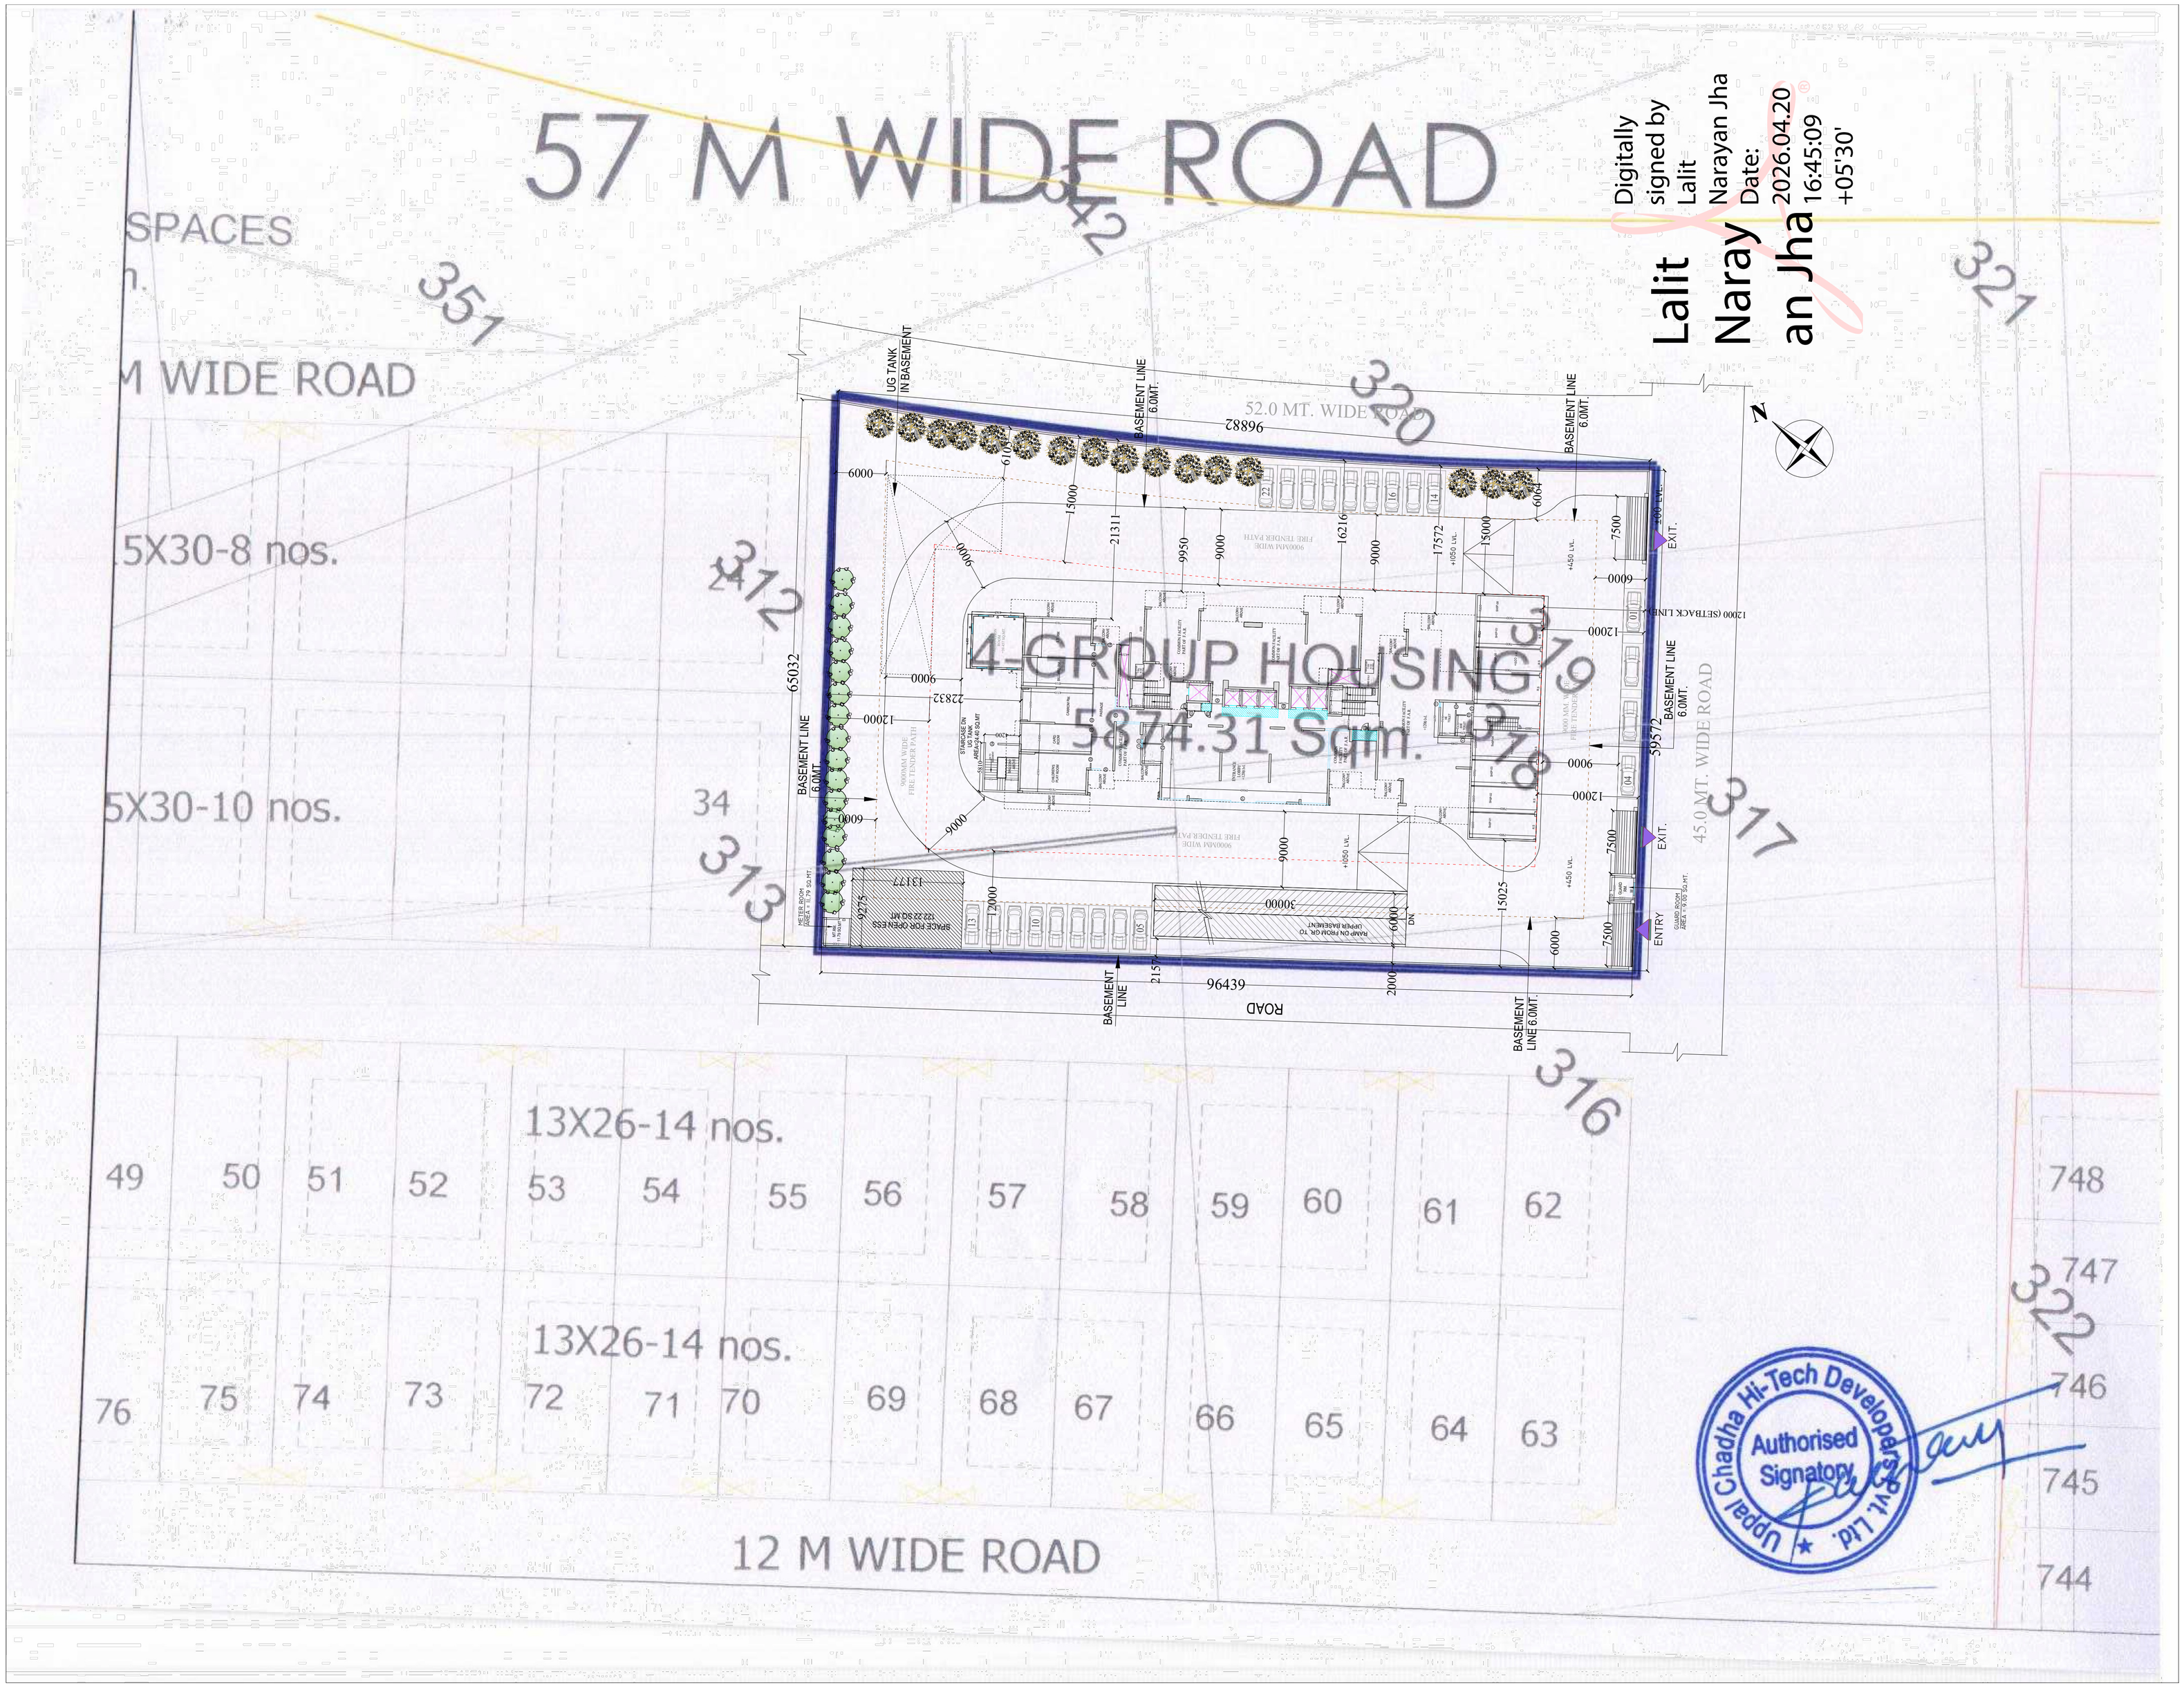
57 M WIDE ROAD
SPACES
M WIDE ROAD
5X30-8 nos.
5X30-10 nos.
13X26-14 nos.
13X26-14 nos.
12 M WIDE ROAD
4-GROUP HOUSING
5874.31 Sqm.
52.0 MT. WIDE ROAD
45.0 MT. WIDE ROAD
ROAD
BASEMENT LINE 6.0MT.
UG TANK IN BASEMENT
EXIT.
ENTRY
Uppal Chadha Hi-Tech Developers Pvt. Ltd.
Authorised Signatory
Digitally signed by Lalit Narayan Jha
Date: 2026.04.20 16:45:09 +05'30'