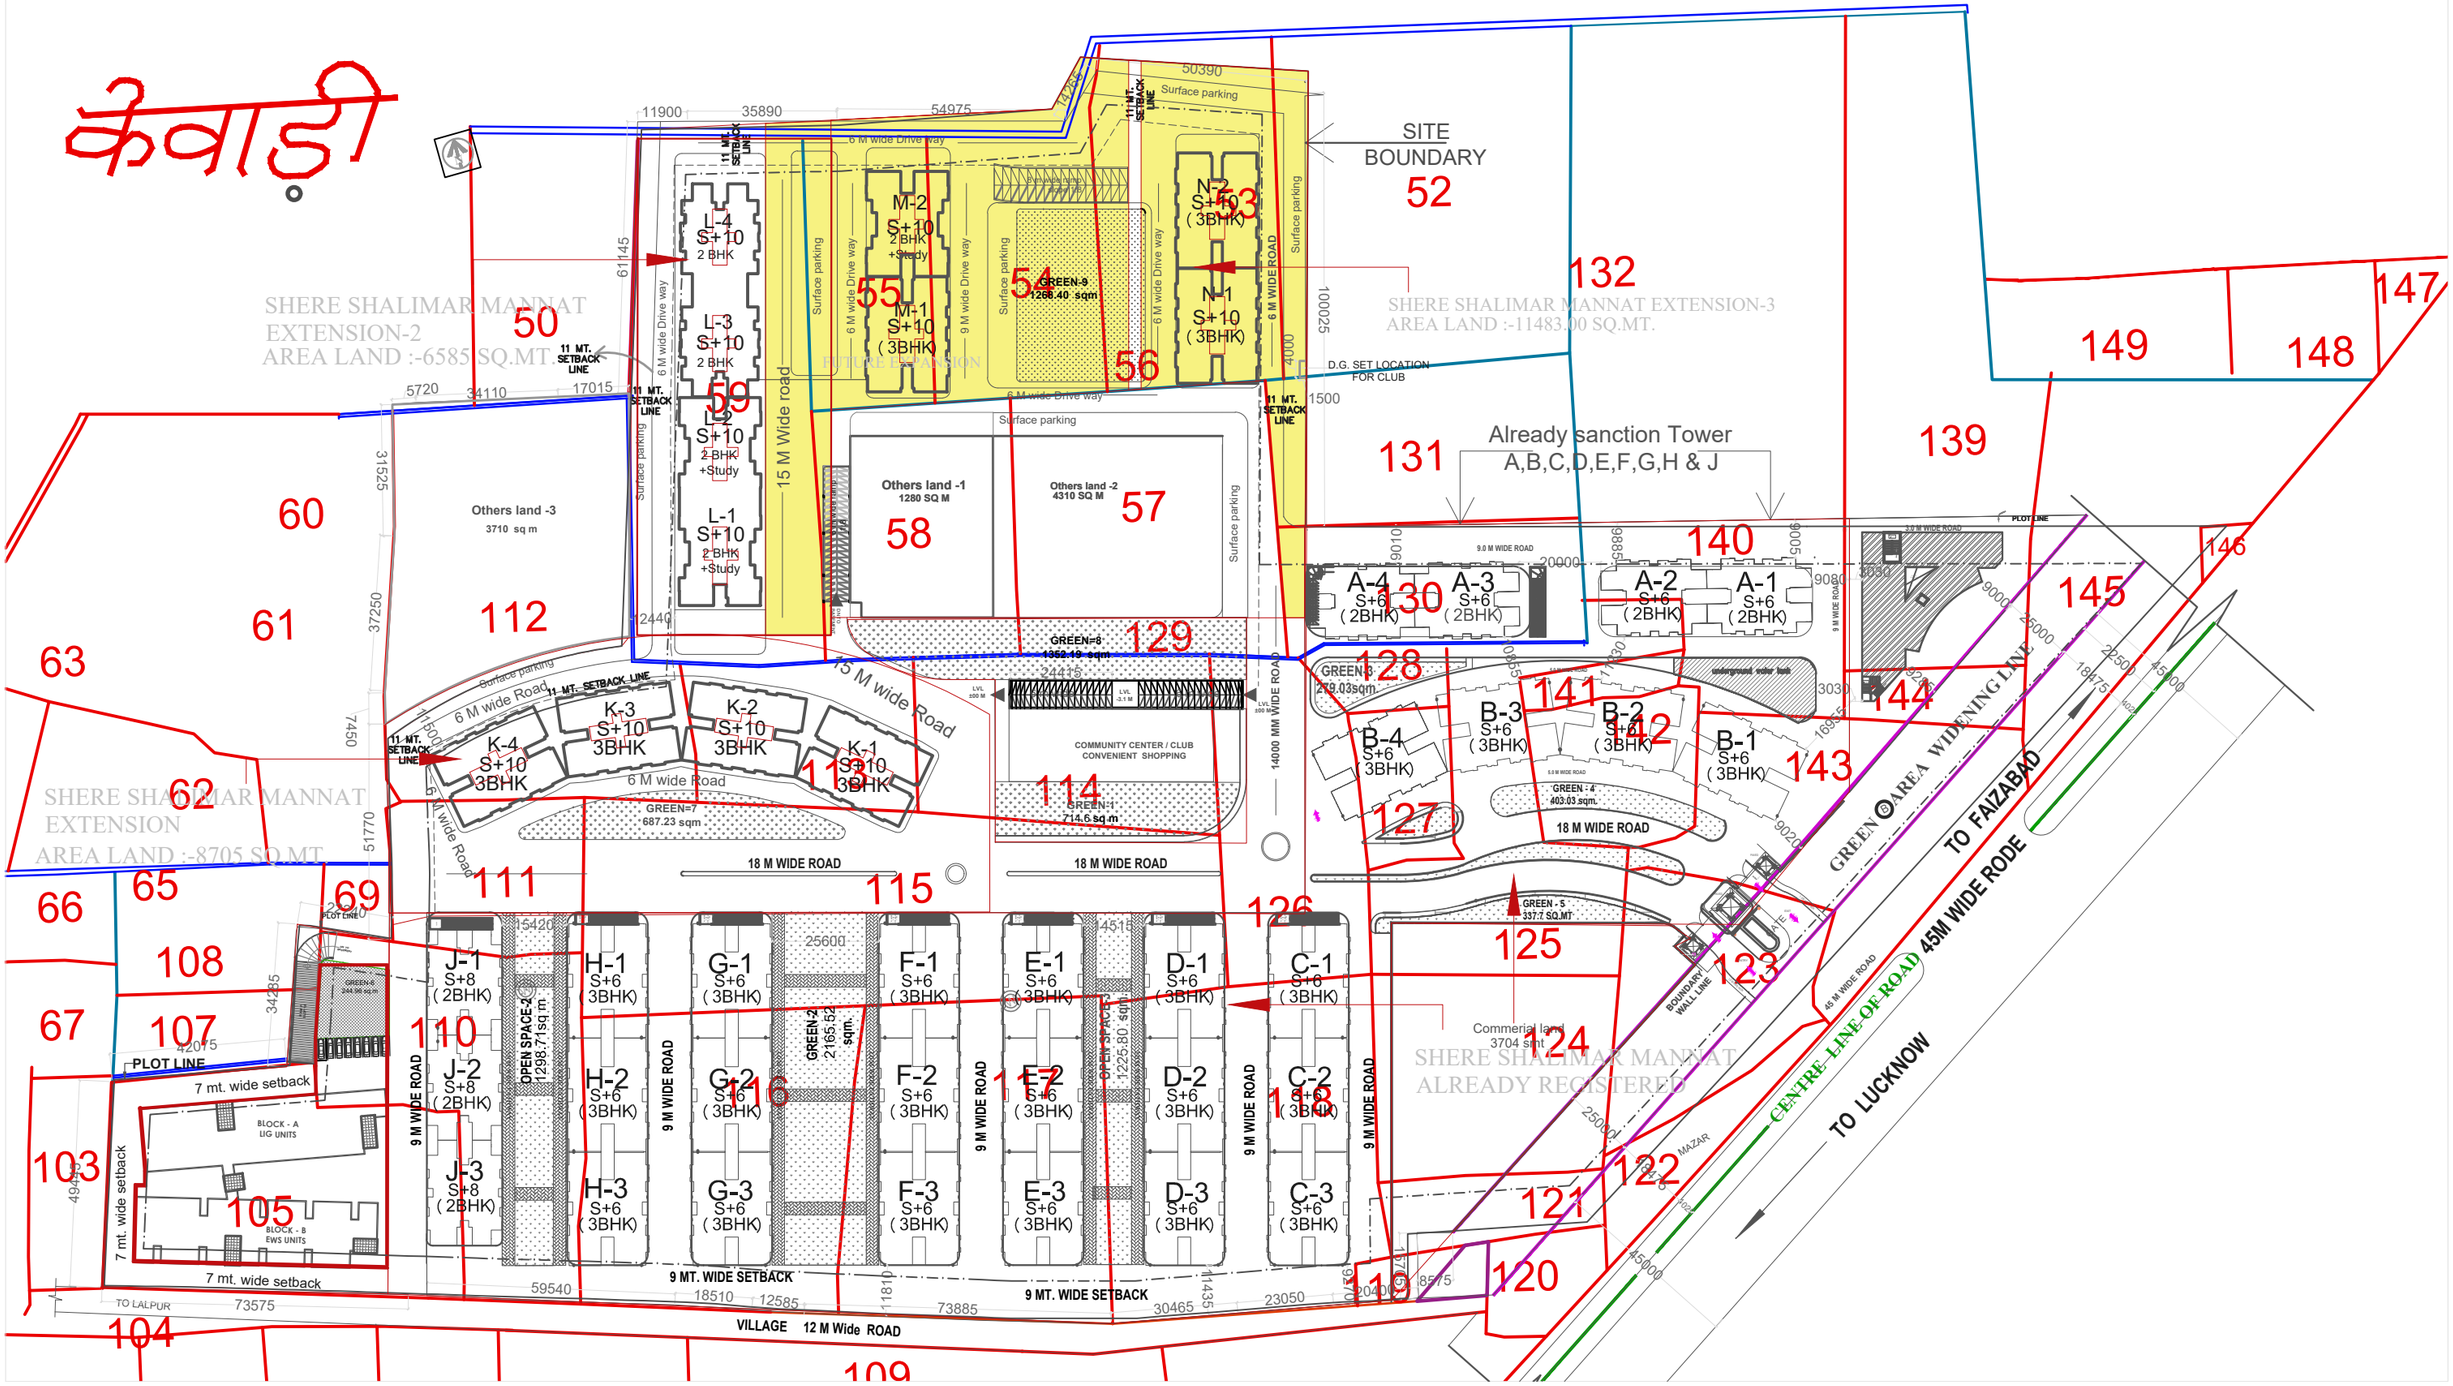
केवाड़ी
SITE BOUNDARY
52
SHERE SHALIMAR MANNAT EXTENSION-2
AREA LAND :-6585 SQ.MT.
SHERE SHALIMAR MANNAT EXTENSION-3
AREA LAND :-11483.00 SQ.MT.
SHERE SHALIMAR MANNAT EXTENSION
AREA LAND :-8705 SQ.MT.
SHERE SHALIMAR MANNAT
ALREADY REGISTERED
Already sanction Tower
A,B,C,D,E,F,G,H & J
Others land -1
1280 SQ M
Others land -2
4310 SQ M
Others land -3
3710 sq m
15 M Wide road
6 M wide Drive way
9 M wide Drive way
Surface parking
11 MT. SETBACK LINE
6 M WIDE ROAD
D.G. SET LOCATION FOR CLUB
FUTURE EXPANSION
GREEN-9
1268.40 sqm
GREEN=8
1952.19 sqm
GREEN=7
687.23 sqm
GREEN=1
714.6 sq.m
GREEN-3
279.03sqm
GREEN - 4
403.03 sqm.
GREEN - 5
337.7 SQ.MT
GREEN-2
2165.52 sqm.
OPEN SPACE-2
1298.71sq m.
OPEN SPACE-3
1225.80 sqm
COMMUNITY CENTER / CLUB
CONVENIENT SHOPPING
18 M WIDE ROAD
9.0 M WIDE ROAD
14000 MM WIDE ROAD
9 M WIDE ROAD
9 MT. WIDE SETBACK
VILLAGE 12 M Wide ROAD
TO LALPUR
PLOT LINE
7 mt. wide setback
BLOCK - A
LIG UNITS
BLOCK - B
EWS UNITS
Commerial land
3704 sqmt
BOUNDARY WALL LINE
GREEN AREA WIDENING LINE
TO FAIZABAD
45M WIDE RODE
CENTRE LINE OF ROAD
TO LUCKNOW
L-1 S+10 2 BHK +Study
L-2 S+10 2 BHK +Study
L-3 S+10 2 BHK
L-4 S+10 2 BHK
M-1 S+10 (3BHK)
M-2 S+10 2 BHK +Study
N-1 S+10 (3BHK)
N-2 S+10 (3BHK)
K-1 S+10 3BHK
K-2 S+10 3BHK
K-3 S+10 3BHK
K-4 S+10 3BHK
A-1 S+6 (2BHK)
A-2 S+6 (2BHK)
A-3 S+6 (2BHK)
A-4 S+6 (2BHK)
B-1 S+6 (3BHK)
B-2 S+6 (3BHK)
B-3 S+6 (3BHK)
B-4 S+6 (3BHK)
C-1 S+6 (3BHK)
C-2 S+6 (3BHK)
C-3 S+6 (3BHK)
D-1 S+6 (3BHK)
D-2 S+6 (3BHK)
D-3 S+6 (3BHK)
E-1 S+6 (3BHK)
E-2 S+6 (3BHK)
E-3 S+6 (3BHK)
F-1 S+6 (3BHK)
F-2 S+6 (3BHK)
F-3 S+6 (3BHK)
G-1 S+6 (3BHK)
G-2 S+6 (3BHK)
G-3 S+6 (3BHK)
H-1 S+6 (3BHK)
H-2 S+6 (3BHK)
H-3 S+6 (3BHK)
J-1 S+8 (2BHK)
J-2 S+8 (2BHK)
J-3 S+8 (2BHK)
50
53
54
55
56
57
58
59
60
61
62
63
65
66
67
69
103
104
105
107
108
109
110
111
112
113
114
115
116
117
118
119
120
121
122
123
124
125
126
127
128
129
130
131
132
139
140
141
142
143
144
145
146
147
148
149