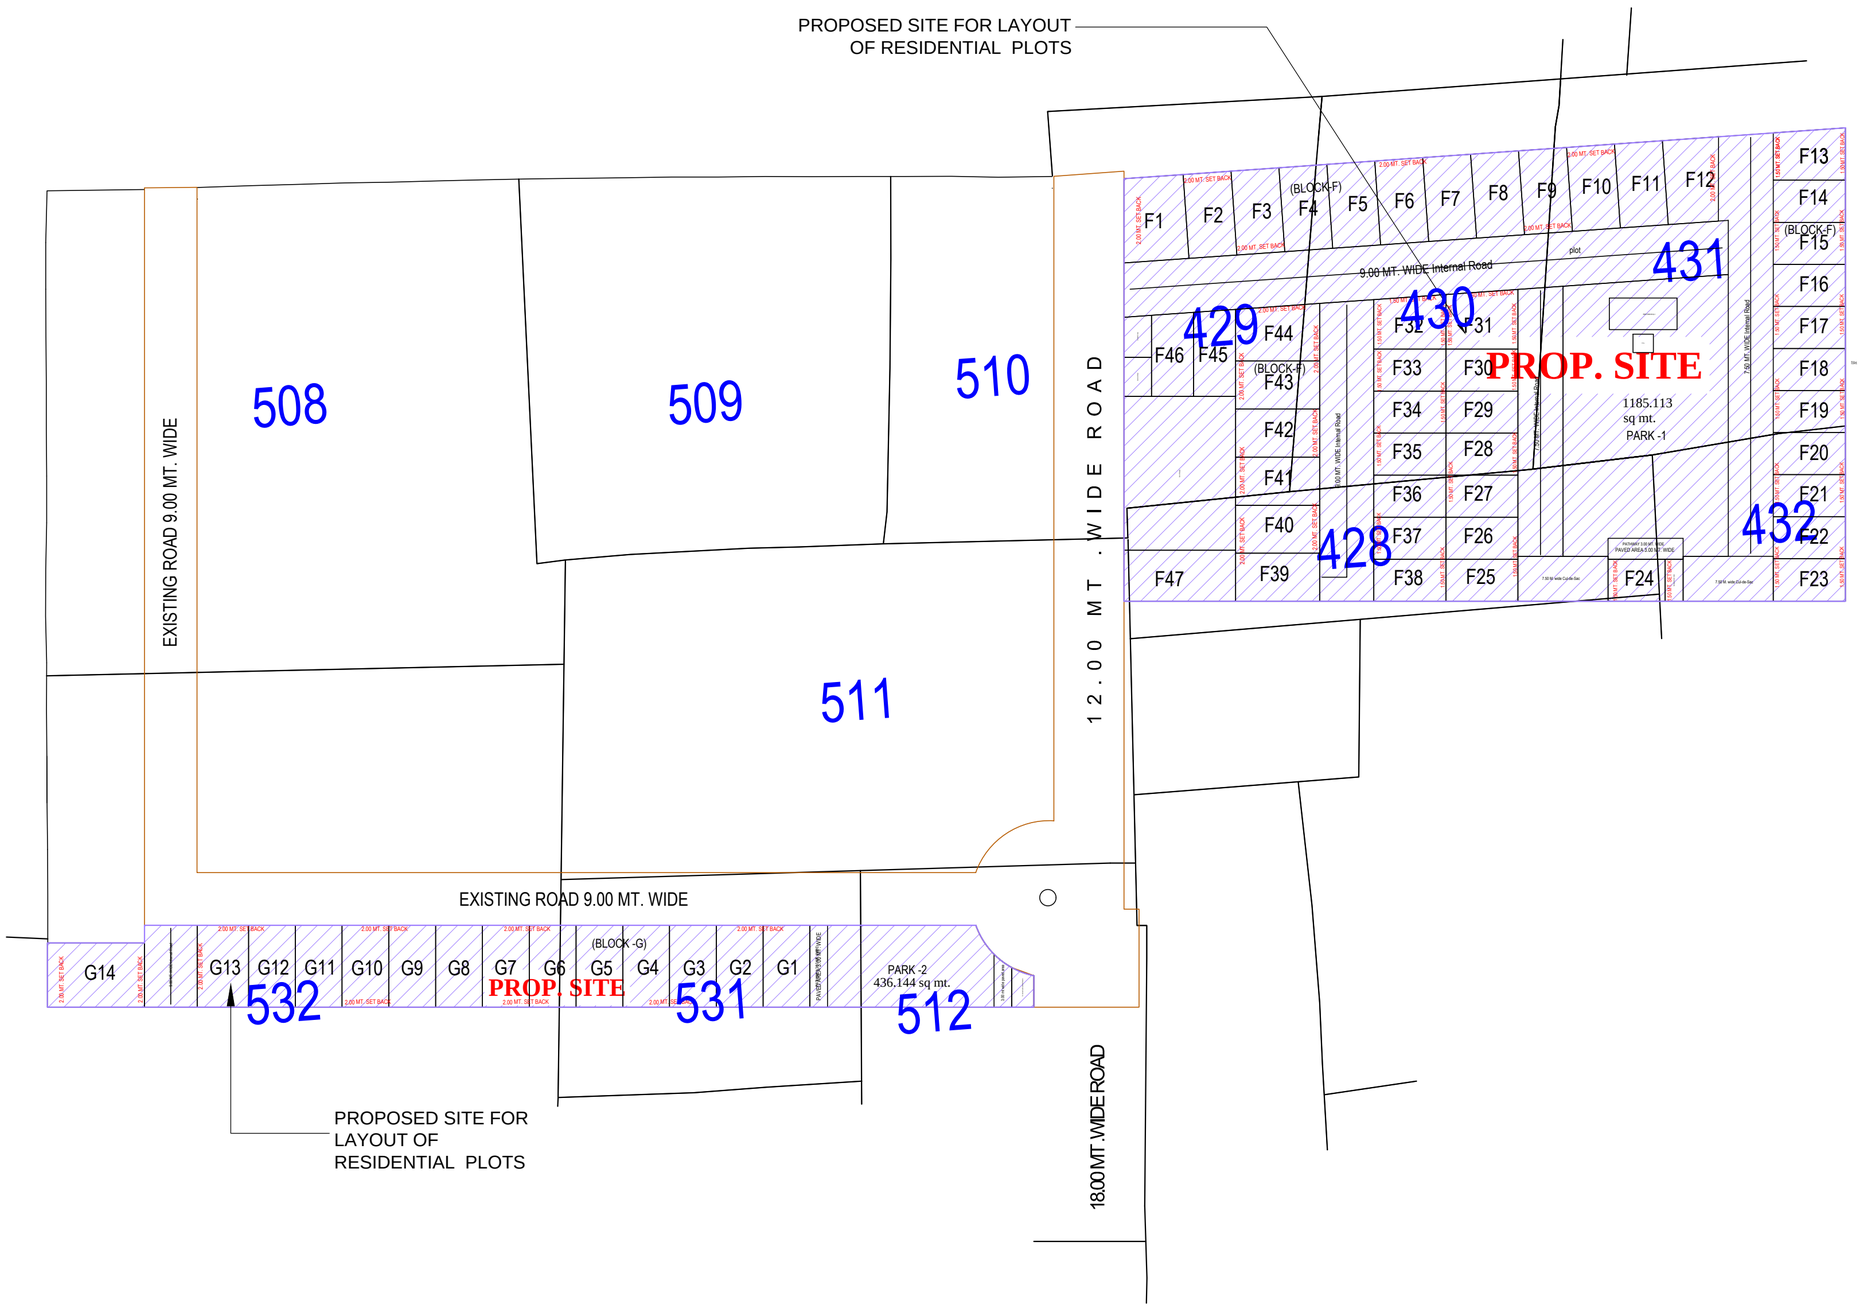

DETAIL OF LAND WITH OWNER DETAILS

S.No	NAME OF OWNER	KHASRA NO.	AREA (SqM)
1.	SHRI MANMOHAN SINGH CHHABRA S/o LATE SHRI PRITPAL SINGH	428, 429, 431, 432	6298.00
2.	SHRI MANMOHAN SINGH CHHABRA S/o LATE SHRI PRITPAL SINGH	430	2660.00
3.	SATNAM KAUR D/o. LATE S. HARBHAJAN SINGH & W/o LATE S. PRITPAL SINGH & MANPREET KAUR D/o. LATE S. CHARANJIT SINGH & W/o MANMOHAN SINGH CHHABRA	512(P)	800.00
4.	SHRI MANMOHAN SINGH CHHABRA S/o LATE SHRI PRITPAL SINGH, SATNAM KAUR D/o.HARBHAJAN SINGH & W/o LATE S. PRITPAL SINGH & MANPREET KAUR D/o. LATE S. CHARANJIT SINGH & W/o MANMOHAN SINGH CHHABRA	531(P)	733.00
5.	SHRI MANMOHAN SINGH CHHABRA S/o LATE SHRI PRITPAL SINGH, SATNAM KAUR D/o.HARBHAJAN SINGH & W/o LATE S. PRITPAL SINGH & MANPREET KAUR D/o. LATE S. CHARANJIT SINGH & W/o MANMOHAN SINGH CHHABRA	532(P)	720.55
6.	TOTAL		11211.55

PROPOSED LAYOUT DEVELOPMENT OF RESIDENTIAL COLONY -AERO CITY (PHASE-II) OWNED BY :-SHRI MANMOHAN SINGH CHHABRA S/o LATE SHRI PRITPAL SINGH,SMT.SATNAM KAUR D/o LATE S. HARBHAJAN SINGH AND W/o LATE S. PRITPAL SINGH , SMT.MANPREET KAUR D/o, LATE S. CHARANJIT SINGH AND W/o. MANMOHAN SINGH CHHABRA(DEVELOPER: M/S KUNAL PROPERTIES)
AT KHASRA No. 428, 429, 430, 431, 432, 512(P), 531(P), 532(P),
KARAMPUR CHAUDHARY, NAINITAL ROAD
BAREILLY.

TOTAL LAND AREA :- 11211.55 Sq M

NORTH :-

OWNER SIGN.

ARCHITECT SIGN.