No- 72/91/भवन/14-15 Date- 7/7/15

मानचित्र की स्वीकृति दिनांक
से पाँच साल तक मान्य होगी।

सक्षम अधिकारी

नोट
① मकान निर्माण पूर्ण होने पर वांछित सभी विभागों से N.O.C
अवश्य ही मानचित्र के पूर्ण पूर्णता प्रमाण-पत्र प्राप्त करना होगा।
② प्रस्तावित मैप पर अतिक्रमण आदि एफ.ए.ओ.आर. का उत्तरदायित्व
दीपक सिंह E.W.S & L.I.G मकानों का निर्माण
सहायक अभियन्ता
कार्य पूर्ण हो जाने के अधीन है मान्य होगा

आर० के० सिंह
(अवर अभियन्ता)
विकास प्राधिकरण

अवर अभियन्ता

TAG Infotech

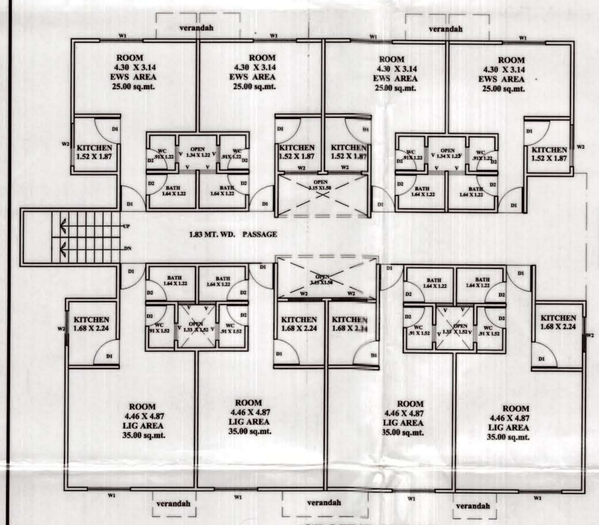

GROUND FLOOR

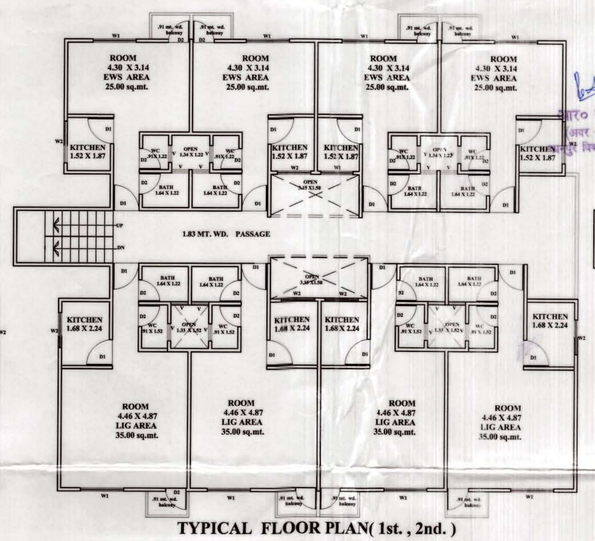

TYPICAL FLOOR PLAN(1st. , 2nd.)

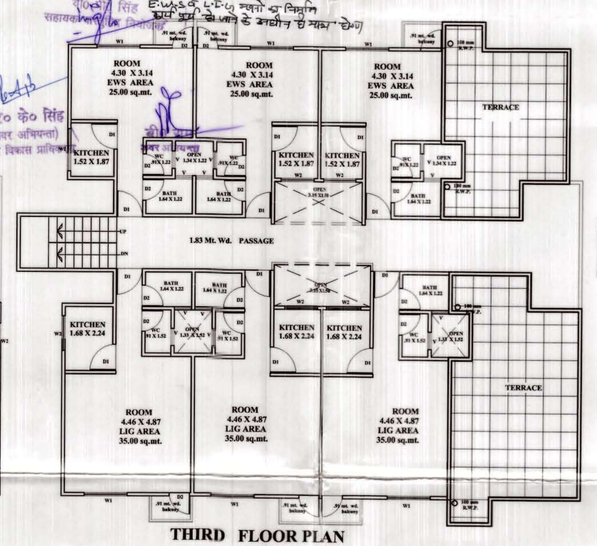

THIRD FLOOR PLAN

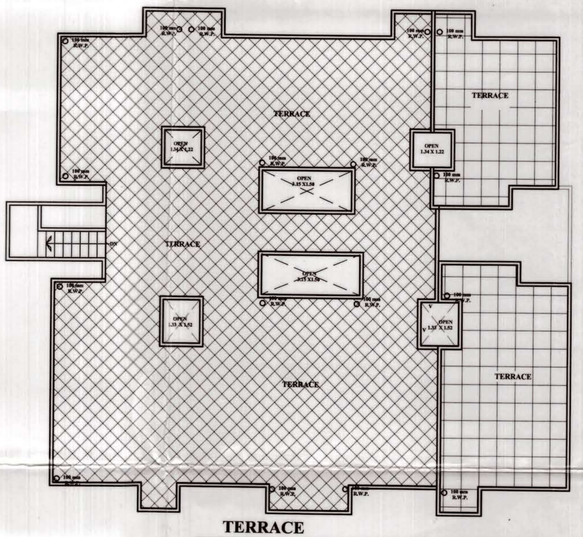

TERRACE

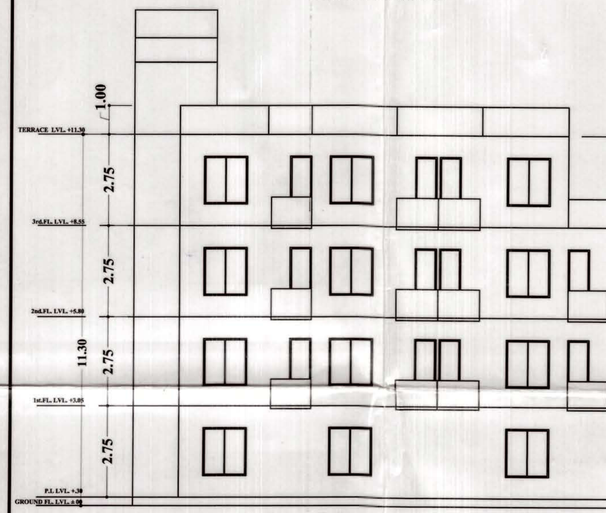

FRONT ELEVATION

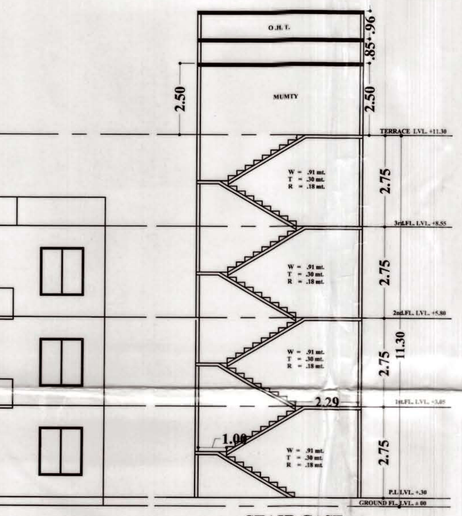

STAIR CASE

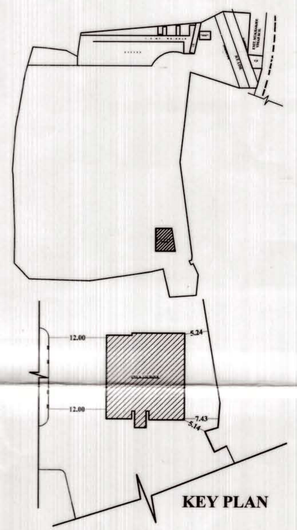

KEY PLAN

DOOR &WINDOW SCHEDULE				
S.NO.	NAME	SIZE	SILL	LINTEL
1	D1	.91 X 2.14	±00	+ 2.14
2	D2	.75 X 2.14	±00	+ 2.14
3	W1	1.53 X 1.68	+.75	+ 2.44
4	W2	1.22 X 1.37	+1.07	+ 2.44
5	W3	.91 X 1.53	+.75	+ 2.44
6	V	.60 X .60	+1.84	+ 2.44

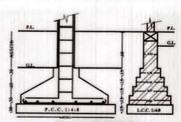

COLUMN & FOUNDATION DETAIL
(SCALE 1:25)

SCHEDULE OF 15 EWS & 15 LIG BLOCK COVD. AREA

S.NO.	DESCRIPTION	TOTAL AREA (sq.mt.)
1	COVD. AREA OF GROUND FLOOR	275.46
2	COVD. AREA OF FIRST FLOOR	275.46
3	COVD. AREA OF SECOND FLOOR	275.46
	COVD. AREA OF THIRD FLOOR	205.06
4	COVD. AREA OF MUMTY	12.51
	TOTAL COVED AREA	1043.95

SCALE- 1:100

E W S & L I G BLOCK

CERTIFICATE

CERTIFIED THAT THERE IS NO PROP.OR ROAD MAINTAINED BY ANY GOVT. DEPARTMENT OR. BELONGING TO RI.WAY.ADM. WITH IN 30.48 MT. FROM THE SITE IN QUESTION

SPECI FICATION

LEAN CONC. IN FOUNDATION 1:4:8
B/W IN SUPER ST. 1:6
CEMENT PLASTER 1:5

PROPOSED PLAN OF APARTMENT BUILDING ON ARAZI NO. 576, 577,1082,1083, 1084,1085,1086,1087, 1088, 1089,1090,1091,1092,1093,1094 & 1113, 585 BAIRI AKBARPUR KACHHAR
AND ARAZI NO: 1263M,1264 M,&1285 M BAIRI AKBARPUR BANGAR.

OWNED. BY-

1. SRI. MAHVEER SEHKARI AWAS SAMITI Ltd. 113/70 SWAROOP NAGAR, KANPUR.
2. ROHIT REAL ESTATE (P)Ltd. 189/366 R.K.NAGAR , KANPUR.
3. SRI. HARI SHANKER GUPTA S/O. LATE BRIJ KISHORE GUPTA R/O. 48/144, GENERALGANJ , KANPUR.
4. SMT.MANU GUPTA D/O.LATE SHIV GOPAL
5. SMT.JYOTI GUPTA D/O.LATE RAM BABU BOTH R/O.533/2/1, GUBA GARDEN,KANPUR.
6. VISWANATH AGARWAL S/O. LATA RAMESHWAR PRASAD AGARWAL R/O.36/48-A, RAM MOHAN KA HATA,KANPUR.
7. JEEVAN LAL AGARWAL S/O. LATE JAGANNATH PRASAD AGARWAL R/O.28/133,SIRKI MOHAL,KANPUR.

OWNER'S SIGN

Manu Gupta
Jyoti Gupta

ENGINEER'S /ARCHITECT'S SIGN

Rakkar
Ritesh R. Kakkar
B.Arch. CA/2002/30430
M.Sc.,
Reg. No. M - 135433-0
THE INSTITUTE OF ENGINEERS INDIA

D:\sin.jpg

TAG INFOTECH
ARCHITECTS & ENGINEER
PROJECT MANAGEMENT CONSULTANTS
16/17 (1)B.CIVIL LINES,KANPUR-1
Ph.:9335134375 , 9839034410

SHEET NO: 3 of 6
DETAIL OF E W S , L I G

0

Nb- 72/01/2018 1/14-15 Date- 7/7/15

माननीय श्री उच्चस्तरीय दिनांक
से पाँच साल तक मान्य होगी।

नोट- 1- (1) नक्शा निर्माण पूर्ण होने पर वांछित सभी विभागों की N.O.C प्रस्तुत कर अधिवास से पूर्ण अग्नि प्रमाण पत्र प्राप्त करना होगा।
(2) इन्क्वेरिया के रूप में अनुमन्य अधिकतम एफ.ए.आर. का उपयोग E.W.S व L.I.G मकानों का निर्माण कार्य पूर्ण हो जाने के अधीन ही मान्य होगा।
3.) अन्य शर्तें परमिट फार्म पर अंकित हैं।

सहायक नगर नियोजक

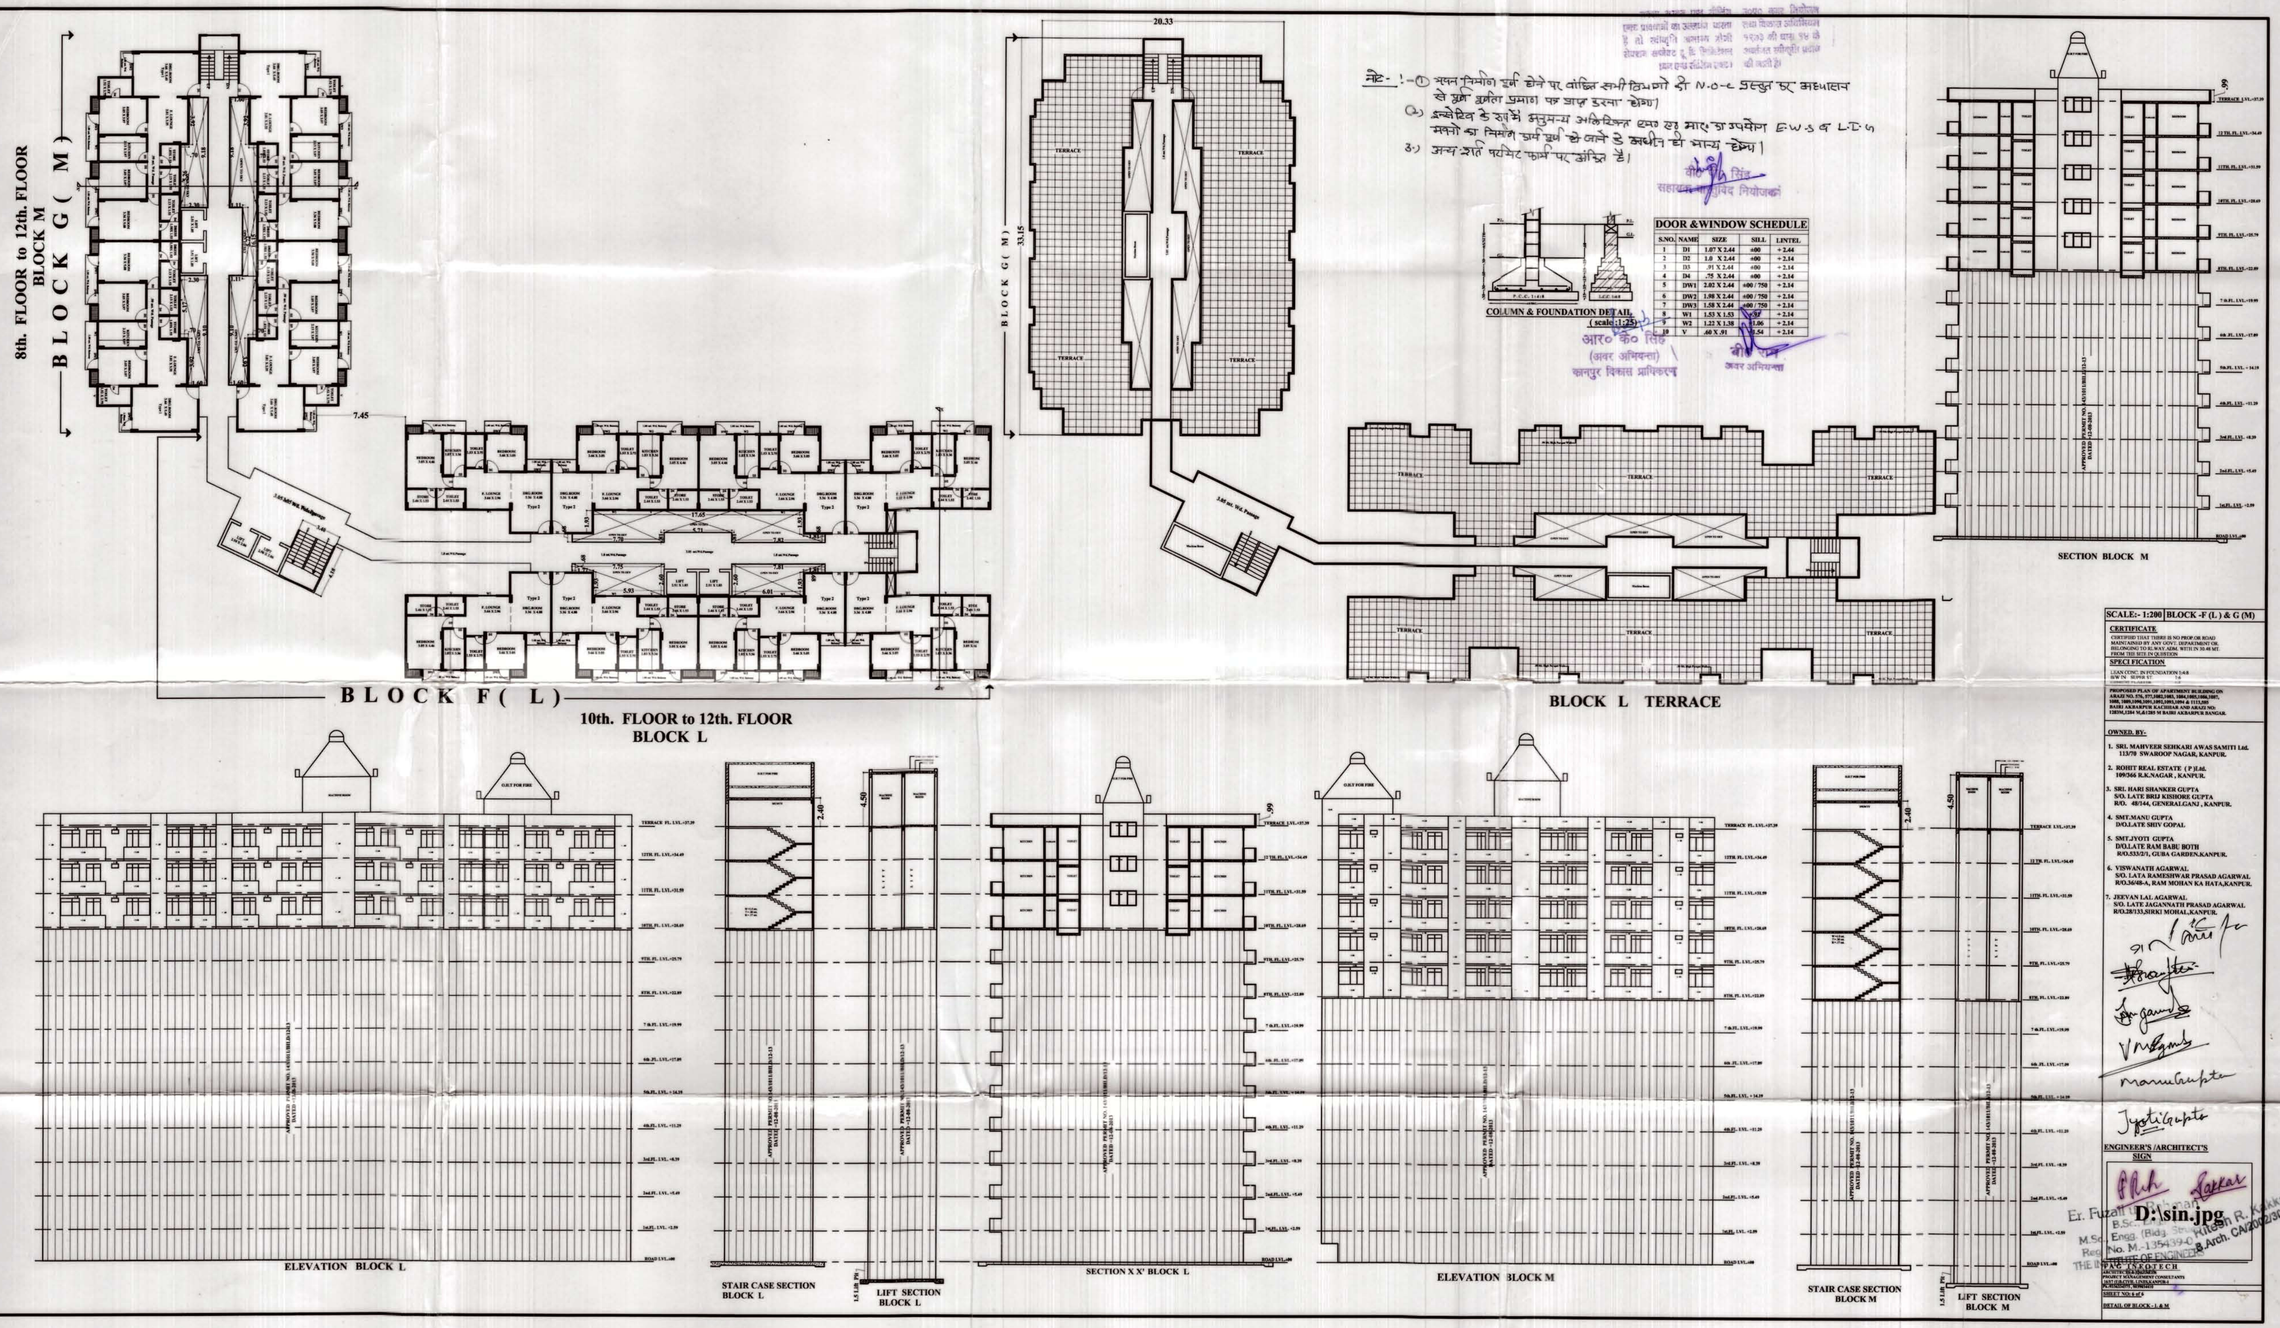

DOOR & WINDOW SCHEDULE

S.NO.	NAME	SIZE	SILL	LINTEL
1	D1	1.07 X 2.44	+00	+2.44
2	D2	1.0 X 2.44	+00	+2.44
3	D3	.91 X 2.44	+00	+2.44
4	D4	.75 X 2.44	+00	+2.44
5	DW1	2.02 X 2.44	+00 / 750	+2.44
6	DW2	1.98 X 2.44	+00 / 750	+2.44
7	DW3	1.68 X 2.44	+00 / 750	+2.44
8	W1	1.53 X 1.53	1.07	+2.44
9	W2	1.22 X 1.38	1.06	+2.44
10	V	.60 X .91	1.54	+2.44

आर० के० सिंह
(अवर अभियन्ता)
कानपुर विकास प्राधिकरण

अवर अभियन्ता

SCALE:- 1:200 | BLOCK -F (L) & G (M)

CERTIFICATE

CERTIFIED THAT THERE IS NO PROP OR ROAD MAINTAINED BY ANY GOVT. DEPARTMENT OR BELONGING TO RL WAY, ADM. WITH IN 30.48 MT. FROM THE SITE IN QUESTION

SPECI FICATION



OWNED BY:

1. SRI. MAHVEER SEHKARI AWAS SAMITI Ltd. 113/70 SWAROOP NAGAR, KANPUR.
2. ROHIT REAL ESTATE (P)Ltd. 109/366 R.K.NAGAR , KANPUR.
3. SRI. HARI SHANKER GUPTA S/O. LATE BRIJ KISHORE GUPTA R/O. 48/144, GENERALGANJ , KANPUR.
4. SMT.MANU GUPTA D/O.LATE SHIV GOPAL
5. SMT.JYOTI GUPTA D/O.LATE RAM BABU BOTH R/O.533/2/3, GURA GARDEN.KANPUR.
6. VISWANATH AGARWAL S/O. LATA RAMESHWAR PRASAD AGARWAL R/O.36/68-A, RAM MOHAN KA HATA,KANPUR.
7. JEEVAN LAL AGARWAL S/O. LATE JAGANNATH PRASAD AGARWAL R/O.28/133,SHUKI MOHAL,KANPUR.

Manu Gupta

Jyoti Gupta

ENGINEER'S /ARCHITECT'S SIGN

Er. Fuzail Ahmad Sarkar
B.Sc. Engg. (Bldg. Const.) Kilesh R. Sarkar
M.Sc. Engg. (Bldg. Const.) B.Arch. CA/2002/30430
Reg. No. M.-135439-C
THE INSTITUTE OF ENGINEERS

D:\sin.jpg



DETAIL OF BLOCK - L & M

0

CB-72/31/2018/14-15 Date- 7/7/18

मानचित्र की स्वीकृति दिनांक से पाँच साल तक मान्य होगी।

मानचित्र मान्य तथा स्वीकृत एवं प्रावधानों का उल्लंघन पाया है तो स्वीकृति अमान्य होगी उपनियम संख्या 7 के विनियमन एवं एतद् संलग्न (एक)

उपरोक्त बाद निरीक्षण तथा विवरण अधिसूचित, भवनों की दशा 74 धो. अधिनियम संलग्नित प्रदान की जाती है।

नोट:- (1) मानचित्र निर्गत हुये हो जाने पर वांछित सभी विभागों की N.O.C प्रस्तुत करना अधिशासन से पूर्ण अनुमति प्रमाण पत्र प्राप्त करना होगा।
(2) डम्पिंग के रूप में अनुमन्य अतिरिक्त एफ.ए.आर का उपयोग B.W.S & LPG भवनों का निर्माण कार्य पूर्ण हो जाने के अधीन ही मान्य होगा।
(3) मान्य नक्शे फर्जी पाए जाने पर निरस्त हो

TAG Infotech

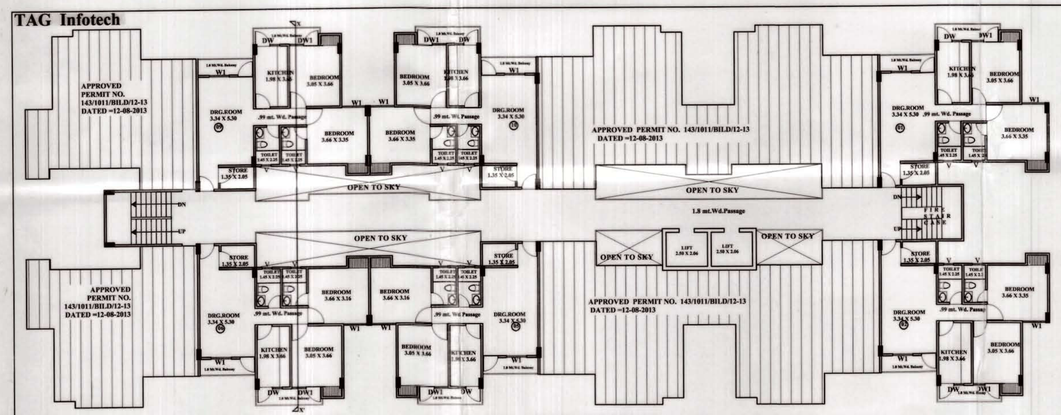

12 th. Floor (PROPOSED PLAN)

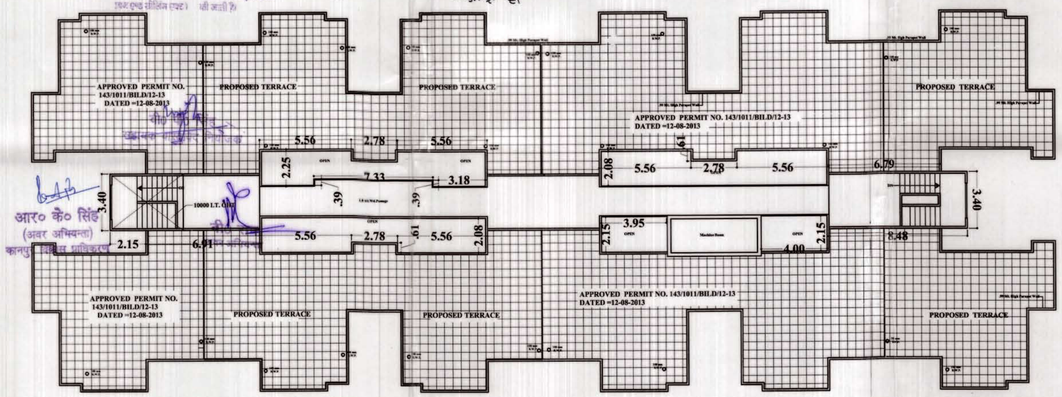

TERRACE FLOOR

DOOR &WINDOW SCHEDULE				
S.NO.	NAME	SIZE	SILL	LINTEL
1	D1	1.07 X 2.59	=00	=2.59
2	D2	1.0 X 2.14	=00	=2.14
3	D3	.91 X 2.14	=00	=2.14
4	D4	.75 X 2.14	=00	=2.14
5	DW	1.8 X 2.59	=00 / =75	=2.59
6	DW1	1.5 X 2.59	=00 / =75	=2.59
7	W1	1.35 X 1.84	=.75	=2.59
8	W2	1.2 X 1.84	=.75	=2.59
9	V	.60 X .91	=1.68	=2.59

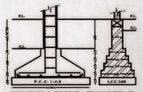

COLUMN & FOUNDATION DETAIL
(scale :1:25)

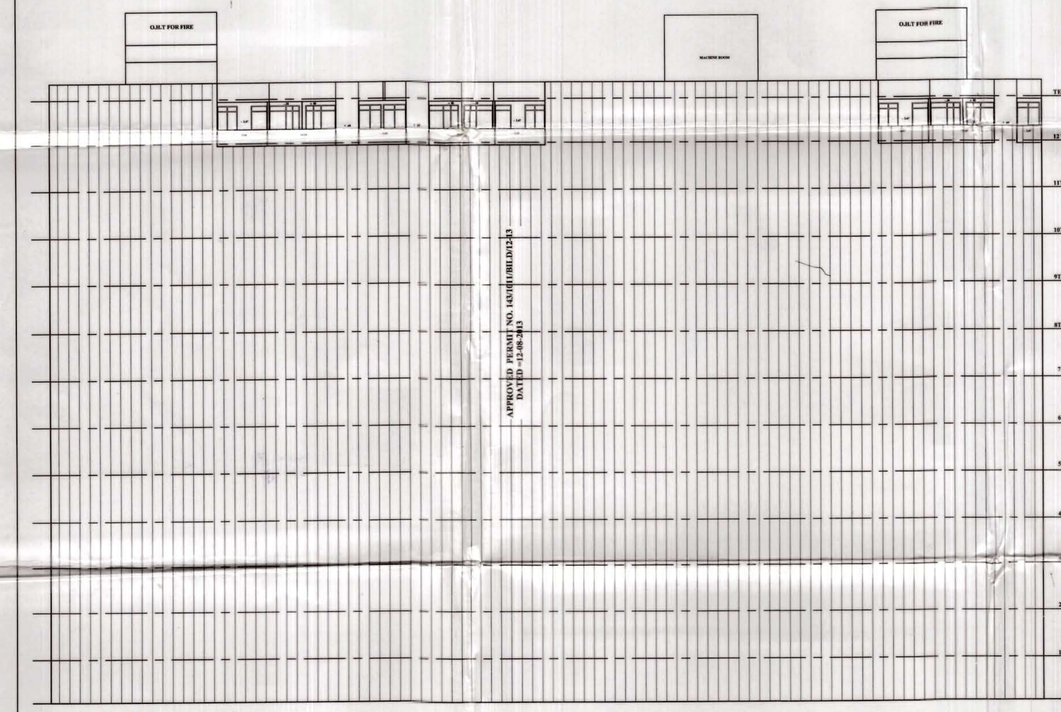

ELEVATION

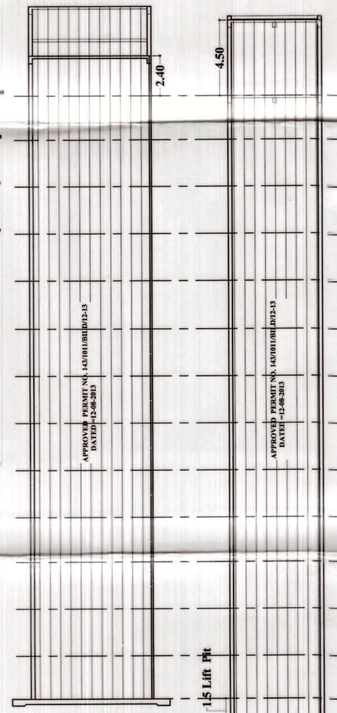

STAIR CASE SECTION

LIFT SECTION

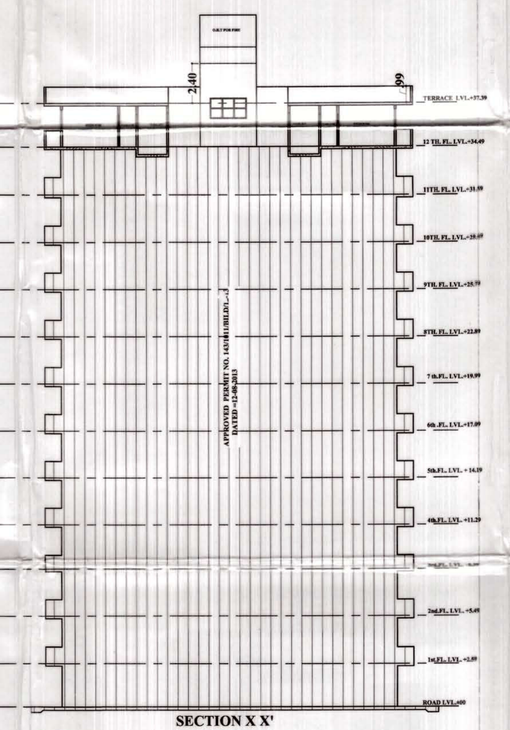

SECTION X X'

SCALE:- 1:100

BLOCK -B (G)

CERTIFICATE

CERTIFIED THAT THERE IS NO PROP.OR ROAD MAINTAINED BY ANY GOVT. DEPARTMENT OR. BELONGING TO RLWAY.ADM. WITH IN 30.48 MT. FROM THE SITE IN QUESTION

SPECI FICATION

LEAN CONC. IN FOUNDATION 1:4:8
B/W IN SUPER ST. 1:6
CEMENT PLASTER 1:3

PROPOSED PLAN OF APARTMENT BUILDING ON ARAZI NO. 576, 577,1082,1083, 1084,1085,1086,1087, 1088, 1089,1090,1091,1092,1093,1094 & 1113, BAIRI AKBARPUR KACHHAR AND ARAZI NO: 1283M,1284 M,&1285 M BAIRI AKBARPUR BANGAR.

OWNED. BY-

1. SRI. MAHVEER SEHKARI AWAS SAMITI LTD. 113/70 SWAROOP NAGAR, KANPUR.
2. ROHIT REAL ESTATE (P)Ltd. 109/366 R.K.NAGAR , KANPUR.
3. SRI. HARI SHANKER GUPTA S/O. LATE BRIJ KISHORE GUPTA R/O. 48/144, GENERALGANJ , KANPUR.
4. SMT.MANU GUPTA D/O.LATE SHIV GOPAL
5. SMT.JYOTI GUPTA D/O.LATE RAM BABU BOTH R/O.533/2/1, GUBA GARDEN.KANPUR.
6. VISWANATH AGARWAL S/O. LATA RAMESHWAR PRASAD AGARWAL R/O.36/48-A, RAM MOHAN KANJ
7. JEEVAN LAL AGARWAL S/O. LATE JAGANNATH PRASAD AGARWAL R/O.28/133,SIRKI MOHAL,KANPUR.

ENGINEER'S /ARCHITECT'S SIGN

Er. Fuzail Ahmad
B.Sc., Engg. (Bldg. Const.)
M.Sc., Engg. (Bldg. Const.)
Reg. No. M-39439(1)
THE INSTITUTION OF ENGINEERS (INDIA)

D:\sin.jpg

Ritesh R. Kakker
B.Arch. CA/2002/30436

TAG INFOTECH
ARCHITECTS & ENGINEER
PROJECT MANAGEMENT CONSULTANTS
16/17 (1B).CIVIL LINES,KANPUR-1
Ph.:9335134375 , 9839834410

SHEET NO: 5 of 6

DETAIL OF BLOCK -B

NB - 72/31/अवा/14-15 Dak- 7/7/15

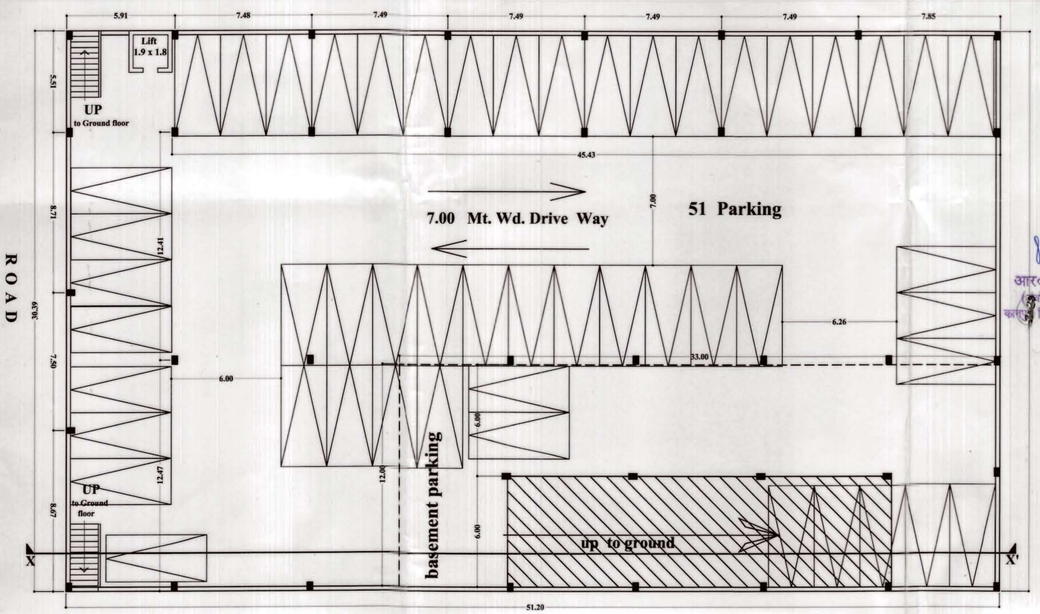

BASEMENT PARKING (51 Parking)

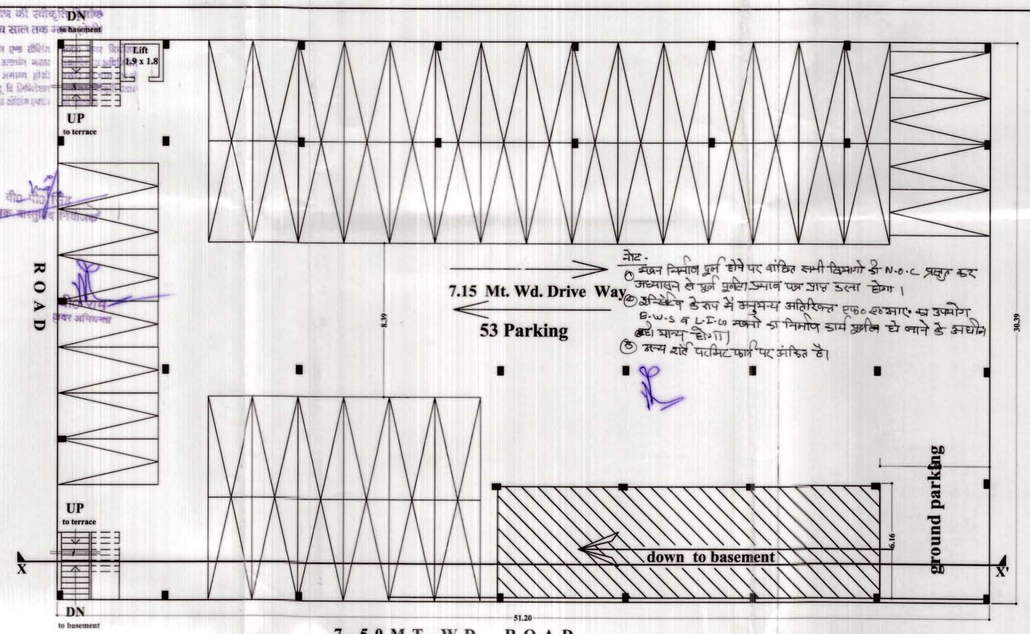

GROUND PARKING (53 Parking)

नोट-
1. भवन निर्माण पूर्ण होने पर वांछित सभी विभागों से N.O.C प्राप्त कर अध्यासन से पूर्व प्रमाण पत्र प्राप्त करना होगा।
2. अतिरिक्त के रूप में अनुमन्य अतिरिक्त एफ०ए०आर० का उपयोग B.W.S व L.D.A नक्शे का निर्माण कार्य पूर्ण हो जाने के उपरान्त ही मान्य है।
3. अन्य शर्तें परमिट फार्म पर अंकित है।

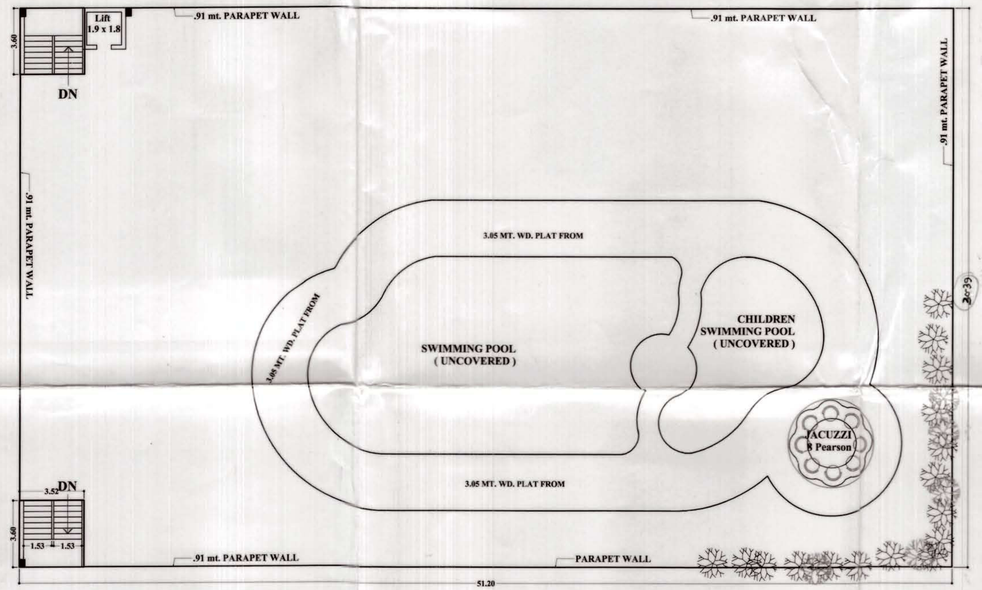

TERRACE

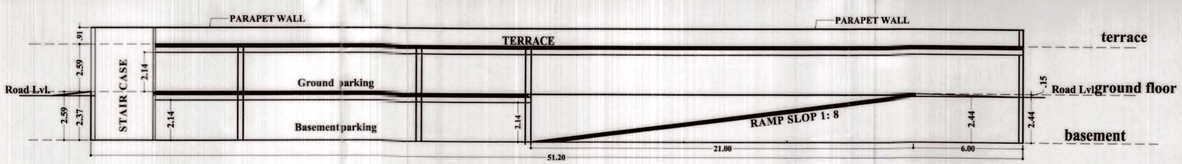

SECTION - X X'

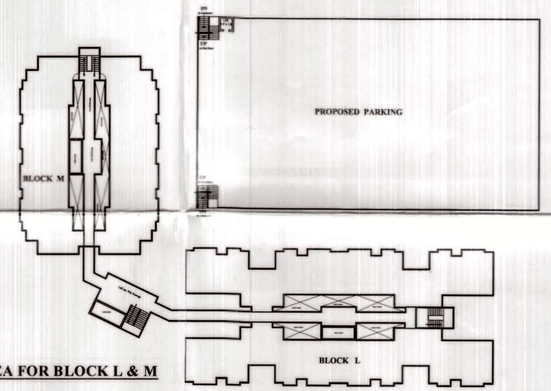

KEY PLAN

CAR PARKING AREA FOR BLOCK L & M

S.NO.	DESCRIPTION	PARKING
1	BASEMENT	51
2	GROUND FLOOR	53
3	TOTAL PARKING	104

SCALE:- 1:200

PARKING PLAN FOR BLOCK L*M

CERTIFICATE

CERTIFIED THAT THERE IS NO PROP.OR ROAD MAINTAINED BY ANY GOVT. DEPARTMENT OR. BELONGING TO R.LWAY.ADM. WITH IN 30.48 MT. FROM THE SITE IN QUESTION

SPECI FICATION

LEAN CONC. IN FOUNDATION 1:4:8
B/W IN SUPER ST. 1:6
CEMENT PLASTER 1:5

PROPOSED PLAN OF APARTMENT BUILDING ON ARAZI NO. 576, 577,1082,1103, 1084,1085,1086,1087, 1088, 1089,1090,1091,1092,1093,1094 & 1113,585 BAIRI AKBARPUR KACHHAR AND ARAZI NO: 1283M,1284 M.&1285 M BAIRI AKBARPUR BANGAR.

OWNED, BY-

1. SRI. MAHVEER SEHKARI AWAS SAMITI Ltd. 113/70 SWAROOPNAGAR, KANPUR.
2. ROHIT REAL ESTATE (P)Ltd. 109/366 R.K.NAGAR , KANPUR.
3. SRI. HARI SHANKER GUPTA S/O. LATE BRIJ KISHORE GUPTA R/O. 48/144, GENEEALGANJ , KANPUR.
4. SMT.MANU GUPTA D/O.LATE SHIV GOPAL
5. SMT.JYOTI GUPTA D/O.LATE RAM BABU BOTH R/O.533/2/1, GUBA GARDEN.KANPUR.
6. VISWANATH AGAEWAL S/O. LATA RAMESHWAR PRASAD AGARWAL R/O.36/48-A, RAM MOHAN KA HATA,KANPUR.
7. JEEVAN LAL AGARWAL S/O. LATE JAGANNATH PRASAD AGARWAL R/O.28/133,SIRKI MOHAL,KANPUR.

SHEET NO: 4of 6

PARKING DETAIL OF BLOCK - L& M

OWNER'S SIGN

ENGINEER'S /ARCHITECT'S SIGN

Er. Fuzail Ahmad B.Sc., (Civil Engg.) M.Sc., Engg. (Bldg. Struc.) Reg. No. M.-1354 THE INSTITUTE OF ENGINEERS INDIA

Ritesh R. Kakkar B.Arch. CA/2002/20430

D:\sin.jpg

TAG INFOTECH
ARCHITECTS & ENGINEER
PROJECT MANAGEMENT CONSULTANTS
16/17 (I.R.CIVIL LINES,KANPUR-1
Ph.: 9839034418

TAG Infotech

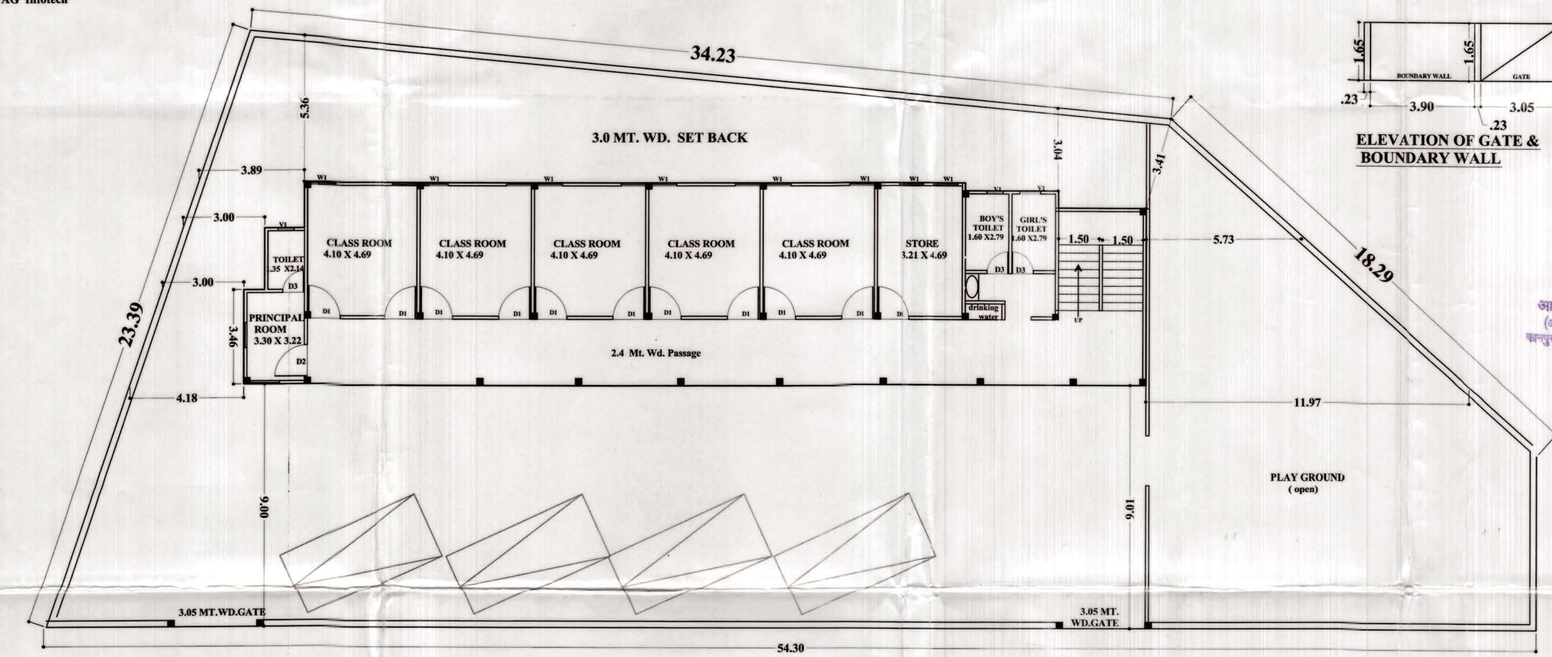

GROUND FLOOR

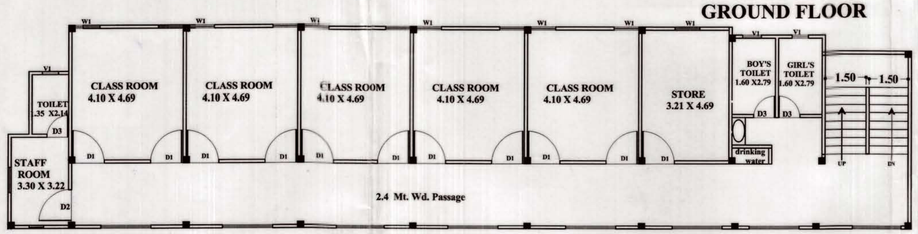

FIRST FLOOR

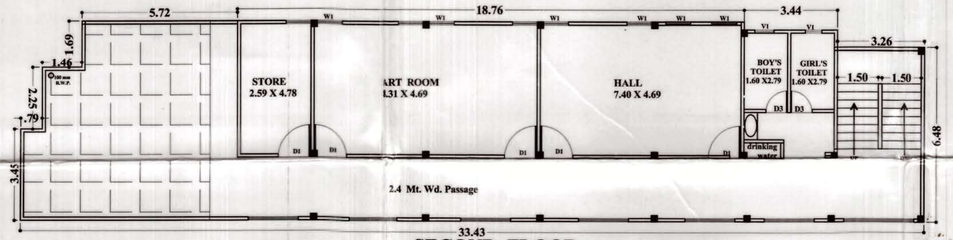

SECOND FLOOR

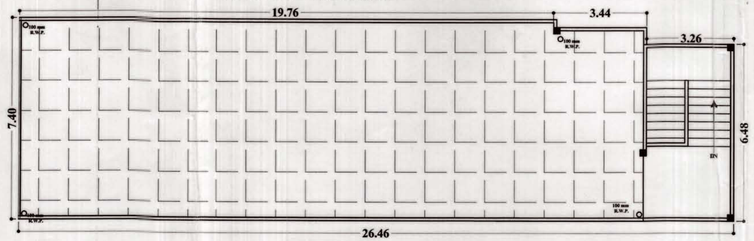

TERRACE

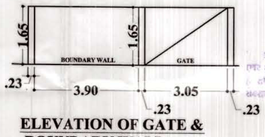

ELEVATION OF GATE & BOUNDARY WALL

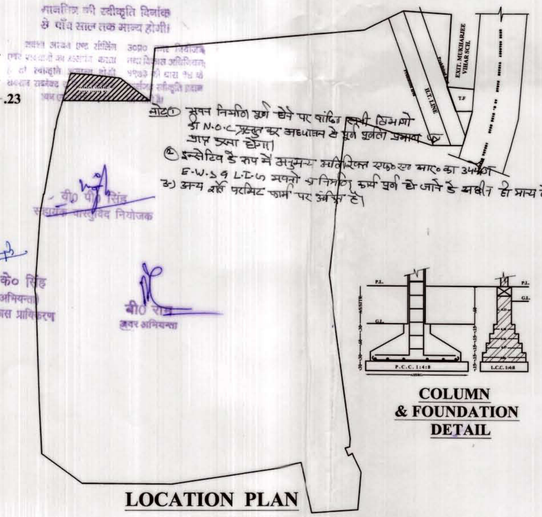

COLUMN & FOUNDATION DETAIL

LOCATION PLAN

NOT FOR SCALE

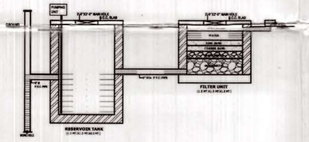

RAIN WATER HARVESTING SYSTEM

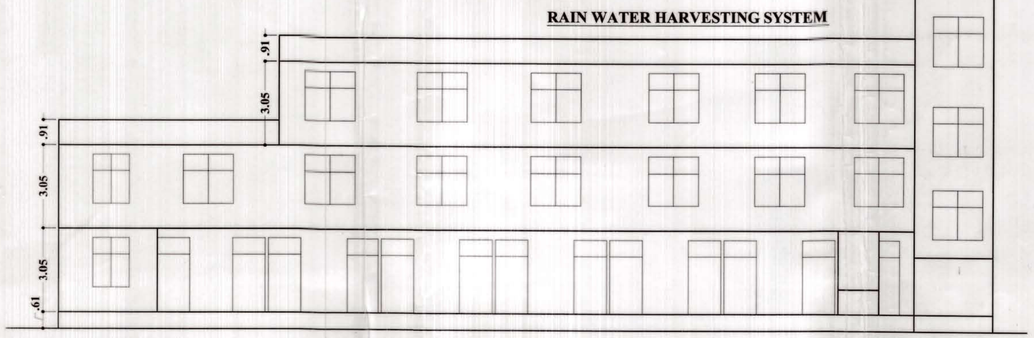

ELEVATION

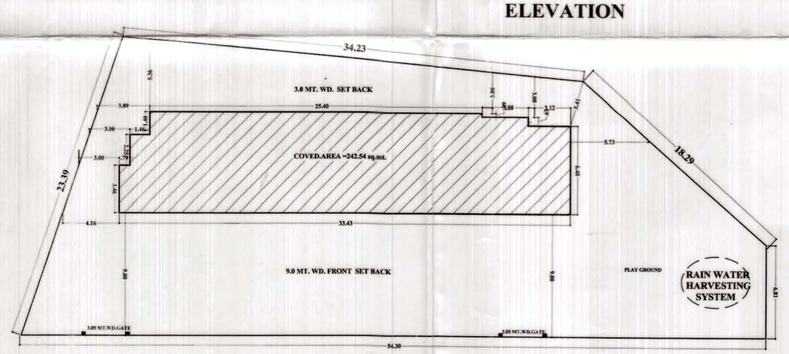

SITE PLAN SCALE 1:200

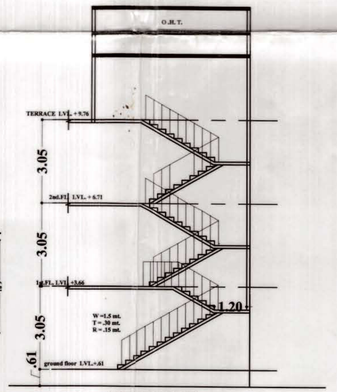

STAIR CASE

SCALE- 1:100

PRIMARY SCHOOL

CERTIFICATE

CERTIFIED THAT THERE IS NO PROP.OR ROAD MAINTAINED BY ANY GOVT. DEPARTMENT OR. BELONGING TO RLWAY.ADM. WITH IN 30.48 MT. FROM THE SITE IN QUESTION

SPECI FICATION

LEAN CONC. IN FOUNDATION 1:4:8
B/W IN SUPER.ST. 1:6
CEMEMT PLASTER. 1:3

DOOR &WINDOW SCHEDULE

S.NO.	NAME	SIZE	SILL	LINTEL
1	D1	1.2 X 2.70	+.00	+ 2.70
2	D2	.91 X 2.14	+.00	+ 2.14
3	D3	.75 X 2.14	+.00	+ 2.14
4	W1	1.8 X 1.8	+.90	+ 2.70
5	V	.60 X .91	+1.68	+ 2.59

AREA STATEMENTS FOR NURSERY SCHOOL

TOTAL PLOT AREA	=	1000.00 SQ.MT.
COVD.AREA ON G. F.	=	242.54 SQ.MT.
COVD. AREA ON F.F	=	242.54 SQ.MT.
COVD. AREA ON S.F	=	184.92 SQ.MT.
TOTAL COVD.AREA	=	670.00 SQ.MT.
COVD.AREA ON MUMTY (NOT INCLUDING IN F.A.R.)	=	18.08SQ.MT.
NET COVD.AREA	=	688.08 SQ.MT.

PROPOSED PLAN OF **PRIMARY SCHOOL** BUILDING ON ARAZI NO. 576, 577,1082,1083, 1084,1085,1086,1087, 1088, 1089,1090,1091,1092,1093,1094 & 1113,585 BAIRI AKBARPUR KACHHAR
AND ARAZI NO: 1283M,1284 M.&1285 M
BAIRI AKBARPUR BANGAR.

OWNED BY-

1. SRI. MAHVEER SEHKARI AWAS SAMITI Ltd. 113/70 SWAROOP NAGAR, KANPUR.
2. ROHIT REAL ESTATE (P)Ltd. 109/366 R.K.NAGAR , KANPUR.
3. SRI. HARI SHANKER GUPTA S/O. LATE BRIJ KISHORE GUPTA R/O. 48/144, GENERALGANJ , KANPUR.
4. SMT.MANU GUPTA D/O.LATE SHIV GOPAL
5. SMT.JYOTI GUPTA D/O.LATE RAM BABU BOTHI R/O.SHASTRI PURA GARDEN,KANPUR.
6. VISWANATH AGARWAL S/O. LATA RAMESHWAR PRASAD AGARWAL R/O.36/48-A, RAM MOHAN KA HATA,KANPUR.
7. JEEVAN LAL AGARWAL S/O. LATE JAGANNATH PRASAD AGARWAL R/O.28/133,SIRKI MOHAL,KANPUR.

OWNER'S SIGN

ENGINEER'S /ARCHITECT'S SIGN

Er. Fu... Ritesh R. Kakkar B.Sc., Engg. (Civil) M.Sc., Engg. (Bldg. Stru.) Reg. No. M-135439-C THE INSTITUTE OF ENGINEERS INDIA

D:\sim.jpg

TAG INFOTECH
ARCHITECTS & ENGINEER
PROJECT MANAGEMENT CONSULTANTS
16/17 (1)B.CIVIL LINES,KANPUR-1
Ph.: 9839034410

SHEET NO: 2 of 6

PRIMARY SCHOOL

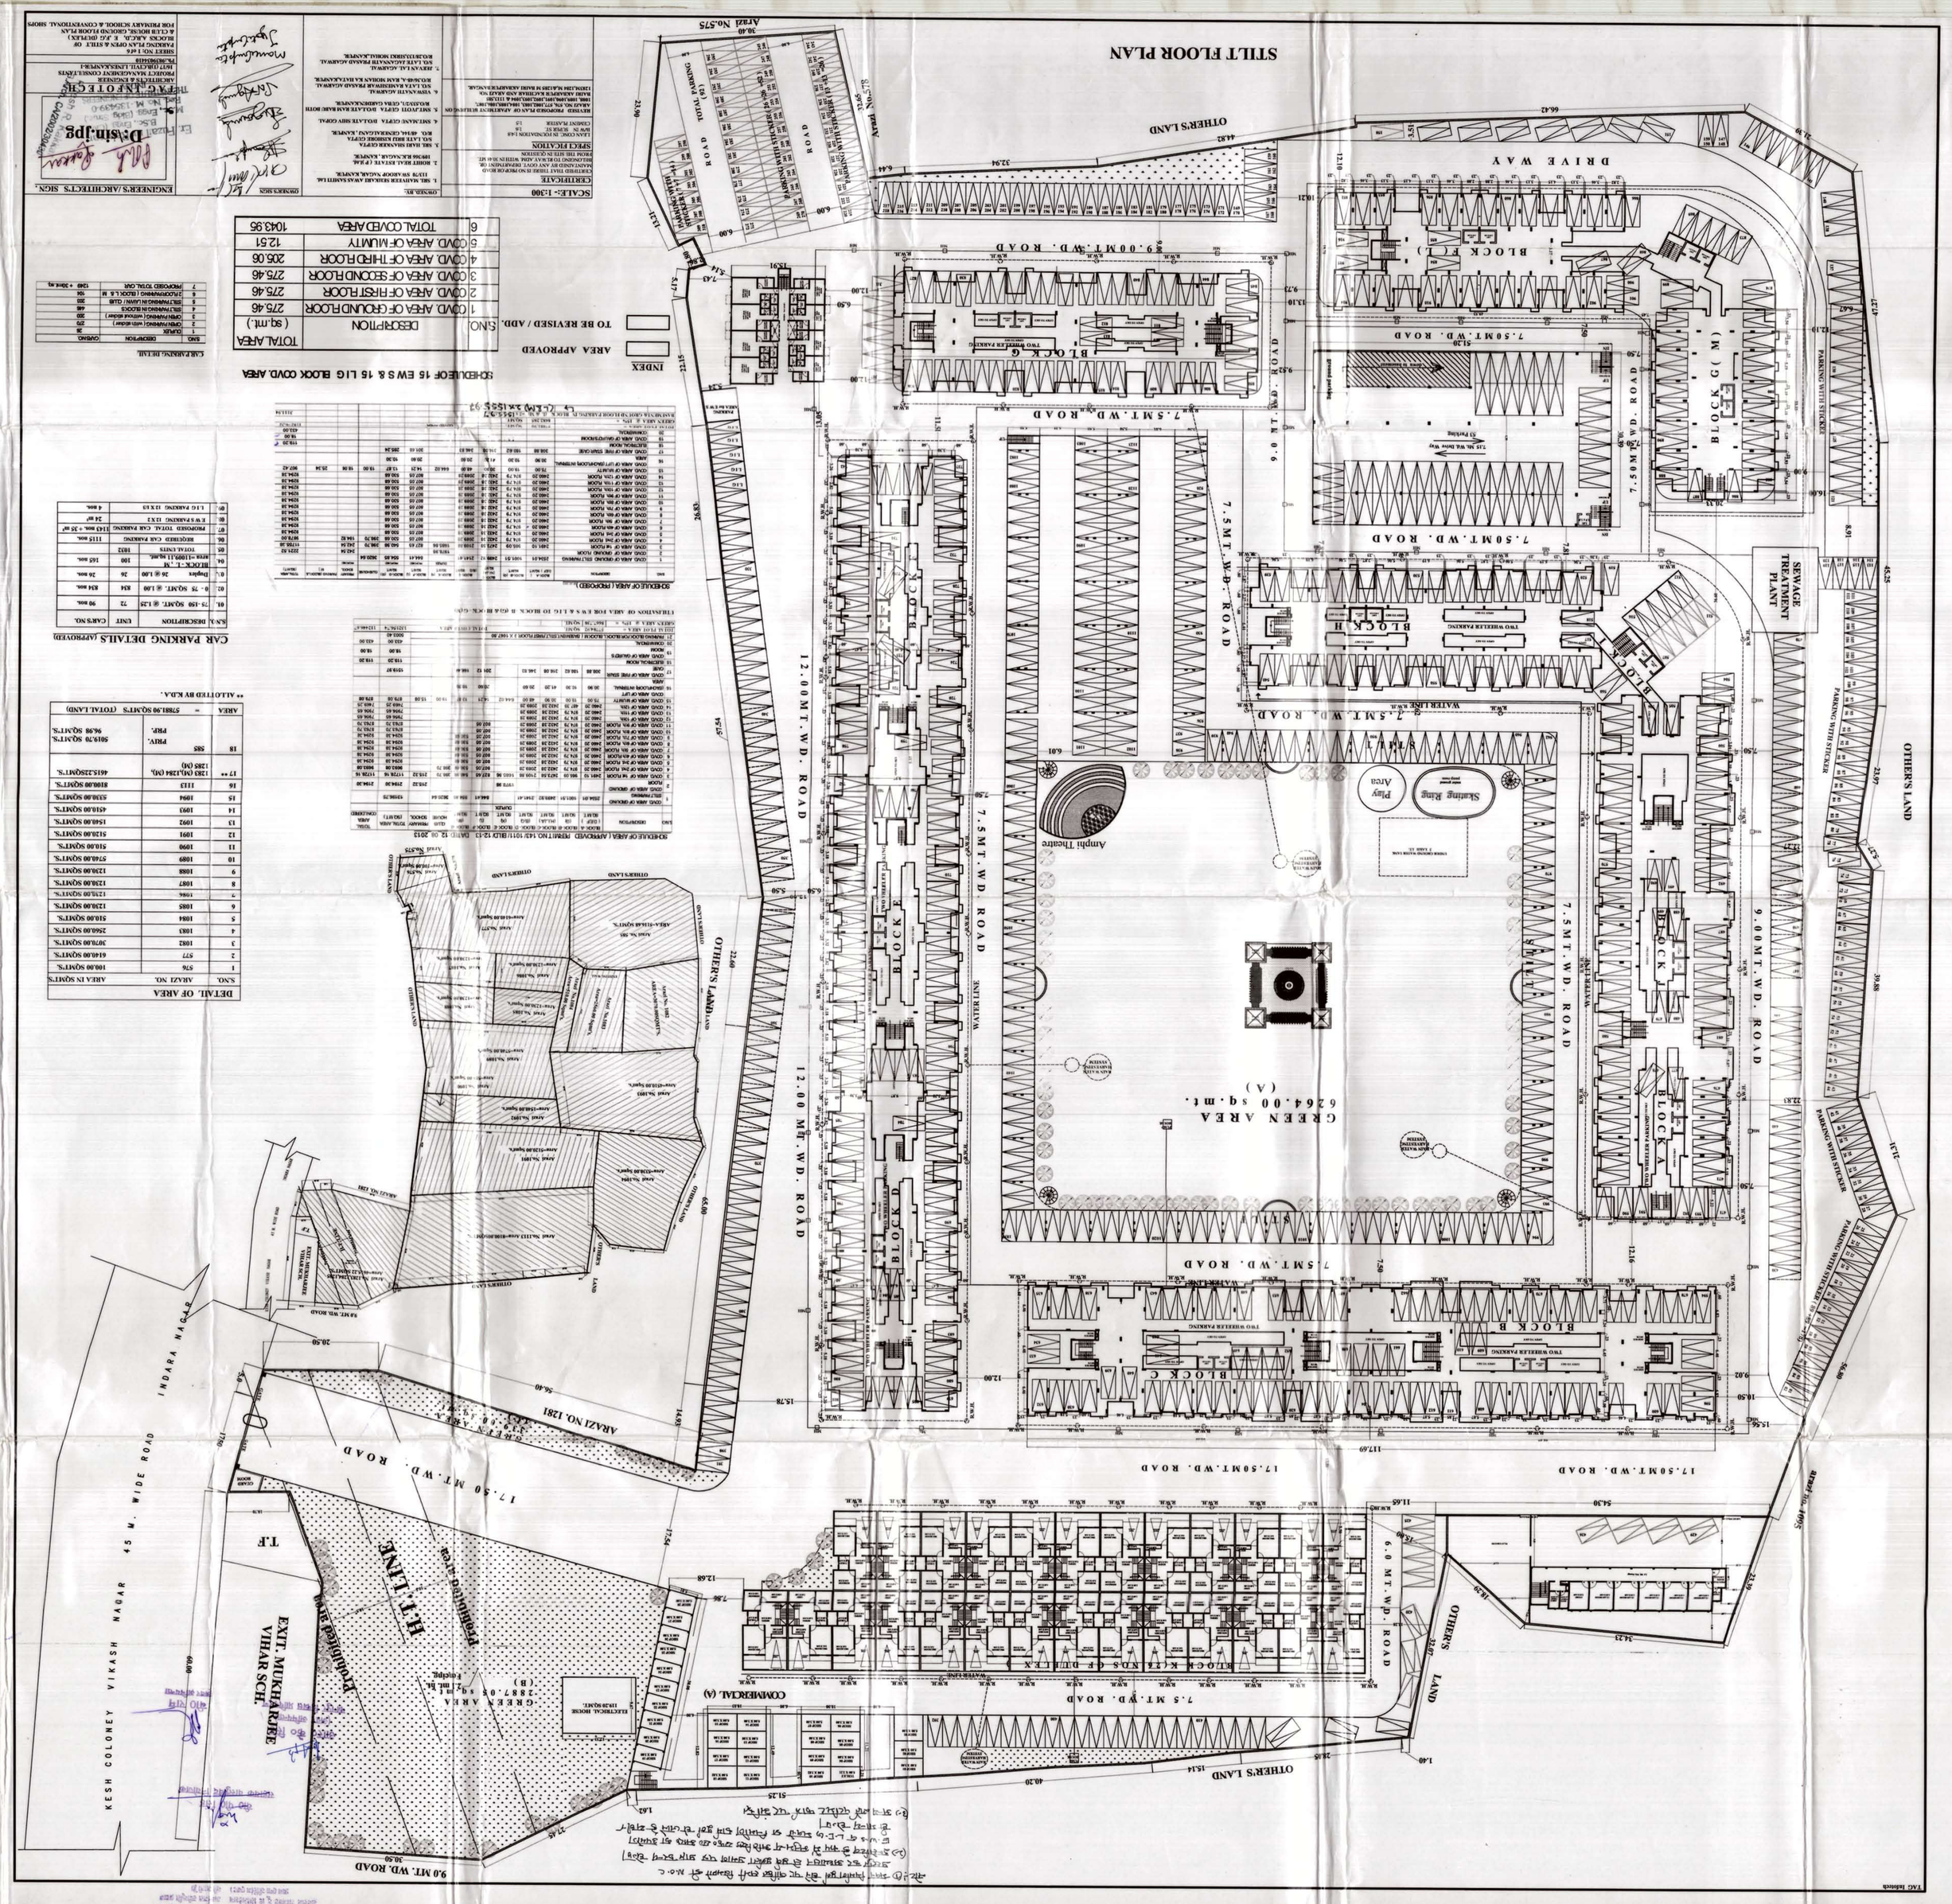

S.No.	DETAIL OF AREA	AREA IN SQ.MT.S
1	576	100.00 SQ.MT.S.
2	577	616.00 SQ.MT.S.
3	1082	307.00 SQ.MT.S.
4	1083	256.00 SQ.MT.S.
5	1084	128.00 SQ.MT.S.
6	1085	256.00 SQ.MT.S.
7	1086	128.00 SQ.MT.S.
8	1087	128.00 SQ.MT.S.
9	1088	128.00 SQ.MT.S.
10	1089	576.00 SQ.MT.S.
11	1090	576.00 SQ.MT.S.
12	1091	512.00 SQ.MT.S.
13	1092	1536.00 SQ.MT.S.
14	1093	4608.00 SQ.MT.S.
15	1094	576.00 SQ.MT.S.
16	1113	896.00 SQ.MT.S.
17 **	1285 (M.L.Tax OD) 1285 (SD)	4615.25 SQ.MT.S.
18	585 PRIV. PRIV.	4918.70 SQ.MT.S. 96.98 SQ.MT.S.
AREA	=	17891.95 SQ.MT.S (TOTAL LAND)


CAR PARKING DETAILS (APPROVED)

S.N.	DESCRIPTION	UNIT	CARS NO.
01.	75-150 SQ.MT. @ 1.25	72	90 nos.
02.	0 - 75 SQ.MT. @ 1.00	124	124 nos.
03.	BLOCK-L,M Duplex 36 @ 1.00	36	36 nos.
04.	TOTAL CARS	1021	
05.	MPA-1 (BOLL Model)	100	165 nos.
06.	RECEIVED CAR PARKING		1115 nos.
07.	PROPOSED TOTAL CAR PARKING		1140 nos. + 30 nos.
08.	E.W.S PARKING 12 X 15		24 no.
09.	L.I.G PARKING 12 X 15		4 nos.



SCHEDULE OF 15 EWS & 15 LIG BLOCK COVD AREA

S.No.	DESCRIPTION	TOTAL AREA (sq.mt.)
1	COVD AREA OF GROUND FLOOR	275.46
2	COVD AREA OF FIRST FLOOR	275.46
3	COVD AREA OF SECOND FLOOR	275.46
4	COVD AREA OF THIRD FLOOR	205.06
5	COVD AREA OF MUMTY	12.51
6	TOTAL COVD AREA	1043.95

S.No.	DESCRIPTION	COVERD
1	ZUMPA	36
2	OPEN PARKING with shade	270
3	RECTANGULAR SHED	350
4	RECTANGULAR BLOCKS	448
5	2 NO OPEN PARKING BLOCK L & M	192
6	RECTANGULAR SHED (TUB)	54
7	REPORED TOTAL COV	1260 + 24nos.sq

CAR PARKING DETAIL

INDEX

AREA APPROVED

TO BE REVISED / ADD


ENGINEERS / ARCHITECTS SIGN.

OWNER'S SIGN
































