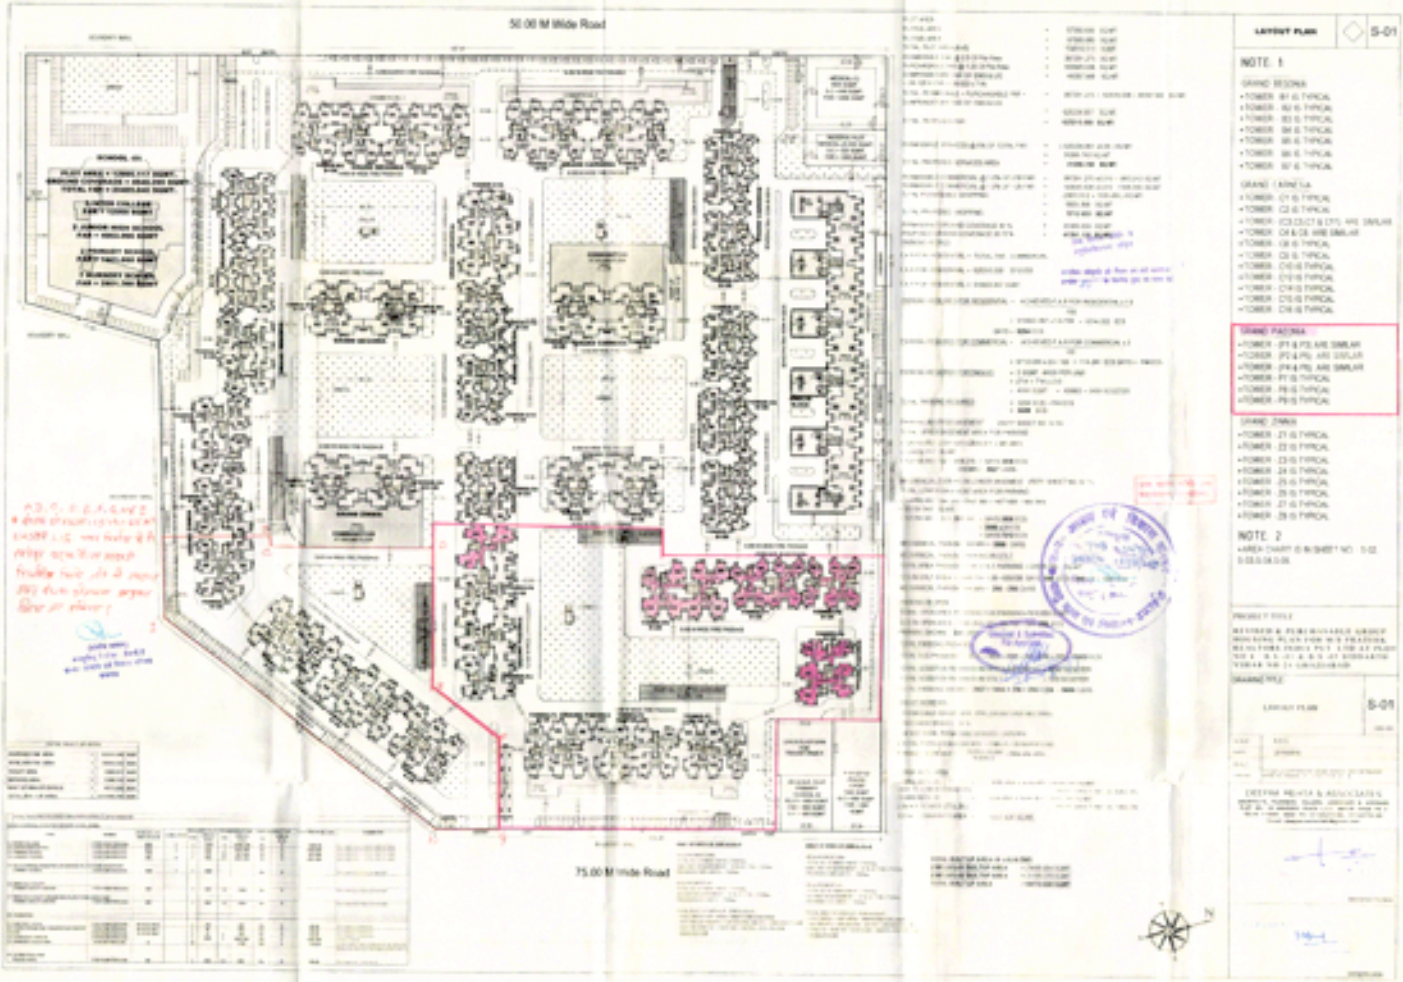
50.00 M Wide Road
75.00 M Wide Road
LAYOUT PLAN
S-01
NOTE: 1
GRAND SEGONA
GRAND KANATSA
GRAND PACONA
GRAND ZINNIA
NOTE: 2
PROJECT TITLE
DRAWING TITLE
LAYOUT PLAN
S-01
CREEVAN MEHTA & ASSOCIATES

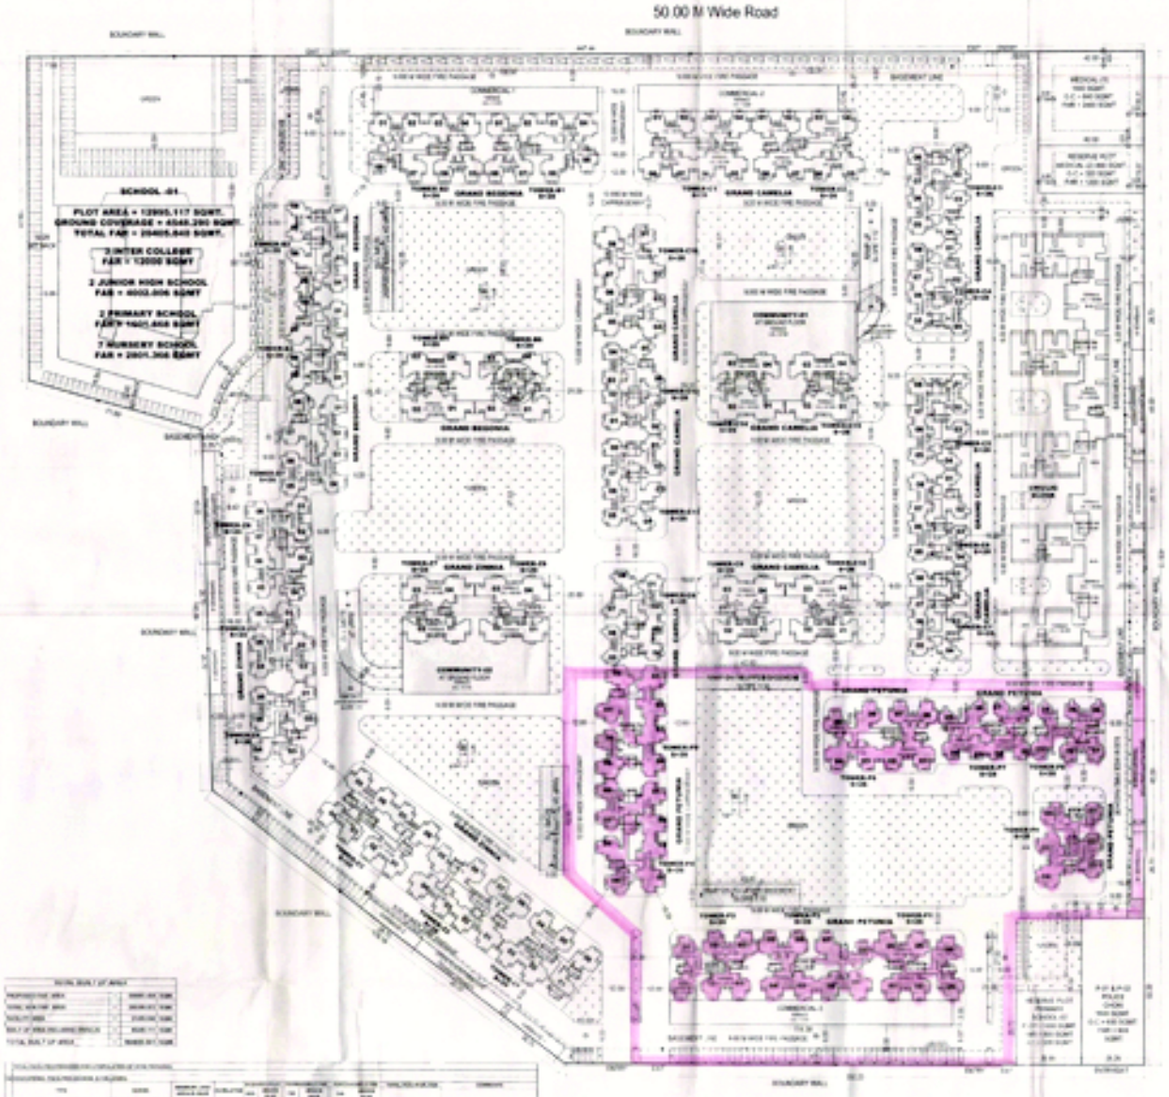

TOTAL BUILT UP AREA		
PROPOSED FAR AREA	=	[illegible] SQM
TOTAL NON FAR AREA	=	[illegible] SQM
BUILT UP AREA	=	[illegible] SQM
BUILT UP AREA (INCLUDING BASEMENT)	=	[illegible] SQM
TOTAL BUILT UP AREA	=	[illegible] SQM

| TYPE | NAME | [illegible] | [illegible] | [illegible]