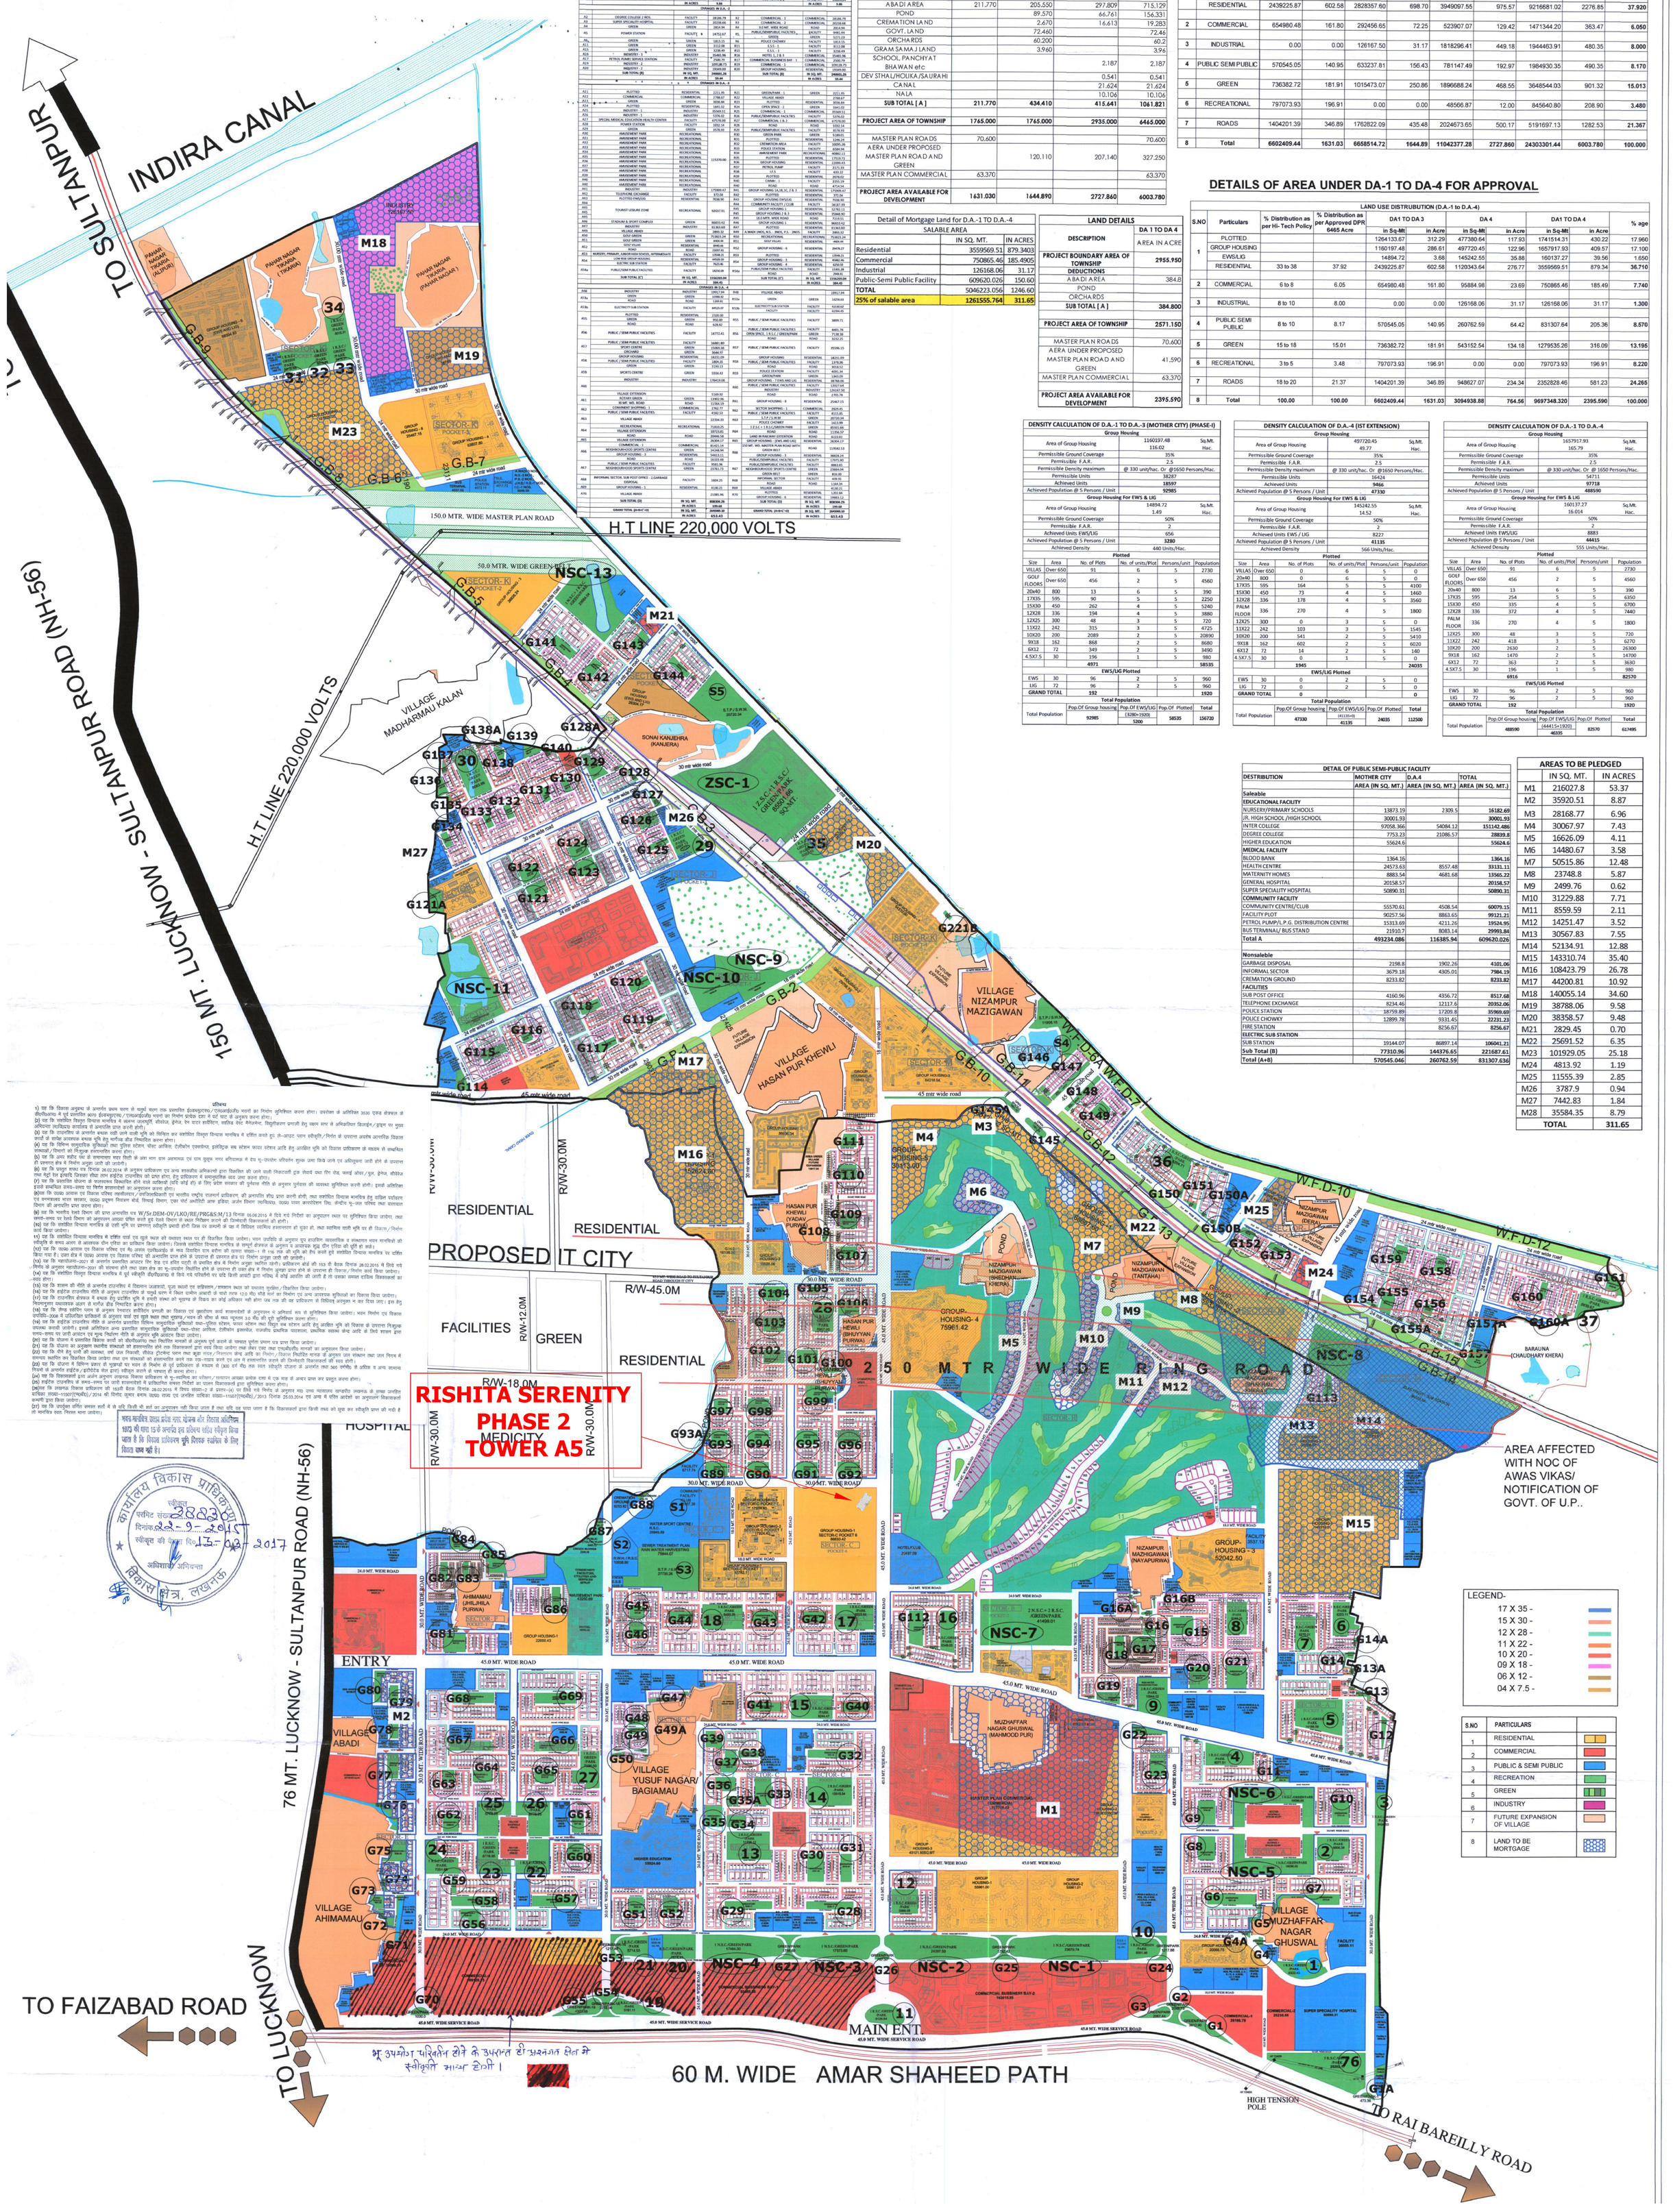

S.No.	Description	LANDUSE	AREA (IN SQ.MT.)	Rev.No.	Description	LANDUSE	AREA (IN SQ.MT.)
	AS PER SANCTIONED LAYOUT OF 5530 ACRE				AS PER APPROVED LAYOUT OF 6465 ACRE		
	PART LAYOUT AREA (5011.03 ACRE)		6602409.44		PART LAYOUT AREA (5011.03 ACRE)		6602409.44
	CHANGES IN D.A.-1						
A1	PLOTTED	RESIDENTIAL	439.68	B1	GREEN	GREEN	439.68
A7	PLOTTED	RESIDENTIAL	6806.38	B7	1 R.S.C / GREEN / PARK	GREEN	6806.38
A8	PARK	GREEN	1479.48	B8	GAS DISTRIBUTION CENTER	FACILITY	1479.48
A9	PETROL PUMP/ SERVICE STATION	FACILITY	1768.30	B9	COMMERCIAL - 3	COMMERCIAL	1768.30
A10	GROUP HOUSING - 2 & 3	RESIDENTIAL	2576.91	B10	POND	POND	2576.91
A12	PLOTTED EWS/LIG	RESIDENTIAL	5938.96	B12	PLOTTED	RESIDENTIAL	5938.96
A13	PLOTTED EWS/LIG	RESIDENTIAL	1364.16	B13	BLOOD BANK	FACILITY	1364.16
A14	PLOTTED EWS/LIG	RESIDENTIAL	7853.90	B14	GH - EWS/LIG	RESIDENTIAL	7853.90
A18	CONVENT SHOPPING 1,2,3 & 4	COMMERCIAL	11212.77	B18	COMMERCIAL - 1, SECTOR SHOPPING	COMMERCIAL	11212.77
	SUB TOTAL (A)	IN SQ. MT.	39896.54		SUB TOTAL (A)	IN SQ. MT.	39896.54
		IN ACRES	9.86			IN ACRES	9.86
	CHANGES IN D.A.-2						
A2	DEGREE COLLEGE 2 NOS.	FACILITY	28186.79	B2	COMMERCIAL - 1	COMMERCIAL	28186.79
A3	SUPER SPECIALITY HOSPITAL	FACILITY	20238.66	B3	COMMERCIAL - 2	COMMERCIAL	20238.66
A4	GREEN	GREEN	2814.94	B4	9.0 MT. WIDE ROAD	ROAD	2814.94
A5	POWER STATION	FACILITY	14752.67	B5, B6	PUBLIC/SEMIPUBLIC FACILITIES, GREEN	FACILITY, GREEN	9481.44, 5271.23
A6,	GREEN	GREEN	1813.15	B6	POLICE CHOWKY	FACILITY	1813.15
A11	GREEN	GREEN	3112.08	B11	E.S.S. - 1	FACILITY	3112.08
A15	GREEN	GREEN	3238.49	B15	E.S.S. - 1	FACILITY	3238.49
A16	INDMSTRY - 3	INDUSTRY	35465.96	B16	HOTEL 1, 2 & 3	COMMERCIAL	35465.96
A17	PETROL PUMP/ SERVICE STATION	FACILITY	2505.79	B17	COMMERCIAL BUSINESS BAY - 1	COMMERCIAL	2505.79
A19	INDUSTRY - 2	INDUSTRY	109128.73	B19	COMMERCIAL - 3	COMMERCIAL	109128.73
A20	INDUSTRY - 2	INDUSTRY	59949.00	B20	GROUP HOUSING	RESIDENTIAL	59949.00
	SUB TOTAL (B)	IN SQ. MT.	240860.28		SUB TOTAL (B)	IN SQ. MT.	240860.28
		IN ACRES	59.48			IN ACRES	59.48
	CHANGES IN D.A.-3						
A21	PLOTTED	RESIDENTIAL	2211.95	B21	GREEN/PARK - 1	GREEN	2211.95
A22	COMMERCIAL	COMMERCIAL	2788.67	B22	VILLAGE ABADI		2788.67
A23	GREEN	GREEN	3036.84	B23	PLOTTED	RESIDENTIAL	3036.84
A24	PLOTTED	RESIDENTIAL	1641.02	B24	OPEN SPACE - 2	GREEN	1641.02
A25	INDUSTRY - 1	INDUSTRY	35569.51	B25	COMMERCIAL	COMMERCIAL	35569.51
A26	INDUSTRY - 1	INDUSTRY	5376.02	B26	PUBLIC/SEMIPUBLIC FACILITIES	FACILITY	5376.02
A27	SPECIAL MEDICAL EDUCATION HEALTH CENTER	FACILITY	67576.38	B27	COMMERCIAL 1 & 2	COMMERCIAL	67576.00
A28	POWER STATION	FACILITY	3032.14	B28	POND	POND	3032.14
A29	GREEN	GREEN	3576.33	B29	PUBLIC/SEMIPUBLIC FACILITIES	FACILITY	3576.33
A30	AMUSEMENT PARK	RECREATIONAL		B30	GREEN PARK	GREEN	5188.25
A31	AMUSEMENT PARK	RECREATIONAL		B31	PLOTTED	RESIDENTIAL	3208.21
A32	AMUSEMENT PARK	RECREATIONAL		B32	CREMATION AREA	FACILITY	5009.28
A33	AMUSEMENT PARK	RECREATIONAL		B33	POLICE STATION	FACILITY	6084.96
A34	AMUSEMENT PARK	RECREATIONAL		B34	AMUSEMENT PARK	RECREATIONAL	40882.11
A35	AMUSEMENT PARK	RECREATIONAL	1153730.00	B35	PLOTTED	RESIDENTIAL	17519.73
A36	AMUSEMENT PARK	RECREATIONAL		B36	GROUP HOUSING	RESIDENTIAL	22930.43
A37	AMUSEMENT PARK	RECREATIONAL		B37	PETROL PUMP	FACILITY	2171.39
A38	AMUSEMENT PARK	RECREATIONAL		B38	I.T.S.	FACILITY	633.22
A39	AMUSEMENT PARK	RECREATIONAL		B39	PLOTTED	RESIDENTIAL	2659.02
A40	AMUSEMENT PARK	RECREATIONAL		B40	CNWR - 1	FACILITY	2715.19
A40	AMUSEMENT PARK	RECREATIONAL		B40	ROAD	ROAD	4714.54
A41	INDUSTRY	INDUSTRY	175909.47	B41	GROUP HOUSING 1A,1B,1C, 2 & 3	RESIDENTIAL	175909.47
A42	TELEPHONE EXCHANGE	FACILITY	372.04	B42	PLOTTED	RESIDENTIAL	372.04
A43	PLOTTED EWS/LIG	RESIDENTIAL	7038.90	B43	GROUP HOUSING EWS/LIG	RESIDENTIAL	7038.90
A44				B44	COMMUNITY FACILITY / CLUB	FACILITY	14187.39
A45	TOURIST LESURE ZONE	RECREATIONAL	92037.91	B45	GROUP HOUSING 1	RESIDENTIAL	52782.11
A46				B45	GROUP HOUSING 2 & 3	RESIDENTIAL	75840.90
A46	STADIUM & SPORT COMPLEX	GREEN	86833.42	B45	18.0 MTR. WIDE ROAD	ROAD	7219.51
A47	INDUSTRY	INDUSTRY	81363.60	B46	GROUP HOUSING 1	RESIDENTIAL	86833.42
A49	VILLAGE ABADI		2893.32	B47	PLOTTED	RESIDENTIAL	81363.60
A50	GOLF GREEN	GREEN	753823.24	B49	A WIDE (WD), W.S. - (WD), P.S. - (WD).	FACILITY	2893.32
A51	GOLF VILLAS	GREEN	4404.44	B50	RECREATIONAL	RECREATIONAL	753823.24
A52	GOLF VILLAS	RESIDENTIAL	8440.66	B51	GOLF VILLAS	RESIDENTIAL	4404.44
	ROAD	ROAD	2893.32	B52	GROUP HOUSING - 6	RESIDENTIAL	29478.27
A53	NURSERY, PRIMARY,,JUNIOR HIGH SCHOOL, INTERMEDIATE	FACILITY	13908.20	B53	PLOTTED	RESIDENTIAL	13908.20
A54	LOW RISE GROUP HOUSING	RESIDENTIAL	14949.91	B54	GROUP HOUSING - 3	RESIDENTIAL	49482.46
	ELECTRIC SUB STATION	FACILITY	7523.46		GROUP HOUSING - 4	RESIDENTIAL	62623.59
A54a	PUBLIC/SEMI PUBLIC FACILITIES	FACILITY	38250.00	B54a	PUBLIC/SEMI PUBLIC FACILITIES	FACILITY	38250.00
					ROAD	ROAD	2449.81
	SUB TOTAL (C)	IN SQ. MT.	1556269.04		SUB TOTAL (C)	IN SQ. MT.	1556269.04
		IN ACRES	384.45			IN ACRES	384.45
	CHANGES IN D.A.-4						
A48	INDUSTRY	INDUSTRY	139017.94	B48	VILLAGE ABADI		139017.94
A53a	GREEN	GREEN	10998.92	B53a	GREEN	GREEN	18258.63
	ROAD	ROAD	7.249.65				
A53b	ELECTRICITY SUB STATION	FACILITY	84525.07	B53b	ELECTRICITY SUB STATION	FACILITY	42130.62
					FACILITY	FACILITY	42394.45
A55	PLOTTED	RESIDENTIAL	2330.00				
	GREEN	GREEN	950.89	B55	PUBLIC / SEMI PUBLIC FACILITIES	FACILITY	3899.71
	ROAD	ROAD	628.82				
A56	PUBLIC / SEMI PUBLIC FACILITIES	FACILITY	14772.41	B56	PUBLIC / SEMI PUBLIC FACILITIES	FACILITY	4401.78
					OPEN SPACE, 1 R.S.C / GREEN/PARK	GREEN	7138.38
					ROAD	ROAD	3152.25
A57	PUBLIC / SEMI PUBLIC FACILITIES	FACILITY	36881.80	B57	PUBLIC / SEMI PUBLIC FACILITIES	FACILITY	35596.15
	SPORT CENTRE	GREEN	35869.30				
	ORCHARD	GREEN	3644.97				
A58	GROUP HOUSING	RESIDENTIAL	18231.09		GROUP HOUSING	RESIDENTIAL	18231.09
	PUBLIC / SEMI PUBLIC FACILITIES	FACILITY	1804.20	B58	PUBLIC / SEMI PUBLIC FACILITIES	FACILITY	1378.96
	GREEN	GREEN	3193.13		ROAD	ROAD	3018.52
A59	SPORTS CENTRE	GREEN	5314.43	B59	POLICE STATION	FACILITY	4091.34
					GREEN/PARK	GREEN	1343.09
	INDUSTRY	INDUSTRY	176419.06		GROUP HOUSING - 7 EWS AND LIG	RESIDENTIAL	38788.06
A60				B60	PUBLIC / SEMI PUBLIC FACILITIES	FACILITY	13927.64
					INDUSTRY	INDUSTRY	126147.50
	VILLAGE EXTENSION		5169.92		ROAD	ROAD	2705.78
B61	ROTARY GREEN	GREEN	13902.96	B61	GROUP HOUSING - 8	RESIDENTIAL	25467.15
	30 MT. WD. ROAD	ROAD	17564.19				
B62	CONVENIENT SHOPPING - 1	COMMERCIAL	2762.77	B62	SECTOR SHOPPING - 1	COMMERCIAL	2929.45
B62	PUBLIC / SEMI PUBLIC FACILITIES	FACILITY	4182.53		PUBLIC / SEMI PUBLIC FACILITIES	FACILITY	4115.85
B63	VILLAGE ABADI		22334.33	B63	I.T.P / S.W.M	GREEN	20720.58
					POLICE CHOWKY	FACILITY	1813.15
B64	RECREATIONAL	RECREATIONAL	71610.25	B64	1.2.S.C + 1 R.S.C/GREEN PARK	GREEN	69302.88
	VILLAGE EXTENSION		19723.81		ROAD	ROAD	19723.57
B65	ROAD	ROAD	20446.58	B65	LAND IN FUTURE EXTENSION	GREEN	41232.62
	VILLAGE EXTENSION		26304.17		GROUP HOUSING - (EWS AND LIG)	RESIDENTIAL	26304.17
B66	COMMERCIAL - 1	COMMERCIAL	81421.14	B66	(150 MT. WD. MASTER PLAN ROAD WIDTH)	ROAD	119582.53
	NEIGHBOURHOOD SPORTS CENTRE	GREEN	24248.94		GREEN BELT		
	GROUP HOUSING - 1	RESIDENTIAL	54611.11		GROUP HOUSING - 3	RESIDENTIAL	38828.24
	ROAD	ROAD	16103.65		PUBLIC/SEMIPUBLIC FACILITIES	FACILITY	17975.90
	PUBLIC / SEMI PUBLIC FACILITIES	FACILITY	9581.98		PUBLIC/SEMIPUBLIC FACILITIES	FACILITY	8863.65
B67	NEIGHBOURHOOD SPORTS CENTRE	GREEN	23761.73	B67	NEIGHBOURHOOD SPORTS CENTRE	GREEN	23664.04
					GREEN BELT	GREEN	816.00
B68	INFORMAL SECTOR, SUB POST OFFICE - 2,GARBAGE DISPOSAL	FACILITY	1604.25	B68	INFORMAL SECTOR	FACILITY	439.91
					ROAD	ROAD	1164.34
B69	GROUP HOUSING - 1	RESIDENTIAL	4130.21	B69	VILLAGE ABADI		4130.21
B70	VILLAGE ABADI		21080.86	B70	PLOTTED	RESIDENTIAL	1,201.84
					GROUP HOUSING - 6	RESIDENTIAL	19883.12
	SUB TOTAL (D)	IN SQ. MT.	808304.26		SUB TOTAL (D)	IN SQ. MT.	808304.26
		IN ACRES	199.68			IN ACRES	199.68
	GRAND TOTAL (A+B+C+D)	IN SQ. MT.	2652009.32		GRAND TOTAL (A+B+C+D)	IN SQ. MT.	2652009.32
		IN ACRES	653.43			IN ACRES	653.43

LAND DETAILS

DESCRIPTION	MOTHER CITY OR PHASE 1 AREA IN ACRE	FIRST EXTENSION OR PHASE 2 AREA IN ACRE	SECOND EXTENSION OR PHASE 3 AREA IN ACRE	TOTAL AREA IN ACRE
PROJECT BOUNDARY AREA OF TOWNSHIP	**1976.77**	**2199.41**	**3350.641**	**7526.821**
DEDUCTIONS				
A BADI AREA	211.770	205.550	297.809	715.129
POND		89.570	66.761	156.331
CREMATION LAND		2.670	16.613	19.283
GOVT. LAND		72.460		72.46
ORCHARDS		60.200		60.2
GRAM SAMAJ LAND		3.960		3.96
SCHOOL, PANCHYAT BHAWAN etc			2.187	2.187
DEV STHAL/HOLIKA/SAURAHI			0.541	0.541
CANAL			21.624	21.624
NALA			10.106	10.106
SUB TOTAL [A]	**211.770**	**434.410**	**415.641**	**1061.821**
PROJECT AREA OF TOWNSHIP	**1765.000**	**1765.000**	**2935.000**	**6465.000**
MASTER PLAN ROADS	70.600			70.600
AERA UNDER PROPOSED MASTER PLAN ROAD AND GREEN		120.110	207.140	327.250
MASTER PLAN COMMERCIAL	63.370			63.370
PROJECT AREA AVAILABLE FOR DEVELOPMENT	**1631.030**	**1644.890**	**2727.860**	**6003.780**

LAND USE DISTRUBUTION COMBINED Hi -Tech Township LUCKNOW

S.NO	Particulars	MOTHER CITY FIRST PHASE		FIRST EXTENSION SECOND PHASE		SECOND EXTENSION THIRD PHASE		COMBINED		% age
		in Sq-Mt	in Acre	in Sq-Mt	in Acre	in Sq-Mt	in Acre	in Sq-Mt	in Acre	
1	PLOTTED	1264133.67	312.29	1357869.51	335.44	940960.19	232.45	3562963.37	880.18	14.660
	GROUP HOUSING	1160197.48	286.61	1187695.70	293.40	2717144.42	671.23	5065037.60	1251.24	20.840
	EWS/LIG	14894.72	3.68	282792.39	69.86	290992.94	71.89	588680.05	145.43	2.420
	RESIDENTIAL	2439225.87	602.58	2828357.60	698.70	3949097.55	975.57	9216681.02	2276.85	**37.920**
2	COMMERCIAL	654980.48	161.80	292456.65	72.25	523907.07	129.42	1471344.20	363.47	**6.050**
3	INDUSTRIAL	0.00	0.00	126167.50	31.17	1818296.41	449.18	1944463.91	480.35	**8.000**
4	PUBLIC SEMI PUBLIC	570545.05	140.95	633237.81	156.43	781147.49	192.97	1984930.35	490.35	**8.170**
5	GREEN	736382.72	181.91	1015473.07	250.86	1896688.24	468.55	3648544.03	901.32	**15.013**
6	RECREATIONAL	797073.93	196.91	0.00	0.00	48566.87	12.00	845640.80	208.90	**3.480**
7	ROADS	1404201.39	346.89	1762822.09	435.48	2024673.65	500.17	5191697.13	1282.53	**21.367**
8	**Total**	**6602409.44**	**1631.03**	**6658514.72**	**1644.89**	**11042377.28**	**2727.860**	**24303301.44**	**6003.780**	**100.000**

DETAILS OF AREA UNDER DA-1 TO DA-4 FOR APPROVAL

S.NO	Particulars	% Distribution as per Hi- Tech Policy	% Distribution as per Approved DPR 6465 Acre	DA1 TO DA 3		DA 4		DA1 TO DA 4		% age
				in Sq-Mt	in Acre	in Sq-Mt	in Acre	in Sq-Mt	in Acre	
1	PLOTTED			1264133.67	312.29	477380.64	117.93	1741514.31	430.22	17.960
	GROUP HOUSING			1160197.48	286.61	497720.45	122.96	1657917.93	409.57	17.100
	EWS/LIG			14894.72	3.68	145242.55	35.88	160137.27	39.56	1.650
	RESIDENTIAL	33 to 38	37.92	2439225.87	602.58	1120343.64	276.77	3559569.51	879.34	**36.710**
2	COMMERCIAL	6 to 8	6.05	654980.48	161.80	95884.98	23.69	750865.46	185.49	**7.740**
3	INDUSTRIAL	8 to 10	8.00	0.00	0.00	126168.06	31.17	126168.06	31.17	**1.300**
4	PUBLIC SEMI PUBLIC	8 to 10	8.17	570545.05	140.95	260762.59	64.42	831307.64	205.36	**8.570**
5	GREEN	15 to 18	15.01	736382.72	181.91	543152.54	134.18	1279535.26	316.09	**13.195**
6	RECREATIONAL	3 to 5	3.48	797073.93	196.91	0.00	0.00	797073.93	196.91	**8.220**
7	ROADS	18 to 20	21.37	1404201.39	346.89	948627.07	234.34	2352828.46	581.23	**24.265**
8	**Total**	**100.00**	**100.00**	**6602409.44**	**1631.03**	**3094938.88**	**764.56**	**9697348.320**	**2395.590**	**100.000**

Detail of Mortgage Land for D.A.-1 TO D.A.-4		
SALABLE AREA	IN SQ. MT.	IN ACRES
Residential	3559569.51	879.3403
Commercial	750865.46	185.4905
Industrial	126168.06	31.17
Public-Semi Public Facility	609620.026	150.60
TOTAL	5046223.056	1246.60
25% of salable area	**1261555.764**	**311.65**

LAND DETAILS

DESCRIPTION	DA 1 TO DA 4 AREA IN ACRE
PROJECT BOUNDARY AREA OF TOWNSHIP	**2955.950**
DEDUCTIONS	
A BADI AREA	384.8
POND	
ORCHARDS	
SUB TOTAL [A]	**384.800**
PROJECT AREA OF TOWNSHIP	**2571.150**
MASTER PLAN ROADS	70.600
AERA UNDER PROPOSED MASTER PLAN ROAD AND GREEN	41.590
MASTER PLAN COMMERCIAL	63.370
PROJECT AREA AVAILABLE FOR DEVELOPMENT	**2395.590**

DENSITY CALCULATION OF D.A.-1 TO D.A.-3 (MOTHER CITY) (PHASE-I)

Group Housing					
Area of Group Housing		1160197.48 116.02		Sq.Mt. Hac.	
Permissible Ground Coverage		35%			
Permissible F.A.R.		2.5			
Permissible Density maximum		@ 330 unit/hac. Or @1650 Persons/Hac.			
Permissible Units		38287			
Achieved Units		**18597**			
Achieved Population @ 5 Persons / Unit		**92985**			
Group Housing For EWS & LIG					
Area of Group Housing		14894.72 1.49		Sq.Mt. Hac.	
Permissible Ground Coverage		50%			
Permissible F.A.R.		2			
Achieved Units EWS/LIG		656			
Achieved Population @ 5 Persons / Unit		**3280**			
Achieved Density		440 Units/Hac.			
Plotted					
Size	Area	No. of Plots	No. of units/Plot	Persons/unit	Population
VILLAS	Over 650	91	6	5	2730
GOLF FLOORS	Over 650	456	2	5	4560
20x40	800	13	6	5	390
17X35	595	90	5	5	2250
15X30	450	262	4	5	5240
12X28	336	194	4	5	3880
12X25	300	48	3	5	720
11X22	242	315	3	5	4725
10X20	200	2089	2	5	20890
9X18	162	868	2	5	8680
6X12	72	349	2	5	3490
4.5X7.5	30	196	1	5	980
		4971			**58535**
EWS/LIG Plotted					
EWS	30	96	2	5	960
LIG	72	96	2	5	960
GRAND TOTAL		**192**			**1920**
Total Population					
Total Population	Pop.Of Group housing	Pop.Of EWS/LIG (3280+1920) **5200**	Pop.Of Plotted **58535**	Total **156720**	
	92985				

DENSITY CALCULATION OF D.A.-4 (IST EXTENSION)

Group Housing					
Area of Group Housing		497720.45 49.77		Sq.Mt. Hac.	
Permissible Ground Coverage		35%			
Permissible F.A.R.		2.5			
Permissible Density maximum		@ 330 unit/hac. Or @1650 Persons/Hac.			
Permissible Units		16424			
Achieved Units		**9466**			
Achieved Population @ 5 Persons / Unit		**47330**			
Group Housing For EWS & LIG					
Area of Group Housing		145242.55 14.52		Sq.Mt. Hac.	
Permissible Ground Coverage		50%			
Permissible F.A.R.		2			
Achieved Units EWS / LIG		8227			
Achieved Population @ 5 Persons / Unit		**41135**			
Achieved Density		566 Units/Hac.			
Plotted					
Size	Area	No. of Plots	No. of units/Plot	Persons/unit	Population
VILLAS	Over 650	0	6	5	0
20x40	800	0	6	5	0
17X35	595	164	5	5	4100
15X30	450	73	4	5	1460
12X28	336	178	4	5	3560
PALM FLOOR	336	270	4	5	1800
12X25	300	0	3	5	0
11X22	242	103	3	5	1545
10X20	200	541	2	5	5410
9X18	162	602	2	5	6020
6X12	72	14	2	5	140
4.5X7.5	30	0	1	5	0
		1945			**24035**
EWS/LIG Plotted					
EWS	30	0	2	5	0
LIG	72	0	2	5	0
GRAND TOTAL		**0**			**0**
Total Population					
Total Population	Pop.Of Group housing	Pop.Of EWS/LIG (41135+0) **41135**	Pop.Of Plotted **24035**	Total **112500**	
	47330				

DENSITY CALCULATION OF D.A.-1 TO D.A.-4

Group Housing					
Area of Group Housing		1657917.93 165.79		Sq.Mt. Hac.	
Permissible Ground Coverage		35%			
Permissible F.A.R.		2.5			
Permissible Density maximum		@ 330 unit/hac. Or @ 1650 Persons/Hac.			
Permissible Units		54711			
Achieved Units		**97718**			
Achieved Population @ 5 Persons / Unit		**488590**			
Group Housing For EWS & LIG					
Area of Group Housing		160137.27 16.014		Sq.Mt. Hac.	
Permissible Ground Coverage		50%			
Permissible F.A.R.		2			
Achieved Units EWS/LIG		8883			
Achieved Population @ 5 Persons / Unit		**44415**			
Achieved Density		555 Units/Hac.			
Plotted					
Size	Area	No. of Plots	No. of units/Plot	Persons/unit	Population
VILLAS	Over 650	91	6	5	2730
GOLF FLOORS	Over 650	456	2	5	4560
20x40	800	13	6	5	390
17X35	595	254	5	5	6350
15X30	450	335	4	5	6700
12X28	336	372	4	5	7440
PALM FLOOR	336	270	4	5	1800
12X25	300	48	3	5	720
11X22	242	418	3	5	6270
10X20	200	2630	2	5	26300
9X18	162	1470	2	5	14700
6X12	72	363	2	5	3630
4.5X7.5	30	196	1	5	980
		6916			**82570**
EWS/LIG Plotted					
EWS	30	96	2	5	960
LIG	72	96	2	5	960
GRAND TOTAL		**192**			**1920**
Total Population					
Total Population	Pop.Of Group housing	Pop.Of EWS/LIG (44415+1920) **46335**	Pop.Of Plotted **82570**	Total **617495**	
	488590				

DETAIL OF PUBLIC SEMI-PUBLIC FACILITY

DESTRIBUTION	MOTHER CITY AREA (IN SQ. MT.)	D.A.4 AREA (IN SQ. MT.)	TOTAL AREA (IN SQ. MT.)
Saleable			
EDUCATIONAL FACILITY			
NURSERY/PRIMARY SCHOOLS	13873.19	2309.5	**16182.69**
JR. HIGH SCHOOL /HIGH SCHOOL	30001.93		**30001.93**
INTER COLLEGE	97058.366	54084.12	**151142.486**
DEGREE COLLEGE	7753.23	21086.57	**28839.8**
HIGHER EDUCATION	55624.6		**55624.6**
MEDICAL FACILITY			
BLOOD BANK	1364.16		**1364.16**
HEALTH CENTRE	24573.63	8557.48	**33131.11**
MATERNITY HOMES	8883.54	4681.68	**13565.22**
GENERAL HOSPITAL	20158.57		**20158.57**
SUPER SPECIALITY HOSPITAL	50890.31		**50890.31**
COMMUNITY FACILITY			
COMMUNITY CENTRE/CLUB	55570.61	4508.54	**60079.15**
FACILITY PLOT	90257.56	8863.65	**99121.21**
PETROL PUMP/L.P.G. DISTRIBUTION CENTRE	15313.69	4211.26	**19524.95**
BUS TERMINAL/ BUS STAND	21910.7	8083.14	**29993.84**
Total A	**493234.086**	**116385.94**	**609620.026**
Nonsaleble			
GARBAGE DISPOSAL	2198.8	1902.26	**4101.06**
INFORMAL SECTOR	3679.18	4305.01	**7984.19**
CREMATION GROUND	8233.82		**8233.82**
FACILITIES			
SUB POST OFFICE	4160.96	4356.72	**8517.68**
TELEPHONE EXCHANGE	8234.46	12117.6	**20352.06**
POLICE STATION	18759.89	17209.8	**35969.69**
POLICE CHOWKY	12899.78	9331.45	**22231.23**
FIRE STATION		8256.67	**8256.67**
ELECTRIC SUB STATION			
SUB STATION	19144.07	86897.14	**106041.21**
Sub Total (B)	**77310.96**	**144376.65**	**221687.61**
Total (A+B)	**570545.046**	**260762.59**	**831307.636**

AREAS TO BE PLEDGED

	IN SQ. MT.	IN ACRES
M1	216027.8	53.37
M2	35920.51	8.87
M3	28168.77	6.96
M4	30067.97	7.43
M5	16626.09	4.11
M6	14480.67	3.58
M7	50515.86	12.48
M8	23748.8	5.87
M9	2499.76	0.62
M10	31229.88	7.71
M11	8559.59	2.11
M12	14251.47	3.52
M13	30567.83	7.55
M14	52134.91	12.88
M15	143310.74	35.40
M16	108423.79	26.78
M17	44200.81	10.92
M18	140055.14	34.60
M19	38788.06	9.58
M20	38358.57	9.48
M21	2829.45	0.70
M22	25691.52	6.35
M23	101929.05	25.18
M24	4813.92	1.19
M25	11555.39	2.85
M26	3787.9	0.94
M27	7442.83	1.84
M28	35584.35	8.79
TOTAL		**311.65**