Validity of Map extended upto 30 Jun 2025.
The rules, conditions and restrictions stated earlier in map and letter will be same

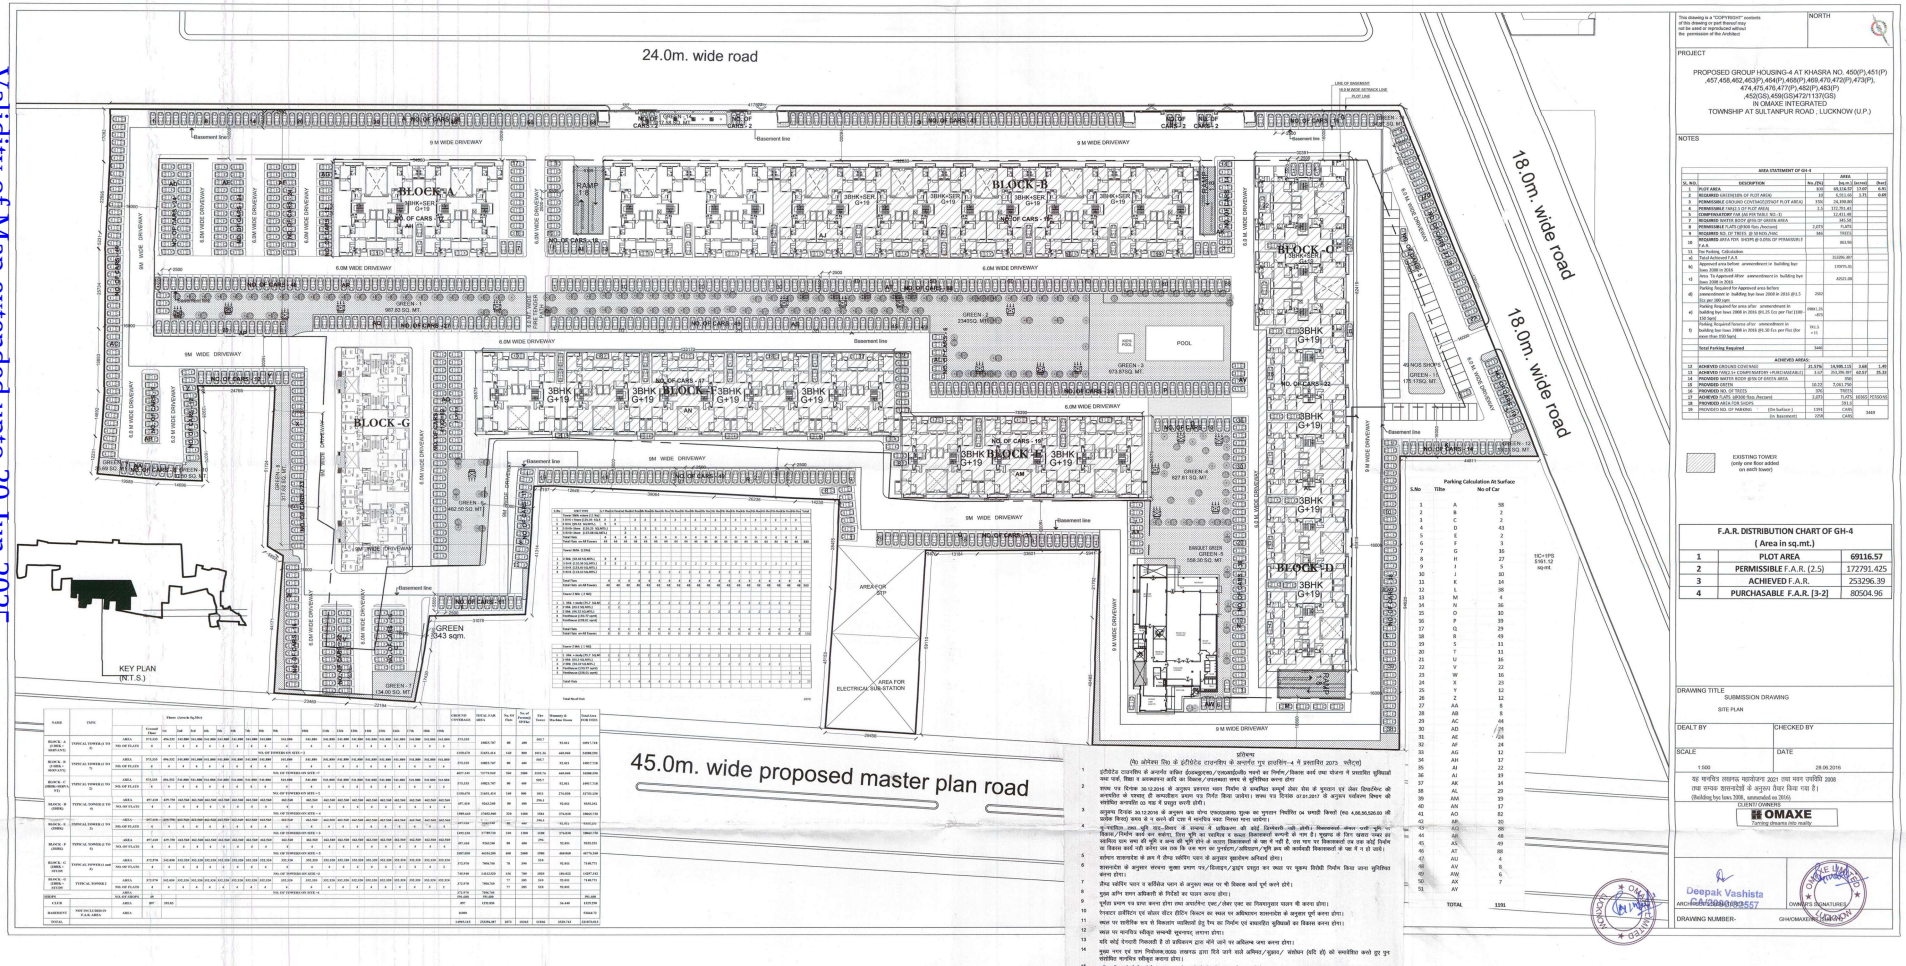

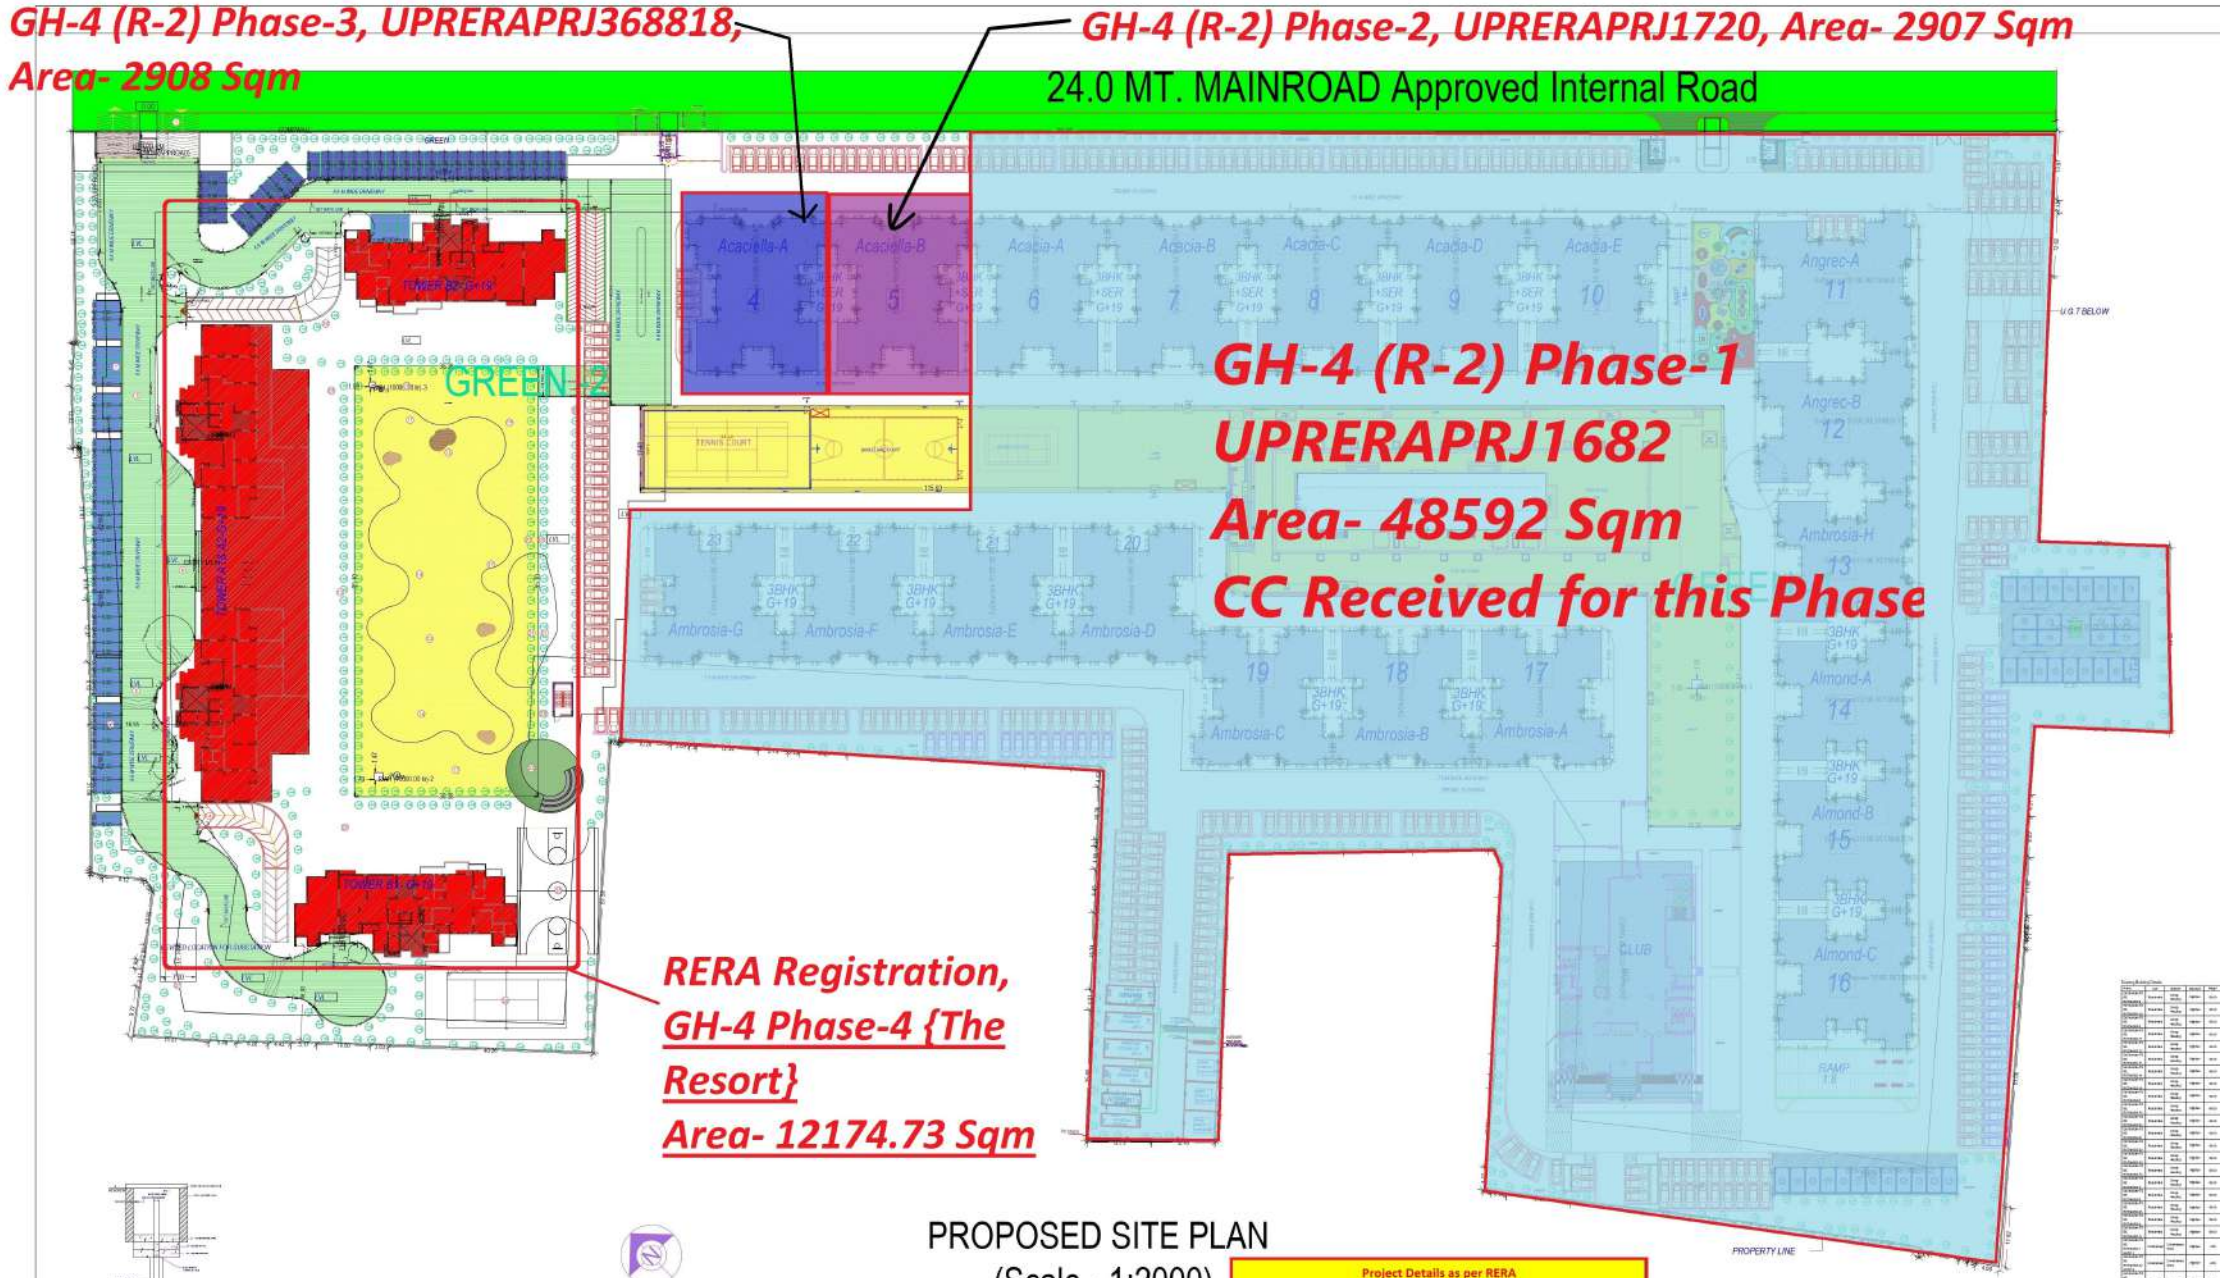

PROPOSED SITE PLAN
(Scale - 1:2000)

Project Details as per RERA		
Total Area of GH-4 (R-2) as per Approved Plan		66,581.73
As per RERA, GH-4 (Residency-II) Phase-1	UPRERAPRJ1682	48592
As per RERA, GH-4 (Residency-II) Phase-2	UPRERAPRJ1720	2907
As per RERA, GH-4 (Residency-II) Phase-3	UPRERAPRJ368818	2908
As per RERA, Total Area in Ph 1, 2 & 3		**54407**
Balance Area for GH-4 Phase-4 (The Resort)		**12,174.73**

RAIN WATER HARVESTING DETAIL
(NOT TO SCALE)

RAGHAVA ARCHITECTS
Architecture-Structure-Interiors-Valuers-Vastu