
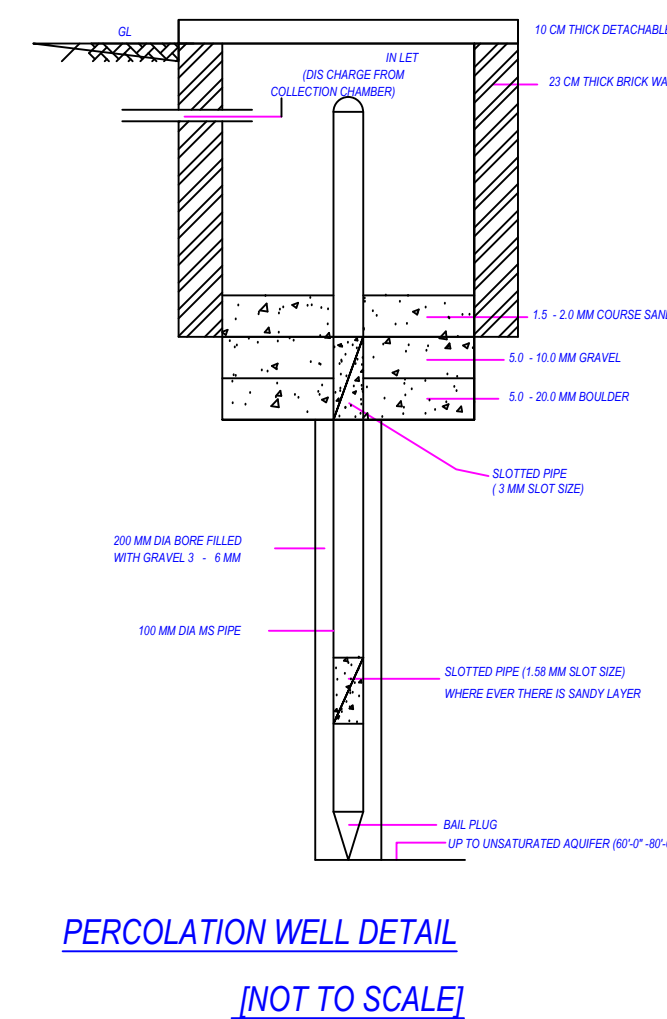
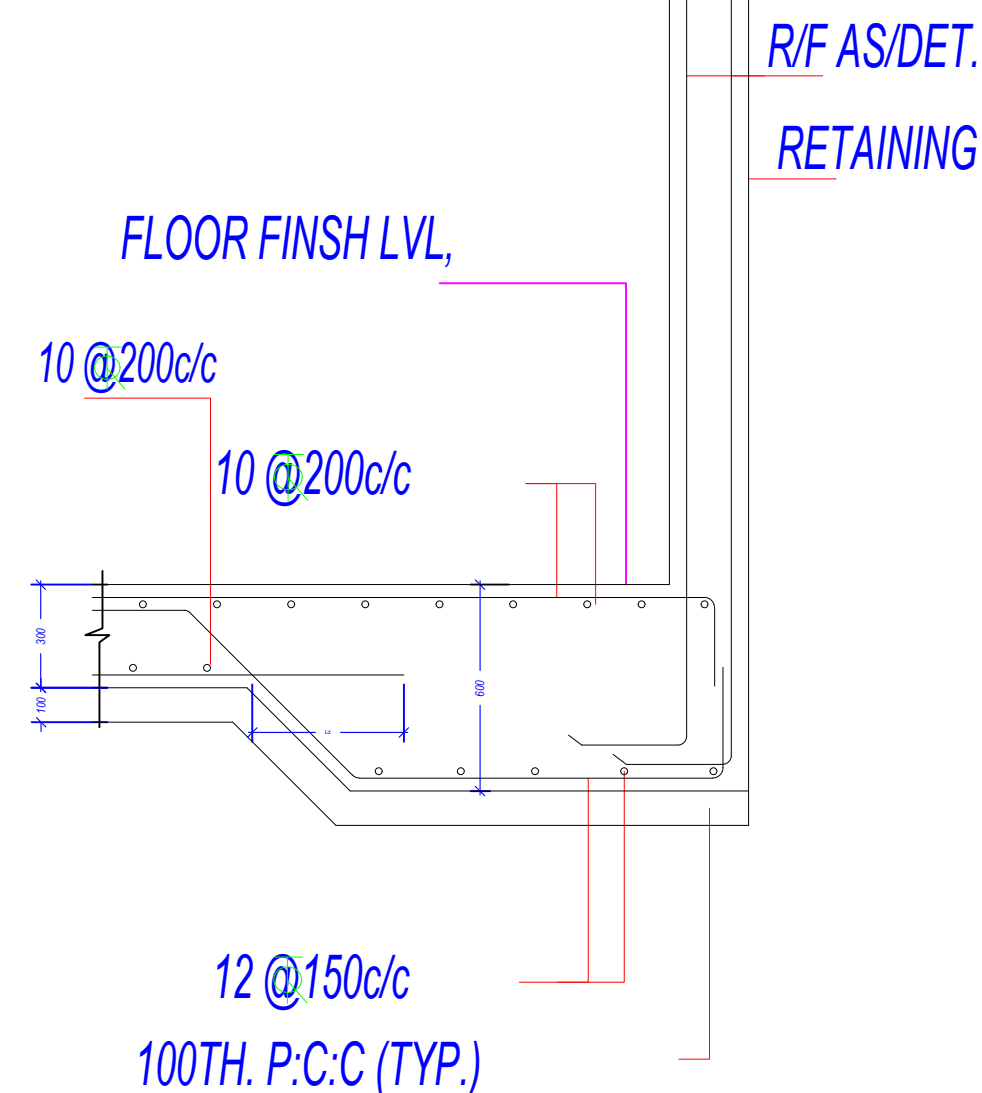
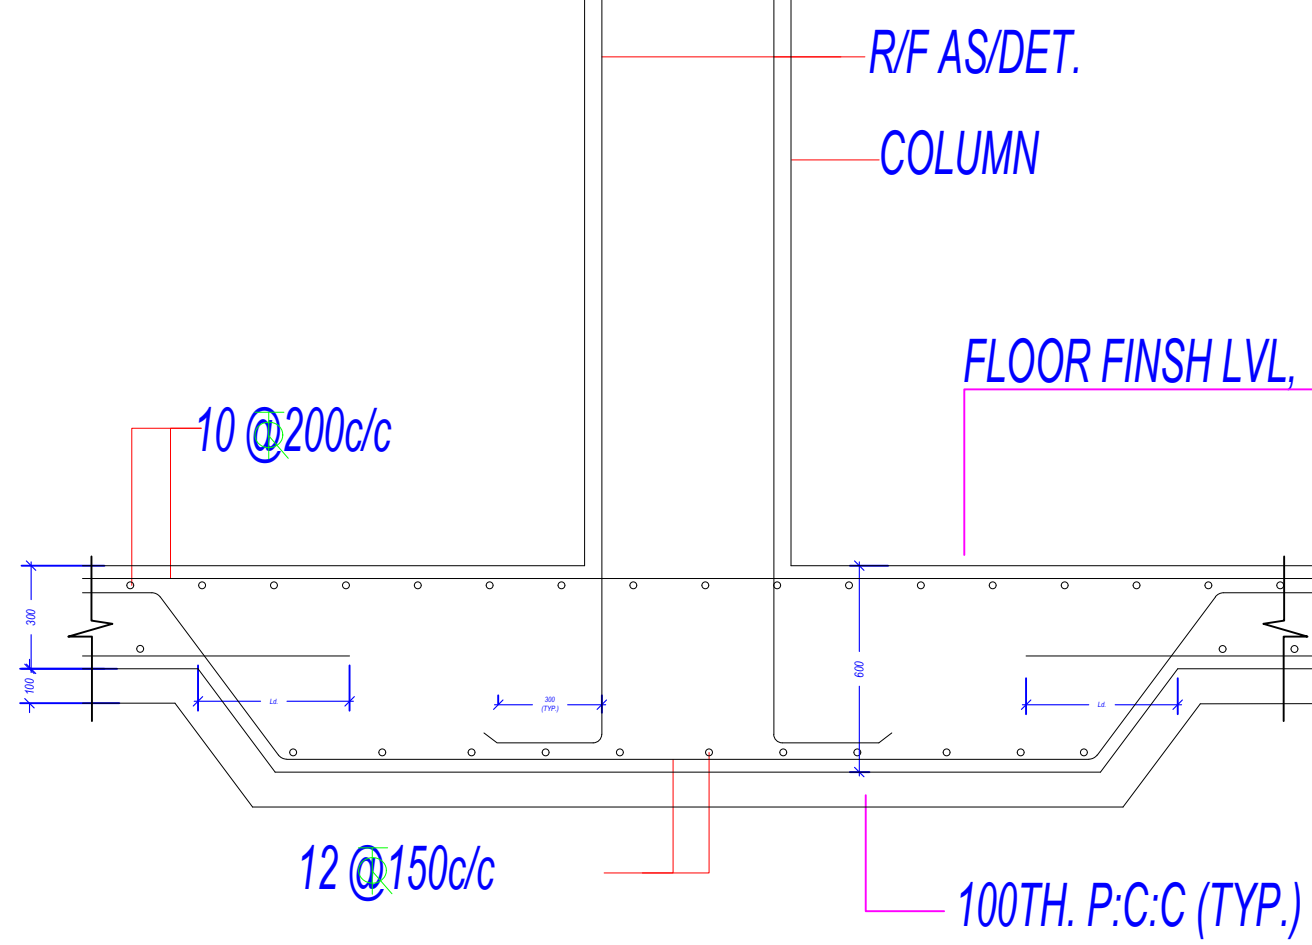
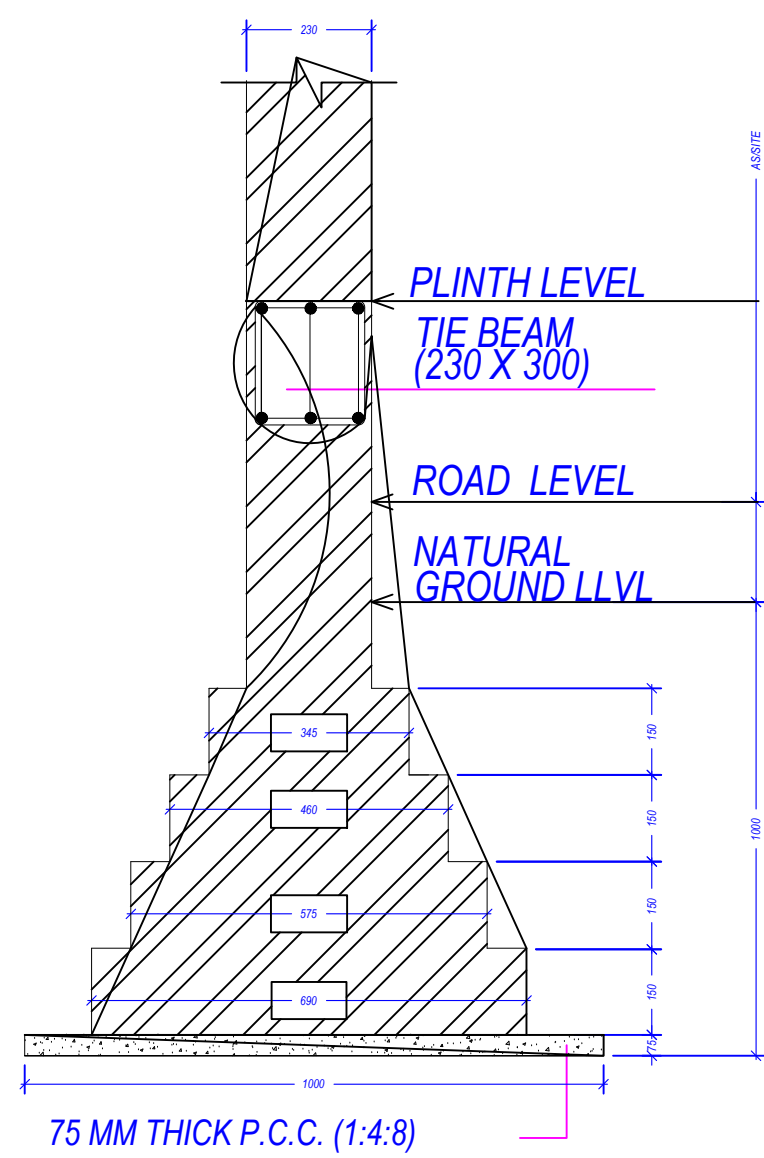


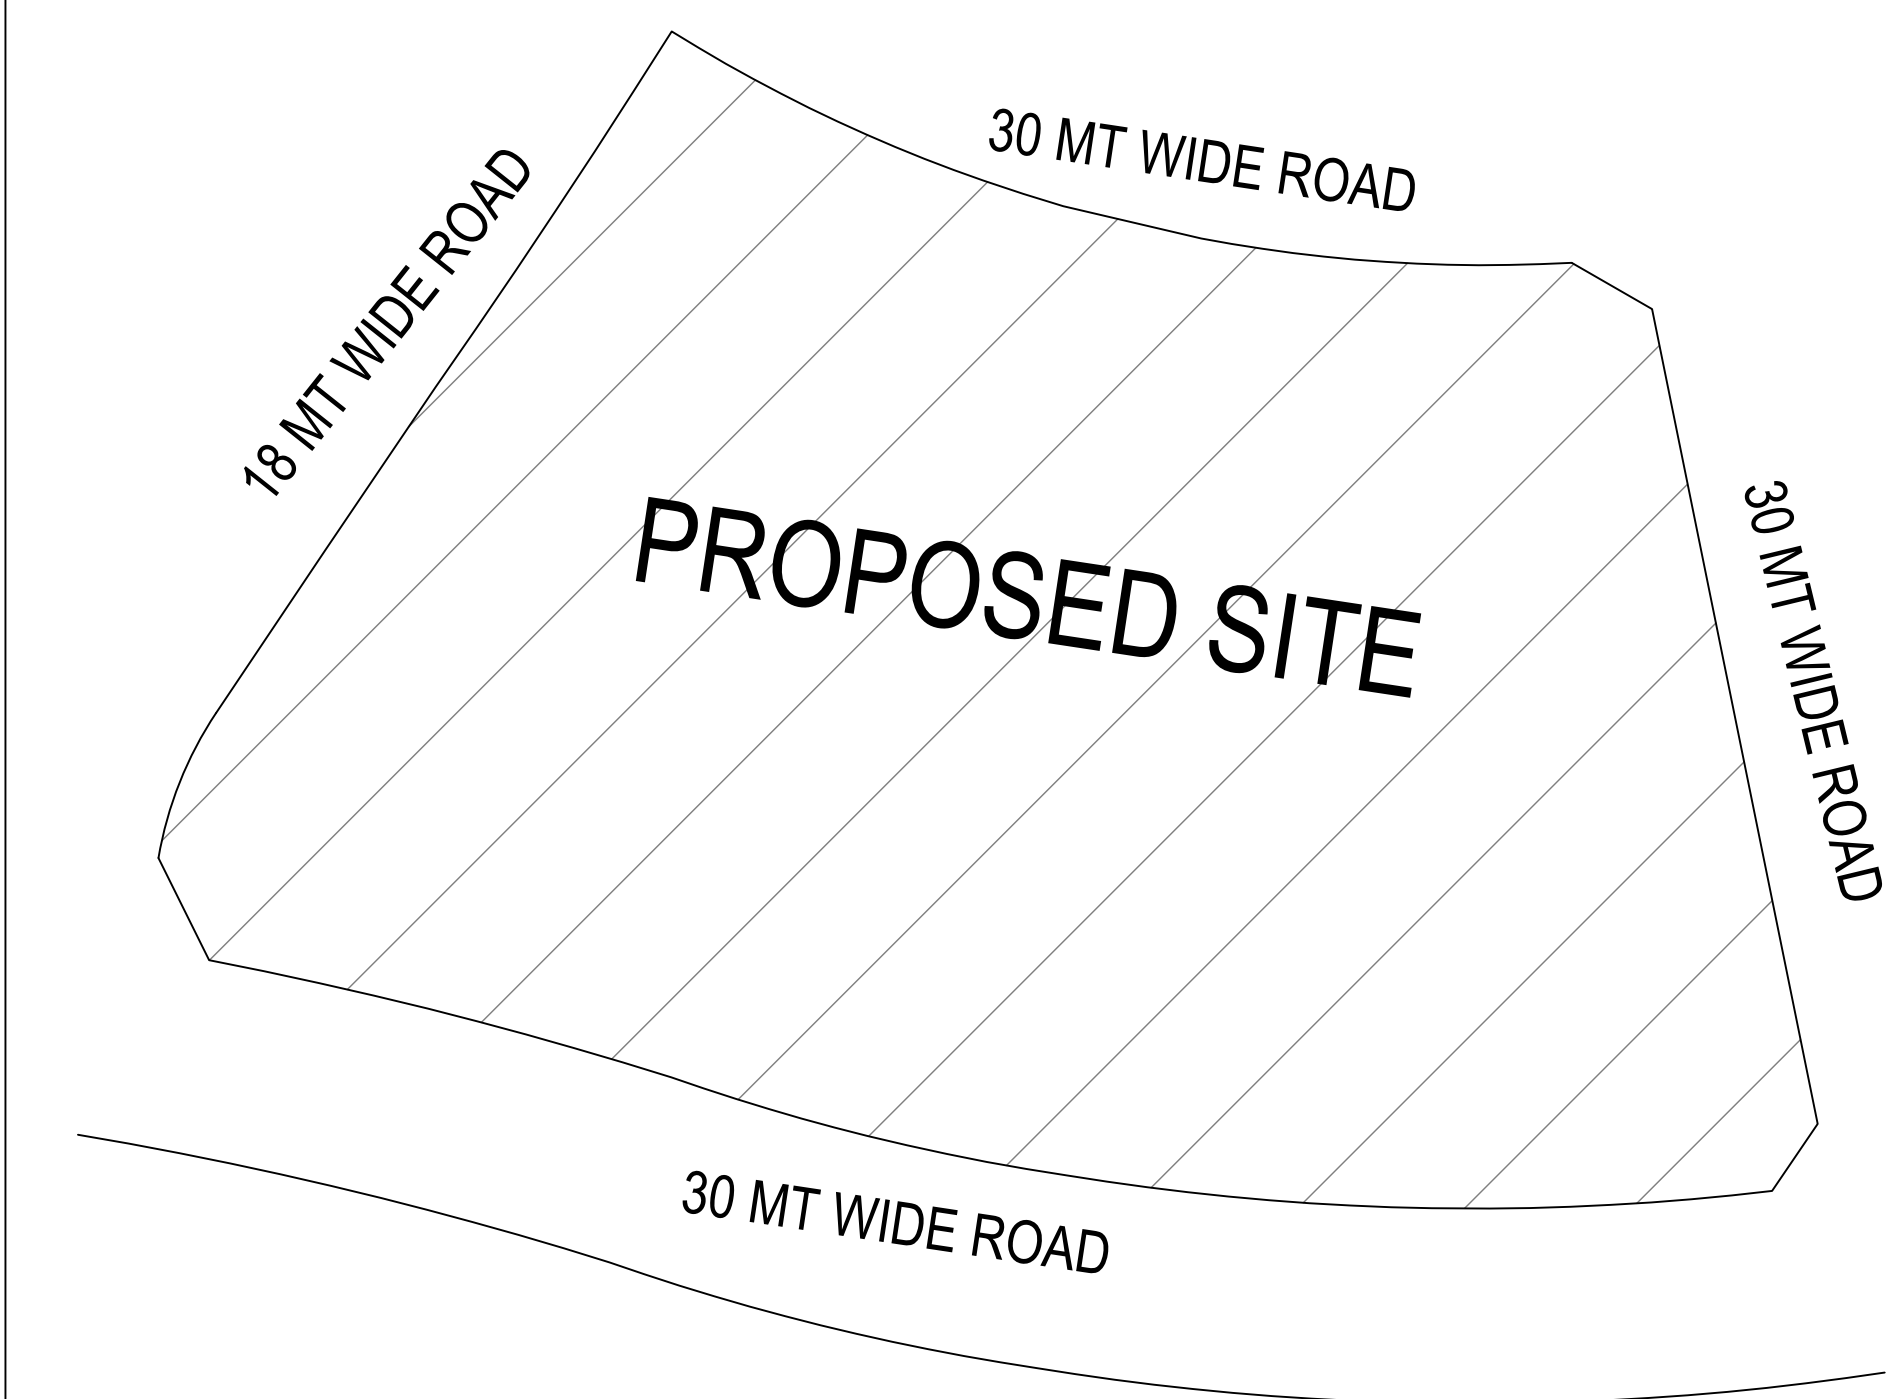


SCHEDULE OF DOOR:

BUILDING NAME	NAME	LENGTH	HEIGHT	NOS
TOWER 1 (GH)	D3	0.70	2.10	02
TOWER 1 (GH)	D3	0.70	2.40	01
TOWER 1 (GH)	D3	0.75	2.10	136
TOWER 1 (GH)	OPEN	0.75	2.10	02
TOWER 1 (GH)	D3	0.75	2.40	11
TOWER 1 (GH)	OPEN	0.80	2.40	01
TOWER 1 (GH)	D3	0.75	2.10	16
TOWER 1 (GH)	D3	0.80	2.10	1065
TOWER 1 (GH)	OPEN	0.80	2.10	13
TOWER 1 (GH)	D3	0.80	2.40	01
TOWER 1 (GH)	OPEN	0.82	2.10	17
TOWER 1 (GH)	D4	0.89	2.40	15
TOWER 1 (GH)	OPEN	0.90	2.10	35
TOWER 1 (GH)	D4	0.90	2.40	141
TOWER 1 (GH)	D1	0.92	2.40	13
TOWER 1 (GH)	D1	0.99	2.40	13
TOWER 1 (GH)	D1	1.00	2.10	01
TOWER 1 (GH)	D1	1.00	2.40	675
TOWER 1 (GH)	D4	1.00	2.40	01
TOWER 1 (GH)	open	1.00	2.40	24
TOWER 1 (GH)	D1	1.01	2.40	13
TOWER 1 (GH)	ENTRY	1.25	2.40	119
TOWER 1 (GH)	open	1.22	2.10	13
TOWER 1 (GH)	DOOR	1.25	2.40	119
TOWER 1 (GH)	ENTRY	1.25	2.40	12
TOWER 1 (GH)	ENTRY	1.31	2.40	03
TOWER 1 (GH)	FIRE-DOOR	1.50	2.10	03
TOWER 1 (GH)	OPEN	1.58	2.40	03
TOWER 1 (GH)	OPEN	1.60	2.10	01
TOWER 1 (GH)	ENTRY	2.38	2.40	04


SCHEDULE OF WINDOW/VENTILATION:

BUILDING NAME	NAME	LENGTH	HEIGHT	NOS
TOWER 1 (GH)	glass window	0.05	2.40	01
TOWER 1 (GH)	glass window	0.10	2.40	01
TOWER 1 (GH)	glass window	0.11	2.40	01
TOWER 1 (GH)	g1	0.12	2.40	01
TOWER 1 (GH)	glass window	0.12	2.40	01
TOWER 1 (GH)	glass window	0.13	2.40	01
TOWER 1 (GH)	g1	0.14	2.40	01
TOWER 1 (GH)	gw	0.21	2.40	01
TOWER 1 (GH)	W5	0.23	2.40	01
TOWER 1 (GH)	W4	0.40	2.40	04
TOWER 1 (GH)	V2	0.47	1.00	13
TOWER 1 (GH)	W4	0.50	2.40	12
TOWER 1 (GH)	V1	0.60	1.00	139
TOWER 1 (GH)	V2	0.60	1.00	228
TOWER 1 (GH)	W4	0.60	2.40	36
TOWER 1 (GH)	W2	0.61	2.30	04
TOWER 1 (GH)	W4	0.62	2.40	16
TOWER 1 (GH)	W2	0.62	2.50	01
TOWER 1 (GH)	W4	0.78	2.40	04
TOWER 1 (GH)	V1	0.85	1.00	13
TOWER 1 (GH)	MECHT	0.90	1.00	13
TOWER 1 (GH)	W4	0.90	2.40	151
TOWER 1 (GH)	W	0.91	2.40	02
TOWER 1 (GH)	W2	1.20	2.40	13
TOWER 1 (GH)	W2	1.50	2.40	67
TOWER 1 (GH)	W	1.80	2.40	01
TOWER 1 (GH)	g1	2.02	2.40	01
TOWER 1 (GH)	SD2	2.40	2.40	241
TOWER 1 (GH)	SD3	2.45	2.40	16
TOWER 1 (GH)	SD3	2.45	2.40	14
TOWER 1 (GH)	SD1	2.45	2.40	32
TOWER 1 (GH)	g1	2.54	2.40	01
TOWER 1 (GH)	SD2	2.71	2.40	168
TOWER 1 (GH)	SD1	3.71	2.40	66
TOWER 1 (GH)	SD1	3.72	2.40	13
TOWER 1 (GH)	SD	4.24	2.40	13
TOWER 1 (GH)	GW	5.35	2.40	01
TOWER 1 (GH)	SD	5.40	2.40	50
TOWER 1 (GH)	glass window	7.08	2.40	01

Floor		Name	Unit/BA Type	Net Unit/BA Area	Gross Unit/BA Area	Deductions From Gross Unit/BA Area (n Sq.m.)	Unit/BA Area	Deductions (Area in Sq.m.)					Carpet Area	No. of Unit			
						LT		Accessories/D	Door	Window	External Wall	Battery					
STILT FLOOR PLAN	Assembly	OTHER		388.77	388.77	5.29	383.48	359.82	2.40	0.30	2.95	5.51	0.00	346.66			
	Assembly+2	OTHER		302.03	302.03	0.00	302.03	2.39	0.00	1.58	0.28	0.00	297.87	00			
	HALL-1	OTHER		171.51	171.51	18.57	152.94	0.77	0.00	1.92	0.00	0.00	142.29	01			
	HALL-1	OTHER		235.74	235.74	19.06	216.68	0.00	0.55	2.48	4.00	0.00	209.65	00			
	HALL-2	OTHER		229.31	229.31	19.57	209.76	0.00	0.55	1.25	4.22	0.00	200.74	00			
	HALL-3	OTHER		175.09	175.09	19.87	155.22	0.98	0.47	10.31	0.00	14.46	142.29	00			
	Total			1482.25	1482.25	62.36	1393.25	6.54	1.87	8.24	34.00	0.00	1342.60	00			
			Typical Floor = 1														
	Total			1482.25	1482.25	62.36	1393.25	6.54	1.87	8.24	34.00	0.00	1342.60	00			
FIRST FLOOR PLAN	Assembly+22	OTHER		279.29	279.29	0.00	279.29	273.41	0.00	0.25	1.92	1.28	0.00	271.96	00		
	Assembly-1	OTHER		326.53	326.53	5.29	321.23	177.71	0.00	0.00	0.00	7.32	0.00	170.39	00		
	FLAT A-101	DWELLING UNIT		207.58	207.58	0.00	207.58	206.29	0.00	0.00	0.00	11.30	40.85	154.14	00		
	FLAT B-102	DWELLING UNIT		266.52	266.52	0.00	266.52	265.48	0.00	0.42	0.00	12.49	51.95	209.62	00		
	FLAT C-103	DWELLING UNIT		253.70	253.70	0.00	253.70	249.95	0.00	0.42	0.00	12.26	51.47	185.80	00		
	FLAT C-101	DWELLING UNIT		253.68	253.68	0.00	253.68	250.97	0.00	0.17	0.00	12.37	52.42	196.01	00		
	FLAT C-102	DWELLING UNIT		267.59	267.59	0.00	267.59	266.91	0.00	0.17	0.00	12.70	53.02	201.61	00		
	FLAT D-103	DWELLING UNIT		207.22	207.22	0.00	207.22	205.93	0.00	0.35	0.00	11.52	40.45	153.02	00		
		Total			2061.11	2061.11	5.29	2055.82	1998.65	0.00	1.78	1.92	81.24	290.16	1523.55	06	
				Typical Floor = 1													
		Total			2061.11	2061.11	5.29	2055.82	1998.65	0.00	1.78	1.92	81.24	290.16	1523.55	06	
	TYPICAL - 2, 3, 4, 5, 6, 7, 8, 9, 10, 11, 12, 13 FLOOR PLAN	FLAT A-201	DWELLING UNIT		207.58	207.58	0.00	207.58	206.65	0.00	0.00	0.00	11.99	40.85	153.55	00	
		FLAT B-202	DWELLING UNIT		198.68	198.68	0.00	198.68	196.86	0.00	0.23	0.00	10.05	39.62	146.96	00	
		FLAT C-203	DWELLING UNIT		206.61	206.61	0.00	206.61	205.07	0.00	0.09	0.00	10.76	39.91	154.31	00	
FLAT B-202		DWELLING UNIT		266.52	266.52	0.00	266.52	265.76	0.00	0.59	0.00	12.63	51.95	209.59	00		
FLAT B-201		DWELLING UNIT		253.62	253.62	0.00	253.62	251.07	0.00	0.58	0.00	12.84	52.35	195.30	00		
FLAT B-201		DWELLING UNIT		252.70	252.70	0.00	252.70	250.07	0.00	0.59	0.00	12.93	51.47	185.08	00		
FLAT C-201		DWELLING UNIT		253.67	253.67	0.00	253.67	250.96	0.00	0.33	0.12	12.47	52.41	185.63	00		
FLAT C-201		DWELLING UNIT		267.61	267.61	0.00	267.61	265.93	0.00	0.33	0.00	12.62	53.04	200.94	00		
FLAT C-201		DWELLING UNIT		256.96	256.96	0.00	256.96	254.32	0.00	0.58	0.00	12.67	55.70	185.37	00		
FLAT D-201		DWELLING UNIT		188.90	188.90	0.00	188.90	187.12	0.00	0.16	0.00	11.33	29.78	145.85	00		
FLAT D-202		DWELLING UNIT		208.08	208.08	0.00	208.08	206.49	0.00	0.09	0.06	10.77	41.36	154.21	00		
FLAT D-203		DWELLING UNIT		207.22	207.22	0.00	207.22	205.94	0.00	0.35	0.00	12.00	40.45	153.24	00		
		Total			2788.15	2788.15	0.00	2788.15	2747.09	0.00	3.92	0.18	143.06	548.89	2051.04	14	
				Typical Floor = 12													
		Total			33217.80	33217.80	0.00	33265.08	33065.08	0.00	47.04	2.16	1716.72	6586.68	24612.48	144	
FOURTEENTH FLOOR PLAN		FLAT B-1401	DWELLING UNIT		253.57	253.57	0.00	253.57	251.01	0.00	0.59	0.00	12.88	52.30	185.24	00	
		FLAT B-1401	DWELLING UNIT		252.89	252.89	0.00	252.89	250.04	0.00	0.59	0.00	12.87	51.46	185.02	00	
		FLAT C-1401	DWELLING UNIT		253.67	253.67	0.00	253.67	251.02	0.00	0.34	0.13	12.68	52.41	185.46	00	
		FLAT C-1402	DWELLING UNIT		256.93	256.93	0.00	256.93	254.29	0.00	0.58	0.00	12.73	55.68	185.40	00	
		FLAT A-1401	DWELLING UNIT		198.75	198.75	0.00	198.75	196.85	0.00	0.48	0.06	11.23	38.61	146.47	00	
		FLAT D-1401	DWELLING UNIT		190.25	190.25	0.00	190.25	188.47	0.00	0.16	0.06	11.69	30.02	146.54	00	
			Total			1405.86	1405.86	0.00	1418.13	1391.68	0.00	2.74	0.25	74.08	280.48	1034.13	06
					Typical Floor = 1												
			Total			1405.86	1405.86	0.00	1418.13	1391.68	0.00	2.74	0.25	74.08	280.48	1034.13	06
	FIFTEENTH FLOOR PLAN	FLAT B-1501	DWELLING UNIT		253.56	253.56	0.00	253.56	251.00	0.00	0.59	0.12	12.57	52.30	185.42	00	
FLAT B-1502		DWELLING UNIT		253.13	253.13	0.00	253.13	250.48	0.00	0.59	0.00	12.96	51.90	185.03	00		
FLAT C-1501		DWELLING UNIT		253.67	253.67	0.00	253.67	251.06	0.00	0.34	0.13	12.73	52.41	185.45	00		
FLAT C-1502		DWELLING UNIT		256.93	256.93	0.00	256.93	254.29	0.00	0.58	0.00	12.67	55.68	185.40	00		
FLAT A-1401		DWELLING UNIT		192.10	192.10	0.00	192.10	189.47	0.00	0.00	0.00	11.37	38.41	146.47	00		
FLAT D-1401		DWELLING UNIT		192.87	192.87	0.00	192.87	190.07	0.00	0.00	0.06	11.79	39.19	114.04	00		
		Total			1402.26	1402.26	0.00	1418.13	1391.67	0.00	2.10	0.31	74.09	289.88	969.69	04	
				Typical Floor = 1													
		Total			1402.26	1402.26	0.00	1418.13	1391.67	0.00	2.10	0.31	74.09	289.88	969.69	04	
SIXTEENTH FLOOR PLAN		FLAT B-1601	DWELLING UNIT		253.57	253.57	0.00	253.57	251.01	0.00	0.59	0.00	12.82	52.31	185.29	00	
	FLAT B-1602	DWELLING UNIT		252.89	252.89	0.00	252.89	250.04	0.00	0.59	0.00	12.91	51.46	185.08	00		
	FLAT C-1601	DWELLING UNIT		253.60	253.60	0.00	253.60	250.99	0.00	0.34	0.13	12.76	52.34	185.42	00		
	FLAT C-1602	DWELLING UNIT		256.97	256.97	0.00	256.97	254.31	0.00	0.58	0.00	12.71	55.70	185.34	00		
		Total			1016.83	1016.83	0.00	1046.10	1006.37	0.00	2.10	0.13	51.20	211.81	741.13	04	
				Typical Floor = 1													
SEVENTEENTH FLOOR PLAN	FLAT B-1701	DWELLING UNIT		1016.83	1016.83	0.00	1046.10	1006.37	0.00	2.10	0.13	51.20	211.81	741.13	04		
	FLAT B-1702	DWELLING UNIT		253.54	253.54	0.00	253.54	250.92	0.00	0.57	0.08	12.12	52.32	185.92	00		
	FLAT C-1701	DWELLING UNIT		251.67	251.67	0.00	251.67	249.03	0.00	0.33	0.18	12.43	50.43	185.69	00		
	FLAT C-1702	DWELLING UNIT		254.97	254.97	0.00	254.97	252.31	0.00	0.58	0.08	12.16	53.68	185.81	00		
		Total			1010.85	1010.85	0.00	1043.10	1004.42	0.00	2.07	0.42	49.16	205.87	722.90	04	
				Typical Floor = 1													
	Total			1010.85	1010.85	0.00	1043.10	1004.42	0.00	2.07	0.42	49.16	205.87	722.90	04		
EIGHTEENTH FLOOR PLAN	FLAT B-1701	DWELLING UNIT		228.32	228.32	0.00	228.32	226.80	0.00	0.24	0.20	12.19	27.09	149.28	00		
	FLAT B-1702	DWELLING UNIT		238.47	238.47	0.00	238.47	236.98	0.00	0.25	0.16	12.65	37.23	148.70	00		
	FLAT C-1701	DWELLING UNIT		239.60	239.60	0.00	239.60	238.93	0.00	0.00	0.45	10.20	38.36	150.70	00		
	FLAT C-1702	DWELLING UNIT		239.53	239.53	0.00	239.53	238.76	0.00	0.25	0.22	11.84	38.24	149.43	00		
		Total			945.92	945.92	0.00	958.64	927.28	0.00	0.74	0.83	46.88	140.92	598.11	00	
				Typical Floor = 1													
	Total			945.92	945.92	0.00	958.64	927.28	0.00	0.74	0.83	46.88	140.92	598.11	00		
Total:				42542.88	42542.88	670.64	41778.80	3800.98	60.51	14.29	2127.19	31564.59	168				

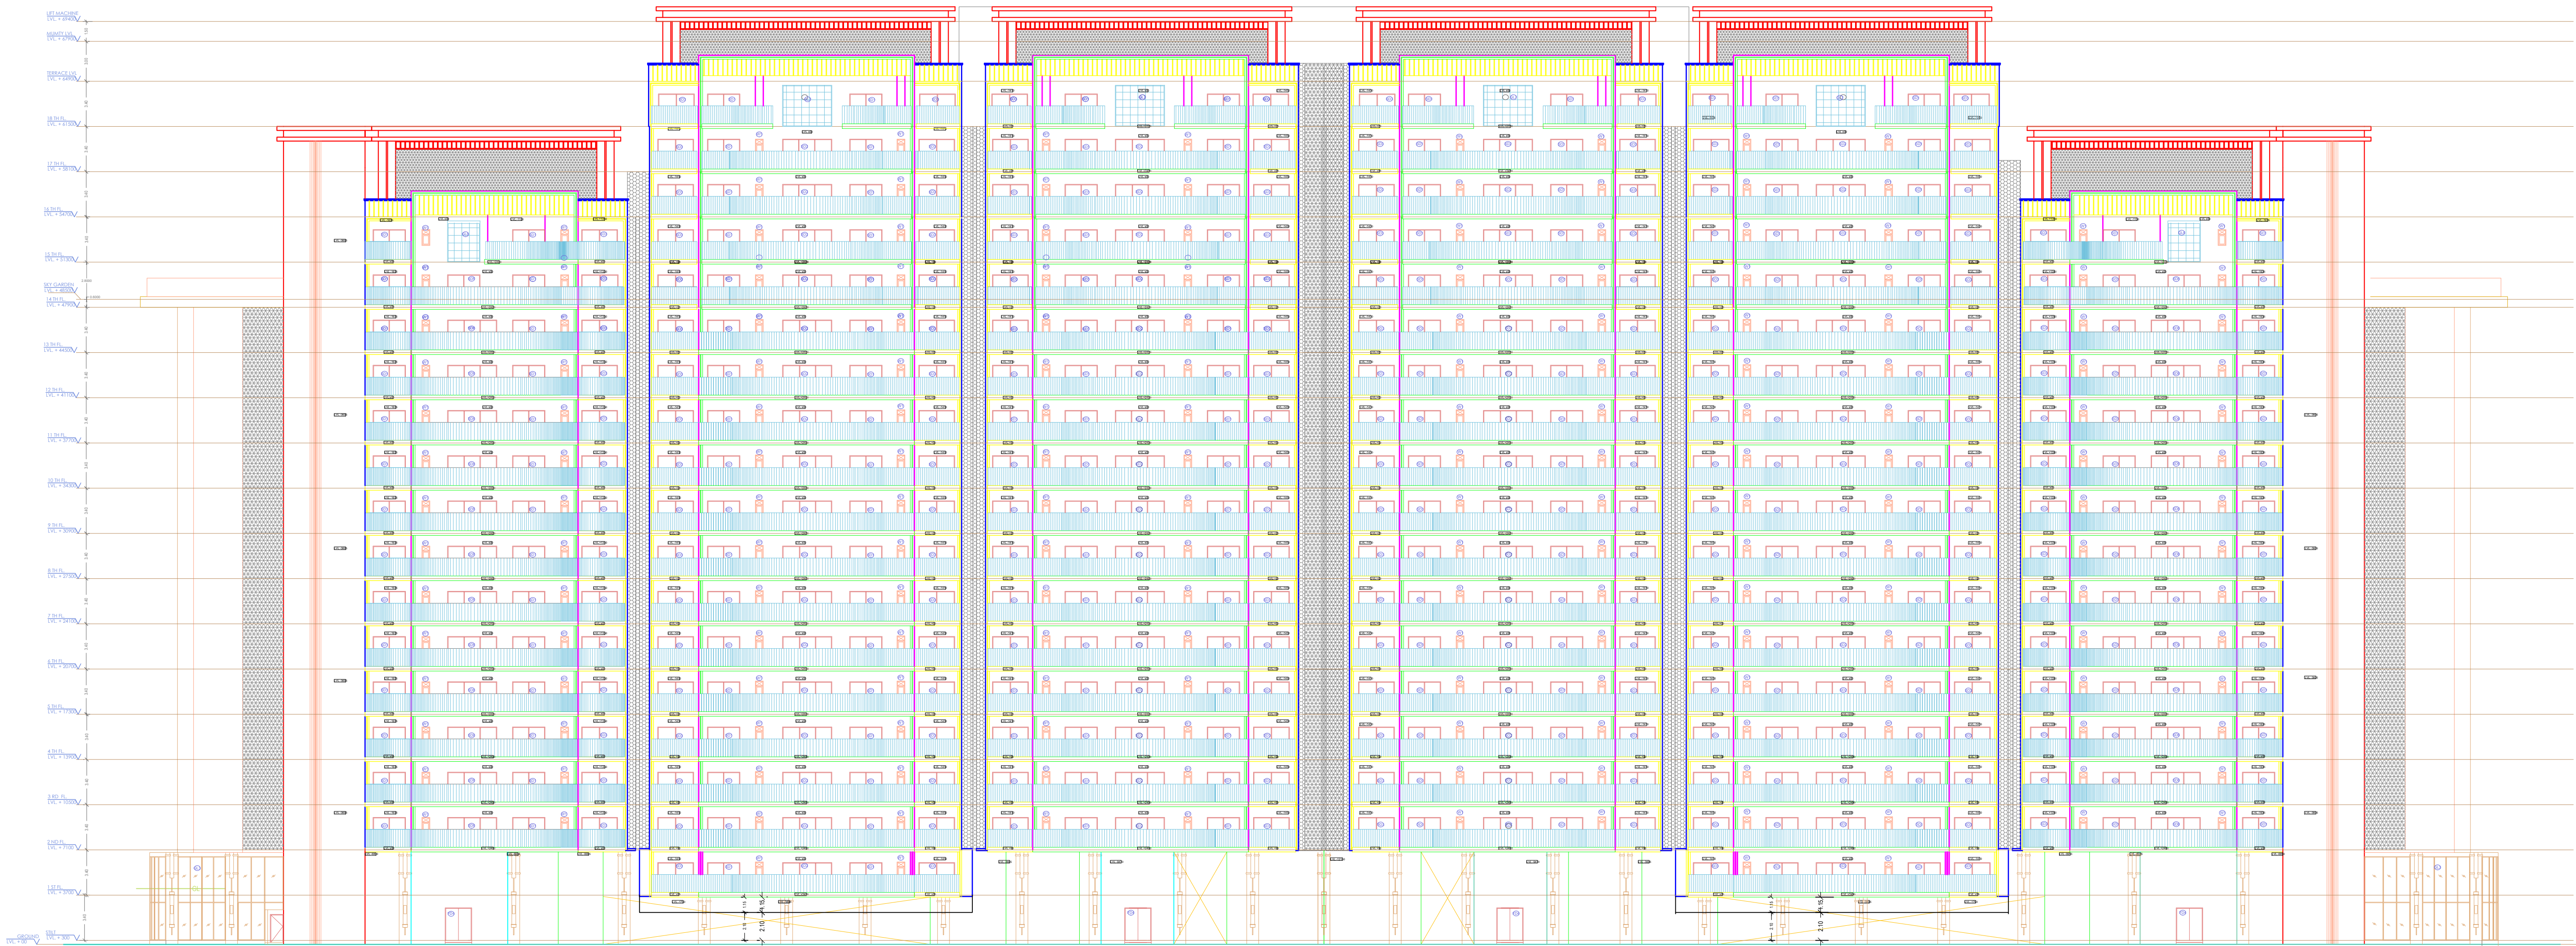

ELEVATION A

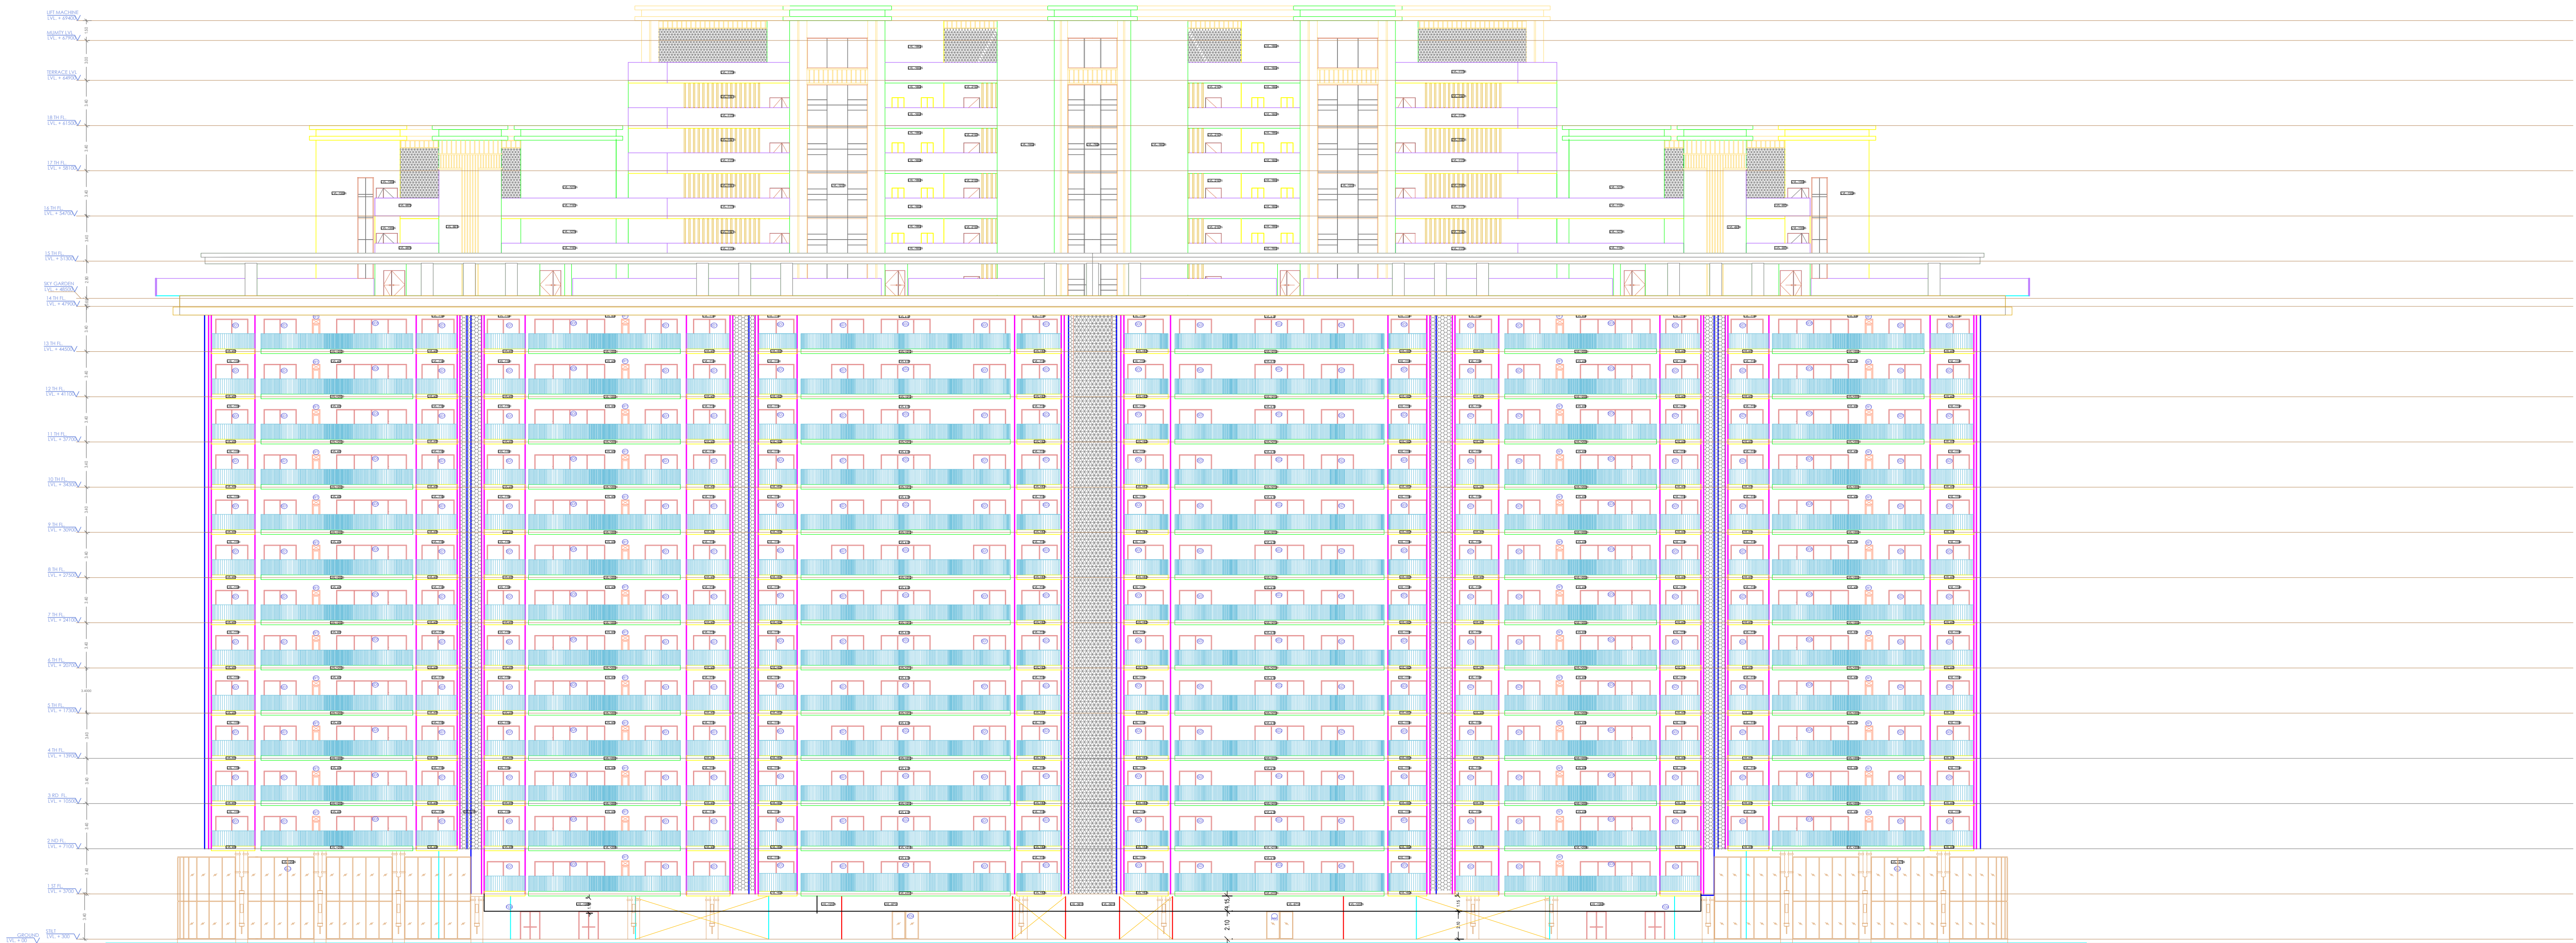

ELEVATION B


Note: - 1) This drawing is prepared as per the current prevailing Building Bye Laws.
2) If Map sanctioned is used for purpose anything other than stated in application will lead to rejection of Map.

Total Plot Area: -	14600.00	Total FAR Area: -	37881.80
Total Coverage Area: -	3952.88	Total BUA Area: -	74058.54

OWNERS NAME AND SIGNATURE
Z M ENTERPRISES PVT LTD through Director Mr Kareem Farooqui
amit.savarna@ksmb.in, 9044441260

ARCHITECT'S NAME AND SIGNATURE
Ahmad Myan
CA2010/47126
Signature Not Verified
Digitally signed by Ahmad Myan, DN: cn=Ahmad Myan, o=CA2010/47126, email=ahmad.myan@ca201047126.com, c=IN
Lucknow Development Authority

Building Plan Application Number
LDA/BP/23-24/4207
Sanctioned On
23 Apr 2025
Valid Till
11 Dec 2030
Approved By
Vice Chairman (Vice Chairman)
Examined By
Usman Ali Khan (Junior engineer)
Aul Sharma (Assistant Engineer)
Aul Sharma (Executive engineer/Town Planner)
kaushvendra kumar Gautam (Chief Town Planner)
Gyanendra Verma (Additional Secretary)
Vice Chairman (Vice Chairman)

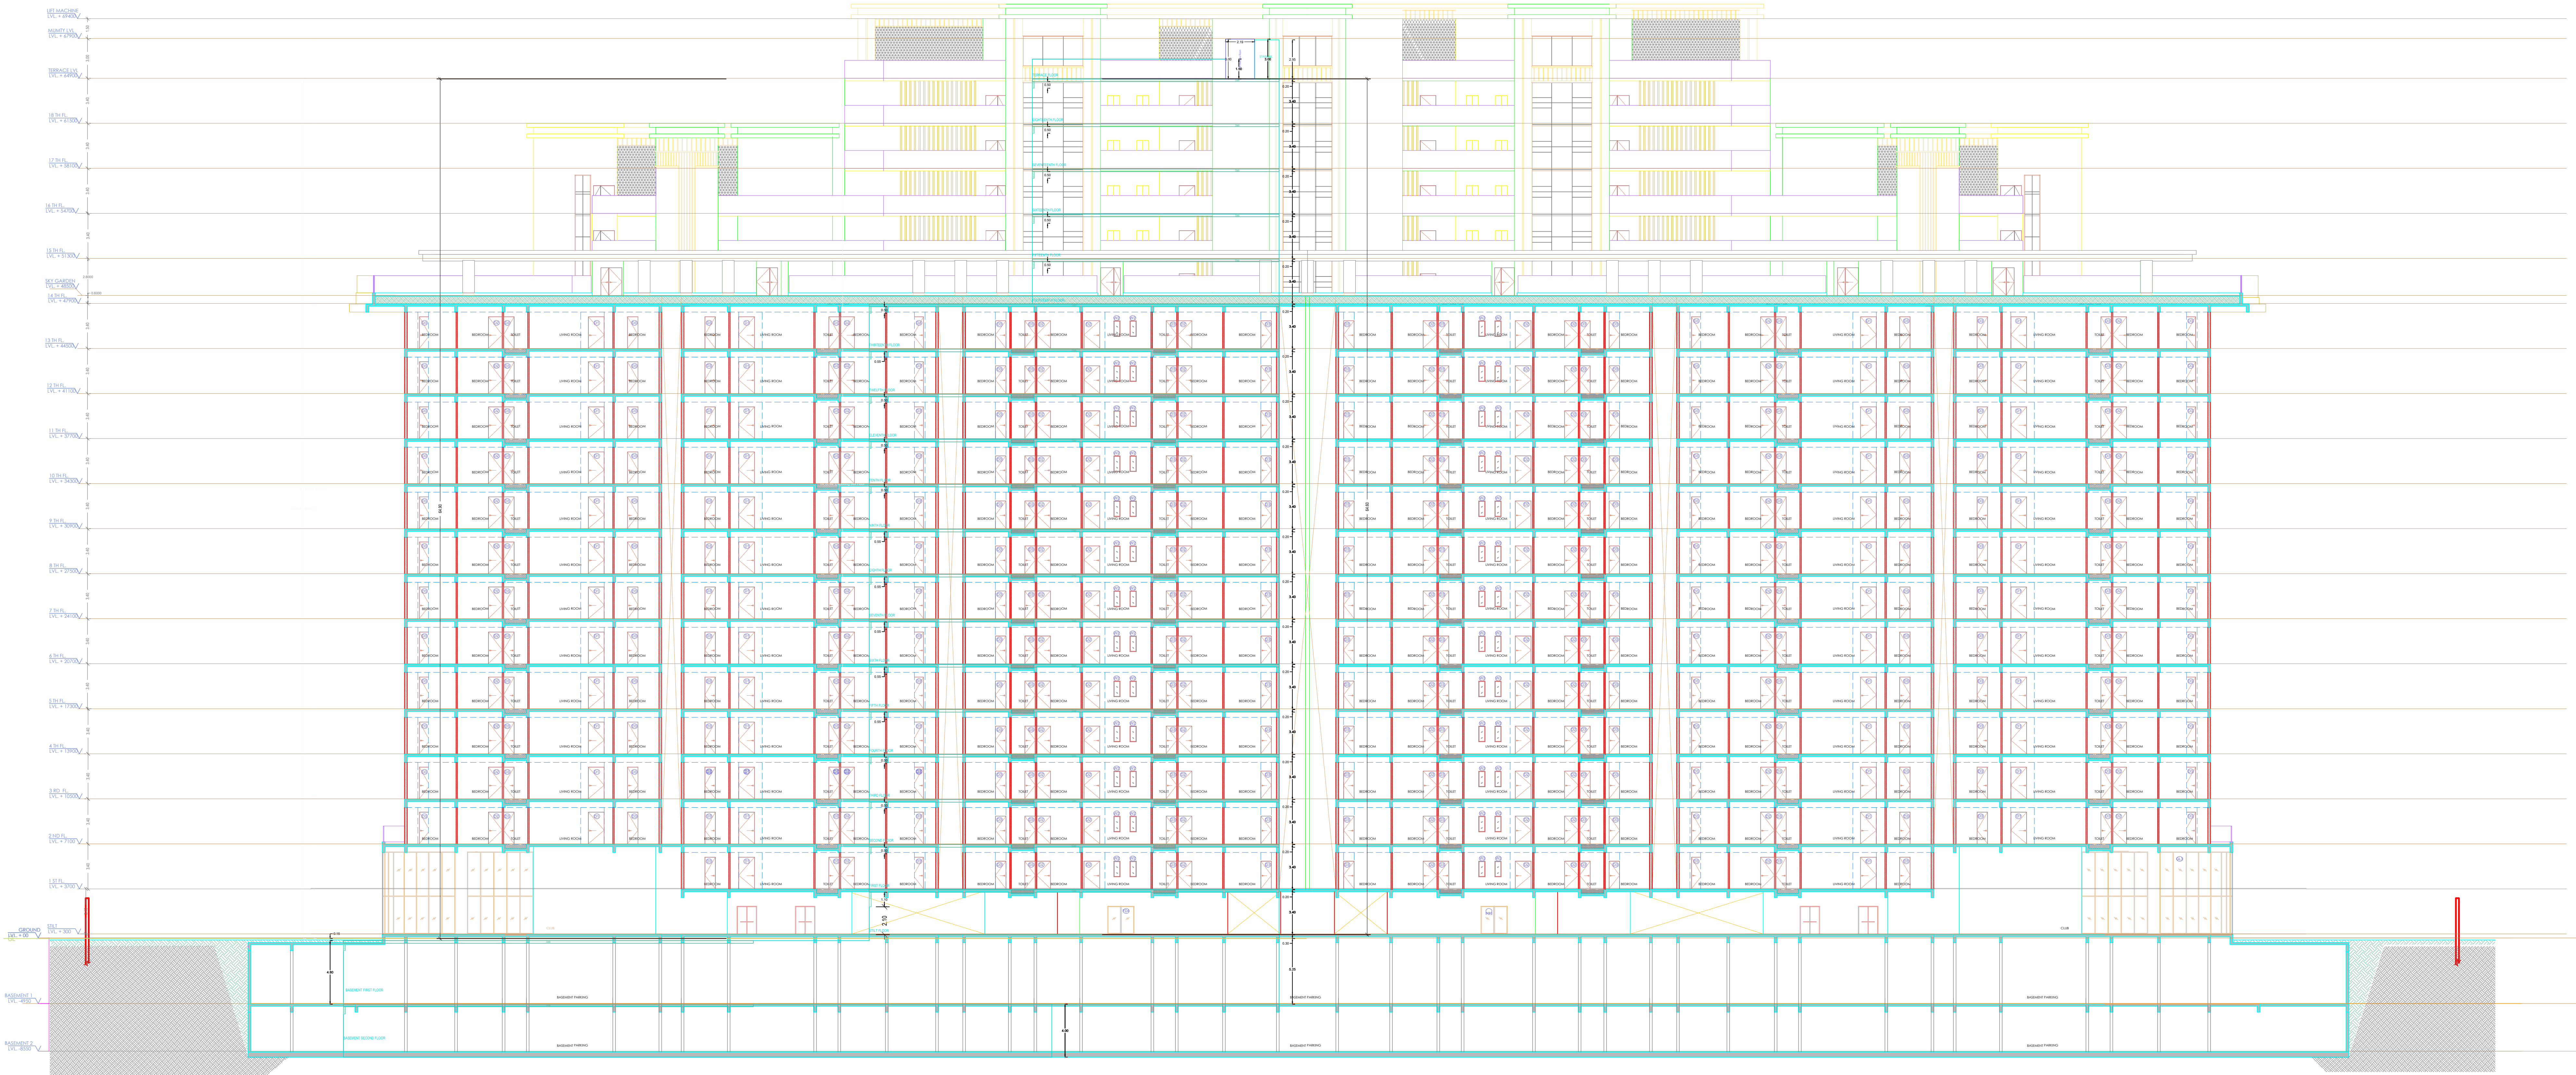

SECTION AA'

Note: - 1) This drawing is prepared as per the current prevailing Building Bye Laws.
2) If Map sanctioned is used for purpose anything other than stated in application will lead to rejection of Map.

ISO_A0_(841.00_x_1189.00_MM)

Total Plot Area: -	14600.00	Total FAR Area: -	37881.80
Total Coverage Area: -	3952.88	Total BUA Area: -	74058.54

OWNERS NAME AND SIGNATURE
Z M ENTERPRISES PVT LTD through Director Mr Kareem Farooqui
amit.saxena@ksmb.in, 904441260

ARCHITECT'S NAME AND SIGNATURE
Ahmad Myan
CA/2010/47126

Signature Not Verified
Signature of Architect
Date: 10 May 2024
Designation: Architect



REGISTERED ENGINEER
Lucknow Development Authority



Building Plan Application Number
LDA/BP/23-24/4207

Sanctioned On
23 Apr 2025

Valid Till
11 Dec 2030

Approved By
Vice Chairman (Vice Chairman)

Examined By
Usman Ali Khan (Junior engineer)

Azul Sharma (Assistant Engineer)

Azul Sharma (Executive engineer/Town Planner)

kaushvendra kumar Gautam (Chief Town Planner)

Gyanendra Verma (Additional Secretary)


Vice Chairman (Vice Chairman)



Note: - 1) This drawing is prepared as per the current prevailing Building Bye Laws.
2) If Map sanctioned is used for purpose anything other than stated in application will lead to rejection of Map.

ISO_A0_(841.00_x_1189.00_MM)

Total Plot Area: -	14600.00	Total FAR Area: -	37881.80
Total Coverage Area: -	3952.88	Total BUA Area: -	74058.54

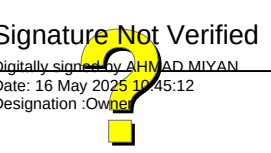OWNERS NAME AND SIGNATURE Z M ENTERPRISES PVT LTD through Director Mr Kareem Farooqui amit.savarna@kamb.in, 9044441260	
ARCHITECT'S NAME AND SIGNATURE Ahmad Myan CA20101047126	REGISTERED ENGINEER 
Signature Not Verified  Date: 10 Nov 2024 Designation: Owner	Lucknow Development Authority 
Building Plan Application Number LDA/BP/23-24/4207 Sanctioned On 23 Apr 2025 Valid Till 11 Dec 2030	
Approved By Vice Chairman (Vice Chairman) Examined By Usman Ali Khan (Junior engineer) Aul Sharma (Assistant Engineer) Aul Sharma (Executive engineer/Town Planner) kaushvendra kumar Gautam (Chief Town Planner) Gyanendra Verma (Additional Secretary) Vice Chairman (Vice Chairman)	



Note: - 1) This drawing is prepared as per the current prevailing Building Bye Laws.
2) If Map sanctioned is used for purpose anything other than stated in application will lead to rejection of Map.

Total Plot Area: -	14600.00	Total FAR Area: -	37881.80
Total Coverage Area: -	3952.88	Total BUA Area: -	74058.54

OWNERS NAME AND SIGNATURE Z M ENTERPRISES PVT LTD through Director Mr Kareem Farooqui amit.savarna@kamb.in, 9044441260	
ARCHITECT'S NAME AND SIGNATURE Ahmad Myan CA2010/47126 Signature Not Verified Lucknow Development Authority	
Building Plan Application Number LDA/BP/23-24/4207 Sanctioned On 23 Apr 2025 Valid Till 11 Dec 2030 Approved By Vice Chairman (Vice Chairman) Examined By Usman Ali Khan (Junior engineer) Aul Sharma (Assistant Engineer) Aul Sharma (Executive engineer/Town Planner) kaushvendra kumar Gautam (Chief Town Planner) Gyanendra Verma (Additional Secretary) Vice Chairman (Vice Chairman)	



Note: - 1) This drawing is prepared as per the current prevailing Building Bye Laws.
2) If Map sanctioned is used for purpose anything other than stated in application will lead to rejection of Map.

Total Plot Area: -	14600.00	Total FAR Area: -	37881.80
Total Coverage Area: -	3952.88	Total BUA Area: -	74058.54


OWNERS NAME AND SIGNATURE Z M ENTERPRISES PVT LTD through Director Mr Kareem Farooqui amit.saxena@kamb.in, 9044441260	
ARCHITECT'S NAME AND SIGNATURE Ahmad Myan CA/2010/47126	IRE ENGINEER
Signature Not Verified Signature of Mr. Ahmad Myan Chair, Lucknow Development Authority Designation: Chair	Lucknow Development Authority
	
Building Plan Application Number LDA/BP/23-24/4207	
Sanctioned On 23 Apr 2025	
Valid Till 11 Dec 2030	
Approved By Vice Chairman (Vice Chairman)	
Examined By Usman Ali Khan (Junior engineer)	
Aul Sharma (Assistant Engineer)	
Aul Sharma (Executive engineer/Town Planner)	
kaushvendra kumar Gautam (Chief Town Planner)	
Gyanendra Verma (Additional Secretary)	
Vice Chairman (Vice Chairman)	



FIRST FLOOR PLAN
(Proposed)
(SCALE 1:100)

Note: - 1) This drawing is prepared as per the current prevailing Building Bye Laws.
2) If Map sanctioned is used for purpose anything other than stated in application will lead to rejection of Map.

Total Plot Area: -	14600.00	Total FAR Area: -	37881.80
Total Coverage Area: -	3952.88	Total BUA Area: -	74058.54

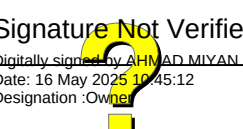OWNER'S NAME AND SIGNATURE Z M ENTERPRISES PVT LTD through Director Mr Kareem Farooqui amit.savarna@kamb.in, 9044441260	
ARCHITECT'S NAME AND SIGNATURE Ahmad Myan CA2010147126	IRE ENGINEER 
Signature Not Verified  Chair, Lucknow Development Authority	Lucknow Development Authority 
Building Plan Application Number LDA/BP/23-24/4207 Sanctioned On 23 Apr 2025 Valid Till 11 Dec 2030 Approved By Vice Chairman (Vice Chairman) Examined By Usman Ali Khan (Junior engineer) Anul Sharma (Assistant Engineer) Anul Sharma (Executive engineer/Town Planner) kaushvendra kumar Gautam (Chief Town Planner) Gyanendra Verma (Additional Secretary) Vice Chairman (Vice Chairman)	



SIXTEENTH FLOOR PLAN
(Proposed)
(SCALE 1:100)

Note: - 1) This drawing is prepared as per the current prevailing Building Bye Laws.
2) If Map sanctioned is used for purpose anything other than stated in application will lead to rejection of Map.

Total Plot Area: -	14600.00	Total FAR Area: -	37881.80
Total Coverage Area: -	3952.88	Total BUA Area: -	74058.54

OWNER'S NAME AND SIGNATURE Z M ENTERPRISES PVT LTD through Director Mr Kareem Farooqui amit.savarna@kamb.in, 9044441260	
ARCHITECT'S NAME AND SIGNATURE Ahmad Myan CA2010147126	IRE ENGINEER
Signature Not Verified Signature of Mr. Ahmad Myan Date: 10 Nov 2024 Designation: Civil Engineer	Lucknow Development Authority
	
Building Plan Application Number LDA/BP/23-24/4207 Sanctioned On 23 Apr 2025 Valid Till 11 Dec 2030	
Approved By Vice Chairman (Vice Chairman)	
Examined By Usman Ali Khan (Junior engineer)	
Aul Sharma (Assistant Engineer)	
Aul Sharma (Executive engineer/Town Planner)	
kaushvendra kumar Gautam (Chief Town Planner)	
Gyanendra Verma (Additional Secretary)	
Vice Chairman (Vice Chairman)	



TYPICAL - 2, 3, 4, 5, 6, 7, 8, 9, 10, 11, 12, 13 FLOOR PLAN
(Proposed)
(SCALE 1:100)

Note: - 1) This drawing is prepared as per the current prevailing Building Bye Laws.
2) If Map sanctioned is used for purpose anything other than stated in application will lead to rejection of Map.

Total Plot Area: -	14600.00	Total FAR Area: -	37881.80
Total Coverage Area: -	3952.88	Total BUA Area: -	74058.54

OWNER'S NAME AND SIGNATURE
Z M ENTERPRISES PVT LTD through Director Mr Kareem Farooqui
amit.savena@kamb.in, 9044411260

ARCHITECT'S NAME AND SIGNATURE
Ahmad Myan
CA/2010/47126

Signature Not Verified
Digitally signed by Ahmad Myan
DN: cn=Ahmad Myan, o=Z M Enterprises Pvt Ltd, email=amit.savena@kamb.in, c=IN



IRE ENGINEER
Lucknow Development Authority



Building Plan Application Number
LDA/BP/23-24/4207

Sanctioned On
23 Apr 2025

Valid Till
11 Dec 2030

Approved By
Vice Chairman (Vice Chairman)

Examined By
Usman Ali Khan (Junior engineer)

Anul Sharma (Assistant Engineer)

Anul Sharma (Executive engineer/Town Planner)

kaushvendra kumar Gautam (Chief Town Planner)

Gyanendra Verma (Additional Secretary)

Vice Chairman (Vice Chairman)



FOURTEENTH FLOOR PLAN
(Proposed)
(SCALE 1:100)

Note: - 1) This drawing is prepared as per the current prevailing Building Bye Laws.
2) If Map sanctioned is used for purpose anything other than stated in application will lead to rejection of Map.

Total Plot Area: -	14600.00	Total FAR Area: -	37881.80
Total Coverage Area: -	3952.88	Total BUA Area: -	74058.54

OWNERS NAME AND SIGNATURE Z M ENTERPRISES PVT LTD through Director Mr Kareem Farooqui amit.saxena@kamb.in, 9044441260	
ARCHITECT'S NAME AND SIGNATURE Ahmad Myan CA2010147126	REGISTERED ARCHITECT REGISTERED ARCHITECT REGISTERED ARCHITECT
Signature Not Verified Digitally signed by Ahmad Myan DN: cn=Ahmad Myan, o=Z M Enterprises Pvt Ltd, email=amit.saxena@kamb.in, c=IN	Signature Not Verified Digitally signed by Lucknow Development Authority DN: cn=Lucknow Development Authority, o=Lucknow Development Authority, email=info@lka.gov.in, c=IN
Building Plan Application Number LDA/BP/23-24/4207	
Sanctioned On 23 Apr 2025	
Valid Till 11 Dec 2030	
Approved By Vice Chairman (Vice Chairman)	
Examined By Usman Ali Khan (Junior engineer)	
Anul Sharma (Assistant Engineer)	
Anul Sharma (Executive engineer/Town Planner)	
kaushvendra kumar Gautam (Chief Town Planner)	
Gyanendra Verma (Additional Secretary)	
Vice Chairman (Vice Chairman)	



FIFTEENTH FLOOR PLAN
(Proposed)
(SCALE 1:100)

Note: - 1) This drawing is prepared as per the current prevailing Building Bye Laws.
2) If Map sanctioned is used for purpose anything other than stated in application will lead to rejection of Map.

ISO_A0_(841.00_x_1189.00_MM)

Total Plot Area: -	14600.00	Total FAR Area: -	37881.80
Total Coverage Area: -	3952.88	Total BUA Area: -	74058.54

OWNER'S NAME AND SIGNATURE
Z M ENTERPRISES PVT LTD through Director Mr.Kareem Farooqui
amit.saxena@kamb.in, 9044441260

ARCHITECT'S NAME AND SIGNATURE
Ahmad Myan
CA/2010/47126

Signature Not Verified

Digitally signed by Ahmad Myan, DN: cn=Ahmad Myan, o=Kamb, ou=Kamb, email=amit.saxena@kamb.in, c=IN



RE ENGINEER

Signature Not Verified

Digitally signed by Usman Ali Khan, DN: cn=Usman Ali Khan, o=Kamb, ou=Kamb, email=usman.ali.khan@kamb.in, c=IN



Building Plan Application Number

LDA/BP/23-24/4207

Sanctioned On

23 Apr 2025

Valid Till

11 Dec 2030

Approved By

Vice Chairman (Vice Chairman)

Examined By

Usman Ali Khan (Junior engineer)

Autul Sharma (Assistant Engineer)

Autul Sharma (Executive engineer/Town Planner)

kaushendra kumar Gautam (Chief Town Planner)

Gyanendra Verma (Additional Secretary)

Vice Chairman (Vice Chairman)



SEVENTEENTH FLOOR PLAN
(Proposed)
(SCALE 1:100)

Note: - 1) This drawing is prepared as per the current prevailing Building Bye Laws.
2) If Map sanctioned is used for purpose anything other than stated in application will lead to rejection of Map.

OWNER'S NAME AND SIGNATURE Z M ENTERPRISES PVT LTD through Director Mr Kareem Farooqui amit.saxena@kamb.in, 9044441260	
ARCHITECT'S NAME AND SIGNATURE Ahmad Myan CA/2010/47126	REGISTERED ENGINEER
Signature Not Verified Digitally signed by Ahmad Myan, DN: cn=Ahmad Myan, o=Z M Enterprises Pvt Ltd, email=amit.saxena@kamb.in, c=IN CA/2010/47126	Lucknow Development Authority
Building Plan Application Number LDA/BP/23-24/4207	
Sanctioned On 23 Apr 2025	
Valid Till 11 Dec 2030	
Approved By Vice Chairman (Vice Chairman)	
Examined By Usman Ali Khan (Junior engineer)	
Anul Sharma (Assistant Engineer)	
Anul Sharma (Executive engineer/Town Planner)	
kaushvendra kumar Gautam (Chief Town Planner)	
Gyanendra Verma (Additional Secretary)	
Vice Chairman (Vice Chairman)	


Total Plot Area: -	14600.00	Total FAR Area: -	37881.80
Total Coverage Area: -	3952.88	Total BUA Area: -	74058.54




EIGHTEENTH FLOOR PLAN
(Proposed)
(SCALE 1:100)

Note: - 1) This drawing is prepared as per the current prevailing Building Bye Laws.
2) If Map sanctioned is used for purpose anything other than stated in application will lead to rejection of Map.

Total Plot Area: -	14600.00	Total FAR Area: -	37881.80
Total Coverage Area: -	3952.88	Total BUA Area: -	74058.54

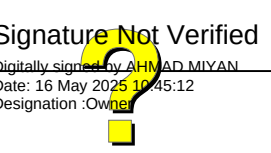OWNER'S NAME AND SIGNATURE Z M ENTERPRISES PVT LTD through Director Mr Kareem Farooqui amit.savarna@kamb.in, 9044441260	
ARCHITECT'S NAME AND SIGNATURE Ahmad Myan CA20101047126	REGISTERED ENGINEER 
Signature Not Verified  Date: 15 Nov 2024 Designation: Architect	Lucknow Development Authority 
Building Plan Application Number LDA/BP/23-24/4207 Sanctioned On 23 Apr 2025 Valid Till 11 Dec 2030 Approved By Vice Chairman (Vice Chairman) Examined By Usman Ali Khan (Junior engineer) Anul Sharma (Assistant Engineer) Anul Sharma (Executive engineer/Town Planner) kaushvendra kumar Gautam (Chief Town Planner) Gyanendra Verma (Additional Secretary) Vice Chairman (Vice Chairman)	

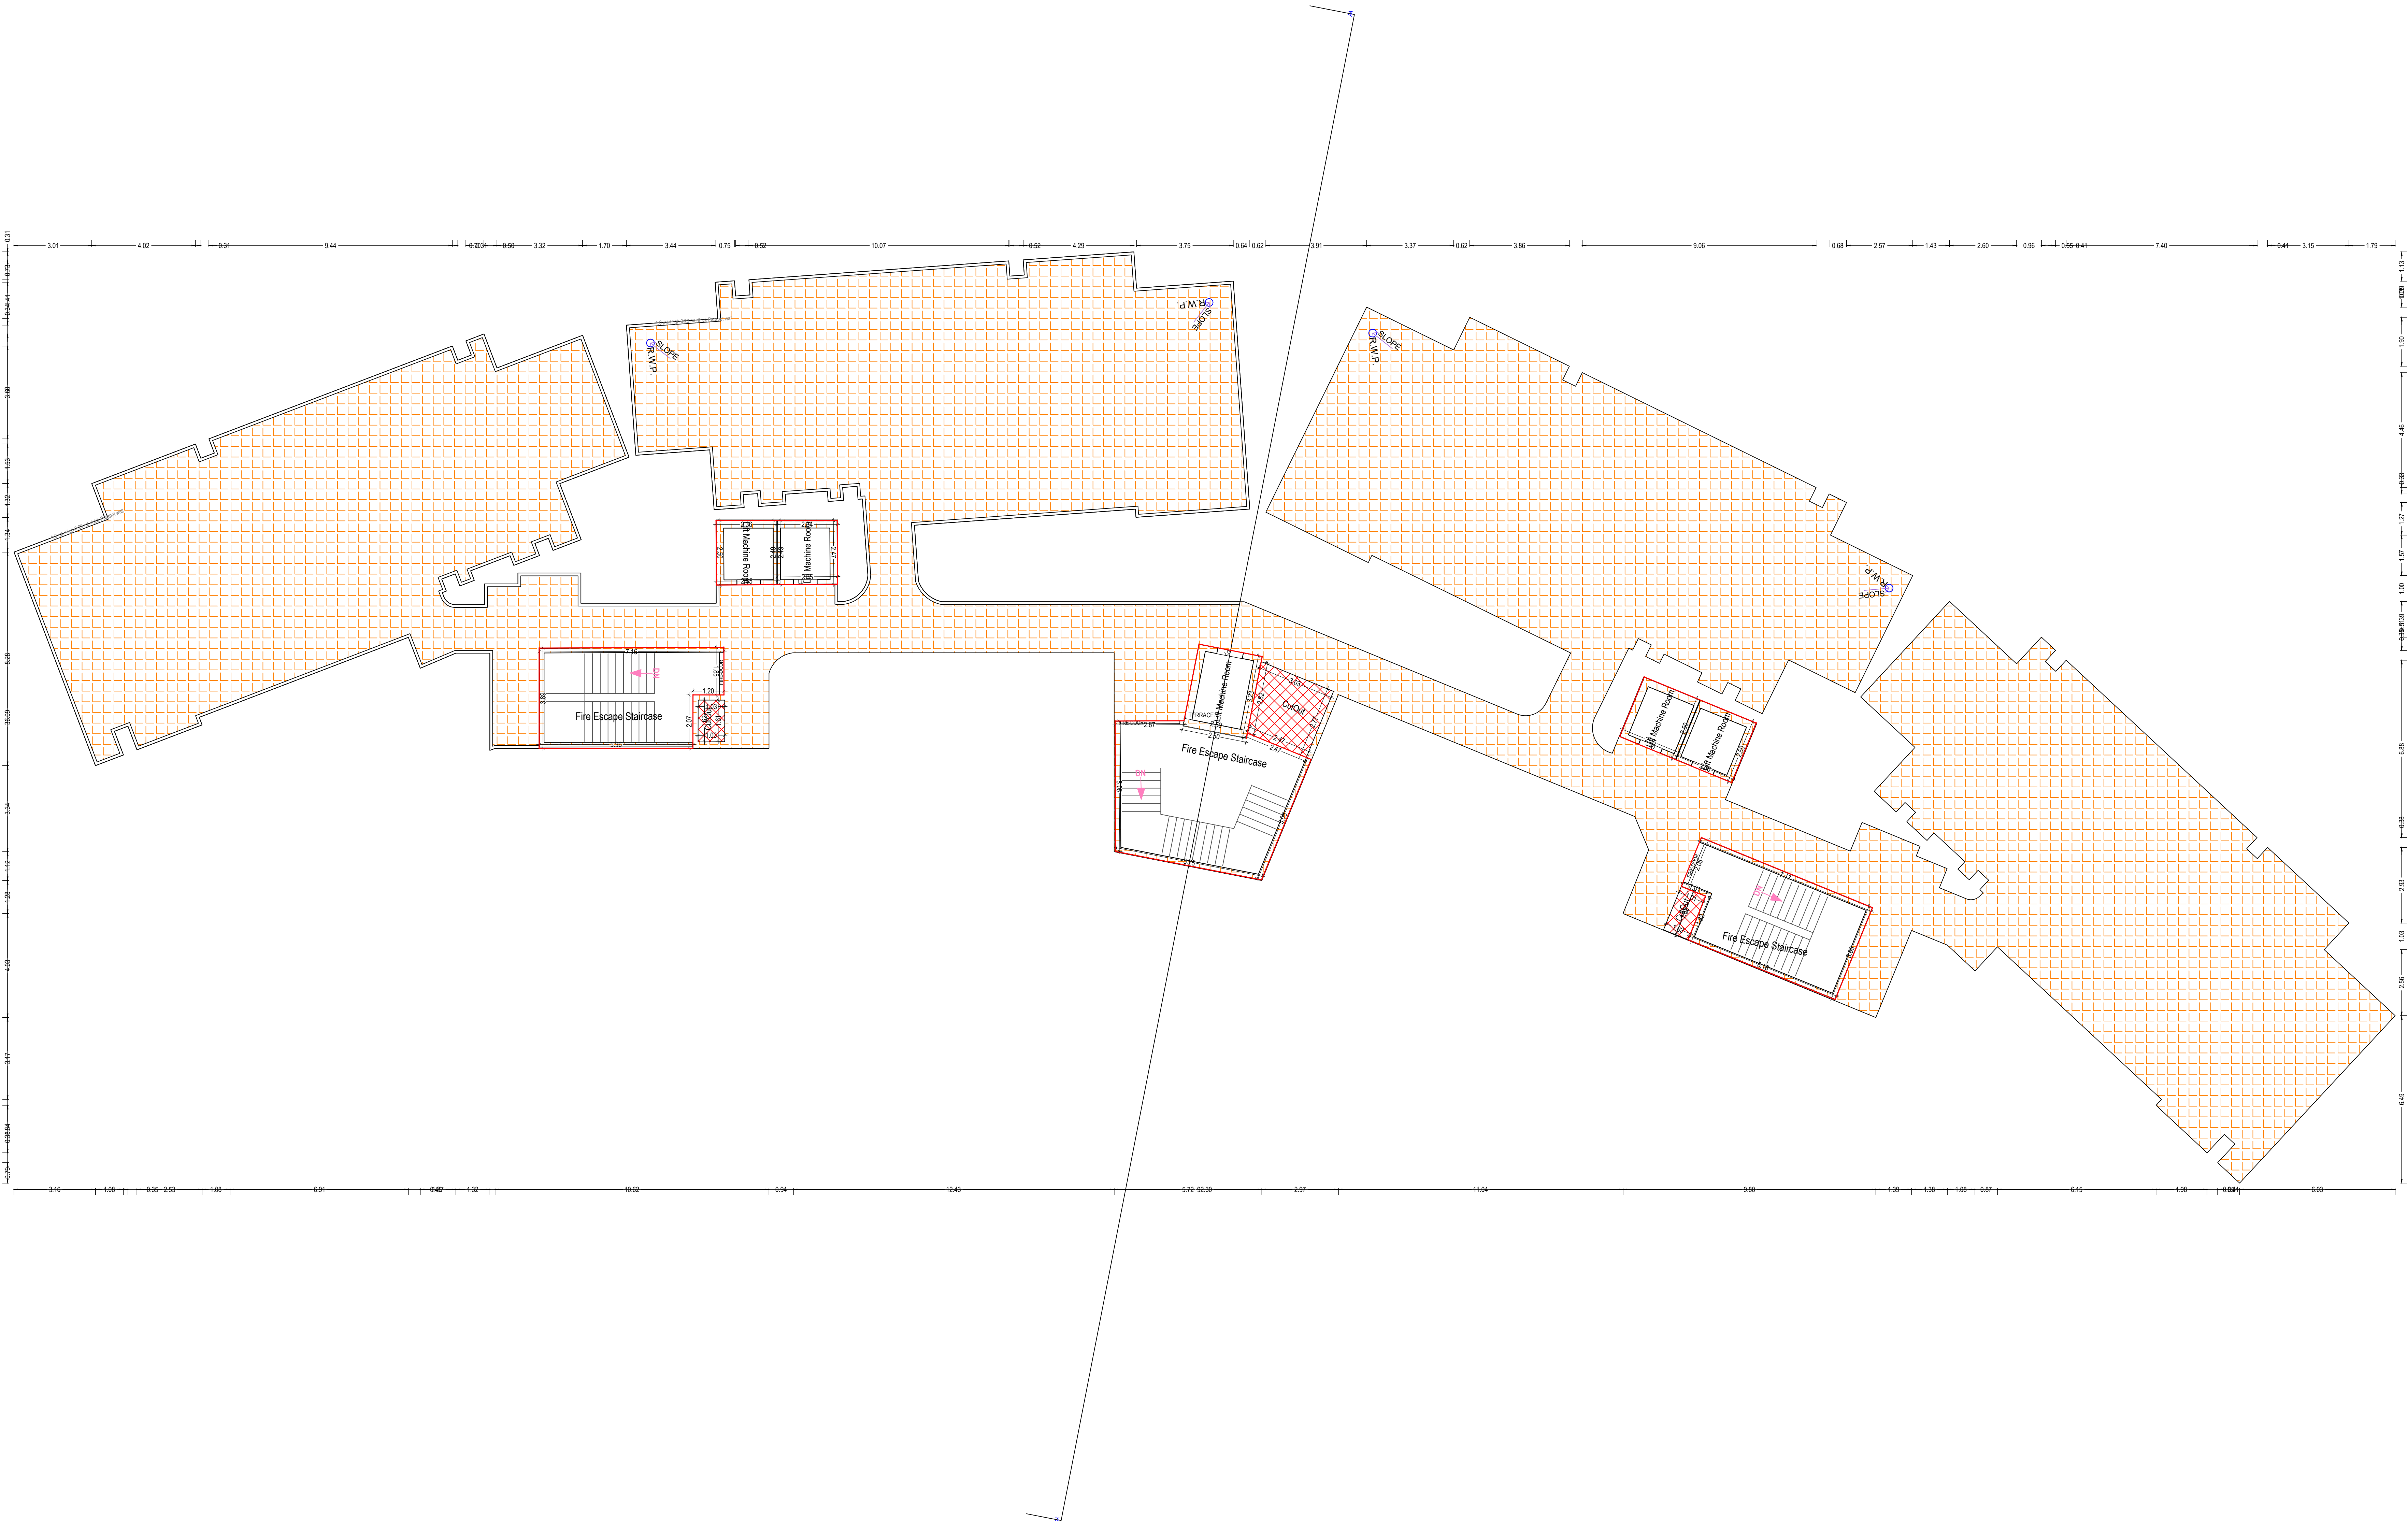

TERRACE FLOOR PLAN
(SCALE 1:100)

Note: - 1) This drawing is prepared as per the current prevailing Building Bye Laws.
2) If Map sanctioned is used for purpose anything other than stated in application will lead to rejection of Map.

Total Plot Area: -	14600.00	Total FAR Area: -	37881.80
Total Coverage Area: -	3952.88	Total BUA Area: -	74058.54

OWNER'S NAME AND SIGNATURE Z M ENTERPRISES PVT LTD through Director Mr Kareem Farooqui amit.savena@kamb.in, 9044441260	
ARCHITECT'S NAME AND SIGNATURE Ahmad Myan CA2010/47126 Signature Not Verified Designation: Architect Date: 15 Nov 2024 Designation Color: Yellow	IRE ENGINEER Lucknow Development Authority
Building Plan Application Number LDA/BP/23-24/4207 Sanctioned On 23 Apr 2025 Valid Till 11 Dec 2030 Approved By Vice Chairman (Vice Chairman) Examined By Usman Ali Khan (Junior engineer) Aul Sharma (Assistant Engineer) Aul Sharma (Executive engineer/Town Planner) kaushvendra kumar Gautam (Chief Town Planner) Gyanendra Verma (Additional Secretary) Vice Chairman (Vice Chairman)	