DESCRIPTION	TOWER-A					TOWER-B2					TOWER-C1					TOWER-C2 & C3					TOWER-D3 & D6					TOWER-D4 & D5				
	MAIN FAR	15% SERVICE FAR	NON F.A.R.	TOTAL BUILTUP AREA	NO. OF UNIT / FLOOR	MAIN FAR	15% SERVICE FAR	NON F.A.R.	TOTAL BUILTUP AREA	NO. OF UNIT / FLOOR	MAIN FAR	15% SERVICE FAR	NON F.A.R.	TOTAL BUILTUP AREA	NO. OF UNIT / FLOOR	MAIN FAR	15% SERVICE FAR	NON F.A.R.	TOTAL BUILTUP AREA	NO. OF UNIT / FLOOR	MAIN FAR	15% SERVICE FAR	NON F.A.R.	TOTAL BUILTUP AREA	NO. OF UNIT / FLOOR	MAIN FAR	15% SERVICE FAR	NON F.A.R.	TOTAL BUILTUP AREA	NO. OF UNIT / FLOOR
GR.COVERAGE	704.4697					1082.7700					746.0197					1301.9120					1361.5032					1361.5032				
BASEMENT-01																														
BASEMENT-02																														
GROUND FLOOR AREA	593.52	68.59	0.00	662.11	2	543.55	64.02	475.20	1082.77	2	445.97	62.53	0.00	508.50	0	369.70	125.06	860.58	1355.34	0	344.94	115.74	663.44	1124.12	0	344.94	115.74	663.44	1124.12	0
1ST FLOOR AREA	440.21	81.03	108.36	629.60		733.93	54.56	179.52	968.01	2	266.21	52.86	90.14	409.21	2	960.88	105.52	360.56	1426.96	4	853.46	112.32	238.64	1204.42	4	853.60	112.32	235.76	1201.68	4
2nd FLOOR AREA	866.11	81.03	277.53	1224.67	4	733.06	69.47	204.70	1007.23	4	471.43	61.72	178.88	712.03	4	942.96	123.44	360.56	1426.96	4	835.54	130.24	238.64	1204.42	4	835.68	130.24	235.76	1201.68	4
3rd FLOOR AREA	866.11	81.03	277.53	1224.67	4	733.06	64.53	200.32	997.91	4	471.48	61.72	178.88	712.08	4	942.96	123.44	360.56	1426.96	4	835.54	130.24	238.64	1204.42	4	835.68	130.24	235.76	1201.68	4
4th FLOOR AREA	866.11	81.03	277.53	1224.67	4	733.06	64.53	200.32	997.91	4	471.48	61.72	178.88	712.08	4	942.96	123.44	360.56	1426.96	4	835.54	130.24	238.64	1204.42	4	835.68	130.24	235.76	1201.68	4
5th FLOOR AREA	866.11	81.03	277.53	1224.67	4	733.06	64.53	200.32	997.91	4	471.48	61.72	178.88	712.08	4	942.96	123.44	360.56	1426.96	4	835.54	130.24	238.64	1204.42	4	835.68	130.24	235.76	1201.68	4
6th FLOOR AREA	866.11	81.03	277.53	1224.67	4	733.06	64.53	200.32	997.91	4	471.48	61.72	178.88	712.08	4	942.96	123.44	360.56	1426.96	4	835.54	130.24	238.64	1204.42	4	835.68	130.24	235.76	1201.68	4
7th FLOOR AREA	866.11	81.03	277.53	1224.67	4	733.06	64.53	200.32	997.91	4	471.48	61.72	178.88	712.08	4	942.96	123.44	360.56	1426.96	4	835.54	130.24	238.64	1204.42	4	835.68	130.24	235.76	1201.68	4
8th FLOOR AREA	866.11	81.03	277.53	1224.67	4	733.06	64.53	200.32	997.91	4	471.48	61.72	178.88	712.08	4	942.96	123.44	360.56	1426.96	4	835.54	130.24	238.64	1204.42	4	835.68	130.24	235.76	1201.68	4
9th FLOOR AREA	866.11	81.03	277.53	1224.67	4	733.06	64.53	200.32	997.91	4	471.43	61.72	180.28	713.43	4	942.96	123.44	360.56	1426.96	4	835.54	130.24	238.64	1204.42	4	835.54	130.24	238.64	1204.42	4
10th FLOOR AREA	866.00	81.03	278.20	1225.23	4	733.06	64.53	200.32	997.91	4	471.43	61.72	180.28	713.43	4	942.96	123.44	360.56	1426.96	4	835.54	130.24	238.64	1204.42	4	835.54	130.24	238.64	1204.42	4
11th FLOOR AREA	866.00	81.03	278.20	1225.23	4	733.06	64.53	200.32	997.91	4	471.48	61.72	178.88	712.08	4	942.96	123.44	360.56	1426.96	4	835.54	130.24	238.64	1204.42	4	835.68	130.24	235.76	1201.68	4
12th FLOOR AREA	866.11	81.03	277.53	1224.67	4	733.06	64.53	200.32	997.91	4	471.48	61.72	178.88	712.08	4	942.96	123.44	360.56	1426.96	4	835.54	130.24	238.64	1204.42	4	835.68	130.24	235.76	1201.68	4
13th FLOOR AREA	866.11	81.03	277.53	1224.67	4	733.06	64.53	200.32	997.91	4	471.48	61.72	178.88	712.08	4	942.96	123.44	360.56	1426.96	4	835.54	130.24	238.64	1204.42	4	835.68	130.24	235.76	1201.68	4
14th FLOOR AREA	866.11	81.03	277.53	1224.67	4	733.06	64.53	200.32	997.91	4	471.48	61.72	178.88	712.08	4	942.96	123.44	360.56	1426.96	4	835.54	130.24	238.64	1204.42	4	835.68	130.24	235.76	1201.68	4
15th FLOOR AREA	866.11	81.03	277.53	1224.67	4	733.06	64.53	200.32	997.91	4	471.48	61.72	178.88	712.08	4	942.96	123.44	360.56	1426.96	4	835.54	130.24	238.64	1204.42	4	835.68	130.24	235.76	1201.68	4
16th FLOOR AREA (REFUGE FLOOR) (TWR-A&B2)	866.11	261.06	97.50	1224.67	4	733.06	91.40	200.32	1024.78	4	471.48	61.72	178.88	712.08	4	942.96	123.44	360.56	1426.96	4	835.54	130.24	238.64	1204.42	4	835.68	130.24	235.76	1201.68	4
17th FLOOR AREA (REFUGE FLOOR) (TWR-A&B2)	866.11	99.00	259.56	1224.67	4	733.06	64.53	200.32	997.91	4	471.48	61.72	178.88	712.08	4	942.96	123.44	360.56	1426.96	4	835.54	130.24	238.64	1204.42	4	835.68	130.24	235.76	1201.68	4
18th FLOOR AREA (REFUGE FLOOR) (TWR-C &D)	866.11	81.03	277.53	1224.67	4	733.06	64.53	200.32	997.91	4	471.48	79.73	180.28	731.49	4	942.86	159.46	360.56	1462.88	4	835.52	163.94	238.64	1238.10	4	766.30	224.10	208.10	1198.50	4
19th FLOOR AREA (REFUGE FLOOR) (TWR-C &D)	866.11	81.03	277.53	1224.67	4	733.06	64.53	200.32	997.91	4	471.48	79.73	180.28	731.49	4	942.86	159.46	360.56	1462.88	4	835.52	163.94	238.64	1238.10	4	835.68	130.24	235.76	1201.68	4
20th FLOOR AREA	866.11	81.03	277.53	1224.67	4	733.06	64.53	200.32	997.91	4	471.48	61.72	178.88	712.08	4	942.96	123.44	360.56	1426.96	4	835.54	130.24	238.64	1204.42	4	835.68	130.24	235.76	1201.68	4
21st FLOOR AREA	866.11	81.03	277.53	1224.67	4	733.06	64.53	200.32	997.91	4	471.48	61.72	178.88	712.08	4	942.96	123.44	360.56	1426.96	4	835.54	130.24	238.64	1204.42	4	835.68	130.24	235.76	1201.68	4
22nd FLOOR AREA	866.11	81.03	277.53	1224.67	4	733.06	64.53	200.32	997.91	4	471.48	61.72	178.88	712.08	4	942.96	123.44	360.56	1426.96	4	835.54	130.24	238.64	1204.42	4	835.68	130.24	235.76	1201.68	4
23rd FLOOR AREA	866.11	81.03	277.53	1224.67	4	733.06	64.53	200.32	997.91	4	471.48	61.72	178.88	712.08	4	942.96	123.44	360.56	1426.96	4	835.54	130.24	238.64	1204.42	4	835.68	130.24	235.76	1201.68	4
24th FLOOR AREA	866.11	81.03	277.53	1224.67	4	733.06	64.53	200.32	997.91	4	471.48	61.72	178.88	712.08	4	942.96	123.44	360.56	1426.96	4	835.54	130.24	238.64	1204.42	4	835.68	130.24	235.76	1201.68	4
25th FLOOR AREA (REFUGE FLOOR) (TWR-A&B2)	866.11	99.00	259.56	1224.67	4	733.06	64.53	200.32	997.91	4	471.48	61.72	178.88	712.08	4	942.96	123.44	360.56	1426.96	4	835.54	130.24	238.64	1204.42	4	835.68	130.24	235.76	1201.68	4
26th FLOOR AREA (REFUGE FLOOR) (TWR-A&B2)	866.11	99.00	259.56	1224.67	4	733.06	64.53	200.32	997.91	4	471.48	61.72	178.88	712.08	4	942.96	123.44	360.56	1426.96	4	835.54	130.24	238.64	1204.42	4	835.68	130.24	235.76	1201.68	4
27th FLOOR AREA (REFUGE FLOOR) (TWR-C&D)	866.11	81.03	277.53	1224.67	4	733.06	64.53	200.32	997.91	4	471.48	79.73	180.28	731.49	4	942.86	159.46	360.56	1462.88	4	835.54	130.24	238.64	1204.42	4	766.30	224.10	208.10	1198.50	4
28th FLOOR AREA (REFUGE FLOOR) (TWR-C&D)	866.11	81.03	277.53	1224.67	4	733.06	64.53	200.32	997.91	4	471.48	79.73	180.28	731.49	4	942.86	159.46	360.56	1462.88	4	835.54	130.24	238.64	1204.42	4	835.68	130.24	235.76	1201.68	4
29th FLOOR AREA	866.11	81.03	277.53	1224.67	4	733.06	64.53	200.32	997.91	4	471.48	61.72	178.88	712.08	4	942.96	123.44	360.56	1426.96	4	0.00	0.00	0.00	0.00	0	0.00	0.00	0.00	0.00	0
30th FLOOR AREA	866.11	81.03	277.53	1224.67	4	0.00	0.00	0.00	0.00	0	0.00	0.00	0.00	0.00	0	0.00	0.00	0.00	0.00	0	0.00	0.00	0.00	0.00	0	0.00	0.00	0.00	0.00	0
TERRACE & MUMTY FLOOR (31st FLOOR)	300.49	62.16	0.00	362.65	0	0.00	95.82	0.00	95.82	0	0.00	177.60	0.00	177.60	0	0.00	355.20	0.00	355.20	0	181.58	52.80	0.00	234.38	0	181.00	52.80	0.00	233.80	0
MACHINE ROOM & OHWT	0.00	182.27	0.00	182.27	0	0.00	0.00	0.00	0.00	0	0.00	0.00	0.00	0.00	0	0.00	0.00	0.00	0.00	0	0.00	0.00	0.00	0.00	0	0.00	0.00	0.00	0.00	0
TOWER HEIGHT (M)	2B + GR. + 30					2B + GR. + 29					2B + GR. + 29					2B + GR. + 29					2B + GR. + 28					2B + GR. + 28				
	112.80					109.15					100.15					100.15					96.85					96.85				
TOTAL	**26451.19**	**2977.86**	**7924.13**	**37353.18**	**118.00**	**21803.16**	**2053.05**	**6268.06**	**30124.27**	**116.00**	**13913.47**	**2093.19**	**5107.18**	**21113.84**	**114.00**	**27733.06**	**4186.18**	**11316.82**	**43236.06**	**116.00**	**23939.52**	**3864.74**	**7345.36**	**35149.62**	**112.00**	**23803.86**	**3985.06**	**7215.16**	**35004.08**	**112.00**

DESCRIPTION	DWELLING UNITS								METER, VCB & LT PANEL, GUARD , AND CHANGING ROOM			COMMERCIAL / RETAIL			COMMUNITY CENTER -1			COMMUNITY CENTER - 2		COMMUNITY CENTER - 3		TOTAL GROUND COVRAGE	TOTAL MAIN FAR	TOTAL 15% SERVICES FAR	TOTAL NON FAR	TOTAL BUILT UP AREA	TOTAL NO. OF UNIT
	NO. OF UNIT TOWER A	NO. OF UNIT TOWER B2	NO. OF UNIT TOWER C1	NO. OF UNIT TOWER C2 & C3	NO. OF UNIT TOWER D3 & D6	NO. OF UNIT TOWER D4 & D5	PARKING AREA+ NON FAR	BUILTUP AREA	MAIN FAR	15% SERVICE FAR	BUILTUP AREA	MAIN FAR	NON F.A.R.	TOTAL BUILTUP AREA	15% SERVICE FAR	NON F.A.R.	TOTAL BUILTUP AREA	15% SERVICE FAR	TOTAL BUILTUP AREA	15% SERVICE FAR	TOTAL BUILTUP AREA		SQMT	SQMT	SQMT	SQMT	
GR.COVERAGE									326.7400			1051.1610			1301.2800			545.9160		263.4739		10046.7487	0.0000	0.0000	0.0000	0.0000	
BASEMENT-01							40374.45	40374.45															0.00	0.00	40374.45	40374.45	
BASEMENT-02							40374.42	40374.42															0.00	0.00	40374.42	40374.42	
GROUND FLOOR AREA	2	2	0	0	0	0			24.60	302.15	326.75	1051.19	0.00	1051.19	1301.28	0.00	1301.28	545.92	545.92	263.47	263.47		3718.41	2964.50	2662.66	9345.57	4
1ST FLOOR AREA		2	2	8	8	8									1286.02	0.00	1286.02						4108.29	1804.63	1212.98	7125.90	28
2nd FLOOR AREA	4	4	4	8	8	8																	4684.78	596.14	1496.07	6776.99	36
3rd FLOOR AREA	4	4	4	8	8	8																	4684.83	591.20	1491.69	6767.72	36
4th FLOOR AREA	4	4	4	8	8	8																	4684.83	591.20	1491.69	6767.72	36
5th FLOOR AREA	4	4	4	8	8	8																	4684.83	591.20	1491.69	6767.72	36
6th FLOOR AREA	4	4	4	8	8	8																	4684.83	591.20	1491.69	6767.72	36
7th FLOOR AREA	4	4	4	8	8	8																	4684.83	591.20	1491.69	6767.72	36
8th FLOOR AREA	4	4	4	8	8	8																	4684.83	591.20	1491.69	6767.72	36
9th FLOOR AREA	4	4	4	8	8	8																	4684.64	591.20	1495.97	6771.81	36
10th FLOOR AREA	4	4	4	8	8	8																	4684.53	591.20	1496.64	6772.37	36
11th FLOOR AREA	4	4	4	8	8	8																	4684.72	591.20	1492.36	6768.28	36
12th FLOOR AREA	4	4	4	8	8	8																	4684.83	591.20	1491.69	6767.72	36
13th FLOOR AREA	4	4	4	8	8	8																	4684.83	591.20	1491.69	6767.72	36
14th FLOOR AREA	4	4	4	8	8	8																	4684.83	591.20	1491.69	6767.72	36
15th FLOOR AREA	4	4	4	8	8	8																	4684.83	591.20	1491.69	6767.72	36
16th FLOOR AREA (REFUGE FLOOR) (TWR-A&B2)	4	4	4	8	8	8																	4684.83	798.10	1311.66	6794.59	36
17th FLOOR AREA (REFUGE FLOOR) (TWR-A&B2)	4	4	4	8	8	8																	4684.83	609.17	1473.72	6767.72	36
18th FLOOR AREA (REFUGE FLOOR) (TWR-C &D)	4	4	4	8	8	8																	4615.33	772.79	1465.43	6853.55	36
19th FLOOR AREA (REFUGE FLOOR) (TWR-C &D)	4	4	4	8	8	8																	4684.71	678.93	1493.09	6856.73	36
20th FLOOR AREA	4	4	4	8	8	8																	4684.83	591.20	1491.69	6767.72	36
21st FLOOR AREA	4	4	4	8	8	8																	4684.83	591.20	1491.69	6767.72	36
22nd FLOOR AREA	4	4	4	8	8	8																	4684.83	591.20	1491.69	6767.72	36
23rd FLOOR AREA	4	4	4	8	8	8																	4684.83	591.20	1491.69	6767.72	36
24th FLOOR AREA	4	4	4	8	8	8																	4684.83	591.20	1491.69	6767.72	36
25th FLOOR AREA (REFUGE FLOOR) (TWR-A&B2)	4	4	4	8	8	8																	4684.83	609.17	1473.72	6767.72	36
26th FLOOR AREA (REFUGE FLOOR) (TWR-A&B2)	4	4	4	8	8	8																	4684.83	609.17	1473.72	6767.72	36
27th FLOOR AREA (REFUGE FLOOR) (TWR-C&D)	4	4	4	8	8	8																	4615.35	739.09	1465.43	6819.87	36
28th FLOOR AREA (REFUGE FLOOR) (TWR-C&D)	4	4	4	8	8	8																	4684.73	645.23	1493.09	6823.05	36
29th FLOOR AREA	4	4	4	8	0	0																	3013.61	330.72	1017.29	4361.62	20
30th FLOOR AREA	4	0	0	0	0	0																	866.11	81.03	277.53	1224.67	4
TERRACE & MUMTY FLOOR (31st FLOOR)	0	0	0	0	0	0									415.78	0.00	415.78						663.07	1212.16	0.00	1875.23	0
MACHINE ROOM & OHWT	0	0	0	0	0	0																	0.00	182.27	0.00	182.27	0
TOTAL	0											G+0			G+1			G+0		G+0			0.00	0.00	0.00	0.00	0
	118	116	114	232	224	224									15.525 MT.			9.3 MT.		4.8 MT.			0.00	0.00	0.00	0.00	0
	1028							**80748.87**	**24.60**	**302.15**	**326.75**	**1051.19**		**1051.19**	**3003.08**	**0.00**	**3003.08**	**545.92**	**545.92**	**263.47**	**263.47**	**10046.75**	**138720.05**	**23274.70**	**125925.58**	**287920.33**	**1028**

AREA STATEMENT

TOTAL PLOT AREA	**A**	**45732.000**		**SQMT**
PERMISSIBLE FAR (3 @ TOTAL PLOT AREA)	B	137196.000		SQMT
COMMERCIAL FAR (1% OF PERMISSIBLE FAR)	C	1371.960		SQMT
GREEN BUILDING FAR (5% ADDITIONAL ON PERMISSIBLE FAR **B**)	D	6859.800		SQMT
TOTAL MAIN FAR (PERMISSIBLE FAR + GREEN BUILDING FAR , B+D)	**E**	**144055.800**		**SQMT**
PROPOSED COMMERCIAL MAIN FAR	**F**	**1051.190**		**SQMT**
PORPOSED RESIDENTIAL + COMMERCIAL MAIN FAR	**F2**	**138720.050**		**SQMT**
EXCESS BALCONY MAIN FAR	**F3**	**1738.450**		**SQMT**
PERMISSIBLE 15% SERVICES FAR OF PERMISSIBLE FAR (B)	**G**	**15%**	**20808.010**	**SQMT**
PROPOSED SERVICES FAR	**G2**	**-**	**23274.700**	**SQMT**
EXCESS SERVICES FAR (G2-G)	**G3**		**2466.690**	**SQMT**
TOTAL PROPOSED MAIN FAR (F2+F3+G3)	**H**		**142925.190**	**SQMT**
TOTAL BALANCED MAIN FAR (E-H)	**K**		**1130.610**	**SQMT**
PERMISSIBLE GROUND COVERAGE 40% @TOTAL PLOT AREA	M	40%	18292.800	SQMT
ACHIEVED GROUND COVERAGE	**N**	**21.97%**	**10046.749**	**SQMT**
BALANCE GROUND COVERAGE AREA	P	18.03%	8246.051	SQMT
OPEN AREA CALCULATION { PLOT AREA - GR. COVERAGE, (A - N) }	Q		35685.251	SQMT

LANDSCAPE AREA CALCULATION

REQUIRED LANDSCAPE OR GREEN AREA (50% OF OPEN AREA Q)	R	-	17842.626	SQMT
PROPOSED LANDSCAPE OR GREEN AREA	**S**	**18015.588**		**SQMT**
REQUIRED NO. OF TREES (1 TREE PER 100 SQMT OF REQUIRED LANDSCAPE OR GREEN AREA)	T	100 / REQUIRED GREEN AREA	178	NO. OF TREES
PROPOSED NO. OF TREES	**=**		**200**	**NOS.**

PARKING CALCULATIONS

PARKING REQUIRED 1ECS/PARKING SPACE PER 80 SQ.M OF PERMISSIBLE F.A.R AREA	**144055.8 / 80**	**1801**	**ECS**
PROVIDED ECS IN BASEMENT-01 (PARKING AREA /30) (30 sq mtrs. per ECS in basement)	**39339.52**	**1311.317**	**ECS**
PROVIDED ECS IN BASEMENT-02 (PARKING AREA /30) (30 sq mtrs. per ECS in basement)	**39400.19**	**1313.340**	**ECS**
TOTAL PROVIDED ECS (BASEMENT-1 ECS+ BASEMENT-2 ECS)	=	**2625**	**ECS**
PROVIDED NO. OF CARS IN BASEMENT-1	=	**931**	**NO. OF CARS**
PROVIDED NO. OF CARS IN BASEMENT-2	=	**934**	**NO. OF CARS**
TOTAL PROVIDED NO. OF CARS IN BASEMENT-1 & 2	=	**1865**	**NO. OF CARS**

SHAILENDRAK
UMAR BHATIA

Digitally signed by
SHAILENDRAKUMAR
BHATIA
Date: 2026.01.07
19:13:04 +05'30'

This drawing is a "COPYRIGHT" contents of this drawing or part thereof may not be used or reproduced without the permission of the Architect

OWNER SIGN

For ARIHANT URBAN SPACE PVT. LTD.
Director

ARCHITECT SIGN

BALRAJ SINGH

SUBMISSION DRAWING

CLIENT :-

ARIHANT
GROUP

M/S ARIHANT URBAN SPACE PVT LTD.

PROJECT :-

PROPOSED GROUP HOUSING AT PLOT NO. GH-11, SECTOR-22D, YAMUNA EXPRESSWAY, GREATER NOIDA, DISTT:- GAUTAM BUDDHA NAGAR, (UP)

DATE	PROJECT INCHARGE	CHECKED BY
OCT-2025	SAMIRAN DEKA	DAKSHIT BAJAJ
SCALE	DEALT BY	APPROVED BY
A1/1:	CHANDAN SINGH	VISHAL SHARMA

DRAWING TITLE

SITE GREEN
AREA SHEETS

ARCHITECT:

Confluence
NEW DELHI , INDIA

F - 1, FIRST FLOOR, MIRA CORPORATE SUITES,
ISHWAR NAGAR Ph- +91-11-41684508 ccs@inconfluence.com Member of IGBC
N.D. - 65, INDIA Ph- +91-11-41635305 www.inconfluence.com ISO - 9001 : 2000
architecture urban design hospitality interiors

ARCHITECTURE

DRAWING NO.

REVISION
R0

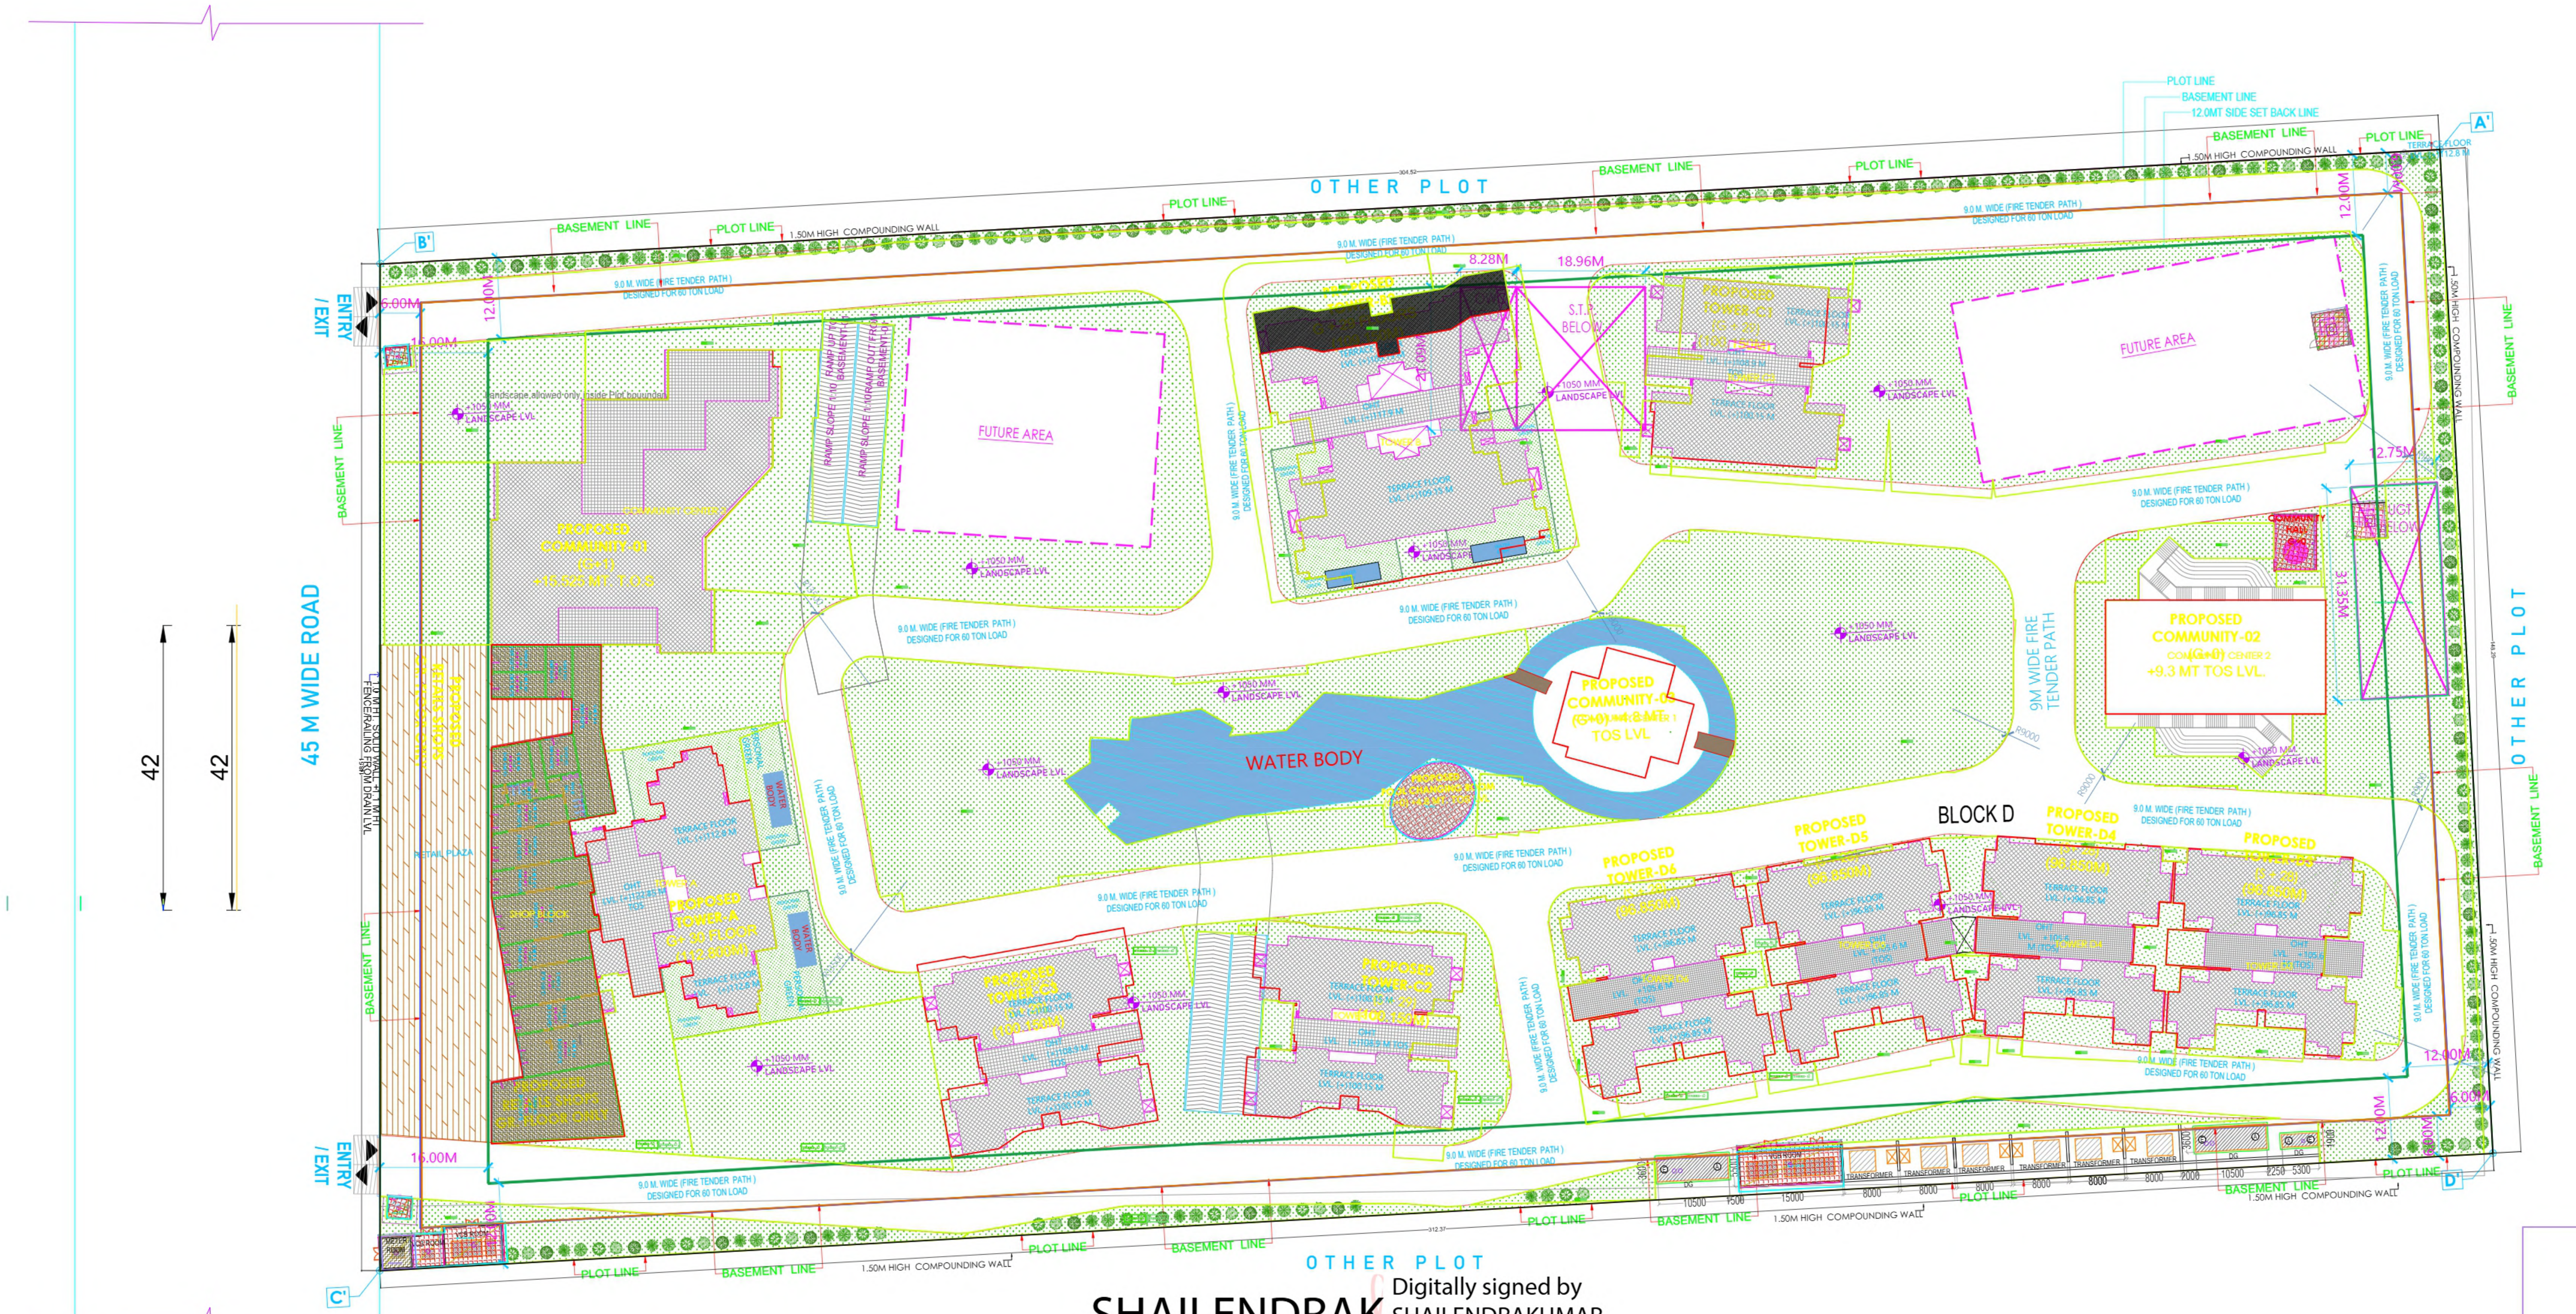
OTHER PLOT
BASEMENT LINE
PLOT LINE
1.50M HIGH COMPOUNDING WALL
12.0MT SIDE SET BACK LINE
A'
B'
C'
D'
ENTRY / EXIT
45 M WIDE ROAD
42
42
6.00M
16.00M
12.00M
8.28M
18.96M
12.75M
31.35M
9.0 M. WIDE (FIRE TENDER PATH) DESIGNED FOR 60 TON LOAD
9M WIDE FIRE TENDER PATH
+1050 MM LANDSCAPE LVL
Landscape allowed only inside Plot bounndary
RAMP SLOPE 1:10 RAMP UP TO BASEMENT-01
RAMP SLOPE 1:10 RAMP OUT FROM BASEMENT-01
FUTURE AREA
PROPOSED COMMUNITY-01 (G+1) +15.525 MT. T.O.S
PROPOSED TOWER-B
S.T.P. BELOW
PROPOSED TOWER-C1
TERRACE FLOOR LVL (+)109.15 M
COMMUNITY HALL
UGT BELOW
PROPOSED COMMUNITY-02 (G+0) +9.3 MT TOS LVL.
PROPOSED COMMUNITY-03 (G+0) +4.8 MT TOS LVL
WATER BODY
PROPOSED POOL CHANGING ROOM
PROPOSED RETAILS SHOPS
RETAIL PLAZA
SHOP BLOCK
1.0 MT HT. SOLID WALL +1 MT HT. FENCE/RAILING FROM DRAIN LVL
PROPOSED TOWER-A G+ 30 FLOOR (112.800M)
TERRACE FLOOR LVL (+)112.8 M
WATER BODY
PERSONAL GREEN
PROPOSED TOWER-C3
PROPOSED TOWER-C2
BLOCK D
PROPOSED TOWER-D6
PROPOSED TOWER-D5
PROPOSED TOWER-D4
PROPOSED TOWER-D3
(96.850M)
TERRACE FLOOR LVL (+)96.85 M
OHT
R9000
METER ROOM
VCB ROOM
DG
TRANSFORMER
10500
1500
15000
8000
2000
2250
5300
3600
1900
N

01 MASTER SITE PLAN & AREA DIAGRAM REF:
SCALE: 1: 350 XXXX

SHAILENDRAKUMAR BHATIA
Digitally signed by SHAILENDRAKUMAR BHATIA
Date: 2026.01.07 19:54:57 +05'30'

03 GUARD ROOM AREA DIAGRAM REF:
SCALE: 1:350 XXXX

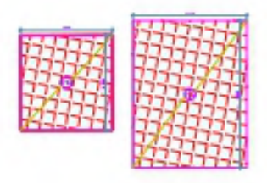

04 NTA STAIRCASE & COMMUNITY HALL AREA DIAGRAM REF:
SCALE: 1:350 XXXX

05 METER ROOM & VCB ROOM AREA DIAGRAM REF:
SCALE: 1:350 XXXX

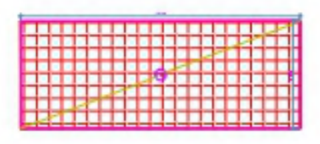

06 VCB ROOM AREA DIAGRAM REF:
SCALE: 1:350 XXXX

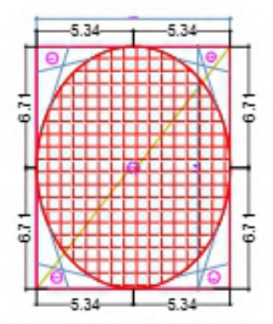

02 CHANGING ROOM AREA DIAGRAM REF:
SCALE: 1:350 XXXX

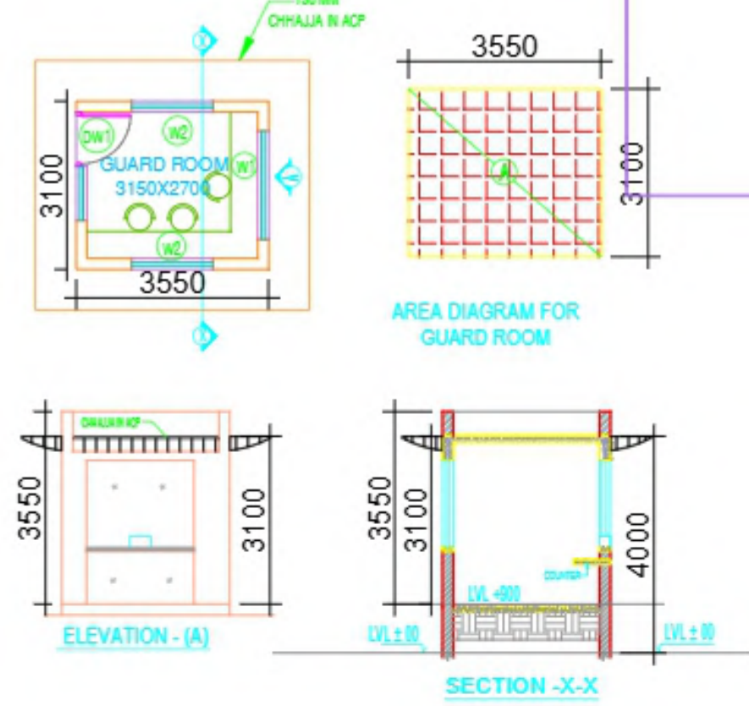
750 MM CHHAJJA IN ACP
GUARD ROOM 3150X2700
DW1
W1
W2
3550
3100
AREA DIAGRAM FOR GUARD ROOM
ELEVATION - (A)
SECTION -X-X
4000
LVL +900
LVL ± 00
COUNTER

07 GUARD ROOM PLAN SECTION & ELEVATION REF:
SCALE: 1:350 XXXX

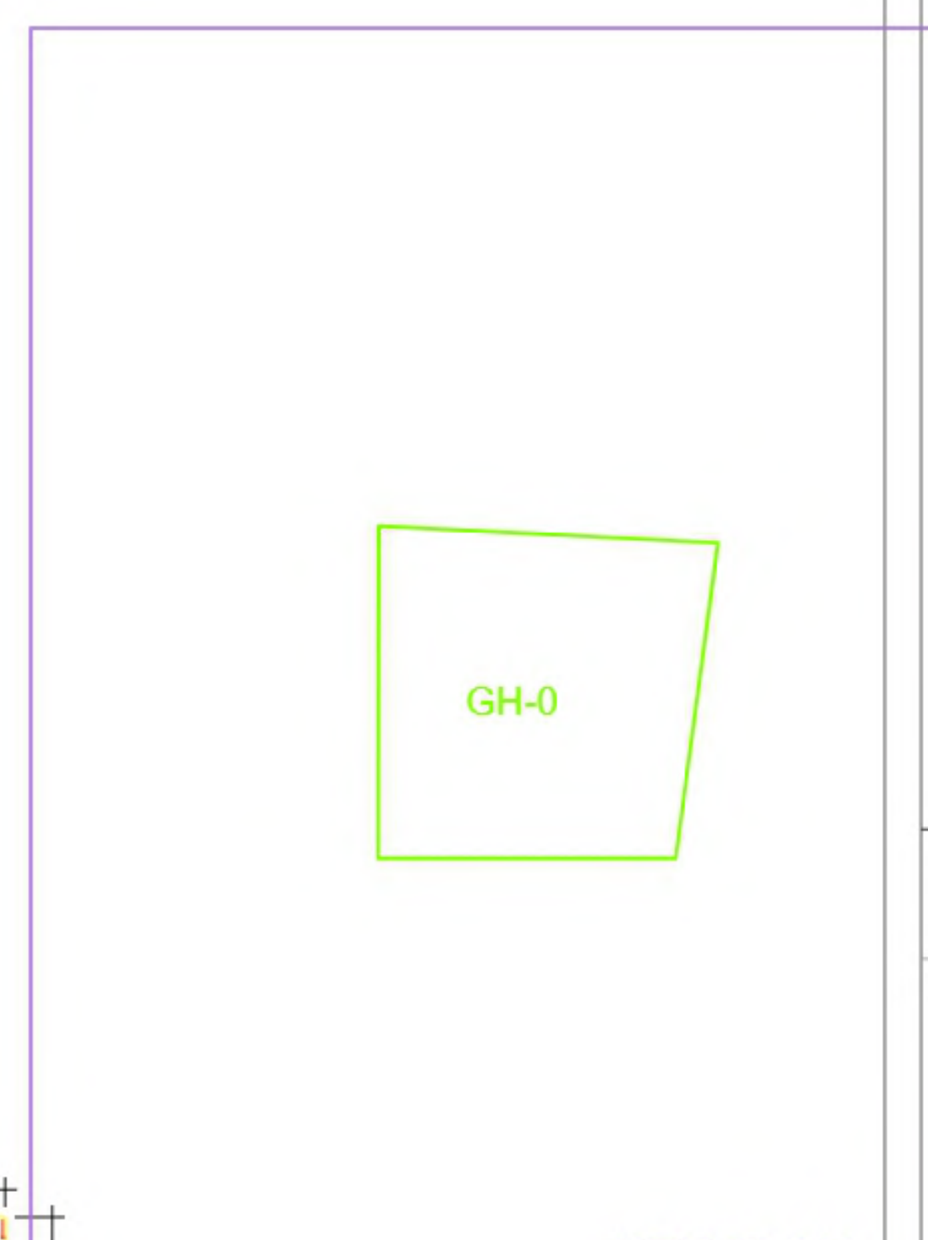

KEY PLAN

This drawing is a "COPYRIGHT" contents of this drawing or part thereof may not be used or reproduced without the permission of the Architect

OWNER SIGN

For ARIHANT URBAN SPACE PVT. LTD.
Director

ARCHITECT SIGN

BALRAJ SINGH ARCHITECT CA/05/37210 9810783488 NEW DELHI

SUBMISSION DRAWING

CLIENT :-

ARIHANT GROUP

M/S ARIHANT URBAN SPACE PVT LTD.

PROJECT :-

PROPOSED GROUP HOUSING AT PLOT NO. GH-11, SECTOR-22D, YAMUNA EXPRESSWAY, GREATER NOIDA, DISTT:- GAUTAM BUDDHA NAGAR, (UP)

DATE	PROJECT INCHARGE	CHECKED BY
OCT-2025	SAMIRAN DEKA	DAKSHIT BAJAJ
SCALE	DEALT BY	APPROVED BY
A1/1:	CHANDAN SINGH	VISHAL SHARMA

DRAWING TITLE

SITE PLAN LAYOUT

ARCHITECT:

Confluence
NEW DELHI , INDIA

F - 1, FIRST FLOOR, MIRA CORPORATE SUITES,
ISHWAR NAGAR Ph- +91-11-41684508 ccs@inconfluence.com Member of IGBC
N.D. - 65, INDIA Ph- +91-11-41635305 www.inconfluence.com ISO - 9001 : 2000
architecture urban design hospitality interiors

ARCHITECTURE

DRAWING NO.

REVISION
R0