LAYOUT PLAN OF PMAY (URBAN) (A.H.P.)

AT KHASARA NO.02M USAINI, TUNDLA, FIROZABAD

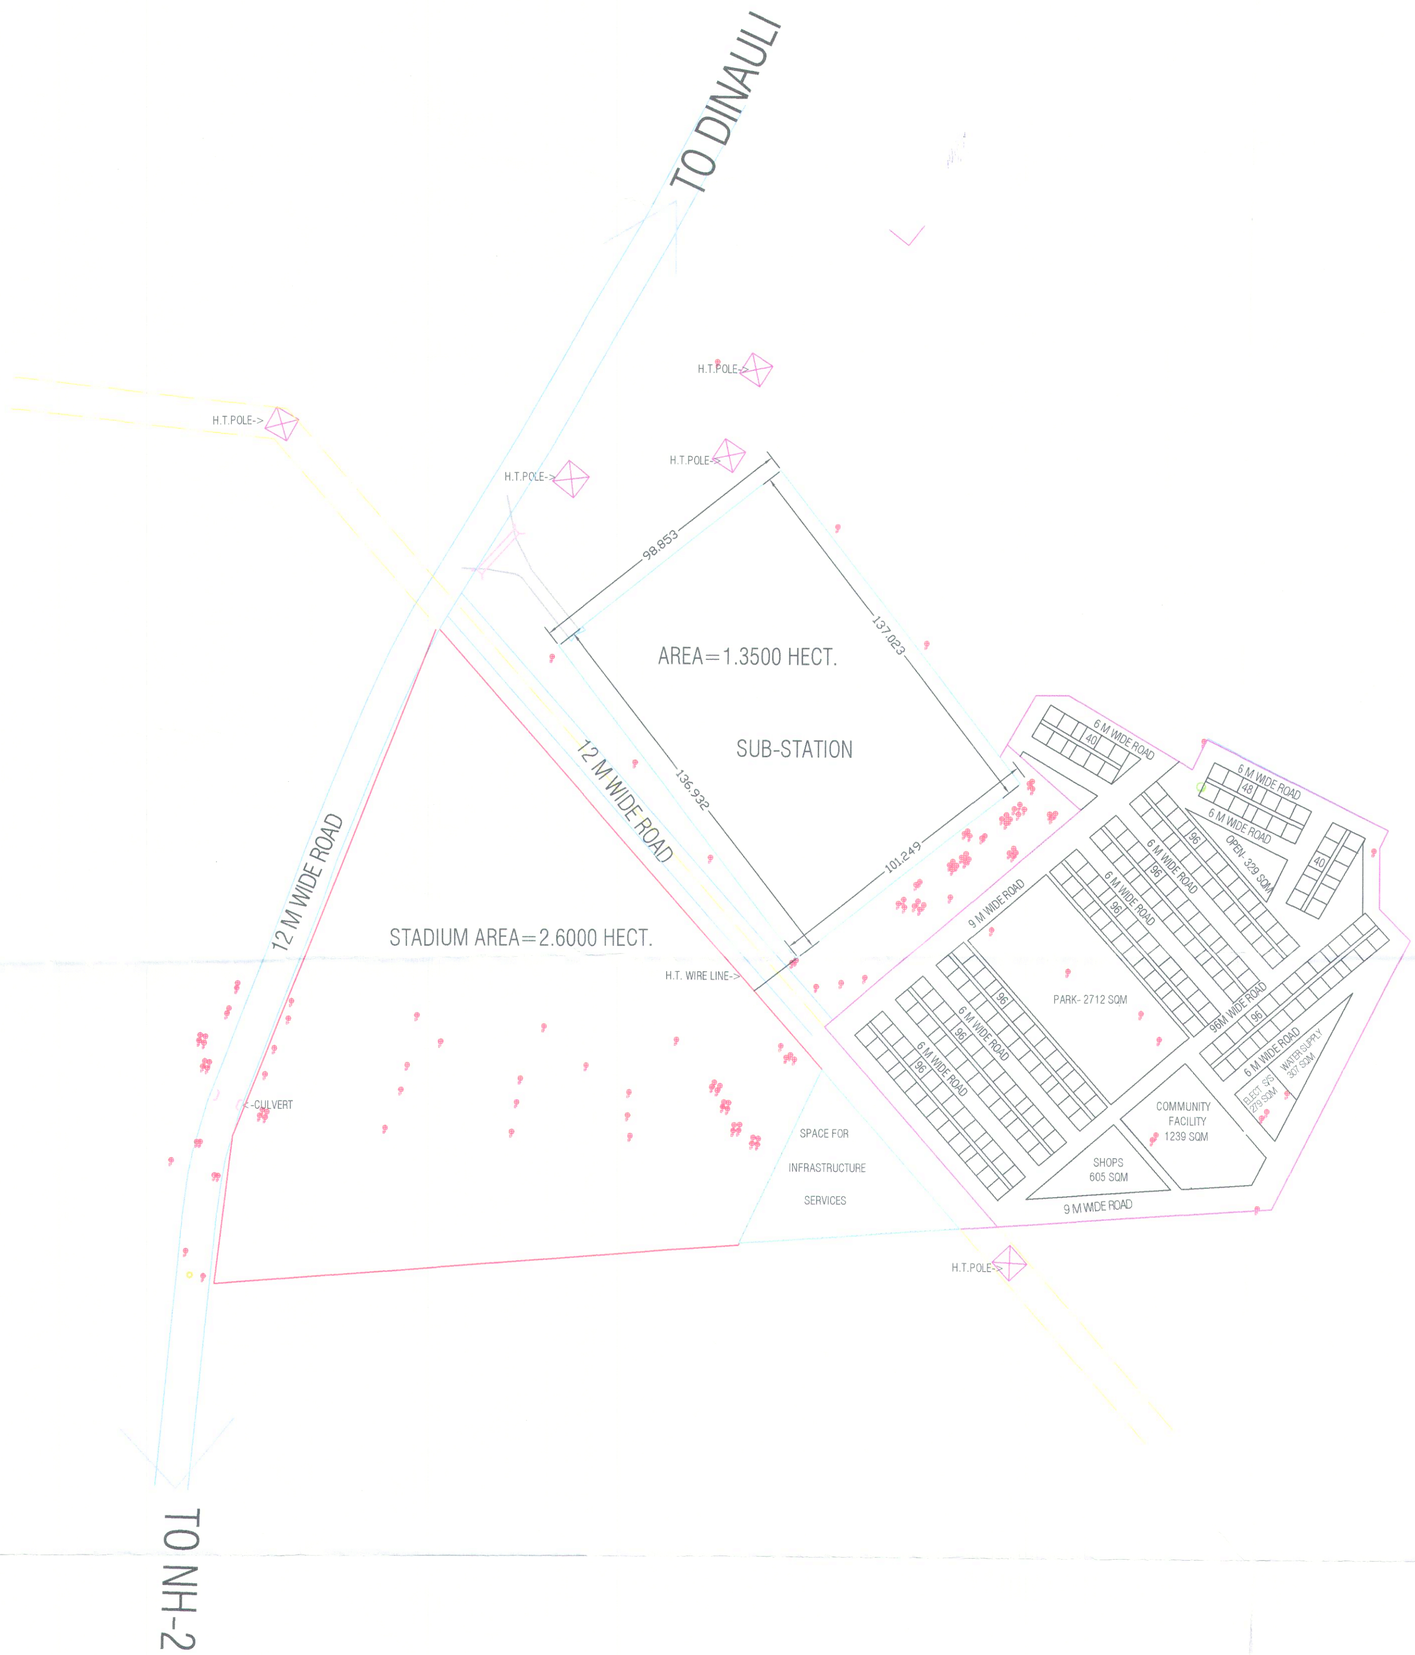

Legend : -

HT POLE		ELECTRIC POLE	
HT WIRE LINE		CULVERT	
GATE		TRANSFORMER	
BOUNDARY WALL		HAND PUMP	
BUILDING			
LAND LINE			
BITUMINOUS ROAD			
POND			

NORTH DIRECTION:

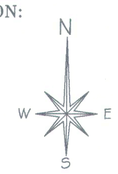

AREA CHART

Sl. No.	ITEMS	DATA
1	PLOT AREA	20000 SQM
2	No. OF HOUSES	800
3	No. OF FLOORS	G + 3
4	PLINTH AREA OF ONE UNIT	28.15 SQM
5	CARPET AREA OF ONE UNIT	22.77 SQM
6	SUPER AREA OF ONE UNIT	34.07 SQM
7	TOTAL G. F. COVERED AREA	6814.00 SQM
8	GROUND COVERAGE	0.3407 SQM
9	TOTAL COVERED AREA	27256.00 SQM
10	FLOOR AREA RATIO (FAR)	1.3628
11	SPACE FOR COMMERCIAL	606 SQM
12	SPACE FOR COMMUNITY FACILITY	1239.00 SQM
13	SPACE FOR WATER SUPPLY	307.00 SQM
14	PARK & OPEN SPACES	3041.00 SQM (15.21 %)

Title :

LAYOUT PLAN OF PMAY (URBAN)
AFFORDABLE HOUSING IN PARTNERSHIP
AT KHASARA NO.02M USAINI, TUNDLA, FIROZABAD

FIROZABAD–SIKHOBAD DEVELOPMENT AUTHORITY
RAJA KA TAAL, FIROZABAD (UP)

JUNIOR ENGINEER 05/09/2018.

ASSISTANT ENGINEER 05/9/18

EXECUTIVE ENGINEER 07/09/2018

SECRETARY 10.9.18

VICE CHAIRMAN

PLAN SCALE:
SCALE : 1:1000
50m 25m 00m 100m

DRAWN: BY:

REMARKS:
1. ALL DIMENSIONS, DISTANCES AND LEVELS ARE IN METRES.

DRAWING NO.	Sheet Size :	COUNT No.
ALS/FSDA/PMAY–01	A-2	1 of 1

ARCHITECT:
UDP INFRA PLANNERS PVT.LTD.
ARCHITECT AND INTERIOR DESIGNERS
114, THE CORENTUM, SECTOR 62, NOIDA, U.P
EMAIL : udp.infraplanners.pvt.ltd@gmail.com
PH. : 9694400842, 8929989119