TOTAL POCKET AREA	=	93,072.000	Sq.m.			
PERMISSIBLE F.A.R.	=	186,059.130	Sq.m.			
PERMISSIBLE GROUND COVERAGE	=	26,060.160	Sq.m.			
PROPOSED GROUND COVERAGE	=	20,058.126	Sq.m.			
PROPOSED F.A.R.	=	185,056.963	Sq.m.			
PERMISSIBLE F.A.R. UNDER SERVICES	=	27,503.870	Sq.m.			
PROPOSED F.A.R. UNDER SERVICES	=	27,270.276	Sq.m.			
BALANCE F.A.R	=	1,002.167	Sq.m.			
BALANCE F.A.R UNDER SERVICES	=	233.594	Sq.m.			

AREA AND DU'S DETAIL:-					D.U's				
TOWER NO.	NO.OF STORIES	GROUND COVERAGE (SQ.M.)	F.A.R. (SQ.M.)	F.A.R.UNDER SERVICE (SQ.M.)	TYPE-A (4 BED)	TYPE-B (3 BED + UTILITY)	TYPE-C (3 BED)	ROW HOUSE (RH)	TOTAL NO. OF DWELLING UNITS
TOWER -01	2B+G+24	786.162	12338.955	1817.615	-	-	92	-	-
TOWER -02	2B+G+24	786.162	12338.955	1817.615	-	-	92	-	-
TOWER -03	2B+G+24	570.560	7897.372	1128.246	-	48	-	-	-
TOWER -04	2B+G+24	570.560	7897.372	1128.246	-	48	-	-	-
TOWER -05	2B+G+24	570.560	7897.372	1128.246	-	48	-	-	-
TOWER -06	2B+G+24	570.560	7897.372	1128.246	-	48	-	-	-
TOWER -07	2B+G+23	723.437	10937.778	1361.182	46	-	-	-	-
TOWER -08	2B+G+24	570.560	7897.372	1128.246	-	48	-	-	-
TOWER -09	2B+G+24	570.560	7897.372	1128.246	-	48	-	-	-
TOWER -10	2B+G+23	713.770	10953.243	1323.530	46	-	-	-	-
TOWER -11	2B+G+23	713.770	10953.243	1323.530	46	-	-	-	-
TOWER -12	2B+G+23	713.770	10953.243	1323.530	46	-	-	-	-
TOWER -14	2B+G+23	713.770	10953.243	1323.530	46	-	-	-	-
TOWER -P1	2B+G+23	786.162	11846.977	1747.117	-	-	88	-	-
TOWER -P2	2B+G+23	786.162	11846.977	1747.117	-	-	88	-	-
TOWER -P3	2B+G+23	786.162	11846.977	1747.117	-	-	88	-	-
TOWER -P4	2B+G+23	786.162	11846.977	1747.117	-	-	88	-	-
ROW HOUSE -01	B+G+2	427.045	698.291	17.121	-	-	-	1	-
ROW HOUSE -02	B+G+2	420.024	690.526	12.617	-	-	-	1	-
ROW HOUSE -03	B+G+2	420.024	690.526	12.617	-	-	-	1	-
ROW HOUSE -04	B+G+2	420.024	690.526	12.617	-	-	-	1	-
ROW HOUSE -05	B+G+2	420.024	690.526	12.617	-	-	-	1	-
ROW HOUSE -06	B+G+2	420.024	690.526	12.617	-	-	-	1	-
ROW HOUSE -07	B+G+2	420.024	690.526	12.617	-	-	-	1	-
ROW HOUSE -08	B+G+2	427.045	698.291	17.121	-	-	-	1	-
ROW HOUSE -09	B+G+2	427.045	698.291	17.121	-	-	-	1	-
ROW HOUSE -10	B+G+2	420.024	690.526	12.617	-	-	-	1	-
ROW HOUSE -11	B+G+2	420.024	690.526	12.617	-	-	-	1	-
ROW HOUSE -12	B+G+2	420.024	690.526	12.617	-	-	-	1	-
ROW HOUSE -14	B+G+2	420.024	690.526	12.617	-	-	-	1	-
ROW HOUSE -15	B+G+2	427.045	698.291	17.121	-	-	-	1	-
AREA UNDER UTILITES ADDED IN GROUND COVERAGE									
GUARD ROOM		83.658	-	83.658	-	-	-	-	-
E.S.S./ D.G.SET		264.771	-	-	-	-	-	-	-
VISITIOR'S TOILET		184.292	-	184.292	-	-	-	-	-
RECREATIONAL CENTRE	B+G	1126.150	-	2739.194	-	-	-	-	-
CLUB	G+1	686.177	1157.733	20.000	-	-	-	-	-
U.G TANK		-	-	-	-	-	-	-	-
STP		-	-	-	-	-	-	-	-
MUMTY, MACHINE ROOM, OHT		-	-	-	-	-	-	-	-
FIRE ESCAPE STAIRCASE		85.808	-	-	-	-	-	-	-
TOTAL		20058.126	185056.963	27270.276	230	288	536	14	1068

LEGEND

-------- SUB-DIVISION LINE

------ SET BACK LINE

OTHER'S LAND

13TH FLOOR OMMITED IN ALL TOWERS

TOWERS NO. 13 ALSO OMMITED

SHEET NO. - SD-01

SITE PLAN

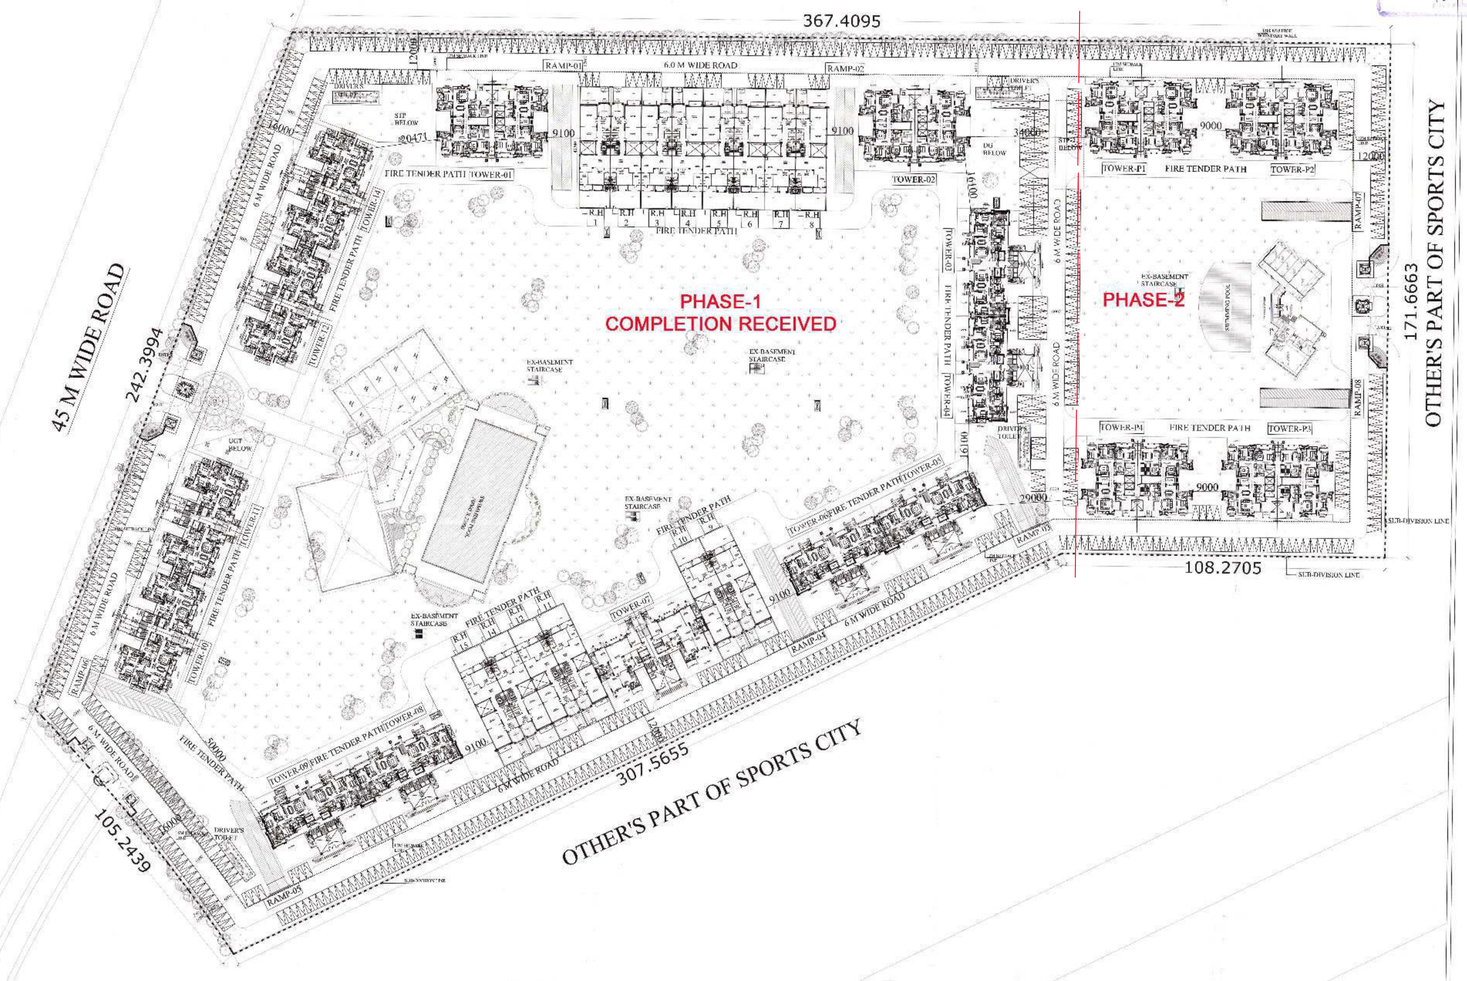

FLOOR WISE AREA DETAIL (UNIT AREA + CORE AREA)

	TOWER-1 (TYPE-C')	TOWER-2 (TYPE-C')	TOWER-3 (TYPE-B)	TOWER-4 (TYPE-B)	TOWER-5 (TYPE-B)	TOWER-6 (TYPE-B)	TOWER-7 (TYPE-A')	TOWER-8 (TYPE-B)	TOWER-9 (TYPE-B)	TOWER-10 (TYPE-A)	TOWER-11 (TYPE-A)	TOWER-12 (TYPE-A)	TOWER-14 (TYPE-A)	TOWER-P1 (TYPE-C)	TOWER-P2 (TYPE-C)	TOWER-P3 (TYPE-C)	TOWER-P4 (TYPE-C)	ROW HOUSE-01	ROW HOUSE-02	ROW HOUSE-03	ROW HOUSE-04	ROW HOUSE-05	ROW HOUSE-06	ROW HOUSE-07	ROW HOUSE-08	ROW HOUSE-09	ROW HOUSE-10	ROW HOUSE-11	ROW HOUSE-12	ROW HOUSE-14	ROW HOUSE-15	CLUB	TOTAL (IN SQ.M.)
GR. FL.	601.174	601.174	409.046	409.046	409.046	409.046	550.409	409.046	409.046	555.537	555.537	555.537	555.537	601.174	601.174	601.174	601.174	412.723	408.101	408.101	408.101	408.101	408.101	408.101	412.723	412.723	408.101	408.101	408.101	408.101	412.723	686.177	15251.949
1ST FL.	598.322	598.322	326.316	326.316	326.316	326.316	468.147	326.316	326.316	458.738	458.738	458.738	458.738	598.322	598.322	598.322	598.322	253.541	250.398	250.398	250.398	250.398	250.398	250.398	253.541	253.541	250.398	250.398	250.398	250.398	253.541	471.656	11336.621
2nd FL.	492.415	492.415	316.044	316.044	316.044	316.044	458.725	316.044	316.044	459.095	459.095	459.095	459.095	492.415	492.415	492.415	492.415	32.028	32.028	32.028	32.028	32.028	32.028	32.028	32.028	32.028	32.028	32.028	32.028	32.028	32.028	-	7594.254
3rd FL.	492.415	492.415	316.105	316.105	316.105	316.105	458.725	316.105	316.105	459.094	459.094	459.094	459.094	492.415	492.415	492.415	492.415	-	-	-	-	-	-	-	-	-	-	-	-	-	-	-	7146.219
4th FL.	491.886	491.886	316.119	316.119	316.119	316.119	458.725	316.119	316.119	459.122	459.122	459.122	459.122	491.886	491.886	491.886	491.886	-	-	-	-	-	-	-	-	-	-	-	-	-	-	-	7143.241
5th FL.	491.978	491.978	315.939	315.939	315.939	315.939	458.540	315.939	315.939	459.105	459.105	459.105	459.105	491.978	491.978	491.978	491.978	-	-	-	-	-	-	-	-	-	-	-	-	-	-	-	7142.461
6th FL.	491.978	491.978	315.939	315.939	315.939	315.939	458.540	315.939	315.939	459.105	459.105	459.105	459.105	491.978	491.978	491.978	491.978	-	-	-	-	-	-	-	-	-	-	-	-	-	-	-	7142.461
7th FL.	491.978	491.978	315.939	315.939	315.939	315.939	458.540	315.939	315.939	459.105	459.105	459.105	459.105	491.978	491.978	491.978	491.978	-	-	-	-	-	-	-	-	-	-	-	-	-	-	-	7142.461
8th FL.	491.978	491.978	315.939	315.939	315.939	315.939	458.540	315.939	315.939	459.105	459.105	459.105	459.105	491.978	491.978	491.978	491.978	-	-	-	-	-	-	-	-	-	-	-	-	-	-	-	7142.461
9th FL.	491.978	491.978	315.939	315.939	315.939	315.939	458.540	315.939	315.939	459.105	459.105	459.105	459.105	491.978	491.978	491.978	491.978	-	-	-	-	-	-	-	-	-	-	-	-	-	-	-	7142.461
10th FL.	491.978	491.978	315.939	315.939	315.939	315.939	458.540	315.939	315.939	459.105	459.105	459.105	459.105	491.978	491.978	491.978	491.978	-	-	-	-	-	-	-	-	-	-	-	-	-	-	-	7142.461
11th FL.	491.978	491.978	315.939	315.939	315.939	315.939	458.540	315.939	315.939	459.105	459.105	459.105	459.105	491.978	491.978	491.978	491.978	-	-	-	-	-	-	-	-	-	-	-	-	-	-	-	7142.461
12th FL.	491.978	491.978	315.939	315.939	315.939	315.939	458.540	315.939	315.939	459.105	459.105	459.105	459.105	491.978	491.978	491.978	491.978	-	-	-	-	-	-	-	-	-	-	-	-	-	-	-	7142.461
14th FL.	491.978	491.978	315.939	315.939	315.939	315.939	458.540	315.939	315.939	459.105	459.105	459.105	459.105	491.978	491.978	491.978	491.978	-	-	-	-	-	-	-	-	-	-	-	-	-	-	-	7142.461
15th FL.	491.978	491.978	315.939	315.939	315.939	315.939	458.540	315.939	315.939	459.105	459.105	459.105	459.105	491.978	491.978	491.978	491.978	-	-	-	-	-	-	-	-	-	-	-	-	-	-	-	7142.461
16th FL.	491.978	491.978	315.939	315.939	315.939	315.939	458.540	315.939	315.939	459.105	459.105	459.105	459.105	491.978	491.978	491.978	491.978	-	-	-	-	-	-	-	-	-	-	-	-	-	-	-	7142.461
17th FL.	491.978	491.978	315.939	315.939	315.939	315.939	458.540	315.939	315.939	459.105	459.105	459.105	459.105	491.978	491.978	491.978	491.978	-	-	-	-	-	-	-	-	-	-	-	-	-	-	-	7142.461
18th FL.	491.978	491.978	315.939	315.939	315.939	315.939	458.540	315.939	315.939	459.105	459.105	459.105	459.105	491.978	491.978	491.978	491.978	-	-	-	-	-	-	-	-	-	-	-	-	-	-	-	7142.461
19th FL.	491.978	491.978	315.939	315.939	315.939	315.939	458.540	315.939	315.939	459.105	459.105	459.105	459.105	491.978	491.978	491.978	491.978	-	-	-	-	-	-	-	-	-	-	-	-	-	-	-	7142.461
20th FL.	491.978	491.978	315.939	315.939	315.939	315.939	458.540	315.939	315.939	459.105	459.105	459.105	459.105	491.978	491.978	491.978	491.978	-	-	-	-	-	-	-	-	-	-	-	-	-	-	-	7142.461
21st FL.	491.978	491.978	315.939	315.939	315.939	315.939	458.540	315.939	315.939	459.105	459.105	459.105	459.105	491.978	491.978	491.978	491.978	-	-	-	-	-	-	-	-	-	-	-	-	-	-	-	7142.461
22nd FL.	491.978	491.978	315.939	315.939	315.939	315.939	458.540	315.939	315.939	459.105	458.105	459.105	459.105	491.978	491.978	491.978	491.978	-	-	-	-	-	-	-	-	-	-	-	-	-	-	-	7142.461
23rd FL.	491.978	491.978	315.939	315.939	315.939	315.939	385.878	315.939	315.939	385.878	385.878	385.878	385.878	448.984	448.984	448.984	448.984	-	-	-	-	-	-	-	-	-	-	-	-	-	-	-	6004.913
24th FL.	448.984	448.984	272.736	272.736	272.736	272.736	360.991	272.736	272.736	360.991	360.991	360.991	360.991	448.152	448.152	448.152	448.152	-	-	-	-	-	-	-	-	-	-	-	-	-	-	-	6131.948
25th FL.	448.152	448.152	255.111	255.111	255.111	255.111	-	255.111	255.111	-	-	-	-	-	-	-	-	-	-	-	-	-	-	-	-	-	-	-	-	-	-	-	2420.973
TOTAL	12338.955	12338.955	7897.372	7897.372	7897.372	7897.372	10937.778	7897.372	7897.372	10953.243	10953.243	10953.243	10953.243	11846.977	11846.977	11846.977	11846.977	698.291	690.526	690.526	690.526	690.526	690.526	690.526	698.291	698.291	690.526	690.526	690.526	690.526	698.291	1157.733	185056.963

FLOOR WISE AREA DETAIL (UNIT AREA + CORE AREA)

	TOWER-1 (TYPE-C')	TOWER-2 (TYPE-C')	TOWER-3 (TYPE-B)	TOWER-4 (TYPE-B)	TOWER-5 (TYPE-B)	TOWER-6 (TYPE-B)	TOWER-7 (TYPE-A')	TOWER-8 (TYPE-B)	TOWER-9 (TYPE-B)	TOWER-10 (TYPE-A)	TOWER-11 (TYPE-A)	TOWER-12 (TYPE-A)	TOWER-14 (TYPE-A)	TOWER-P1 (TYPE-C)	TOWER-P2 (TYPE-C)	TOWER-P3 (TYPE-C)	TOWER-P4 (TYPE-C)	ROW HOUSE-01	ROW HOUSE-02	ROW HOUSE-03	ROW HOUSE-04	ROW HOUSE-05	ROW HOUSE-06	ROW HOUSE-07	ROW HOUSE-08	ROW HOUSE-09	ROW HOUSE-10	ROW HOUSE-11	ROW HOUSE-12	ROW HOUSE-14	ROW HOUSE-15	RECREATIONAL CENTRE	TOTAL (IN SQ.M.)
BASEMENT FL.	-	-	-	-	-	-	-	-	-	-	-	-	-	-	-	-	-	-	-	-	-	-	-	-	-	-	-	-	-	-	-	-	-
GR. FL.	83.940	83.940	62.440	62.440	62.440	62.440	70.224	62.440	62.440	65.123	65.123	65.123	65.123	83.940	83.940	83.940	83.940	7.576	6.296	6.296	6.296	6.296	6.296	6.296	7.576	7.576	6.296	6.296	6.296	6.296	7.576	1813.044	1813.044
1ST FL.	68.280	68.280	41.696	41.696	41.696	41.696	53.929	41.696	41.696	52.222	52.222	52.222	52.222	68.280	68.280	68.280	68.280	7.161	4.998	4.998	4.998	4.998	4.998	4.998	7.161	7.161	4.998	4.998	4.998	4.998	7.161	126.168	2417.808
2nd FL.	70.773	70.773	42.359	42.359	42.359	42.359	54.181	42.359	42.359	53.433	53.433	53.433	53.433	70.773	70.773	70.773	70.773	2.383	2.383	2.383	2.383	2.383	2.383	2.383	2.383	2.383	2.383	2.383	2.383	2.383	2.383	-	998.538
3rd FL.	71.677	71.677	42.701	42.701	42.701	42.701	55.793	42.701	42.701	54.555	54.555	54.555	54.555	71.677	71.677	71.677	71.677	-	-	-	-	-	-	-	-	-	-	-	-	-	-	-	980.0682
4th FL.	70.704	70.704	41.774	41.774	41.774	41.774	53.926	41.774	41.774	52.101	52.101	52.101	52.101	70.704	70.704	70.704	70.704	-	-	-	-	-	-	-	-	-	-	-	-	-	-	-	980.28105
5th FL.	70.497	70.497	41.617	41.617	41.617	41.617	53.839	41.617	41.617	52.090	52.090	52.090	52.090	70.497	70.497	70.497	70.497	-	-	-	-	-	-	-	-	-	-	-	-	-	-	-	980.96285
6th FL.	70.497	70.497	41.617	41.617	41.617	41.617	53.839	41.617	41.617	52.090	52.090	52.090	52.090	70.497	70.497	70.497	70.497	-	-	-	-	-	-	-	-	-	-	-	-	-	-	-	934.88473
7th FL.	70.497	70.497	41.617	41.617	41.617	41.617	53.839	41.617	41.617	52.090	52.090	52.090	52.090	70.497	70.497	70.497	70.497	-	-	-	-	-	-	-	-	-	-	-	-	-	-	-	934.88473
8th FL.	70.497	70.497	41.617	41.617	41.617	41.617	53.839	41.617	41.617	52.090	52.090	52.090	52.090	70.497	70.497	70.497	70.497	-	-	-	-	-	-	-	-	-	-	-	-	-	-	-	934.88473
9th FL.	70.497	70.497	41.617	41.617	41.617	41.617	53.839	41.617	41.617	52.090	52.090	52.090	52.090	70.497	70.497	70.497	70.497	-	-	-	-	-	-	-	-	-	-	-	-	-	-	-	934.88473
10th FL.	70.497	70.497	41.617	41.617	41.617	41.617	53.839	41.617	41.617	52.090	52.090	52.090	52.090	70.497	70.497	70.497	70.497	-	-	-	-	-	-	-	-	-	-	-	-	-	-	-	934.88473
11th FL.	70.497	70.497	41.617	41.617	41.617	41.617	53.839	41.617	41.617	52.090	52.090	52.090	52.090	70.497	70.497	70.497	70.497	-	-	-	-	-	-	-	-	-	-	-	-	-	-	-	934.88473
12th FL.	70.497	70.497	41.617	41.617	41.617	41.617	53.839	41.617	41.617	52.090	52.090	52.090	52.090	70.497	70.497	70.497	70.497	-	-	-	-	-	-	-	-	-	-	-	-	-	-	-	934.88473
14th FL.	70.497	70.497	41.617	41.617	41.617	41.617	53.839	41.617	41.617	52.090	52.090	52.090	52.090	70.497	70.497	70.497	70.497	-	-	-	-	-	-	-	-	-	-	-	-	-	-	-	934.88473
15th FL.	70.497	70.497	41.617	41.617	41.617	41.617	53.839	41.617	41.617	52.090	52.090	52.090	52.090	70.497	70.497	70.497	70.497	-	-	-	-	-	-	-	-	-	-	-	-	-	-	-	934.88473
16th FL.	70.497	70.497	41.617	41.617	41.617	41.617	53.839	41.617	41.617	52.090	52.090	52.090	52.090	70.497	70.497	70.497	70.497	-	-	-	-	-	-	-	-	-	-	-	-	-	-	-	934.88473
17th FL.	70.497	70.497	41.617	41.617	41.617	41.617	53.839	41.617	41.617	52.090	52.090	52.090	52.090	70.497	70.497	70.497	70.497	-	-	-	-	-	-	-	-	-	-	-	-	-	-	-	934.88473
18th FL.	70.497	70.497	41.617	41.617	41.617	41.617	53.839	41.617	41.617	52.090	52.090	52.090	52.090	70.497	70.497	70.497	70.497	-	-	-	-	-	-	-	-	-	-	-	-	-	-	-	934.88473
19th FL.	70.497	70.497	41.617	41.617	41.617	41.617	53.839	41.617	41.617	52.090	52.090	52.090	52.090	70.497	70.497	70.497	70.497	-	-	-	-	-	-	-	-	-	-	-	-	-	-	-	934.88473
20th FL.	70.497	70.497	41.617	41.617	41.617	41.617	53.839	41.617	41.617	52.090	52.090	52.090	52.090	70.497	70.497	70.497	70.497	-	-	-	-	-	-	-	-	-	-	-	-	-	-	-	934.88473
21st FL.	70.497	70.497	41.617	41.617	41.617	41.617	53.839	41.617	41.617	52.090	52.090	52.090	52.090	70.497	70.497	70.497	70.497	-	-	-	-	-	-	-	-	-	-	-	-	-	-	-	934.88473
22nd FL.	70.497	70.497	41.617	41.617	41.617	41.617	53.839	41.617	41.617	52.090	52.090	52.090	52.090	70.497	70.497	70.497	70.497	-	-	-	-	-	-	-	-	-	-	-	-	-	-	-	934.88
23rd FL.	70.497	70.497	41.617	41.617	41.617	41.617	38.250	41.617	41.617	38.250	38.250	38.250	38.250	70.497	70.497	70.497	70.497	-	-	-	-	-	-	-	-	-	-	-	-	-	-	-	934.88473
24th FL.	58.373	58.373	41.688	41.688	41.688	41.688	26.306	41.688	41.688	26.306	26.306	26.306	26.306	58.373	58.373	58.373	58.373	-	-	-	-	-	-	-	-	-	-	-	-	-	-	-	820.58851
25th FL.	28.373	28.373	29.565	29.565	29.565	29.565	-	29.565	29.565	-	-	-	-	-	-	-	-	-	-	-	-	-	-	-	-	-	-	-	-	-	-	-	821.86387
MUMTY, MACHINE ROOM,OHT	96.542	96.542	76.975	76.975	76.975	76.975	92.985	76.975	76.975	92.985	92.985	92.985	92.985	96.542	96.542	96.542	96.542	-	-	-	-	-	-	-	-	-	-	-	-	-	-	-	234.13503
GUARD ROOM	-	-	-	-	-	-	-	-	-	-	-	-	-	-	-	-	-	-	-	-	-	-	-	-	-	-	-	-	-	-	-	-	1508.0249
VISITIOR'S TOILET	-	-	-	-	-	-	-	-	-	-	-	-	-	-	-	-	-	-	-	-	-	-	-	-	-	-	-	-	-	-	-	-	83.658
CLUB	-	-	-	-	-	-	-	-	-	-	-	-	-	-	-	-	-	-	-	-	-	-	-	-	-	-	-	-	-	-	-	-	184.292
TOTAL	1817.615	1817.615	1128.246	1128.246	1128.246	1128.246	1361.182	1128.246	1128.246	1323.530	1323.530	1323.530	1323.530	1747.117	1747.117	1747.117	1747.117	17.121	12.617	12.617	12.617	12.617	12.617	12.617	17.121	17.121	12.617	12.617	12.617	12.617	17.121	2739.194	27270.276

LANDSCAPE DETAILS

TOTAL POCKET AREA	=	93072	
PROPOSED GROUND COVERAGE AREA	=	20058.126	
TOTAL OPEN AREA	=	73013.874 SQ.M.	
REQD. LANDSCAPE AREA@50% OF OPEN AREA	=	73013.874 / 2	
	=	36506.937 SQ.M.	
PROPOSED LANDSCAPE AREA	=	**36506.937 SQ.M.**	**50.00%**
NO. OF TREES REQUIRED	=	73013.874 /100 =	730.139
		(SAY 731 TREES)	
NO. OF TREES PROVIDED	=	**731 TREES**	
		(OUT OF WHICH 50% ARE EVERGREEN TREES)	

F.A.R. AREA DETAIL

F.A.R. AREA	=	185056.963	SQ.M.
LOWER BASEMENT AREA	=	19588.129	SQ.M.
UPPER BASEMENT AREA	=	57062.595	SQ.M.
SERVICES AREA	=	27270.276	SQ.M.
TOTAL AREA	=	**288977.963**	**SQ.M.**

DENSITY CALCULATIONS

NO. OF DWELLING UNITS	=	1068	
NO. OF PERSONS@4.5 PER DWELLING UNIT	=	4806.00	
	(SAY)	4806	PERSONS
NO. OF SERVENT D.U.s (40 Servant rooms each in Tower no.-7,10,11,12,14)	=	200	
NO. OF PERSONS@2.25 PER DWELLING UNIT	=	450	
	(SAY)	450	PERSONS
TOTAL POPULATION	=	5256	
PROPOSED POPULATION DENSITY (PER HECTARE)	=	5256X 10000/93072	
	=	**564.724 PPHa**	

PARKING DETAILS

NO. OF PARKING SPACE REQUIRED FOR RESIDENTIAL @1 PARKING SPACE PER 80 SQM.	=	183359.130 /80	
	=	2291.989	
		(SAY 2292 PARKING SPACE)	
NO. OF PARKING SPACE REQUIRED FOR SPORTS FACILITY @1 PARKING SPACE PER 50 SQM.	=	2700.000 /50	
	=	54.000	
		(SAY 54 PARKING SPACE)	
		(SAY 2346 PARKING SPACE)	
PARKING SPACE PROVIDED IN OPEN @20 SQM/PARKING SPACE	=	14580.000 /20	
	=	729.000	
		(SAY 729 PARKING SPACE)	
PARKING SPACE PROVIDED LOWER BASEMENT @30 SQM/PARKING SPACE	=	9251.531 /30	
	=	308.384	
		(SAY 308 PARKING SPACE)	
PARKING SPACE PROVIDED UPPER BASEMENT @30 SQM/PARKING SPACE	=	44090.765 /30	
	=	1469.692	
		(SAY 1470 PARKING SPACE)	
TOTAL NO. OF PARKING SPACE PROVIDED	=	**729+308+1470**	
	=	**2507**	**PARKING SPACE**

N

SHEET TITLE

SITE PLAN

OWNER

M/s ASSERTIVE INFRASTRUCTURE PVT. LTD. PLOT NO. SC-1/A-1, IN SPORTS CITY PROJECT, SECTOR-150 NOIDA (U.P)

PROJECT

ATS PRISTINE
PLOT NO. SC-1/A-1, IN SPORTS CITY PROJECT, SECTOR-150 NOIDA (U.P)

ARCHITECT'S SIGNATURE

ARCHITECT
VARUN JUNEJA
Regn. No. CA/2005/37244
For ATS INFRASTRUCTURE LTD.

OWNER'S SIGNATURE

For Assertive Infrastructure Pvt. Ltd.
Authorised Signatory

DRAWN BY | SCALE | DRG.NO. | REVISION
CHECKED BY | DATE 05.06.2015

[REVISED PLAN]