Project Title :ADDITION AND EXTENTION LAY-OUT PLAN OF BHAWNA CITY COLONY PLOT KHASARA NO -148,152 / 1 , 171 (P) & 152/2 AT MAUZA MOHAMMADPUR LOHAMANDI WARD AGRA. owners SHRI TIRTH SHAHKARI AWAS SAMITI LTD, THROUGH(SHRI NIRANJAN PALIWAL) NEKETAN DEVELOPERS THROUGH (SHRI YUGAL KISHORE AGARWAL) SHRI GIRRAJ SHAHKARI AWAS SAMITI LTD THROUGH (SHRI V.K. JINDAL)

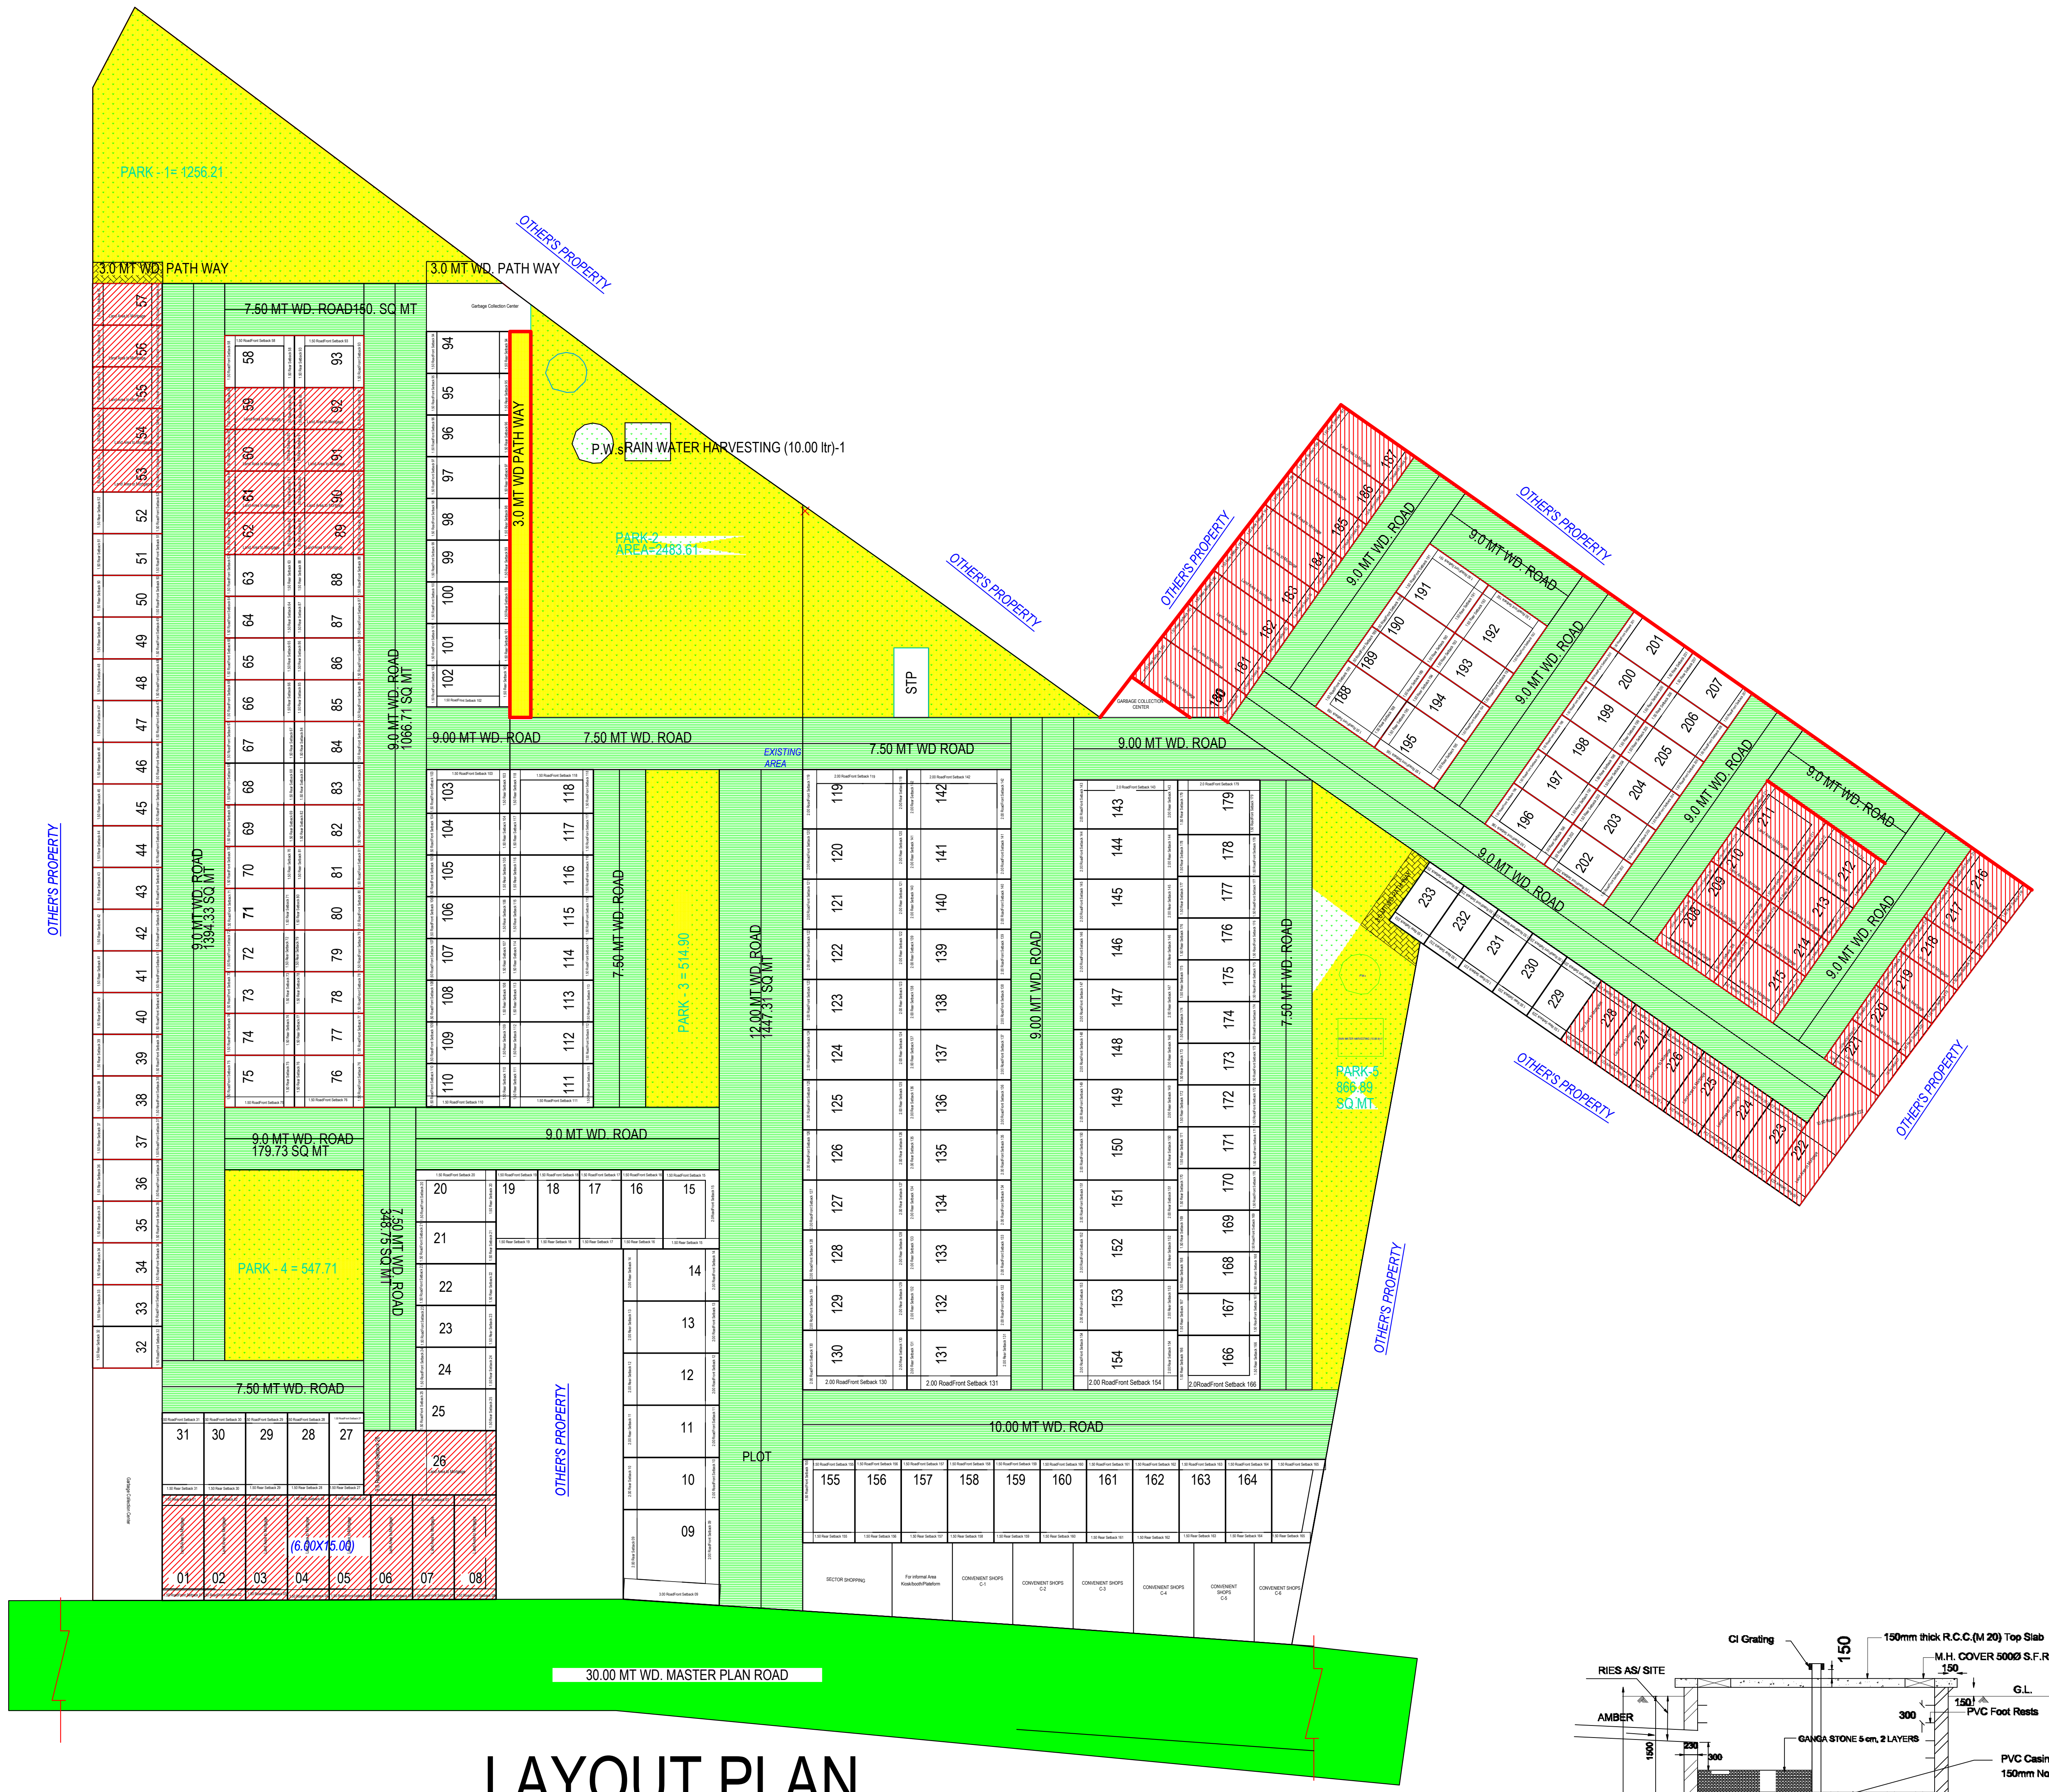
PARK - 1= 1256.21
3.0 MT WD. PATH WAY
3.0 MT WD. PATH WAY
7.50 MT WD. ROAD150. SQ MT
OTHERS PROPERTY
P.W.S RAIN WATER HARVESTING (10.00 ltr)-1
3.0 MT WD PATH WAY
PARK-2 AREA=2483.61
STP
9.0 MT WD. ROAD 1066.71 SQ MT
9.00 MT WD. ROAD
7.50 MT WD. ROAD
7.50 MT WD ROAD
9.00 MT WD. ROAD
EXISTING AREA
9.0 MT WD. ROAD 1394.33 SQ MT
7.50 MT WD. ROAD
PARK - 3 = 514.90
12.00 MT WD. ROAD 1447.31 SQ MT
9.00 MT WD. ROAD
7.50 MT WD. ROAD
9.0 MT WD. ROAD 179.73 SQ MT
9.0 MT WD. ROAD
PARK - 4 = 547.71
7.50 MT WD. ROAD
PARK-5 866.89 SQ MT
9.0 MT WD. ROAD
9.0 MT WD. ROAD
9.0 MT WD. ROAD
9.0 MT WD. ROAD
9.0 MT WD. ROAD
9.0 MT WD. ROAD
OTHERS PROPERTY
OTHERS PROPERTY
OTHERS PROPERTY
OTHERS PROPERTY
OTHERS PROPERTY
OTHERS PROPERTY
OTHERS PROPERTY
PLOT
10.00 MT WD. ROAD
(6.00X15.00)
30.00 MT WD. MASTER PLAN ROAD

LAYOUT PLAN
(Scale - 1:500)

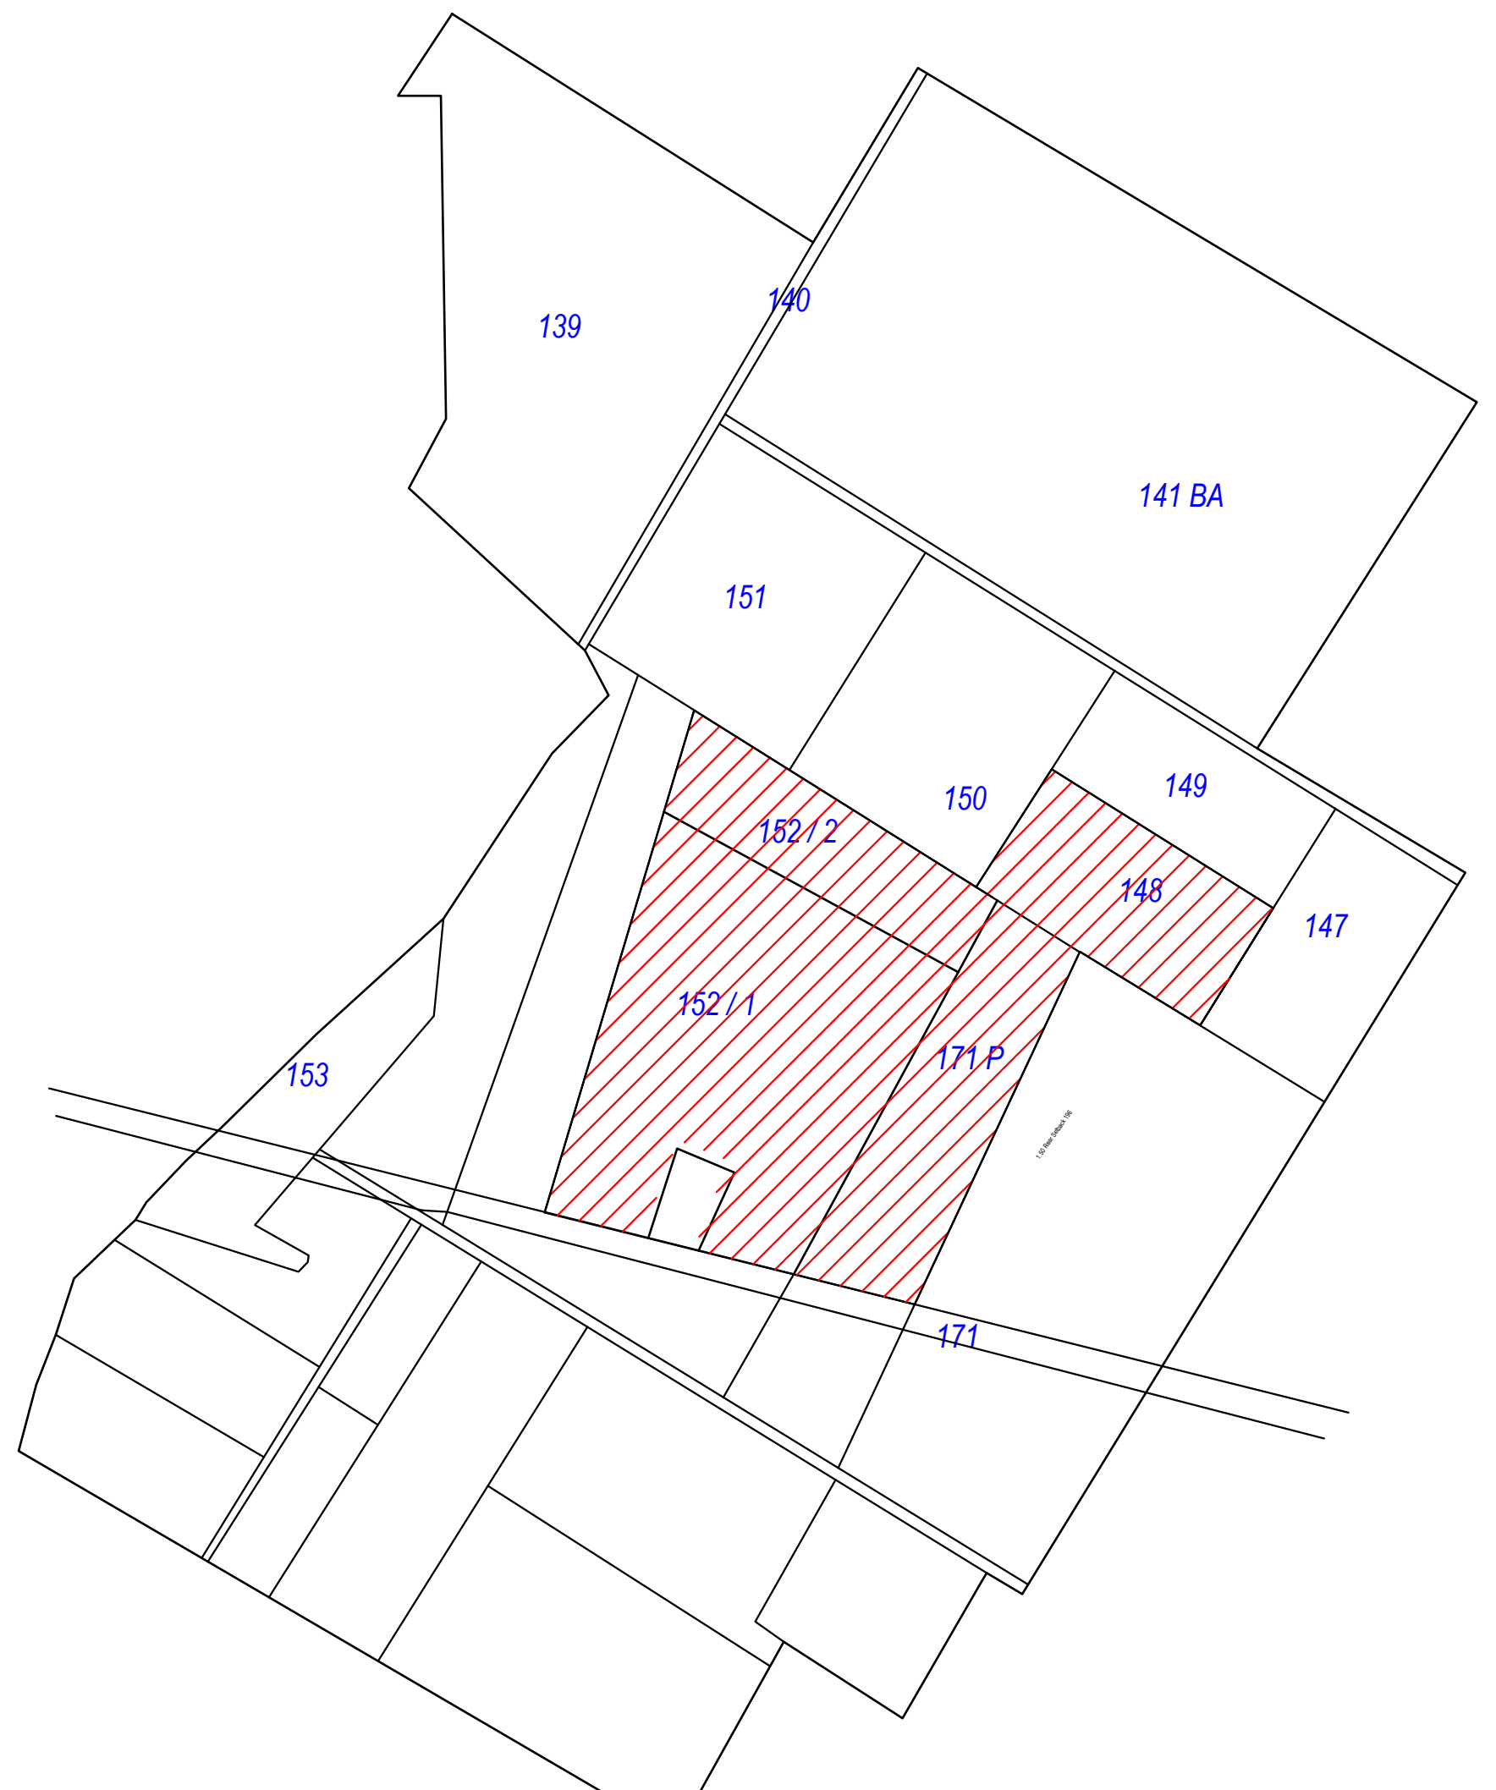
139
140
141 BA
151
150
149
152 / 2
148
147
152 / 1
171 P
153
171

SAZRA PLAN

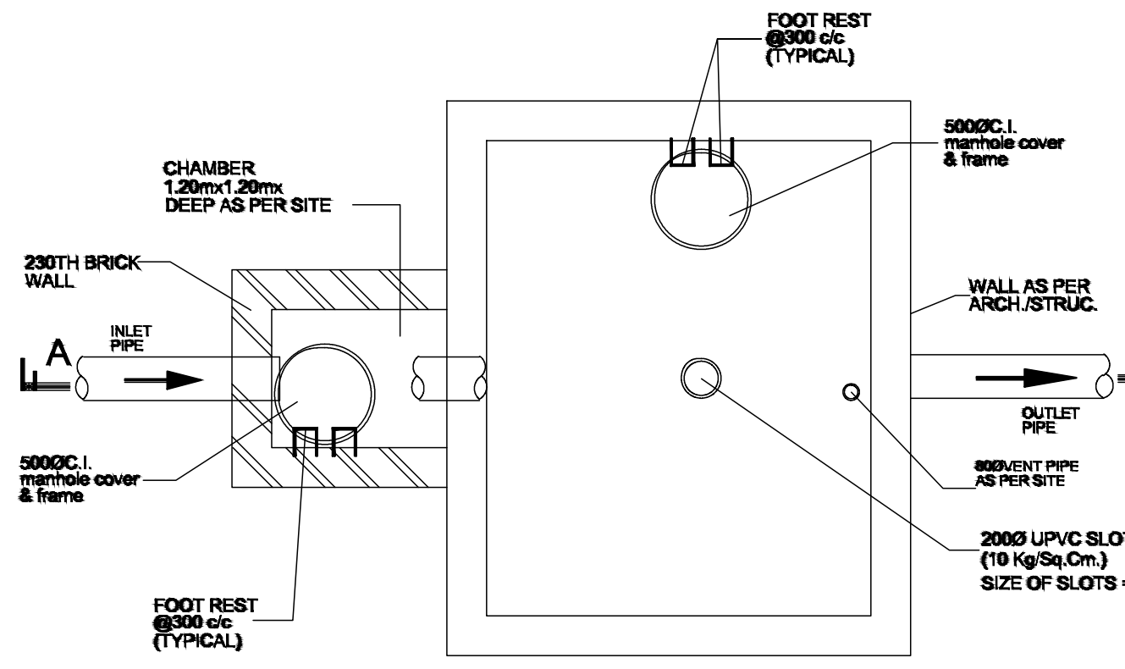
FOOT REST @300 c/c (TYPICAL)
500ØC.I. manhole cover & frame
CHAMBER 1.20mx1.20mx DEEP AS PER SITE
230TH BRICK WALL
INLET PIPE
A
A
WALL AS PER ARCH./STRUC.
OUTLET PIPE
500ØC.I. manhole cover & frame
80ØVENT PIPE AS PER SITE
200Ø UPVC SLOTTED PIPE (10 Kg/Sq.Cm.) SIZE OF SLOTS = 1.60mm
FOOT REST @300 c/c (TYPICAL)

PLAN OF HARVESTING PIT
(2.50 X 3.50)

Rain Water Harwesting Detail

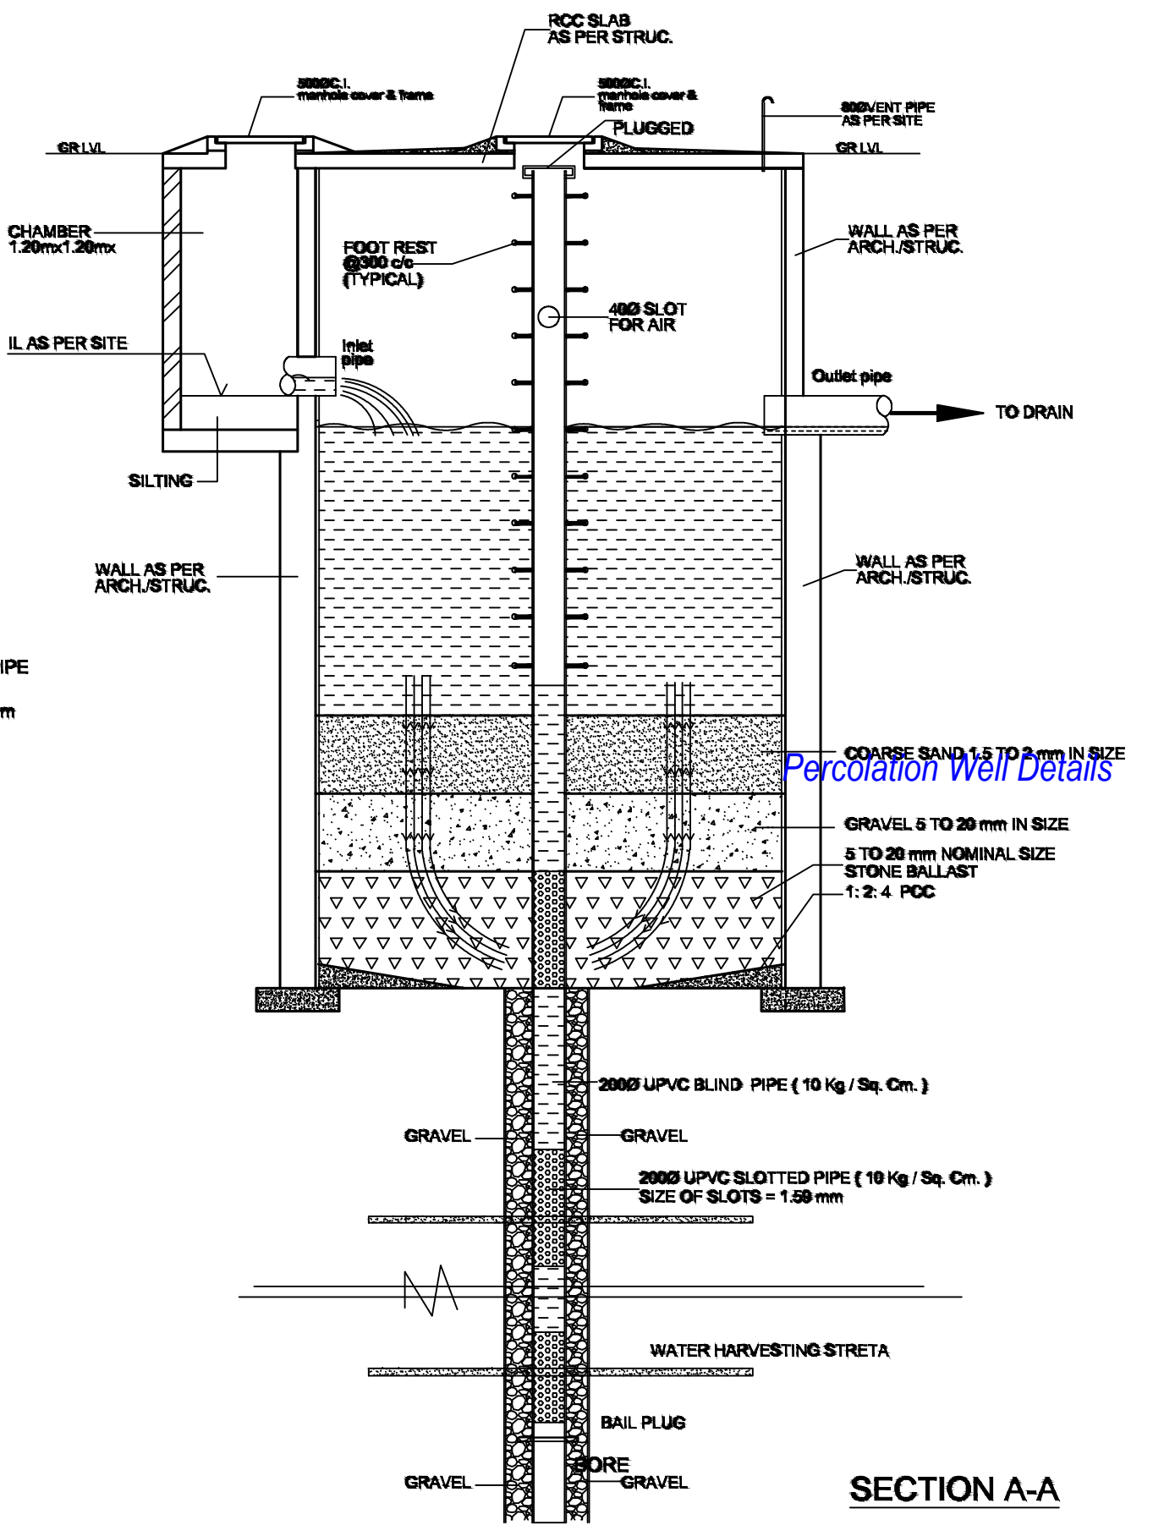
RCC SLAB AS PER STRUC.
500ØC.I. manhole cover & frame
500ØC.I. manhole cover & frame
PLUGGED
80ØVENT PIPE AS PER SITE
GR LVL
GR LVL
CHAMBER 1.20mx1.20mx
FOOT REST @300 c/c (TYPICAL)
WALL AS PER ARCH./STRUC.
40Ø SLOT FOR AIR
IL AS PER SITE
Inlet pipe
Outlet pipe
TO DRAIN
SILTING
WALL AS PER ARCH./STRUC.
WALL AS PER ARCH./STRUC.
COARSE SAND 1.5 TO 2 mm IN SIZE
Percolation Well Details
GRAVEL 5 TO 20 mm IN SIZE
5 TO 20 mm NOMINAL SIZE STONE BALLAST
1: 2: 4 PCC
200Ø UPVC BLIND PIPE (10 Kg / Sq. Cm.)
GRAVEL
GRAVEL
200Ø UPVC SLOTTED PIPE (10 Kg / Sq. Cm.) SIZE OF SLOTS = 1.59 mm
WATER HARVESTING STRETA
BAIL PLUG
BORE
GRAVEL
GRAVEL

SECTION A-A

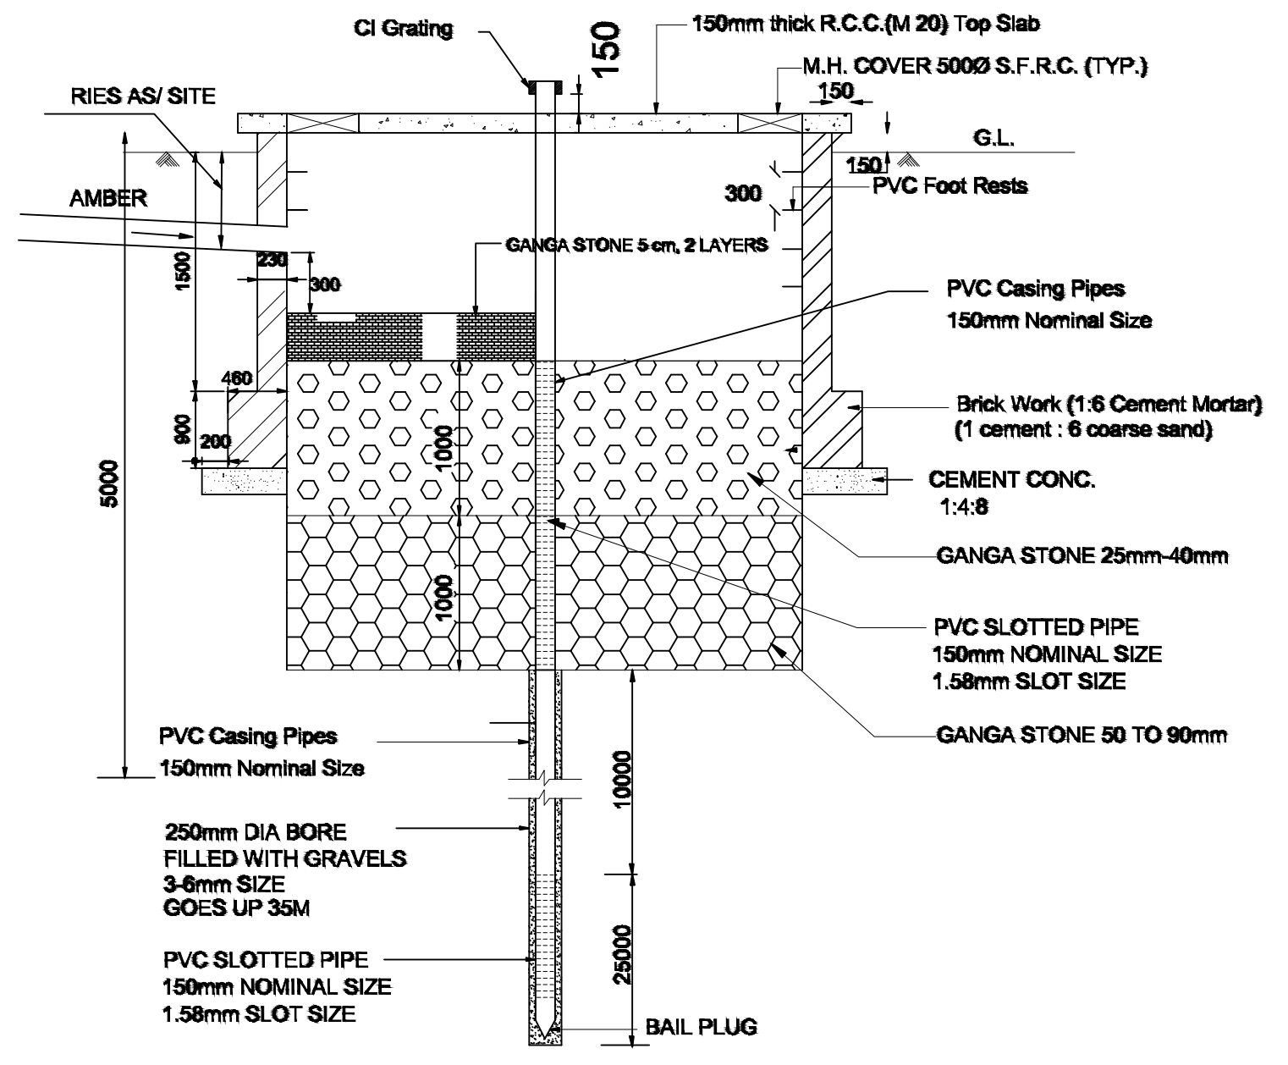
CI Grating
150
150mm thick R.C.C.(M 20) Top Slab
M.H. COVER 500Ø S.F.R.C. (TYP.)
150
RIES AS/ SITE
G.L.
150
AMBER
300
PVC Foot Rests
GANGA STONE 5 cm, 2 LAYERS
1500
230
300
PVC Casing Pipes 150mm Nominal Size
460
900
200
1000
Brick Work (1:6 Cement Mortar) (1 cement : 6 coarse sand)
5000
CEMENT CONC. 1:4:8
GANGA STONE 25mm-40mm
1000
PVC SLOTTED PIPE 150mm NOMINAL SIZE 1.58mm SLOT SIZE
GANGA STONE 50 TO 90mm
PVC Casing Pipes 150mm Nominal Size
10000
250mm DIA BORE FILLED WITH GRAVELS 3-6mm SIZE GOES UP 35M
PVC SLOTTED PIPE 150mm NOMINAL SIZE 1.58mm SLOT SIZE
25000
BAIL PLUG

SECTION A-A

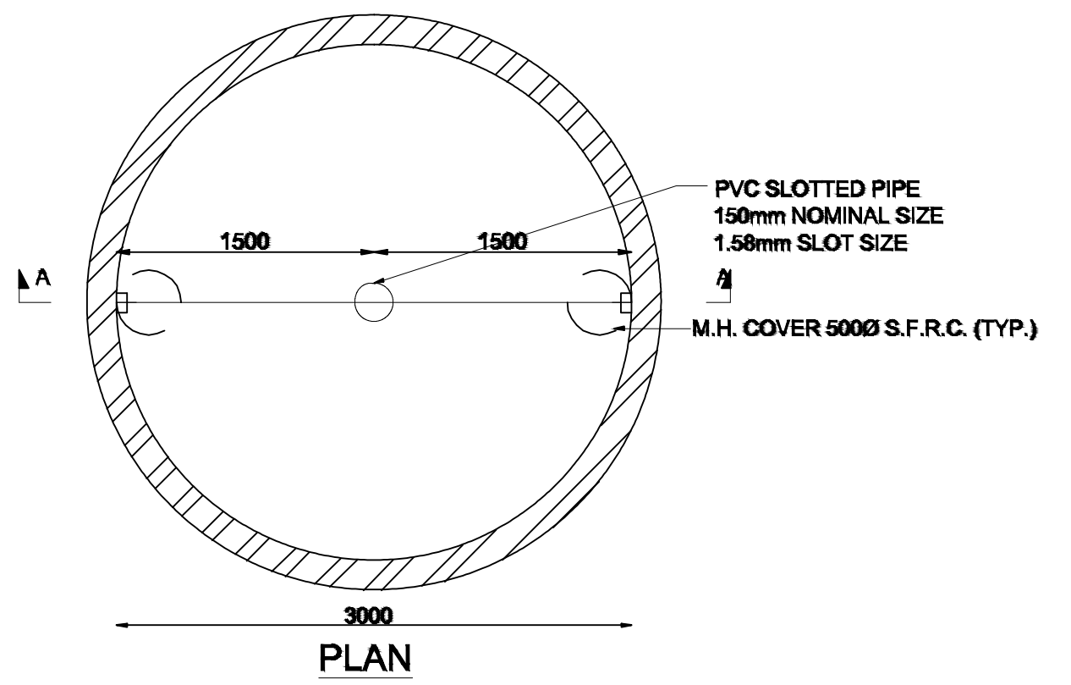
PVC SLOTTED PIPE 150mm NOMINAL SIZE 1.58mm SLOT SIZE
1500
1500
A
A
M.H. COVER 500Ø S.F.R.C. (TYP.)
3000

PLAN

DETAIL OF PERCOLATION PIT

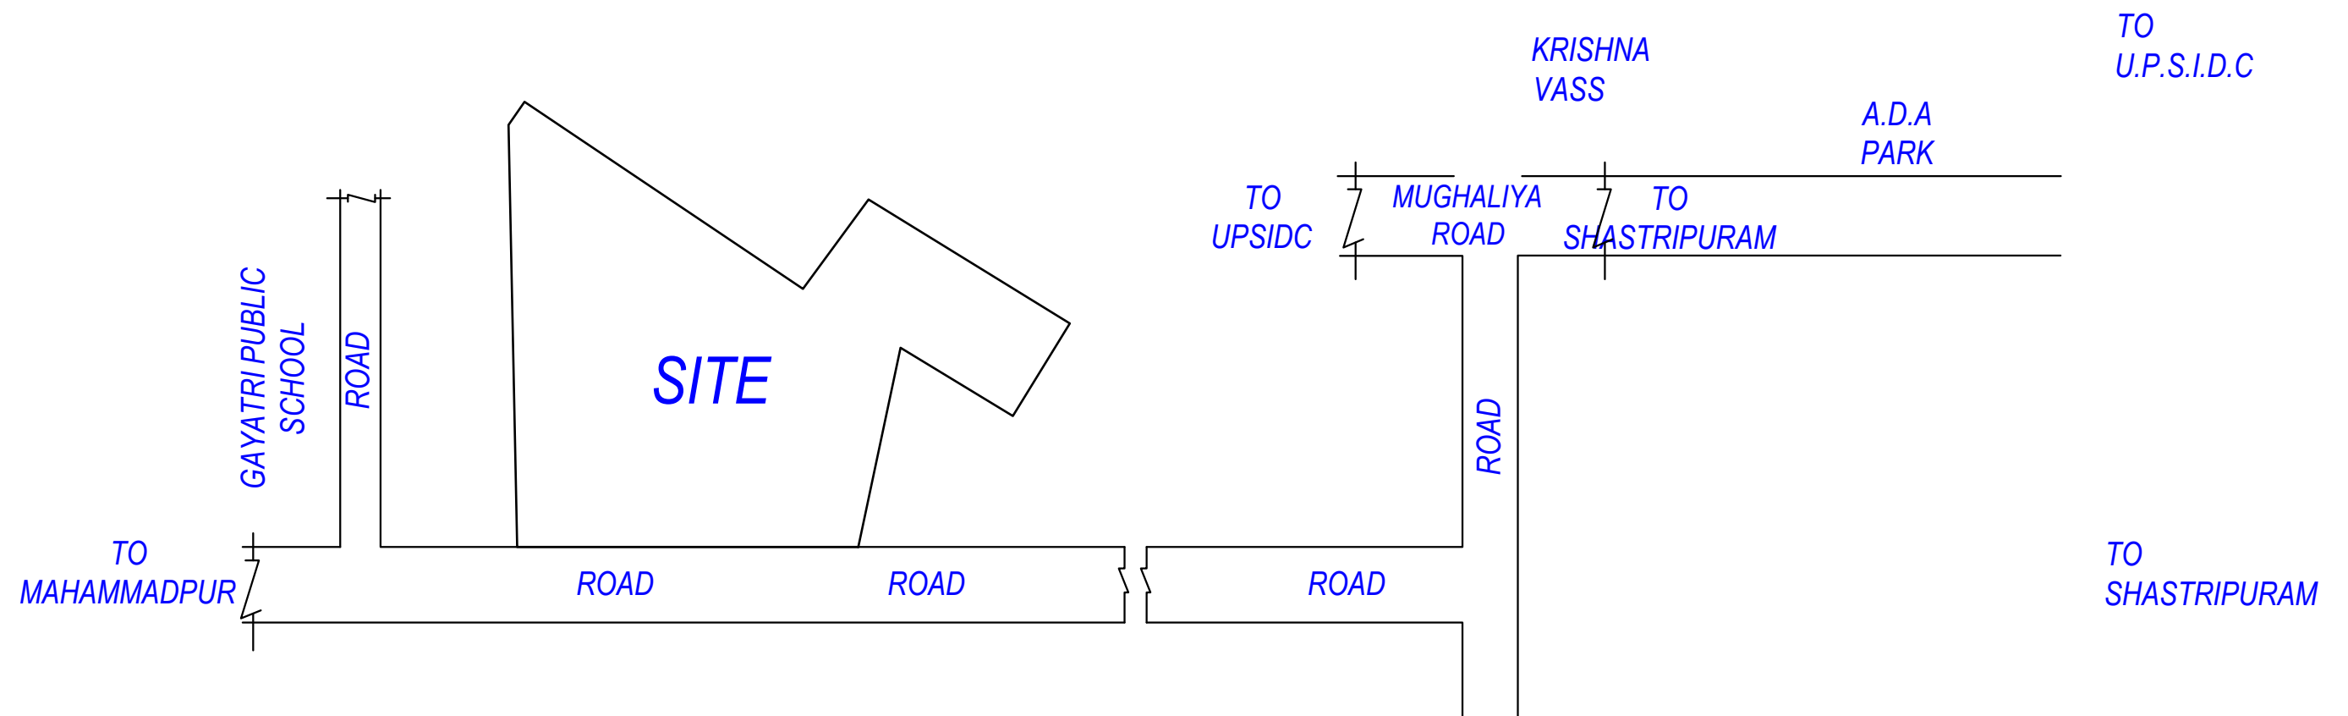
KRISHNA VASS
TO U.P.S.I.D.C
A.D.A PARK
TO UPSIDC
MUGHALIYA ROAD
TO SHASTRIPURAM
GAYATRI PUBLIC SCHOOL
ROAD
SITE
ROAD
TO MAHAMMADPUR
ROAD
ROAD
ROAD
TO SHASTRIPURAM
TO DPS

KEY PLAN
N.T.S.

File No	ADA/LD/20-21/1127	Sheet	1
Submission Date	*2021-03-25*	Scale	1:100

A	AREA STATEMENT	VERSION NO.: 1.0.68 VERSION DATE: 29/07/2021
	PROJECT DETAIL :	
	Authority: Agra Development Authority	Plot Use: Residential
	AuthorityClass: Category B	Plot SubUse: Plotted Resi development / Plotted Housing
	AuthorityGrade: Development Authority (DA)	Development Plan: Master Plan
	CaseTrack: Regular	Land Use Zone: Residential use Zone
	Project Type: Layout Development	Land SubUse Zone: Residential Zone
	Nature of Development: ADDITION OR EXTENSION	Layout Type: NA
	Development Area: Developed Area	
	SubDevelopment Area: Metro City Area	
	Special Project: NA	
	Site Address: District:Agra,Tehsil:Agra,Village:Mohammadpur	
	AREA DETAILS :	Sq.Mts.
1.	Area of Plot As per record	-
	Document Area	36558.00
	As per site condition	36534.78
	Area of Plot Considered	36534.78
2.	Deduction for	
	(a)Proposed roads	0.00
	(b)Any reservations	0.00
	Total(a + b)	0.00
3.	Net Area of plot (1 - 2) AREA OF PLOT	36534.78
4.	% of Green and open space (Reqd.)	5480.22
	% of Green and open space (Prop)	5669.31
	Balance area of Plot(1 - 4)	36534.78
	Plot Area For Coverage	36534.78
	Plot Area For FSI	36534.78
	Perm. FSI Area (-)	0.00
5.	Total Perm. FSI area	0.00
6.	Total Built up area permissible at:	
	Permissible Coverage area (- %)	0.00
	Proposed Coverage Area (- %)	0.00
	Total Prop. Coverage Area (- %)	0.00
	Balance coverage area (- %)	0.00
	Proposed Area at:	

-		Proposed Built up	Existing Built up	Proposed F.S.I	Existing F.S.I
	Total Area:	0.00	0.00	0.00	0.00

	Total FSI Area:	0.00
	AccessoryUse Area Added in BuiltUp Area:	111.58
	Total BuiltUp Area:	111.58
	Proposed F.S.I. consumed:	0.00
C.	Tenement Statement	
4.	Tenement Proposed At:	

Color Notes

COLOR INDEX

PLOT BOUNDARY	■
ABUTTING ROAD	🟩
PROPOSED CONSTRUCTION	🟥
COMMON PLOT	🟨
ROAD ALIGNMENT (ROAD WIDENING AREA)	🟨
FUTURE T.P.SCHEME DEDUCTION AREA	🟦
EXISTING (To be retained)	🟦
EXISTING (To be demolished)	🟨

Tenements Density Check

Net housing density	No Of Tenements			No Of Persons		
	Reqd	Perm	Prop	Reqd	Perm	Prop
-	-	-	470	-	2741	2350

Green and open space Area

Name	Prop. Area
PARK - 4 = 547.71	547.71
PARK - 3 = 514.90	514.89
PARK - 1= 1256.20	1256.21
PARK-5 881.17 SQ MT	866.89
PARK-2 AREA	2483.61

Land use analysis/Area distribution (Table 2c)

Area covered under	Proposed Area in sq. mt.	Percentage(%)
Plotted Area	18040.75	49.38
Road Area	11375.48	31.14
Garbage Collection Center	97.76	0.27
Garbage Collection Center	334.26	0.91
GARBAGE COLLECTION CENTER	37.80	0.10
For informal Area Kiosk/booth/Plateform	94.71	0.26
SECTOR SHOPPING	131.04	0.36
CONVENIENT SHOPS C-1	99.62	0.27
CONVENIENT SHOPS C-2	104.74	0.29
CONVENIENT SHOPS C-3	110.11	0.30
CONVENIENT SHOPS C-4	115.53	0.32
CONVENIENT SHOPS C-5	120.95	0.33
CONVENIENT SHOPS C-6	97.52	0.27
Public Open Space	5669.31	15.52
Other Area	105.18	0.29
Total net layout	36534.78	100.00

Individual Amenity Check b)

Name	Minimum Area	
	Reqd	Prop
Area for Convinient Shops	60.00	648.49
Area for Sector Shopping	120.00	131.04
Area for For informal Area Kiosk/booth/Plateform	37.50	94.71
Area for Garbage Collection Center	75.00	469.82

OWNER'S NAME AND SIGNATURE

SHRI GIRIRAJ SHAHKARI AWAS SAMITI LTD THROUGH DIRECTOR-V.K.JINDAL,arvind.upahyay05@gmail.com,9897690908
SHRI TIRTH SHAHKARI AWAS SAMITI LTD THROUGH DIRECTOR-NIRANJAN PALIWAL,arvind.upahyay05@gmail.com,9897690908
M/S SHRI NIKETAN DEVELOPERS THROUGH DIRECTOR-YUGAL KISHORE AGRAWAL,arvind.upal [illegible] 0908

V.K Jindal
सचिव
श्री गिरिराज सहकारी आवास समिति लि
आगरा

ARCH/ENG'S NAME AND SIGNA[illegible] INEER

Arvind Kumar Upadhyay

AM1388655/04042019

Digitally signed by Arvind Kumar Upadhyay
Date: 18 Dec 2021 11:08:02
Organization :Agra Development Authority
Designation :Licensed Engineer

Agra Development Authority

Digitally signed by RAJENDER PENSIYA
Date: 20 Dec 2021 19:54:45
Organization :Agra Development Authority
Designation :Vice Chairman

Building Plan Application Number

ADA/LD/20-21/1127

Sanctioned On

19 Aug 2021

Valid Till

17 Dec 2026

Approved By

Rajender Pensiya (Vice Chairman)

Examined By

Phool Badan Yadav (Junior engineer)

Satish Chand Rajput (Assistant Engineer)

Prabhat Kumar (Executive Engineer/ Town Planner)

Satish Chand Rajput (Assistant Engineer)

Phool Badan Yadav (Junior engineer)

Satish Chand Rajput (Assistant Engineer)

Note: - 1) This drawing is prepared as per the current prevailing Building Bye Laws.
2) If Map sanctioned is used for purpose anything other than stated in application will lead to rejection of Map.

Total Plot Area: -	36534.78	Total FAR Area: -	0.00
Total Coverage Area: - 0.00		Total BUA Area: -	0.00

ISO_A0_(841.00_x_1189.00_MM)

The correctness and accuracy of Proposal Information and drawing is a responsibility of POR/owner. Accuracy of Scrutiny Report is subject to accuracy of end-user provided data, 3rd party software/hardware/services, etc. SoftTech Engineers Ltd. is not liable for any damages which may arise from use, or inability to use the Application. Texts printed in 'Italics' and 'Blue' color are user inputs, which are not verified and not generated by scrutiny software.

Project Title :ADDITION AND EXTENTION LAY-OUT PLAN OF BHAWNA CITY COLONY PLOT KHASARA NO -148,152 / 1 , 171 (P) & 152/2 AT MAUZA MOHAMMADPUR LOHAMANDI WARD AGRA. owners SHRI TIRTH SHAHKARI AWAS SAMITI LTD, THROUGH(SHRI NIRANJAN PALIWAL) NEKETAN DEVELOPERS THROUGH (SHRI YUGAL KISHORE AGARWAL) SHRI GIRRAJ SHAHKARI AWAS SAMITI LTD THROUGH (SHRI V.K. JINDAL)

File No	ADA/LD/20-21/1127	Sheet	2
Submission Date	*2021-03-25*	Scale	1:100

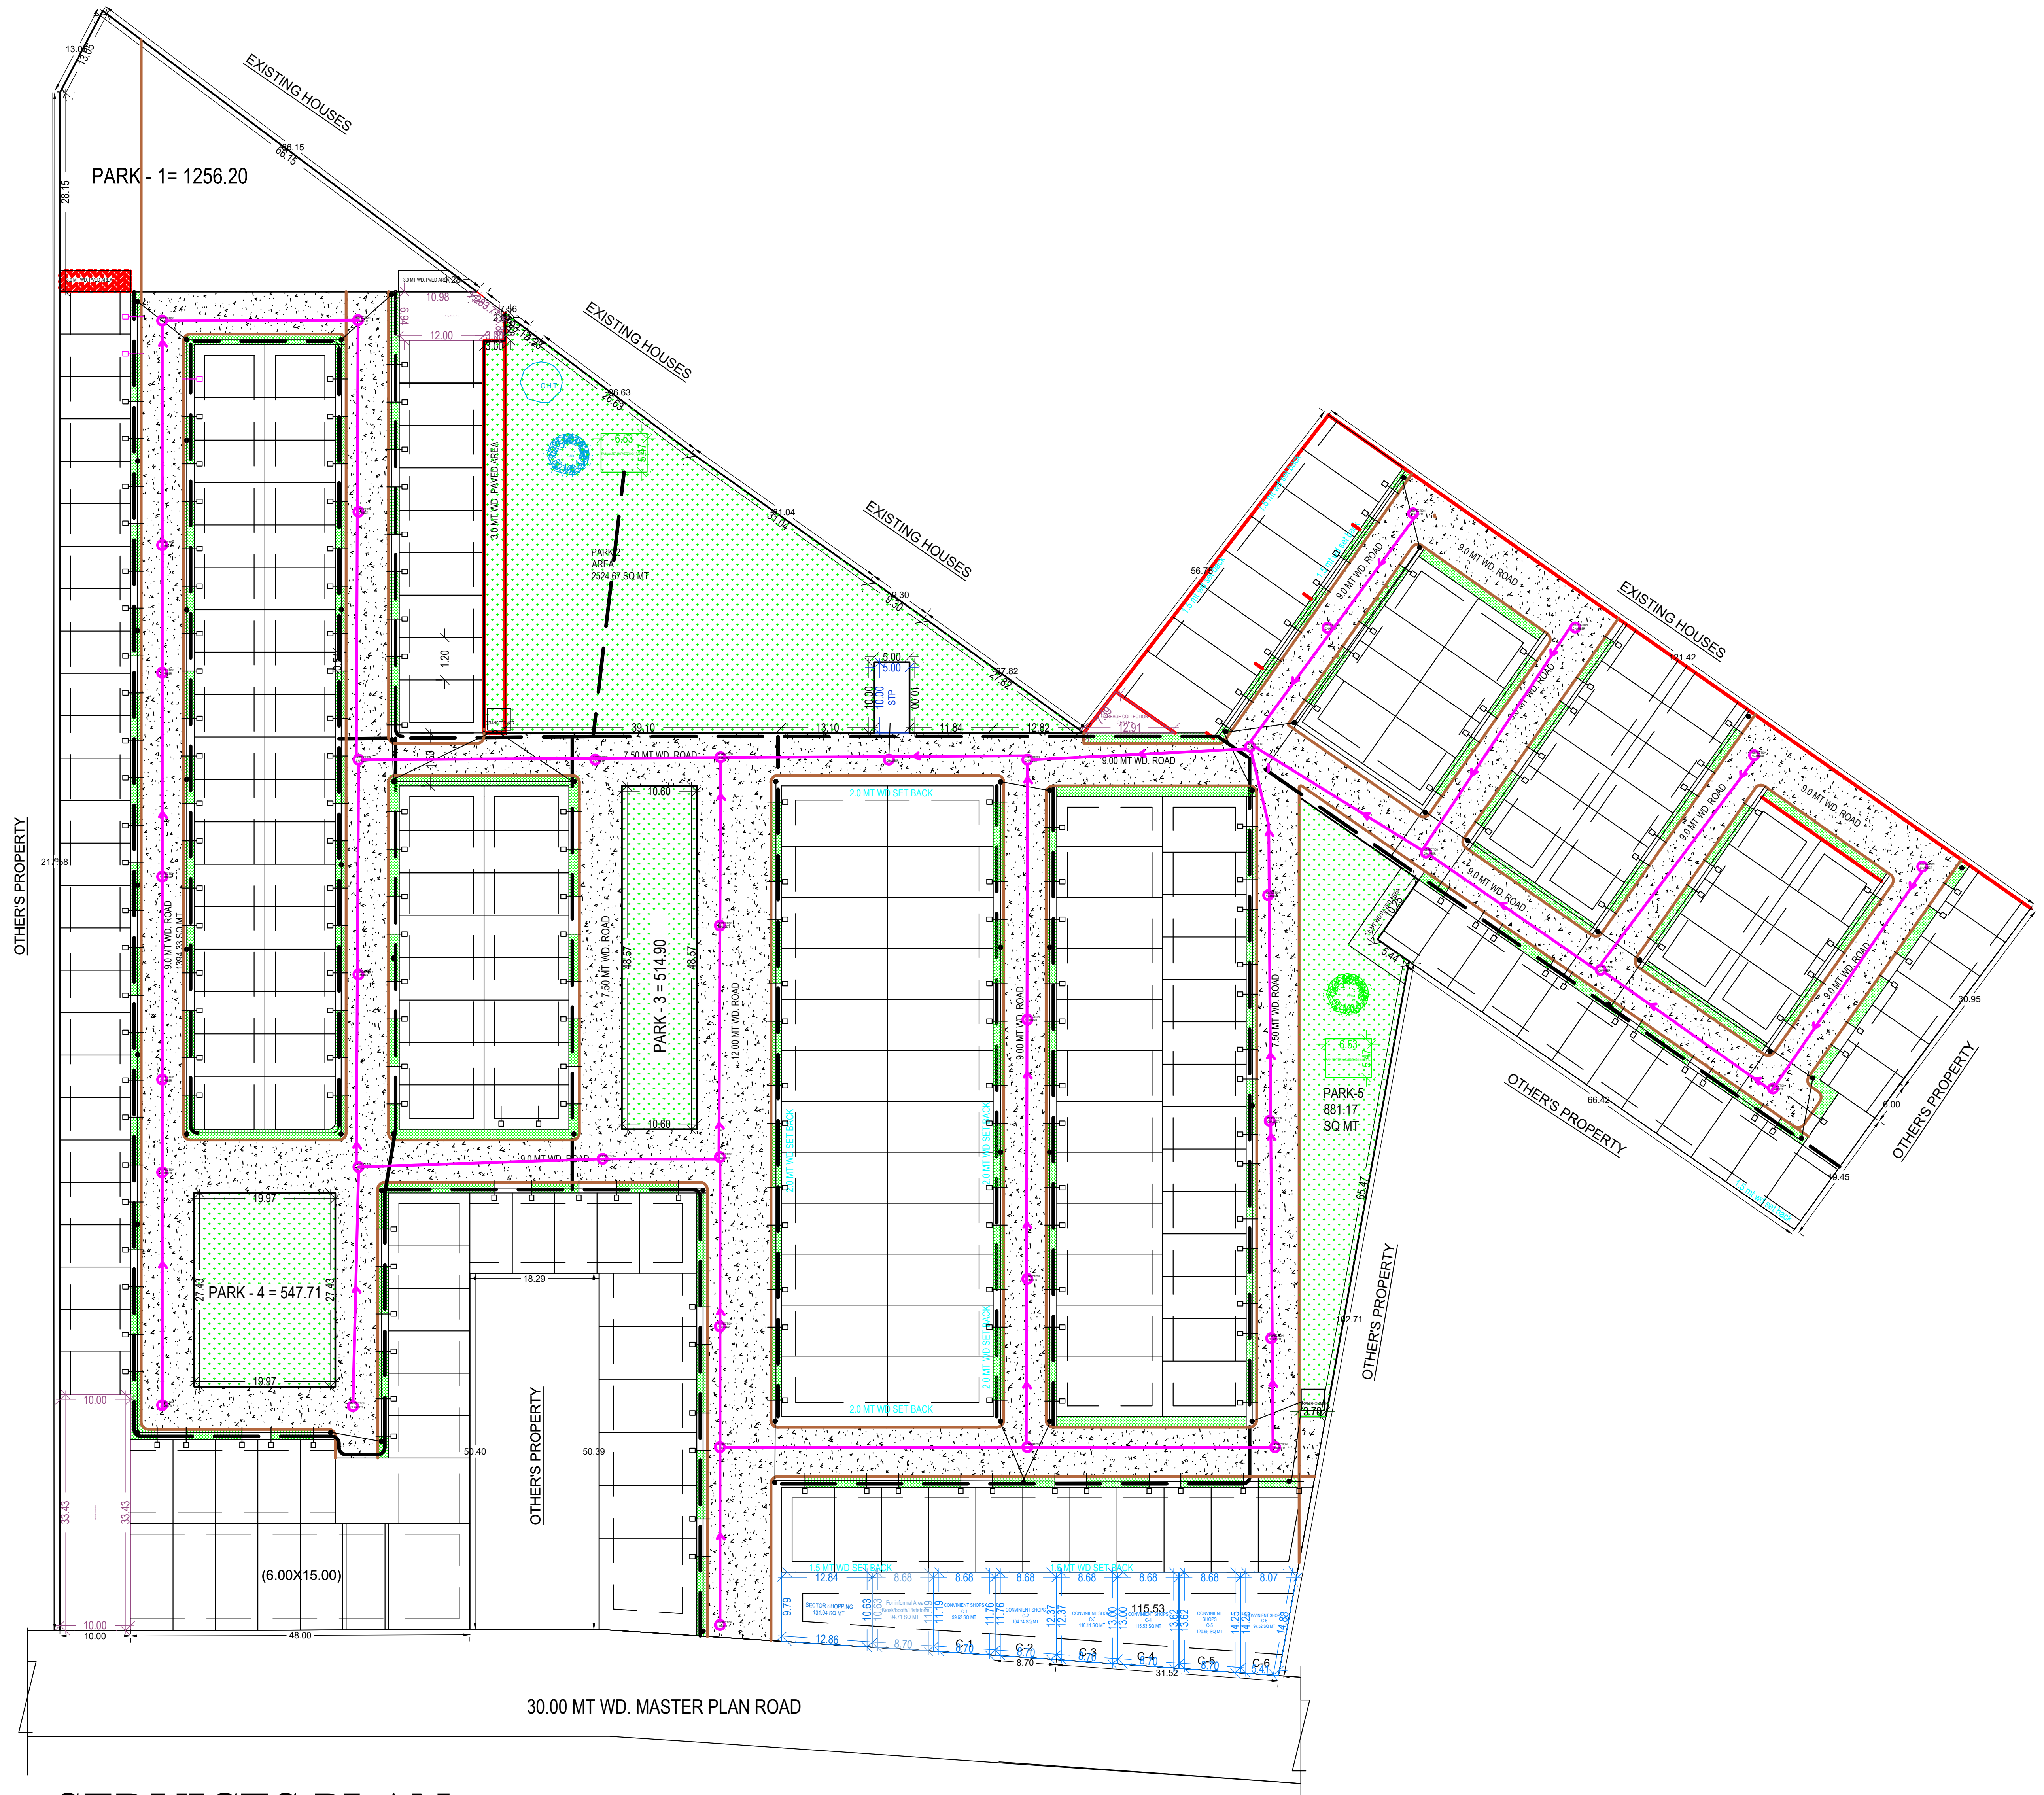

SERVICES PLAN

Proposed Population Calculation

Plot Name	Use	SubUse	Range	Nos.	Perm. Unit	Perm. Person	Total Person/Plot	Total
13	Residential	Row House	above 50-upto 150sq.mt.	231	2	10	10	2310.00
31	Residential	Row House						
30	Residential	Row House						
29	Residential	Row House						
28	Residential	Row House						
27	Residential	Row House						
103	Residential	Row House						
118	Residential	Row House						
117	Residential	Row House						
104	Residential	Row House						
105	Residential	Row House						
116	Residential	Row House						
115	Residential	Row House						
106	Residential	Row House						
107	Residential	Row House						
114	Residential	Row House						
113	Residential	Row House						
108	Residential	Row House						
109	Residential	Row House						
112	Residential	Row House						
111	Residential	Row House						
110	Residential	Row House						
25	Residential	Row House						
24	Residential	Row House						
23	Residential	Row House						
22	Residential	Row House						
21	Residential	Row House						
20	Residential	Row House						
19	Residential	Row House						
18	Residential	Row House						
17	Residential	Row House						
15	Residential	Row House						
12	Residential	Row House						
11	Residential	Row House						
10	Residential	Row House						
08	Residential	Row House						
07	Residential	Row House						
06	Residential	Row House						
05	Residential	Row House						
04	Residential	Row House						
03	Residential	Row House						
02	Residential	Row House						
01	Residential	Row House						
155	Residential	Row House						
156	Residential	Row House						
157	Residential	Row House						
158	Residential	Row House						
159	Residential	Row House						
160	Residential	Row House						
161	Residential	Row House						
162	Residential	Row House						
163	Residential	Row House						
164	Residential	Row House						
165	Residential	Row House						
223	Residential	Row House						
224	Residential	Row House						
225	Residential	Row House						
226	Residential	Row House						
227	Residential	Row House						
228	Residential	Row House						
229	Residential	Row House						
230	Residential	Row House						
231	Residential	Row House						
232	Residential	Row House						
233	Residential	Row House						
16	Residential	Row House						
14	Residential	Row House						
57	Residential	Row House						
56	Residential	Row House						
55	Residential	Row House						
54	Residential	Row House						
53	Residential	Row House						
52	Residential	Row House						
51	Residential	Row House						
50	Residential	Row House						
49	Residential	Row House						
48	Residential	Row House						
47	Residential	Row House						
46	Residential	Row House						
45	Residential	Row House						
44	Residential	Row House						
43	Residential	Row House						
42	Residential	Row House						
41	Residential	Row House						
40	Residential	Row House						
39	Residential	Row House						
38	Residential	Row House						
37	Residential	Row House						
36	Residential	Row House						
35	Residential	Row House						
34	Residential	Row House						
33	Residential	Row House						
32	Residential	Row House						
58	Residential	Row House						
93	Residential	Row House						
59	Residential	Row House						
92	Residential	Row House						
60	Residential	Row House						
91	Residential	Row House						
61	Residential	Row House						
90	Residential	Row House						
62	Residential	Row House						
89	Residential	Row House						
63	Residential	Row House						
88	Residential	Row House						
64	Residential	Row House						
87	Residential	Row House						
65	Residential	Row House						
86	Residential	Row House						
66	Residential	Row House						
85	Residential	Row House						
67	Residential	Row House						
84	Residential	Row House						
68	Residential	Row House						
83	Residential	Row House						
69	Residential	Row House						
82	Residential	Row House						
70	Residential	Row House						
81	Residential	Row House						
71	Residential	Row House						
80	Residential	Row House						
72	Residential	Row House						
79	Residential	Row House						
73	Residential	Row House						
78	Residential	Row House						
74	Residential	Row House						
77	Residential	Row House						
75	Residential	Row House						
76	Residential	Row House						
187	Residential	Row House						
186	Residential	Row House						
185	Residential	Row House						
184	Residential	Row House						
183	Residential	Row House						
182	Residential	Row House						
181	Residential	Row House						
196	Residential	Row House						
202	Residential	Row House						
203	Residential	Row House						
204	Residential	Row House						
205	Residential	Row House						
206	Residential	Row House						
207	Residential	Row House						
201	Residential	Row House						
200	Residential	Row House						
199	Residential	Row House						
198	Residential	Row House						
197	Residential	Row House						
216	Residential	Row House						
217	Residential	Row House						
218	Residential	Row House						
219	Residential	Row House						
220	Residential	Row House						
180	Residential	Row House						
222	Residential	Row House						
119	Residential	Row House						
142	Residential	Row House						
141	Residential	Row House						
120	Residential	Row House						
121	Residential	Row House						
140	Residential	Row House						
122	Residential	Row House						
139	Residential	Row House						
138	Residential	Row House						
123	Residential	Row House						
137	Residential	Row House						
124	Residential	Row House						
125	Residential	Row House						
136	Residential	Row House						
135	Residential	Row House						
126	Residential	Row House						
127	Residential	Row House						
134	Residential	Row House						
133	Residential	Row House						
128	Residential	Row House						
129	Residential	Row House						
132	Residential	Row House						
131	Residential	Row House						
130	Residential	Row House						
143	Residential	Row House						
144	Residential	Row House						
145	Residential	Row House						
146	Residential	Row House						
147	Residential	Row House						
148	Residential	Row House						
149	Residential	Row House						
150	Residential	Row House						
151	Residential	Row House						
152	Residential	Row House						
153	Residential	Row House						
154	Residential	Row House						
166	Residential	Row House						
167	Residential	Row House						
168	Residential	Row House						
169	Residential	Row House						
170	Residential	Row House						
171	Residential	Row House						
172	Residential	Row House						
173	Residential	Row House						
174	Residential	Row House						
175	Residential	Row House						
176	Residential	Row House						
178	Residential	Row House						
179	Residential	Row House						
221	Residential	Row House						
177	Residential	Row House						
191	Residential	Row House						
192	Residential	Row House						
193	Residential	Row House						
190	Residential	Row House						
194	Residential	Row House						
189	Residential	Row House						
195	Residential	Row House						
188	Residential	Row House						
212	Residential	Row House						
211	Residential	Row House						
208	Residential	Row House						
215	Residential	Row House						
209	Residential	Row House						
214	Residential	Row House						
213	Residential	Row House						
210	Residential	Row House						
94	Residential	Row House						
95	Residential	Row House						
96	Residential	Row House						
97	Residential	Row House						
98	Residential	Row House						
99	Residential	Row House						
100	Residential	Row House						
101	Residential	Row House						
102	Residential	Row House						
26	Residential	Row House	above 150-upto 300sq.mt	2	4	20	20	40.00
09	Residential	Row House						
Grand Total:								2350

MORTGAGE PLOT SCHEDULE FOR I.D.C. (ALREADY APPROVED)

SERIEAL.	PLOT NO.	AREA OF PLOT
		SQMT
01	01	90.00
02	02	90.00
03	03	90.00
04	04	90.00
05	05	90.00
06	06	90.00
07	07	90.00
08	08	90.00
09	09	176.22
10	10	60.00
11	11	60.00
12	12	60.00
13	13	60.00
14	14	60.00
15	15	60.00
16	16	60.00
17	17	60.00
18	18	60.00
19	19	60.00
20	20	60.00
21	21	60.00
22	22	60.00
23	23	60.00
	TOTAL AREA	1676.22

MORTGAGE PLOT SCHEDULE FOR I.D.C. (PROPOSED AREA 20% OF PLOTS AREA)

SERIEAL.	PLOT NO.	AREA OF PLOT
01	180	101.11
02	181	87.91
03	182	86.33
04	183	84.75
05	184	83.17
06	185	81.59
07	186	80.01
08	187	78.43
09	208	84.09
10	209	61.98
11	210	61.98
12	211	83.05
13	212	82.29
14	213	61.98
15	214	61.98
16	215	84.09
17	216	62.87
18	217	61.43
19	218	60.38
20	219	59.34
21	220	58.30
22	221	66.27
23	222	117.36
24	223	62.48
25	224	62.42
26	225	62.32
27	226	62.22
28	227	62.13
29	228	62.03
	TOTAL AREA	2124.29

TOTAL MORTGAGE AREA OF PLOT = 3800.50 SQMT

OWNER'S NAME AND SIGNATURE

SHRI GIRIRAJ SHAHKARI AWAS SAMITI LTD THROUGH DIRECTOR-V.K.JINDAL,arvind.upahyay05@gmail.com,9897690908
SHRI TIRTH SHAHKARI AWAS SAMITI LTD THROUGH DIRECTOR-NIRANJAN PALIWAL,arvind.upahyay05@gmail.com,9897690908
M/S SHRI NIKETAN DEVELOPERS THROUGH DIRECTOR-YUGAL KISHORE AGRAWAL,arvind.upal [illegible] 0908

V.K Jindal
सचिव
श्री गिरिराज सहकारी आवास समिति लि
आगरा

ARCH/ENG'S NAME AND SIGNA[illegible] INEER

Arvind Kumar Upadhyay
AM1388655/04042019
Digitally signed by Arvind Kumar Upadhyay
Date: 18 Dec 2021 11:08:02
Organization :Agra Development Authority
Designation :Licensed Engineer

Agra Development Authority

Digitally signed by RAJENDER PENSIYA
Date: 20 Dec 2021 19:54:45
Organization :Agra Development Authority
Designation :Vice Chairman

Building Plan Application Number
ADA/LD/20-21/1127

Sanctioned On
19 Aug 2021

Valid Till
17 Dec 2026

Approved By
Rajender Pensiya (Vice Chairman)

Examined By
Phool Badan Yadav (Junior engineer)
Satish Chand Rajput (Assistant Engineer)
Prabhat Kumar (Executive Engineer/ Town Planner)
Satish Chand Rajput (Assistant Engineer)
Phool Badan Yadav (Junior engineer)
Satish Chand Rajput (Assistant Engineer)

DETAIL OF OWNERSHIP-

S.NO.	KHASRA NO.	MAUZA	AREA (SQ.MT.)
1.	148 & 152/2	MOHAMMADPUR	12440.00
2.	171(P)	MOHAMMADPUR	6808.00
3.	152/1	MOHAMMADPUR	1730.00
TOTAL			36558.00 SQ.MT.

Commercial:-				
PLOT SIZE	AREA	NO. OF PLOT'S	PLOT'S AREA	TITLE
12.85x10.21 (Average)	131.04	1	131.04	SECTOR SHOPPING
8.69x10.91 (Average)	94.71	1	94.71	KIOSK
8.69x11.47 (Average)	99.62	1	99.62	C-1
8.69x12.06 (Average)	104.74	1	104.74	C-2
8.69x12.68 (Average)	110.11	1	110.11	C-3
8.69x13.31 (Average)	115.53	1	115.53	C-4
8.69x13.93 (Average)	120.95	1	120.95	C-5
6.74x14.56 (Average)	97.52	1	97.52	C-6
TOTAL		8	874.22	

EXISTING & PROPOSED AREA CHART	SQ.M.	SQ.M.	SQ.M.
TOTAL LAND AREA 36558.00 AREA OF LAND UNDER POSSESSION 36534.81 EXISTING APPROVED LAND AREA 18989.45 PROPOSED LAND AREA 17545.36	EXISTING APPROVED	PROPOSED	TOTAL AREA & %
AREA UNDER RESIDENTIAL PLOTS	8331.27	9704.98	18036.25 49.36 %
AREA UNDER PARK / GREEN AREA	4206.53	1518.14	5724.67 15.66 %
AREA UNDER S.T.P.	00.00	50.00	50.00 .1368 %
AREA UNDER GARBAGE	417.14	52.82	469.96 1.286 %
AREA UNDER ROADS	5988.77	5390.94	11379.71 31.14 %
AREA UNDER CONVENIENT SHOPS	00.00	874.22	874.22 2.417 %

Total Plot Area: - 36534.78	Total FAR Area: - 0.00
Total Coverage Area: - 0.00	Total BUA Area: - 0.00

Note: - 1) This drawing is prepared as per the current prevailing Building Bye Laws.
2) If Map sanctioned is used for purpose anything other than stated in application will lead to rejection of Map.

ISO_A0_(841.00_x_1189.00_MM)

The correctness and accuracy of Proposal Information and drawing is a responsibilty of POR/owner. Accuracy of Scrutiny Report is subject to accuracy of end-user provided data, 3rd party software/hardware/services, etc. SoftTech Engineers Ltd. is not liable for any damages which may arise from use, or inability to use the Application. Texts printed in 'Italics' and 'Blue' color are user inputs, which are not verified and not generated by scrutiny software.

Project Title :ADDITION AND EXTENTION LAY-OUT PLAN OF BHAWNA CITY COLONY PLOT KHASARA NO -148,152 / 1 , 171 (P) & 152/2 AT MAUZA MOHAMMADPUR LOHAMANDI WARD AGRA. owners SHRI TIRTH SHAHKARI AWAS SAMITI LTD, THROUGH(SHRI NIRANJAN PALIWAL) NEKETAN DEVELOPERS THROUGH (SHRI YUGAL KISHORE AGARWAL) SHRI GIRRAJ SHAHKARI AWAS SAMITI LTD THROUGH (SHRI V.K. JINDAL)

File No	ADA/LD/20-21/1127	Sheet	3
Submission Date	2021-03-25	Scale	1:100

Individual Plot Area

Plot No.	Abutting Road	Plot Area			Frontage		Coverage			FSI Area	
		Reqd	Perm	Prop	Reqd	Prop	Factor	Perm	Prop	Perm	Prop
01	30.00 MT WD. MASTER PLAN ROAD	40.00	-	90.94	3.50	6.00	0.00	0.00	0.00	-	0.00
02	30.00 MT WD. MASTER PLAN ROAD	40.00	-	90.81	3.50	6.00	0.00	0.00	0.00	-	0.00
03	30.00 MT WD. MASTER PLAN ROAD	40.00	-	90.68	3.50	6.00	0.00	0.00	0.00	-	0.00
04	30.00 MT WD. MASTER PLAN ROAD	40.00	-	90.56	3.50	6.00	0.00	0.00	0.00	-	0.00
05	30.00 MT WD. MASTER PLAN ROAD	40.00	-	90.43	3.50	6.00	0.00	0.00	0.00	-	0.00
06	30.00 MT WD. MASTER PLAN ROAD	40.00	-	90.30	3.50	6.00	0.00	0.00	0.00	-	0.00
07	30.00 MT WD. MASTER PLAN ROAD	40.00	-	90.17	3.50	6.00	0.00	0.00	0.00	-	0.00
08	30.00 MT WD. MASTER PLAN ROAD	40.00	-	90.04	3.50	6.00	0.00	0.00	0.00	-	0.00
09	30.00 MT WD. MASTER PLAN ROAD	40.00	-	184.28	3.50	13.84	0.00	0.00	0.00	-	0.00
10	12.00 MT WD. ROAD 1447.31 SQ MT	40.00	-	103.59	3.50	7.50	0.00	0.00	0.00	-	0.00
11	12.00 MT WD. ROAD 1447.31 SQ MT	40.00	-	103.59	3.50	7.50	0.00	0.00	0.00	-	0.00
12	12.00 MT WD. ROAD 1447.31 SQ MT	40.00	-	103.59	3.50	7.50	0.00	0.00	0.00	-	0.00
13	12.00 MT WD. ROAD 1447.31 SQ MT	40.00	-	103.59	3.50	7.50	0.00	0.00	0.00	-	0.00
14	12.00 MT WD. ROAD 1447.31 SQ MT	40.00	-	103.57	3.50	7.50	0.00	0.00	0.00	-	0.00
15	12.00 MT WD. ROAD 1447.31 SQ MT	40.00	-	91.98	3.50	11.35	0.00	0.00	0.00	-	0.00
16	9.0 MT WD. ROAD	40.00	-	68.12	3.50	6.00	0.00	0.00	0.00	-	0.00
17	9.0 MT WD. ROAD	40.00	-	68.12	3.50	6.00	0.00	0.00	0.00	-	0.00
18	9.0 MT WD. ROAD	40.00	-	68.12	3.50	6.00	0.00	0.00	0.00	-	0.00
19	9.0 MT WD. ROAD	40.00	-	68.12	3.50	6.00	0.00	0.00	0.00	-	0.00
20	9.0 MT WD. ROAD	40.00	-	86.47	3.50	19.03	0.00	0.00	0.00	-	0.00
21	7.50 MT WD. ROAD 348.75 SQ MT	40.00	-	69.18	3.50	6.00	0.00	0.00	0.00	-	0.00
22	7.50 MT WD. ROAD 348.75 SQ MT	40.00	-	69.18	3.50	6.00	0.00	0.00	0.00	-	0.00
23	7.50 MT WD. ROAD 348.75 SQ MT	40.00	-	69.18	3.50	6.00	0.00	0.00	0.00	-	0.00
24	7.50 MT WD. ROAD 348.75 SQ MT	40.00	-	69.18	3.50	6.00	0.00	0.00	0.00	-	0.00
25	7.50 MT WD. ROAD 348.75 SQ MT	40.00	-	69.18	3.50	6.00	0.00	0.00	0.00	-	0.00
26	7.50 MT WD. ROAD 348.75 SQ MT	40.00	-	176.18	3.50	7.50	0.00	0.00	0.00	-	0.00
27	7.50 MT WD. ROAD 348.75 SQ MT	40.00	-	58.81	3.50	7.54	0.00	0.00	0.00	-	0.00
28	7.50 MT WD. ROAD	40.00	-	70.99	3.50	6.00	0.00	0.00	0.00	-	0.00
29	7.50 MT WD. ROAD	40.00	-	70.99	3.50	6.00	0.00	0.00	0.00	-	0.00
30	7.50 MT WD. ROAD	40.00	-	70.99	3.50	6.00	0.00	0.00	0.00	-	0.00
31	7.50 MT WD. ROAD	40.00	-	70.99	3.50	6.00	0.00	0.00	0.00	-	0.00
32	9.0 MT WD. ROAD 1394.33 SQ MT	40.00	-	60.00	3.50	6.00	0.00	0.00	0.00	-	0.00
33	9.0 MT WD. ROAD 1394.33 SQ MT	40.00	-	60.00	3.50	6.00	0.00	0.00	0.00	-	0.00
34	9.0 MT WD. ROAD 1394.33 SQ MT	40.00	-	60.00	3.50	6.00	0.00	0.00	0.00	-	0.00
35	9.0 MT WD. ROAD 1394.33 SQ MT	40.00	-	60.00	3.50	6.00	0.00	0.00	0.00	-	0.00
36	9.0 MT WD. ROAD 1394.33 SQ MT	40.00	-	60.00	3.50	6.00	0.00	0.00	0.00	-	0.00
37	9.0 MT WD. ROAD 1394.33 SQ MT	40.00	-	60.00	3.50	6.00	0.00	0.00	0.00	-	0.00
38	9.0 MT WD. ROAD 1394.33 SQ MT	40.00	-	60.00	3.50	6.00	0.00	0.00	0.00	-	0.00
39	9.0 MT WD. ROAD 1394.33 SQ MT	40.00	-	60.00	3.50	6.00	0.00	0.00	0.00	-	0.00
40	9.0 MT WD. ROAD 1394.33 SQ MT	40.00	-	60.00	3.50	6.00	0.00	0.00	0.00	-	0.00
41	9.0 MT WD. ROAD 1394.33 SQ MT	40.00	-	60.00	3.50	6.00	0.00	0.00	0.00	-	0.00
42	9.0 MT WD. ROAD 1394.33 SQ MT	40.00	-	60.00	3.50	6.00	0.00	0.00	0.00	-	0.00
43	9.0 MT WD. ROAD 1394.33 SQ MT	40.00	-	60.00	3.50	6.00	0.00	0.00	0.00	-	0.00
44	9.0 MT WD. ROAD 1394.33 SQ MT	40.00	-	60.00	3.50	6.00	0.00	0.00	0.00	-	0.00
45	9.0 MT WD. ROAD 1394.33 SQ MT	40.00	-	60.00	3.50	6.00	0.00	0.00	0.00	-	0.00
46	9.0 MT WD. ROAD 1394.33 SQ MT	40.00	-	60.00	3.50	6.00	0.00	0.00	0.00	-	0.00
47	9.0 MT WD. ROAD 1394.33 SQ MT	40.00	-	60.00	3.50	6.00	0.00	0.00	0.00	-	0.00
48	9.0 MT WD. ROAD 1394.33 SQ MT	40.00	-	60.00	3.50	6.00	0.00	0.00	0.00	-	0.00
49	9.0 MT WD. ROAD 1394.33 SQ MT	40.00	-	60.00	3.50	6.00	0.00	0.00	0.00	-	0.00
50	9.0 MT WD. ROAD 1394.33 SQ MT	40.00	-	60.00	3.50	6.00	0.00	0.00	0.00	-	0.00
51	9.0 MT WD. ROAD 1394.33 SQ MT	40.00	-	60.00	3.50	6.00	0.00	0.00	0.00	-	0.00
52	9.0 MT WD. ROAD 1394.33 SQ MT	40.00	-	60.00	3.50	6.00	0.00	0.00	0.00	-	0.00
53	9.0 MT WD. ROAD 1394.33 SQ MT	40.00	-	60.00	3.50	6.00	0.00	0.00	0.00	-	0.00
54	9.0 MT WD. ROAD 1394.33 SQ MT	40.00	-	60.00	3.50	6.00	0.00	0.00	0.00	-	0.00
55	9.0 MT WD. ROAD 1394.33 SQ MT	40.00	-	60.00	3.50	6.00	0.00	0.00	0.00	-	0.00
56	9.0 MT WD. ROAD 1394.33 SQ MT	40.00	-	60.00	3.50	6.00	0.00	0.00	0.00	-	0.00
57	9.0 MT WD. ROAD 1394.33 SQ MT	40.00	-	60.00	3.50	6.00	0.00	0.00	0.00	-	0.00
58	9.0 MT WD. ROAD 1394.33 SQ MT	40.00		75.00	3.50	17.50	0.00	0.00	0.00		0.00
59	9.0 MT WD. ROAD 1394.33 SQ MT	40.00	-	60.00	3.50	6.00	0.00	0.00	0.00	-	0.00
60	9.0 MT WD. ROAD 1394.33 SQ MT	40.00	-	60.00	3.50	6.00	0.00	0.00	0.00	-	0.00
61	9.0 MT WD. ROAD 1394.33 SQ MT	40.00	-	60.00	3.50	6.00	0.00	0.00	0.00	-	0.00
62	9.0 MT WD. ROAD 1394.33 SQ MT	40.00	-	60.00	3.50	6.00	0.00	0.00	0.00	-	0.00
63	9.0 MT WD. ROAD 1394.33 SQ MT	40.00	-	60.00	3.50	6.00	0.00	0.00	0.00	-	0.00
64	9.0 MT WD. ROAD 1394.33 SQ MT	40.00	-	60.00	3.50	6.00	0.00	0.00	0.00	-	0.00
65	9.0 MT WD. ROAD 1394.33 SQ MT	40.00	-	60.00	3.50	6.00	0.00	0.00	0.00	-	0.00
66	9.0 MT WD. ROAD 1394.33 SQ MT	40.00	-	60.00	3.50	6.00	0.00	0.00	0.00	-	0.00
67	9.0 MT WD. ROAD 1394.33 SQ MT	40.00	-	60.00	3.50	6.00	0.00	0.00	0.00	-	0.00
68	9.0 MT WD. ROAD 1394.33 SQ MT	40.00	-	60.00	3.50	6.00	0.00	0.00	0.00	-	0.00
69	9.0 MT WD. ROAD 1394.33 SQ MT	40.00	-	60.00	3.50	6.00	0.00	0.00	0.00	-	0.00
70	9.0 MT WD. ROAD 1394.33 SQ MT	40.00	-	60.00	3.50	6.00	0.00	0.00	0.00	-	0.00
71	9.0 MT WD. ROAD 1394.33 SQ MT	40.00	-	60.00	3.50	6.00	0.00	0.00	0.00	-	0.00
72	9.0 MT WD. ROAD 1394.33 SQ MT	40.00	-	60.00	3.50	6.00	0.00	0.00	0.00	-	0.00
73	9.0 MT WD. ROAD 1394.33 SQ MT	40.00	-	60.00	3.50	6.00	0.00	0.00	0.00	-	0.00
74	9.0 MT WD. ROAD 1394.33 SQ MT	40.00	-	60.00	3.50	6.00	0.00	0.00	0.00	-	0.00
75	9.0 MT WD. ROAD 1394.33 SQ MT	40.00	-	75.00	3.50	17.50	0.00	0.00	0.00	-	0.00
76	9.0 MT WD. ROAD 1066.71 SQ MT	40.00	-	75.00	3.50	7.53	0.00	0.00	0.00	-	0.00
77	9.0 MT WD. ROAD 1066.71 SQ MT	40.00	-	60.00	3.50	6.00	0.00	0.00	0.00	-	0.00
78	9.0 MT WD. ROAD 1066.71 SQ MT	40.00	-	60.00	3.50	6.00	0.00	0.00	0.00	-	0.00
79	9.0 MT WD. ROAD 1066.71 SQ MT	40.00	-	60.00	3.50	6.00	0.00	0.00	0.00	-	0.00
80	9.0 MT WD. ROAD 1066.71 SQ MT	40.00	-	60.00	3.50	6.00	0.00	0.00	0.00	-	0.00
81	9.0 MT WD. ROAD 1066.71 SQ MT	40.00	-	60.00	3.50	6.00	0.00	0.00	0.00	-	0.00
82	9.0 MT WD. ROAD 1066.71 SQ MT	40.00	-	60.00	3.50	6.00	0.00	0.00	0.00	-	0.00
83	9.0 MT WD. ROAD 1066.71 SQ MT	40.00	-	60.00	3.50	6.00	0.00	0.00	0.00	-	0.00
84	9.0 MT WD. ROAD 1066.71 SQ MT	40.00	-	60.00	3.50	6.00	0.00	0.00	0.00	-	0.00
85	9.0 MT WD. ROAD 1066.71 SQ MT	40.00	-	60.00	3.50	6.00	0.00	0.00	0.00	-	0.00
86	9.0 MT WD. ROAD 1066.71 SQ MT	40.00	-	60.00	3.50	6.00	0.00	0.00	0.00	-	0.00
87	9.0 MT WD. ROAD 1066.71 SQ MT	40.00	-	60.00	3.50	6.00	0.00	0.00	0.00	-	0.00
88	9.0 MT WD. ROAD 1066.71 SQ MT	40.00	-	60.00	3.50	6.00	0.00	0.00	0.00	-	0.00
89	9.0 MT WD. ROAD 1066.71 SQ MT	40.00	-	60.00	3.50	6.00	0.00	0.00	0.00	-	0.00
90	9.0 MT WD. ROAD 1066.71 SQ MT	40.00	-	60.00	3.50	6.00	0.00	0.00	0.00	-	0.00
91	9.0 MT WD. ROAD 1066.71 SQ MT	40.00	-	60.00	3.50	6.00	0.00	0.00	0.00	-	0.00
92	9.0 MT WD. ROAD 1066.71 SQ MT	40.00	-	60.00	3.50	6.00	0.00	0.00	0.00	-	0.00
93	9.0 MT WD. ROAD 1066.71 SQ MT	40.00	-	75.00	3.50	17.50	0.00	0.00	0.00	-	0.00
94	9.0 MT WD. ROAD 1066.71 SQ MT	40.00	-	72.00	3.50	6.00	0.00	0.00	0.00	-	0.00
95	9.0 MT WD. ROAD 1066.71 SQ MT	40.00	-	72.00	3.50	6.00	0.00	0.00	0.00	-	0.00
96	9.0 MT WD. ROAD 1066.71 SQ MT	40.00	-	72.00	3.50	6.00	0.00	0.00	0.00	-	0.00
97	9.0 MT WD. ROAD 1066.71 SQ MT	40.00	-	72.00	3.50	6.00	0.00	0.00	0.00	-	0.00
98	9.0 MT WD. ROAD 1066.71 SQ MT	40.00	-	72.00	3.50	6.00	0.00	0.00	0.00	-	0.00
99	9.0 MT WD. ROAD 1066.71 SQ MT	40.00	-	72.00	3.50	6.00	0.00	0.00	0.00	-	0.00
100	9.0 MT WD. ROAD 1066.71 SQ MT	40.00	-	72.00	3.50	6.00	0.00	0.00	0.00	-	0.00
101	9.0 MT WD. ROAD 1066.71 SQ MT	40.00	-	72.00	3.50	6.00	0.00	0.00	0.00	-	0.00
102	9.0 MT WD. ROAD 1066.71 SQ MT	40.00	-	71.97	3.50	18.00	0.00	0.00	0.00	-	0.00
103	9.0 MT WD. ROAD 1066.71 SQ MT	40.00	-	75.46	3.50	18.29	0.00	0.00	0.00	-	0.00
104	9.0 MT WD. ROAD 1066.71 SQ MT	40.00	-	72.01	3.50	6.00	0.00	0.00	0.00	-	0.00
105	9.0 MT WD. ROAD 1066.71 SQ MT	40.00	-	72.01	3.50	6.00	0.00	0.00	0.00	-	0.00
106	9.0 MT WD. ROAD 1066.71 SQ MT	40.00	-	72.01	3.50	6.00	0.00	0.00	0.00	-	0.00
107	9.0 MT WD. ROAD 1066.71 SQ MT	40.00	-	72.01	3.50	6.00	0.00	0.00	0.00	-	0.00
108	9.0 MT WD. ROAD 1066.71 SQ MT	40.00	-	72.01	3.50	6.00	0.00	0.00	0.00	-	0.00
109	9.0 MT WD. ROAD 1066.71 SQ MT	40.00	-	72.00	3.50	6.00	0.00	0.00	0.00	-	0.00
110	9.0 MT WD. ROAD 1066.71 SQ MT	40.00	-	75.41	3.50	6.28	0.00	0.00	0.00	-	0.00
111	9.0 MT WD. ROAD	40.00	-	75.41	3.50	12.00	0.00	0.00	0.00	-	0.00
112	7.50 MT WD. ROAD	40.00	-	72.00	3.50	6.00	0.00	0.00	0.00	-	0.00
113	7.50 MT WD. ROAD	40.00	-	72.00	3.50	6.00	0.00	0.00	0.00	-	0.00
114	7.50 MT WD. ROAD	40.00	-	72.00	3.50	6.00	0.00	0.00	0.00	-	0.00
115	7.50 MT WD. ROAD	40.00	-	72.00	3.50	6.00	0.00	0.00	0.00	-	0.00
116	7.50 MT WD. ROAD	40.00	-	72.00	3.50	6.00	0.00	0.00	0.00	-	0.00
117	7.50 MT WD. ROAD	40.00	-	72.00	3.50	6.00	0.00	0.00	0.00	-	0.00
118	7.50 MT WD. ROAD	40.00	-	75.45	3.50	6.29	0.00	0.00	0.00	-	0.00
119	12.00 MT WD. ROAD 1447.31 SQ MT	40.00	-	127.99	3.50	8.55	0.00	0.00	0.00	-	0.00
120	12.00 MT WD. ROAD 1447.31 SQ MT	40.00	-	107.93	3.50	7.21	0.00	0.00	0.00	-	0.00
121	12.00 MT WD. ROAD 1447.31 SQ MT	40.00	-	107.93	3.50	7.21	0.00	0.00	0.00	-	0.00
122	12.00 MT WD. ROAD 1447.31 SQ MT	40.00	-	107.93	3.50	7.21	0.00	0.00	0.00	-	0.00
123	12.00 MT WD. ROAD 1447.31 SQ MT	40.00	-	107.93	3.50	7.21	0.00	0.00	0.00	-	0.00
124	12.00 MT WD. ROAD 1447.31 SQ MT	40.00	-	108.01	3.50	7.22	0.00	0.00	0.00	-	0.00
125	12.00 MT WD. ROAD 1447.31 SQ MT	40.00	-	107.86	3.50	7.21	0.00	0.00	0.00	-	0.00
126	12.00 MT WD. ROAD 1447.31 SQ MT	40.00	-	107.93	3.50	7.21	0.00	0.00	0.00	-	0.00
127	12.00 MT WD. ROAD 1447.31 SQ MT	40.00	-	107.93	3.50	7.21	0.00	0.00	0.00	-	0.00
128	12.00 MT WD. ROAD 1447.31 SQ MT	40.00	-	107.93	3.50	7.21	0.00	0.00	0.00	-	0.00
129	12.00 MT WD. ROAD 1447.31 SQ MT	40.00	-	107.93	3.50	7.21	0.00	0.00	0.00	-	0.00
130	12.00 MT WD. ROAD 1447.31 SQ MT	40.00	-	128.14	3.50	8.56	0.00	0.00	0.00	-	0.00
131	10.00 MT WD. ROAD	40.00	-	128.14	3.50	23.53	0.00	0.00	0.00	-	0.00
132	9.00 MT WD. ROAD	40.00	-	107.93	3.50	7.21	0.00	0.00	0.00	-	0.00
133	9.00 MT WD. ROAD	40.00	-	107.93	3.50	7.21	0.00	0.00	0.00	-	0.00
134	9.00 MT WD. ROAD	40.00	-	107.93	3.50	7.21	0.00	0.00	0.00	-	0.00
135	9.00 MT WD. ROAD	40.00	-	107.93	3.50	7.21	0.00	0.00	0.00	-	0.00
136	9.00 MT WD. ROAD	40.00	-	107.86	3.50	7.21	0.00	0.00	0.00	-	0.00
137	9.00 MT WD. ROAD	40.00	-	108.01	3.50	7.22	0.00	0.00	0.00	-	0.00
138	9.00 MT WD. ROAD	40.00	-	107.93	3.50	7.21	0.00	0.00	0.00	-	0.00
139	9.00 MT WD. ROAD	40.00	-	107.93	3.50	7.21	0.00	0.00	0.00	-	0.00
140	9.00 MT WD. ROAD	40.00	-	107.93	3.50	7.21	0.00	0.00	0.00	-	0.00
141	9.00 MT WD. ROAD	40.00	-	107.93	3.50	7.21	0.00	0.00	0.00	-	0.00
142	9.00 MT WD. ROAD	40.00	-	127.99	3.50	23.52	0.00	0.00	0.00	-	0.00
143	9.00 MT WD. ROAD	40.00	-	105.54	3.50	22.02	0.00	0.00	0.00	-	0.00
144	9.00 MT WD. ROAD	40.00	-	107.93	3.50	7.21	0.00	0.00	0.00	-	0.00
145	9.00 MT WD. ROAD	40.00	-	107.93	3.50	7.21	0.00	0.00	0.00	-	0.00
146	9.00 MT WD. ROAD	40.00	-	107.93	3.50	7.21	0.00	0.00	0.00	-	0.00
147	9.00 MT WD. ROAD	40.00	-	107.93	3.50	7.21	0.00	0.00	0.00	-	0.00
148	9.00 MT WD. ROAD	40.00	-	107.93	3.50	7.21	0.00	0.00	0.00	-	0.00
149	9.00 MT WD. ROAD	40.00	-	107.93	3.50	7.21	0.00	0.00	0.00	-	0.00
150	9.00 MT WD. ROAD	40.00	-	107.93	3.50	7.21	0.00	0.00	0.00	-	0.00
151	9.00 MT WD. ROAD	40.00	-	107.93	3.50	7.21	0.00	0.00	0.00	-	0.00
152	9.00 MT WD. ROAD	40.00	-	107.93	3.50	7.21	0.00	0.00	0.00	-	0.00
153	9.00 MT WD. ROAD	40.00	-	107.93	3.50	7.21	0.00	0.00	0.00	-	0.00
154	10.00 MT WD. ROAD	40.00	-	128.14	3.50	23.53	0.00	0.00	0.00	-	0.00
155	12.00 MT WD. ROAD 1447.31 SQ MT	40.00	-	90.00	3.50	12.00	0.00	0.00	0.00	-	0.00
156	10.00 MT WD. ROAD	40.00	-	79.92	3.50	6.66	0.00	0.00	0.00	-	0.00
157	10.00 MT WD. ROAD	40.00	-	79.92	3.50	6.66	0.00	0.00	0.00	-	0.00
158	10.00 MT WD. ROAD	40.00	-	79.92	3.50	6.66	0.00	0.00	0.00	-	0.00
159	10.00 MT WD. ROAD	40.00	-	79.92	3.50	6.66	0.00	0.00	0.00	-	0.00
160	10.00 MT WD. ROAD	40.00	-	79.92	3.50	6.66	0.00	0.00	0.00	-	0.00
161	10.00 MT WD. ROAD	40.00	-	79.92	3.50	6.66	0.00	0.00	0.00	-	0.00
162	10.00 MT WD. ROAD	40.00	-	79.92	3.50	6.66	0.00	0.00	0.00	-	0.00
163	10.00 MT WD. ROAD	40.00	-	79.92	3.50	6.66	0.00	0.00	0.00	-	0.00
164	10.00 MT WD. ROAD	40.00	-	79.92	3.50	6.66	0.00	0.00	0.00	-	0.00
165	10.00 MT WD. ROAD	40.00	-	79.75	3.50	7.74	0.00	0.00	0.00	-	0.00
166	10.00 MT WD. ROAD	40.00	-	92.79	3.50	11.82	0.00	0.00	0.00	-	0.00
167	7.50 MT WD. ROAD	40.00	-	70.92	3.50	6.00	0.00	0.00	0.00	-	0.00
168	7.50 MT WD. ROAD	40.00	-	70.92	3.50	6.00	0.00	0.00	0.00	-	0.00
169	7.50 MT WD. ROAD	40.00		70.92	3.50	6.00	0.00	0.00	0.00		0.00
170	7.50 MT WD. ROAD	40.00	-	70.92	3.50	6.00	0.00	0.00	0.00	-	0.00
171	7.50 MT WD. ROAD	40.00	-	70.92	3.50	6.00	0.00	0.00	0.00	-	0.00
172	7.50 MT WD. ROAD	40.00	-	70.92	3.50	6.00	0.00	0.00	0.00	-	0.00
173	7.50 MT WD. ROAD	40.00	-	70.92	3.50	6.00	0.00	0.00	0.00	-	0.00
174	7.50 MT WD. ROAD	40.00	-	70.92	3.50	6.00	0.00	0.00	0.00	-	0.00
175	7.50 MT WD. ROAD	40.00	-	70.92	3.50	6.00	0.00	0.00	0.00	-	0.00
176	7.50 MT WD. ROAD	40.00	-	70.92	3.50	6.00	0.00	0.00	0.00	-	0.00
177	7.50 MT WD. ROAD	40.00	-	70.92	3.50	6.00	0.00	0.00	0.00	-	0.00
178	7.50 MT WD. ROAD	40.00	-	70.92	3.50	6.00	0.00	0.00	0.00	-	0.00
179	9.00 MT WD. ROAD	40.00	-	92.91	3.50	11.82	0.00	0.00	0.00	-	0.00
180	9.0 MT WD. ROAD	40.00	-	101.11	3.50	4.71	0.00	0.00	0.00	-	0.00
181	9.0 MT WD. ROAD	40.00	-	87.91	3.50	6.00	0.00	0.00	0.00	-	0.00
182	9.0 MT WD. ROAD	40.00	-	86.33	3.50	6.00	0.00	0.00	0.00	-	0.00
183	9.0 MT WD. ROAD	40.00	-	84.75	3.50	6.00	0.00	0.00	0.00	-	0.00
184	9.0 MT WD. ROAD	40.00	-	83.17	3.50	6.00	0.00	0.00	0.00	-	0.00
185	9.0 MT WD. ROAD	40.00	-	81.59	3.50	6.00	0.00	0.00	0.00	-	0.00
186	9.0 MT WD. ROAD	40.00	-	80.01	3.50	6.00	0.00	0.00	0.00	-	0.00
187	9.0 MT WD. ROAD	40.00	-	78.43	3.50	6.00	0.00	0.00	0.00	-	0.00
188	9.0 MT WD. ROAD	40.00	-	84.09	3.50	18.47	0.00	0.00	0.00	-	0.00
189	9.0 MT WD. ROAD	40.00	-	61.98	3.50	6.00	0.00	0.00	0.00	-	0.00
190	9.0 MT WD. ROAD	40.00	-	61.98	3.50	6.00	0.00	0.00	0.00	-	0.00
191	9.0 MT WD. ROAD	40.00	-	87.43	3.50	18.83	0.00	0.00	0.00	-	0.00
192	9.0 MT WD. ROAD	40.00	-	86.67	3.50	8.35	0.00	0.00	0.00	-	0.00
193	9.0 MT WD. ROAD	40.00	-	61.98	3.50	6.00	0.00	0.00	0.00	-	0.00
194	9.0 MT WD. ROAD	40.00	-	61.98	3.50	6.00	0.00	0.00	0.00	-	0.00
195	9.0 MT WD. ROAD	40.00	-	84.33	3.50	18.53	0.00	0.00	0.00	-	0.00
196	9.0 MT WD. ROAD	40.00	-	74.52	3.50	10.33	0.00	0.00	0.00	-	0.00
197	9.0 MT WD. ROAD	40.00	-	61.98	3.50	6.00	0.00	0.00	0.00	-	0.00
198	9.0 MT WD. ROAD	40.00	-	61.98	3.50	6.00	0.00	0.00	0.00	-	0.00
199	9.0 MT WD. ROAD	40.00	-	61.98	3.50	6.00	0.00	0.00	0.00	-	0.00
200	9.0 MT WD. ROAD	40.00	-	61.98	3.50	6.00	0.00	0.00	0.00	-	0.00
201	9.0 MT WD. ROAD	40.00	-	63.82	3.50	6.22	0.00	0.00	0.00	-	0.00
202	9.0 MT WD. ROAD	40.00	-	74.53	3.50	10.33	0.00	0.00	0.00	-	0.00
203	9.0 MT WD. ROAD	40.00	-	61.98	3.50	6.00	0.00	0.00	0.00	-	0.00
204	9.0 MT WD. ROAD	40.00	-	61.98	3.50	6.00	0.00	0.00	0.00	-	0.00
205	9.0 MT WD. ROAD	40.00	-	61.98	3.50	6.00	0.00	0.00	0.00	-	0.00
206	9.0 MT WD. ROAD	40.00	-	61.98	3.50	6.00	0.00	0.00	0.00	-	0.00
207	9.0 MT WD. ROAD	40.00	-	63.04	3.50	6.07	0.00	0.00	0.00	-	0.00
208	9.0 MT WD. ROAD	40.00	-	84.09	3.50	18.47	0.00	0.00	0.00	-	0.00
209	9.0 MT WD. ROAD	40.00	-	61.98	3.50	6.00	0.00	0.00	0.00	-	0.00
210	9.0 MT WD. ROAD	40.00	-	61.98	3.50	6.00	0.00	0.00	0.00	-	0.00
211	9.0 MT WD. ROAD	40.00	-	83.05	3.50	18.41	0.00	0.00	0.00	-	0.00
212	9.0 MT WD. ROAD	40.00	-	82.29	3.50	18.26	0.00	0.00	0.00	-	0.00
213	9.0 MT WD. ROAD	40.00	-	61.98	3.50	6.00	0.00	0.00	0.00	-	0.00
214	9.0 MT WD. ROAD	40.00	-	61.98	3.50	6.00	0.00	0.00	0.00	-	0.00
215	9.0 MT WD. ROAD	40.00	-	84.09	3.50	18.47	0.00	0.00	0.00	-	0.00
216	9.0 MT WD. ROAD	40.00	-	62.87	3.50	6.08	0.00	0.00	0.00	-	0.00
217	9.0 MT WD. ROAD	40.00	-	61.43	3.50	6.00	0.00	0.00	0.00	-	0.00
218	9.0 MT WD. ROAD	40.00	-	60.38	3.50	6.00	0.00	0.00	0.00	-	0.00
219	9.0 MT WD. ROAD	40.00	-	59.34	3.50	6.00	0.00	0.00	0.00	-	0.00
220	9.0 MT WD. ROAD	40.00	-	58.30	3.50	6.00	0.00	0.00	0.00	-	0.00
221	9.0 MT WD. ROAD	40.00	-	66.27	3.50	3.27	0.00	0.00	0.00	-	0.00
222	9.0 MT WD. ROAD	40.00	-	117.36	3.50	9.00	0.00	0.00	0.00	-	0.00
223	9.0 MT WD. ROAD	40.00	-	62.48	3.50	5.99	0.00	0.00	0.00	-	0.00
224	9.0 MT WD. ROAD	40.00	-	62.42	3.50	6.00	0.00	0.00	0.00	-	0.00
225	9.0 MT WD. ROAD	40.00	-	62.32	3.50	6.00	0.00	0.00	0.00	-	0.00
226	9.0 MT WD. ROAD	40.00	-	62.22	3.50	6.00	0.00	0.00	0.00	-	0.00
227	9.0 MT WD. ROAD	40.00	-	62.13	3.50	6.00	0.00	0.00	0.00	-	0.00
228	9.0 MT WD. ROAD	40.00	-	62.03	3.50	6.00	0.00	0.00	0.00	-	0.00
229	9.0 MT WD. ROAD	40.00	-	61.94	3.50	6.00	0.00	0.00	0.00	-	0.00
230	9.0 MT WD. ROAD	40.00	-	61.84	3.50	6.00	0.00	0.00	0.00	-	0.00
231	9.0 MT WD. ROAD	40.00	-	61.75	3.50	6.00	0.00	0.00	0.00	-	0.00
232	9.0 MT WD. ROAD	40.00	-	61.65	3.50	6.00	0.00	0.00	0.00	-	0.00
233	9.0 MT WD. ROAD	40.00	-	61.69	3.50	6.00	0.00	0.00	0.00	-	0.00

Individual Plot Setback

Plot No.	Pwork-Bldg	Abutting Road	Front		Side1		Side2		Rear		Coverage	FSI Area
			Reqd	Prop	Reqd	Prop	Reqd	Prop	Reqd	Prop	Prop	Prop
01		30.00 MT WD. MASTER PLAN ROAD	1.50	-	-	-	-	-	1.50	-	0.00	0.00
02		30.00 MT WD. MASTER PLAN ROAD	1.50	-	-	-	-	-	1.50	-	0.00	0.00
03		30.00 MT WD. MASTER PLAN ROAD	1.50	-	-	-	-	-	1.50	-	0.00	0.00
04		30.00 MT WD. MASTER PLAN ROAD	1.50	-	-	-	-	-	1.50	-	0.00	0.00
05		30.00 MT WD. MASTER PLAN ROAD	1.50	-	-	-	-	-	1.50	-	0.00	0.00
06		30.00 MT WD. MASTER PLAN ROAD	1.50	-	-	-	-	-	1.50	-	0.00	0.00
07		30.00 MT WD. MASTER PLAN ROAD	1.50	-	-	-	-	-	1.50	-	0.00	0.00
08		30.00 MT WD. MASTER PLAN ROAD	1.50	-	-	-	-	-	1.50	-	0.00	0.00
09		12.00 MT WD. ROAD 1447.31 SQ MT	2.00	-	-	-	-	-	2.00	-	0.00	0.00
09		30.00 MT WD. MASTER PLAN ROAD	3.00	-	-	-	-	-	-	-	0.00	0.00
10		12.00 MT WD. ROAD 1447.31 SQ MT	2.00	-	-	-	-	-	2.00	-	0.00	0.00
11		12.00 MT WD. ROAD 1447.31 SQ MT	2.00	-	-	-	-	-	2.00	-	0.00	0.00
12		12.00 MT WD. ROAD 1447.31 SQ MT	2.00	-	-	-	-	-	2.00	-	0.00	0.00
13		12.00 MT WD. ROAD 1447.31 SQ MT	2.00	-	-	-	-	-	2.00	-	0.00	0.00
14		12.00 MT WD. ROAD 1447.31 SQ MT	2.00	-	-	-	-	-	2.00	-	0.00	0.00
15		12.00 MT WD. ROAD 1447.31 SQ MT	2.00	-	-	-	-	-		-	0.00	0.00
15		9.0 MT WD. ROAD	1.50	-	-	-	-	-	1.50	-	0.00	0.00
16		9.0 MT WD. ROAD	1.50	-	-	-	-	-	1.50	-	0.00	0.00
17		9.0 MT WD. ROAD	1.50	-	-	-	-	-	1.50	-	0.00	0.00
18		9.0 MT WD. ROAD	1.50	-	-	-	-	-	1.50	-	0.00	0.00
19		9.0 MT WD. ROAD	1.50	-	-	-	-	-	1.50	-	0.00	0.00
20		7.50 MT WD. ROAD 348.75 SQ MT	1.50	-	-	-	-	-	1.50	-	0.00	0.00
20		9.0 MT WD. ROAD	1.50	-	-	-	-	-	-	-	0.00	0.00
21		7.50 MT WD. ROAD 348.75 SQ MT	1.50	-	-	-	-	-	1.50	-	0.00	0.00
22		7.50 MT WD. ROAD 348.75 SQ MT	1.50	-	-	-	-	-	1.50	-	0.00	0.00
23		7.50 MT WD. ROAD 348.75 SQ MT	1.50	-	-	-	-	-	1.50	-	0.00	0.00
24		7.50 MT WD. ROAD 348.75 SQ MT	1.50	-	-	-	-	-	1.50	-	0.00	0.00
25		7.50 MT WD. ROAD 348.75 SQ MT	1.50	-	-	-	-	-	1.50	-	0.00	0.00
26		7.50 MT WD. ROAD 348.75 SQ MT	9.00	-	-	-	-	-	1.50	-	0.00	0.00
27		7.50 MT WD. ROAD 348.75 SQ MT	1.50	-	-	-	-	-	1.50	-	0.00	0.00
27		7.50 MT WD. ROAD	1.50	-	-	-	-	-	-	-	0.00	0.00
28		7.50 MT WD. ROAD	1.50	-	-	-	-	-	1.50	-	0.00	0.00
29		7.50 MT WD. ROAD	1.50	-	-	-	-	-	1.50	-	0.00	0.00
30		7.50 MT WD. ROAD	1.50	-	-	-	-	-	1.50	-	0.00	0.00
31		7.50 MT WD. ROAD	1.50	-	-	-	-	-	1.50	-	0.00	0.00
32		9.0 MT WD. ROAD 1394.33 SQ MT	1.50	-	-	-	-	-	1.50	-	0.00	0.00
32		7.50 MT WD. ROAD	1.50	-	-	-	-	-	-	-	0.00	0.00
33		9.0 MT WD. ROAD 1394.33 SQ MT	1.50	-	-	-	-	-	1.50	-	0.00	0.00
34		9.0 MT WD. ROAD 1394.33 SQ MT	1.50	-	-	-	-	-	1.50	-	0.00	0.00
35		9.0 MT WD. ROAD 1394.33 SQ MT	1.50	-	-	-	-	-	1.50	-	0.00	0.00
36		9.0 MT WD. ROAD 1394.33 SQ MT	1.50	-	-	-	-	-	1.50	-	0.00	0.00
37		9.0 MT WD. ROAD 1394.33 SQ MT	1.50	-	-	-	-	-	1.50	-	0.00	0.00
38		9.0 MT WD. ROAD 1394.33 SQ MT	1.50	-	-	-	-	-	1.50	-	0.00	0.00
39		9.0 MT WD. ROAD 1394.33 SQ MT	1.50	-	-	-	-	-	1.50	-	0.00	0.00
40		9.0 MT WD. ROAD 1394.33 SQ MT	1.50	-	-	-	-	-	1.50	-	0.00	0.00
41		9.0 MT WD. ROAD 1394.33 SQ MT	1.50	-	-	-	-	-	1.50	-	0.00	0.00
42		9.0 MT WD. ROAD 1394.33 SQ MT	1.50	-	-	-	-	-	1.50	-	0.00	0.00
43		9.0 MT WD. ROAD 1394.33 SQ MT	1.50	-	-	-	-	-	1.50	-	0.00	0.00
44		9.0 MT WD. ROAD 1394.33 SQ MT	1.50	-	-	-	-	-	1.50	-	0.00	0.00
45		9.0 MT WD. ROAD 1394.33 SQ MT	1.50	-	-	-	-	-	1.50	-	0.00	0.00
46		9.0 MT WD. ROAD 1394.33 SQ MT	1.50	-	-	-	-	-	1.50	-	0.00	0.00
47		9.0 MT WD. ROAD 1394.33 SQ MT	1.50	-	-	-	-	-	1.50	-	0.00	0.00
48		9.0 MT WD. ROAD 1394.33 SQ MT	1.50	-	-	-	-	-	1.50	-	0.00	0.00
49		9.0 MT WD. ROAD 1394.33 SQ MT	1.50	-	-	-	-	-	1.50	-	0.00	0.00
50		9.0 MT WD. ROAD 1394.33 SQ MT	1.50	-	-	-	-	-	1.50	-	0.00	0.00
51		9.0 MT WD. ROAD 1394.33 SQ MT	1.50	-	-	-	-	-	1.50	-	0.00	0.00
52		9.0 MT WD. ROAD 1394.33 SQ MT	1.50	-	-	-	-	-	1.50	-	0.00	0.00
53		9.0 MT WD. ROAD 1394.33 SQ MT	1.50	-	-	-	-	-	1.50	-	0.00	0.00
54		9.0 MT WD. ROAD 1394.33 SQ MT	1.50	-	-	-	-	-	1.50	-	0.00	0.00
55		9.0 MT WD. ROAD 1394.33 SQ MT	1.50	-	-	-	-	-	1.50	-	0.00	0.00
56		9.0 MT WD. ROAD 1394.33 SQ MT	1.50	-	-	-	-	-	1.50	-	0.00	0.00
57		9.0 MT WD. ROAD 1394.33 SQ MT	1.50	-	-	-	-	-	1.50	-	0.00	0.00
58		7.50 MT WD. ROAD150. SQ MT	1.50	-	-	-	-	-	-	-	0.00	0.00
58		9.0 MT WD. ROAD 1394.33 SQ MT	1.50	-	-	-	-	-	1.50	-	0.00	0.00
59		9.0 MT WD. ROAD 1394.33 SQ MT	1.50	-	-	-	-	-	1.50	-	0.00	0.00
60		9.0 MT WD. ROAD 1394.33 SQ MT	1.50	-	-	-	-	-	1.50	-	0.00	0.00
61		9.0 MT WD. ROAD 1394.33 SQ MT	1.50	-	-	-	-	-	1.50	-	0.00	0.00
62		9.0 MT WD. ROAD 1394.33 SQ MT	1.50	-	-	-	-	-	1.50	-	0.00	0.00
63		9.0 MT WD. ROAD 1394.33 SQ MT	1.50	-	-	-	-	-	1.50	-	0.00	0.00
64		9.0 MT WD. ROAD 1394.33 SQ MT	1.50	-	-	-	-	-	1.50	-	0.00	0.00
65		9.0 MT WD. ROAD 1394.33 SQ MT	1.50	-	-	-	-	-	1.50	-	0.00	0.00
66		9.0 MT WD. ROAD 1394.33 SQ MT	1.50	-	-	-	-	-	1.50	-	0.00	0.00
67		9.0 MT WD. ROAD 1394.33 SQ MT	1.50	-	-	-	-	-	1.50	-	0.00	0.00
68		9.0 MT WD. ROAD 1394.33 SQ MT	1.50	-	-	-	-	-	1.50	-	0.00	0.00
69		9.0 MT WD. ROAD 1394.33 SQ MT	1.50	-	-	-	-	-	1.50	-	0.00	0.00
70		9.0 MT WD. ROAD 1394.33 SQ MT	1.50	-	-	-	-	-	1.50	-	0.00	0.00
71		9.0 MT WD. ROAD 1394.33 SQ MT	1.50	-	-	-	-	-	1.50	-	0.00	0.00
72		9.0 MT WD. ROAD 1394.33 SQ MT	1.50	-	-	-	-	-	1.50	-	0.00	0.00
73		9.0 MT WD. ROAD 1394.33 SQ MT	1.50	-	-	-	-	-	1.50	-	0.00	0.00
74		9.0 MT WD. ROAD 1394.33 SQ MT	1.50	-	-	-	-	-	1.50	-	0.00	0.00
75		9.0 MT WD. ROAD 1394.33 SQ MT	1.50	-	-	-	-	-	1.50	-	0.00	0.00
75		9.0 MT WD. ROAD 179.73 SQ MT	1.50	-	-	-	-	-	-	-	0.00	0.00
76		9.0 MT WD. ROAD 1066.71 SQ MT	1.50	-	-	-	-	-	1.50	-	0.00	0.00
76		7.50 MT WD. ROAD 348.75 SQ MT	1.50	-	-	-	-	-	-	-	0.00	0.00
76		9.0 MT WD. ROAD 179.73 SQ MT	1.50	-	-	-	-	-	-	-	0.00	0.00
77		9.0 MT WD. ROAD 1066.71 SQ MT	1.50	-	-	-	-	-	1.50	-	0.00	0.00
78		9.0 MT WD. ROAD 1066.71 SQ MT	1.50	-	-	-	-	-	1.50	-	0.00	0.00
79		9.0 MT WD. ROAD 1066.71 SQ MT	1.50	-	-	-	-	-	1.50	-	0.00	0.00
80		9.0 MT WD. ROAD 1066.71 SQ MT	1.50	-	-	-	-	-	1.50	-	0.00	0.00
81		9.0 MT WD. ROAD 1066.71 SQ MT	1.50	-	-	-	-	-	1.50	-	0.00	0.00
82		9.0 MT WD. ROAD 1066.71 SQ MT	1.50	-	-	-	-	-	1.50	-	0.00	0.00
83		9.0 MT WD. ROAD 1066.71 SQ MT	1.50	-	-	-	-	-	1.50	-	0.00	0.00
84		9.0 MT WD. ROAD 1066.71 SQ MT	1.50	-	-	-	-	-	1.50	-	0.00	0.00
85		9.0 MT WD. ROAD 1066.71 SQ MT	1.50	-	-	-	-	-	1.50	-	0.00	0.00
86		9.0 MT WD. ROAD 1066.71 SQ MT	1.50	-	-	-	-	-	1.50	-	0.00	0.00
87		9.0 MT WD. ROAD 1066.71 SQ MT	1.50	-	-	-	-	-	1.50	-	0.00	0.00
88		9.0 MT WD. ROAD 1066.71 SQ MT	1.50	-	-	-	-	-	1.50	-	0.00	0.00
89		9.0 MT WD. ROAD 1066.71 SQ MT	1.50	-	-	-	-	-	1.50	-	0.00	0.00
90		9.0 MT WD. ROAD 1066.71 SQ MT	1.50	-	-	-	-	-	1.50	-	0.00	0.00
91		9.0 MT WD. ROAD 1066.71 SQ MT	1.50	-	-	-	-	-	1.50	-	0.00	0.00
92		9.0 MT WD. ROAD 1066.71 SQ MT	1.50	-	-	-	-	-	1.50	-	0.00	0.00
93		9.0 MT WD. ROAD 1066.71 SQ MT	1.50	-	-	-	-	-	1.50	-	0.00	0.00
93		7.50 MT WD. ROAD150. SQ MT	1.50	-	-	-	-	-	-	-	0.00	0.00
94		9.0 MT WD. ROAD 1066.71 SQ MT	1.50	-	-	-	-	-	1.50	-	0.00	0.00
95		9.0 MT WD. ROAD 1066.71 SQ MT	1.50	-	-	-	-	-	1.50	-	0.00	0.00
96		9.0 MT WD. ROAD 1066.71 SQ MT	1.50	-	-	-	-	-	1.50	-	0.00	0.00
97		9.0 MT WD. ROAD 1066.71 SQ MT	1.50	-	-	-	-	-	1.50	-	0.00	0.00
98		9.0 MT WD. ROAD 1066.71 SQ MT	1.50	-	-	-	-	-	1.50	-	0.00	0.00
99		9.0 MT WD. ROAD 1066.71 SQ MT	1.50	-	-	-	-	-	1.50	-	0.00	0.00
100		9.0 MT WD. ROAD 1066.71 SQ MT	1.50	-	-	-	-	-	1.50	-	0.00	0.00
101		9.0 MT WD. ROAD 1066.71 SQ MT	1.50	-	-	-	-	-	1.50	-	0.00	0.00
102		9.0 MT WD. ROAD 1066.71 SQ MT	1.50	-	-	-	-	-	1.50	-	0.00	0.00
102		9.00 MT WD. ROAD	1.50	-	-	-	-	-	-	-	0.00	0.00
103		9.0 MT WD. ROAD 1066.71 SQ MT	1.50	-	-	-	-	-	1.50	-	0.00	0.00
103		9.00 MT WD. ROAD	1.50	-	-	-	-	-	-	-	0.00	0.00
104		9.0 MT WD. ROAD 1066.71 SQ MT	1.50	-	-	-	-	-	1.50	-	0.00	0.00
105		9.0 MT WD. ROAD 1066.71 SQ MT	1.50	-	-	-	-	-	1.50	-	0.00	0.00
106		9.0 MT WD. ROAD 1066.71 SQ MT	1.50	-	-	-	-	-	1.50	-	0.00	0.00
107		9.0 MT WD. ROAD 1066.71 SQ MT	1.50	-	-	-	-	-	1.50	-	0.00	0.00
108		9.0 MT WD. ROAD 1066.71 SQ MT	1.50	-	-	-	-	-	1.50	-	0.00	0.00
109		9.0 MT WD. ROAD 1066.71 SQ MT	1.50	-	-	-	-	-	1.50	-	0.00	0.00
110		9.0 MT WD. ROAD 1066.71 SQ MT	1.50	-	-	-	-	-	1.50	-	0.00	0.00
110		9.0 MT WD. ROAD	1.50	-	-	-	-	-	-	-	0.00	0.00
111		7.50 MT WD. ROAD	1.50	-	-	-	-	-	1.50	-	0.00	0.00
111		9.0 MT WD. ROAD	1.50	-	-	-	-	-	-	-	0.00	0.00
112		7.50 MT WD. ROAD	1.50	-	-	-	-	-	1.50	-	0.00	0.00
113		7.50 MT WD. ROAD	1.50	-	-	-	-	-	1.50	-	0.00	0.00
114		7.50 MT WD. ROAD	1.50	-	-	-	-	-	1.50	-	0.00	0.00
115		7.50 MT WD. ROAD	1.50	-	-	-	-	-	1.50	-	0.00	0.00
116		7.50 MT WD. ROAD	1.50	-	-	-	-	-	1.50	-	0.00	0.00
117		7.50 MT WD. ROAD	1.50	-	-	-	-	-	1.50	-	0.00	0.00
118		7.50 MT WD. ROAD	1.50	-	-	-	-	-	1.50	-	0.00	0.00
118		7.50 MT WD. ROAD	1.50	-	-	-	-	-	-	-	0.00	0.00
119		12.00 MT WD. ROAD 1447.31 SQ MT	2.00	-	-	-	-	-	2.00	-	0.00	0.00
119		7.50 MT WD. ROAD	2.00	-	-	-	-	-	-	-	0.00	0.00
120		12.00 MT WD. ROAD 1447.31 SQ MT	2.00	-	-	-	-	-	2.00	-	0.00	0.00
121		12.00 MT WD. ROAD 1447.31 SQ MT	2.00	-	-	-	-	-	2.00	-	0.00	0.00
122		12.00 MT WD. ROAD 1447.31 SQ MT	2.00	-	-	-	-	-	2.00	-	0.00	0.00
123		12.00 MT WD. ROAD 1447.31 SQ MT	2.00	-	-	-	-	-	2.00	-	0.00	0.00
124		12.00 MT WD. ROAD 1447.31 SQ MT	2.00	-	-	-	-	-	2.00	-	0.00	0.00
125		12.00 MT WD. ROAD 1447.31 SQ MT	2.00	-	-	-	-	-	2.00	-	0.00	0.00
126		12.00 MT WD. ROAD 1447.31 SQ MT	2.00	-	-	-	-	-	2.00	-	0.00	0.00
127		12.00 MT WD. ROAD 1447.31 SQ MT	2.00	-	-	-	-	-	2.00	-	0.00	0.00
128		12.00 MT WD. ROAD 1447.31 SQ MT	2.00	-	-	-	-	-	2.00	-	0.00	0.00
129		12.00 MT WD. ROAD 1447.31 SQ MT	2.00	-	-	-	-	-	2.00	-	0.00	0.00
130		12.00 MT WD. ROAD 1447.31 SQ MT	2.00	-	-	-	-	-	2.00	-	0.00	0.00
130		10.00 MT WD. ROAD	2.00	-	-	-	-	-	-	-	0.00	0.00
131		10.00 MT WD. ROAD	2.00	-	-	-	-	-	-	-	0.00	0.00
131		9.00 MT WD. ROAD	2.00	-	-	-	-	-	2.00	-	0.00	0.00
132		9.00 MT WD. ROAD	2.00	-	-	-	-	-	2.00	-	0.00	0.00
133		9.00 MT WD. ROAD	2.00	-	-	-	-	-	2.00	-	0.00	0.00
134		9.00 MT WD. ROAD	2.00	-	-	-	-	-	2.00	-	0.00	0.00
135		9.00 MT WD. ROAD	2.00	-	-	-	-	-	2.00	-	0.00	0.00
136		9.00 MT WD. ROAD	2.00	-	-	-	-	-	2.00	-	0.00	0.00
137		9.00 MT WD. ROAD	2.00	-	-	-	-	-	2.00	-	0.00	0.00
138		9.00 MT WD. ROAD	2.00	-	-	-	-	-	2.00	-	0.00	0.00
139		9.00 MT WD. ROAD	2.00	-	-	-	-	-	2.00	-	0.00	0.00
140		9.00 MT WD. ROAD	2.00	-	-	-	-	-	2.00	-	0.00	0.00
141		9.00 MT WD. ROAD	2.00	-	-	-	-	-	2.00	-	0.00	0.00
142		9.00 MT WD. ROAD	2.00	-	-	-	-	-	2.00	-	0.00	0.00
142		7.50 MT WD. ROAD	2.00	-	-	-	-	-	-	-	0.00	0.00
143		9.00 MT WD. ROAD	2.00	-	-	-	-	-	2.00	-	0.00	0.00
143		9.00 MT WD. ROAD	2.00	-	-	-	-	-	-	-	0.00	0.00
144		9.00 MT WD. ROAD	2.00	-	-	-	-	-	2.00	-	0.00	0.00
145		9.00 MT WD. ROAD	2.00	-	-	-	-	-	2.00	-	0.00	0.00
146		9.00 MT WD. ROAD	2.00	-	-	-	-	-	2.00	-	0.00	0.00
147		9.00 MT WD. ROAD	2.00	-	-	-	-	-	2.00	-	0.00	0.00
148		9.00 MT WD. ROAD	2.00	-	-	-	-	-	2.00	-	0.00	0.00
149		9.00 MT WD. ROAD	2.00	-	-	-	-	-	2.00	-	0.00	0.00
150		9.00 MT WD. ROAD	2.00	-	-	-	-	-	2.00	-	0.00	0.00
151		9.00 MT WD. ROAD	2.00	-	-	-	-	-	2.00	-	0.00	0.00
152		9.00 MT WD. ROAD	2.00	-	-	-	-	-	2.00	-	0.00	0.00
153		9.00 MT WD. ROAD	2.00	-	-	-	-	-	2.00	-	0.00	0.00
154		10.00 MT WD. ROAD	2.00	-	-	-	-	-	-	-	0.00	0.00
154		9.00 MT WD. ROAD	2.00	-	-	-	-	-	2.00	-	0.00	0.00
155		12.00 MT WD. ROAD 1447.31 SQ MT	1.50	-	-	-	-	-	-	-	0.00	0.00
155		10.00 MT WD. ROAD	1.50	-	-	-	-	-	1.50	-	0.00	0.00
156		10.00 MT WD. ROAD	1.50	-	-	-	-	-	1.50	-	0.00	0.00
157		10.00 MT WD. ROAD	1.50	-	-	-	-	-	1.50	-	0.00	0.00
158		10.00 MT WD. ROAD	1.50	-	-	-	-	-	1.50	-	0.00	0.00
159		10.00 MT WD. ROAD	1.50	-	-	-	-	-	1.50	-	0.00	0.00
160		10.00 MT WD. ROAD	1.50	-	-	-	-	-	1.50	-	0.00	0.00
161		10.00 MT WD. ROAD	1.50	-	-	-	-	-	1.50	-	0.00	0.00
162		10.00 MT WD. ROAD	1.50	-	-	-	-	-	1.50	-	0.00	0.00
163		10.00 MT WD. ROAD	1.50	-	-	-	-	-	1.50	-	0.00	0.00
164		10.00 MT WD. ROAD	1.50	-	-	-	-	-	1.50	-	0.00	0.00
165		10.00 MT WD. ROAD	1.50	-	-	-	-	-	1.50	-	0.00	0.00
166		10.00 MT WD. ROAD	2.00	-	-	-	-	-	-	-	0.00	0.00
166		7.50 MT WD. ROAD	1.50	-	-	-	-	-	1.50	-	0.00	0.00
167		7.50 MT WD. ROAD	1.50	-	-	-	-	-	1.50	-	0.00	0.00
168		7.50 MT WD. ROAD	1.50	-	-	-	-	-	1.50	-	0.00	0.00
169		7.50 MT WD. ROAD	1.50	-	-	-	-	-	1.50	-	0.00	0.00
170		7.50 MT WD. ROAD	1.50	-	-	-	-	-	1.50	-	0.00	0.00
171		7.50 MT WD. ROAD	1.50	-	-	-	-	-	1.50	-	0.00	0.00
172		7.50 MT WD. ROAD	1.50	-	-	-	-	-	1.50	-	0.00	0.00
173		7.50 MT WD. ROAD	1.50	-	-	-	-	-	1.50	-	0.00	0.00
174		7.50 MT WD. ROAD	1.50	-	-	-	-	-	1.50	-	0.00	0.00
175		7.50 MT WD. ROAD	1.50	-	-	-	-	-	1.50	-	0.00	0.00
176		7.50 MT WD. ROAD	1.50	-	-	-	-	-	1.50	-	0.00	0.00
177		7.50 MT WD. ROAD	1.50	-	-	-	-	-	1.50	-	0.00	0.00
178		7.50 MT WD. ROAD	1.50	-	-	-	-	-	1.50	-	0.00	0.00
179		7.50 MT WD. ROAD	1.50	-	-	-	-	-	1.50	-	0.00	0.00
179		9.00 MT WD. ROAD	2.00	-	-	-	-	-		-	0.00	0.00
180		9.0 MT WD. ROAD	1.50	-	-	-	-	-	1.50	-	0.00	0.00
180		9.00 MT WD. ROAD	1.50	-	-	-	-	-	-	-	0.00	0.00
181		9.0 MT WD. ROAD	1.50	-	-	-	-	-	1.50	-	0.00	0.00
181		9.0 MT WD. ROAD	1.50	-	-	-	-	-	-	-	0.00	0.00
182		9.0 MT WD. ROAD	1.50	-	-	-	-	-	1.50	-	0.00	0.00
183		9.0 MT WD. ROAD	1.50	-	-	-	-	-	1.50	-	0.00	0.00
184		9.0 MT WD. ROAD	1.50	-	-	-	-	-	1.50	-	0.00	0.00
185		9.0 MT WD. ROAD	1.50	-	-	-	-	-	1.50	-	0.00	0.00
186		9.0 MT WD. ROAD	1.50	-	-	-	-	-	1.50	-	0.00	0.00
187		9.0 MT WD. ROAD	1.50	-	-	-	-	-	1.50	-	0.00	0.00
188		9.0 MT WD. ROAD	1.50	-	-	-	-	-	1.50	-	0.00	0.00
188		9.0 MT WD. ROAD	1.50	-	-	-	-	-	-	-	0.00	0.00
189		9.0 MT WD. ROAD	1.50	-	-	-	-	-	1.50	-	0.00	0.00
190		9.0 MT WD. ROAD	1.50	-	-	-	-	-	1.50	-	0.00	0.00
191		9.0 MT WD. ROAD	1.50	-	-	-	-	-	1.50	-	0.00	0.00
191		9.0 MT WD. ROAD	1.50	-	-	-	-	-	-	-	0.00	0.00
192		9.0 MT WD. ROAD	1.50	-	-	-	-	-	1.50	-	0.00	0.00
192		9.0 MT WD. ROAD	1.50	-	-	-	-	-	-	-	0.00	0.00
193		9.0 MT WD. ROAD	1.50	-	-	-	-	-	1.50	-	0.00	0.00
194		9.0 MT WD. ROAD	1.50	-	-	-	-	-	1.50	-	0.00	0.00
195		9.0 MT WD. ROAD	1.50	-	-	-	-	-	1.50	-	0.00	0.00
195		9.0 MT WD. ROAD	1.50	-	-	-	-	-	-	-	0.00	0.00
196		9.0 MT WD. ROAD	1.50	-	-	-	-	-	1.50	-	0.00	0.00
196		9.0 MT WD. ROAD	1.50	-	-	-	-	-	-	-	0.00	0.00
197		9.0 MT WD. ROAD	1.50	-	-	-	-	-	1.50	-	0.00	0.00
198		9.0 MT WD. ROAD	1.50	-	-	-	-	-	1.50	-	0.00	0.00
199		9.0 MT WD. ROAD	1.50	-	-	-	-	-	1.50	-	0.00	0.00
200		9.0 MT WD. ROAD	1.50	-	-	-	-	-	1.50	-	0.00	0.00
201		9.0 MT WD. ROAD	1.50	-	-	-	-	-	1.50	-	0.00	0.00
202		9.0 MT WD. ROAD	1.50	-	-	-	-	-	1.50	-	0.00	0.00
202		9.0 MT WD. ROAD	1.50	-	-	-	-	-	-	-	0.00	0.00
203		9.0 MT WD. ROAD	1.50	-	-	-	-	-	1.50	-	0.00	0.00
204		9.0 MT WD. ROAD	1.50	-	-	-	-	-	1.50	-	0.00	0.00
205		9.0 MT WD. ROAD	1.50	-	-	-	-	-	1.50	-	0.00	0.00
206		9.0 MT WD. ROAD	1.50	-	-	-	-	-	1.50	-	0.00	0.00
207		9.0 MT WD. ROAD	1.50	-	-	-	-	-	1.50	-	0.00	0.00
208		9.0 MT WD. ROAD	1.50	-	-	-	-	-	1.50	-	0.00	0.00
208		9.0 MT WD. ROAD	1.50	-	-	-	-	-	-	-	0.00	0.00
209		9.0 MT WD. ROAD	1.50	-	-	-	-	-	1.50	-	0.00	0.00
210		9.0 MT WD. ROAD	1.50	-	-	-	-	-	1.50	-	0.00	0.00
211		9.0 MT WD. ROAD	1.50	-	-	-	-	-	1.50	-	0.00	0.00
211		9.0 MT WD. ROAD	1.50	-	-	-	-	-	-	-	0.00	0.00
212		9.0 MT WD. ROAD	1.50	-	-	-	-	-	1.50	-	0.00	0.00
212		9.0 MT WD. ROAD	1.50	-	-	-	-	-	-	-	0.00	0.00
213		9.0 MT WD. ROAD	1.50	-	-	-	-	-	1.50	-	0.00	0.00
214		9.0 MT WD. ROAD	1.50	-	-	-	-	-	1.50	-	0.00	0.00
215		9.0 MT WD. ROAD	1.50	-	-	-	-	-	1.50	-	0.00	0.00
215		9.0 MT WD. ROAD	1.50	-	-	-	-	-	-	-	0.00	0.00
216		9.0 MT WD. ROAD	1.50	-	-	-	-	-	1.50	-	0.00	0.00
217		9.0 MT WD. ROAD	1.50	-	-	-	-	-	1.50	-	0.00	0.00
218		9.0 MT WD. ROAD	1.50	-	-	-	-	-	1.50	-	0.00	0.00
219		9.0 MT WD. ROAD	1.50	-	-	-	-	-	1.50	-	0.00	0.00
220		9.0 MT WD. ROAD	1.50	-	-	-	-	-	1.50	-	0.00	0.00
221		9.0 MT WD. ROAD	1.50	-	-	-	-	-	1.50	-	0.00	0.00
221		9.0 MT WD. ROAD	1.50	-	-	-	-	-	-	-	0.00	0.00
222		9.0 MT WD. ROAD	10.5	-	-	-	-	-	1.50	-	0.00	0.00
223		9.0 MT WD. ROAD	1.50	-	-	-	-	-	1.50	-	0.00	0.00
224		9.0 MT WD. ROAD	1.50	-	-	-	-	-	1.50	-	0.00	0.00
225		9.0 MT WD. ROAD	1.50	-	-	-	-	-	1.50	-	0.00	0.00
226		9.0 MT WD. ROAD	1.50	-	-	-	-	-	1.50	-	0.00	0.00
227		9.0 MT WD. ROAD	1.50	-	-	-	-	-	1.50	-	0.00	0.00
228		9.0 MT WD. ROAD	1.50	-	-	-	-	-	1.50	-	0.00	0.00
229		9.0 MT WD. ROAD	1.50	-	-	-	-	-	1.50	-	0.00	0.00
230		9.0 MT WD. ROAD	1.50	-	-	-	-	-	1.50	-	0.00	0.00
231		9.0 MT WD. ROAD	1.50	-	-	-	-	-	1.50	-	0.00	0.00
232		9.0 MT WD. ROAD	1.50	-	-	-	-	-	1.50	-	0.00	0.00
233		9.0 MT WD. ROAD	1.50	-	-	-	-	-	1.50	-	0.00	0.00

OWNER'S NAME AND SIGNATURE

SHRI GIRIRAJ SHAHKARI AWAS SAMITI LTD THROUGH DIRECTOR-V.K.JINDAL,arvind.upahyay05@gmail.com,9897690908
SHRI TIRTH SHAHKARI AWAS SAMITI LTD THROUGH DIRECTOR-NIRANJAN PALIWAL,arvind.upahyay05@gmail.com,9897690908
M/S SHRI NIKETAN DEVELOPERS THROUGH DIRECTOR-YUGAL KISHORE AGRAWAL,arvind.upal [illegible] 0908

V.K Jindal
सचिव
श्री गिरिराज सहकारी आवास समिति लि
आगरा

ARCH/ENG'S NAME AND SIGNA [illegible] INEER

Arvind Kumar Upadhyay

AM1388655/04042019

Digitally signed by Arvind Kumar Upadhyay
Date: 18 Dec 2021 11:08:02
Organization :Agra Development Authority
Designation :Licensed Engineer

Agra Development Authority

Digitally signed by RAJENDER PENSIYA
Date: 20 Dec 2021 19:54:45
Organization :Agra Development Authority
Designation :Vice Chairman

Building Plan Application Number
ADA/LD/20-21/1127

Sanctioned On
19 Aug 2021

Valid Till
17 Dec 2026

Approved By
Rajender Pensiya (Vice Chairman)

Examined By
Phool Badan Yadav (Junior engineer)
Satish Chand Rajput (Assistant Engineer)
Prabhat Kumar (Executive Engineer/ Town Planner)
Satish Chand Rajput (Assistant Engineer)
Phool Badan Yadav (Junior engineer)
Satish Chand Rajput (Assistant Engineer)

Total Plot Area: -	36534.78	Total FAR Area: -	0.00
Total Coverage Area: -	0.00	Total BUA Area: -	0.00

Note: - 1) This drawing is prepared as per the current prevailing Building Bye Laws.
2) If Map sanctioned is used for purpose anything other than stated in application will lead to rejection of Map.

ISO_A0_(841.00_x_1189.00_MM)

The correctness and accuracy of Proposal Information and drawing is a responsibilty of POR/owner. Accuracy of Scrutiny Report is subject to accuracy of end-user provided data, 3rd party software/hardware/services, etc. SoftTech Engineers Ltd. is not liable for any damages which may arise from use, or inability to use the Application. Texts printed in 'Italics' and 'Blue' color are user inputs, which are not verified and not generated by scrutiny software.