PRODUCED BY AN AUTODESK EDUCATIONAL PRODUCT

KRISHNA FLORENCE

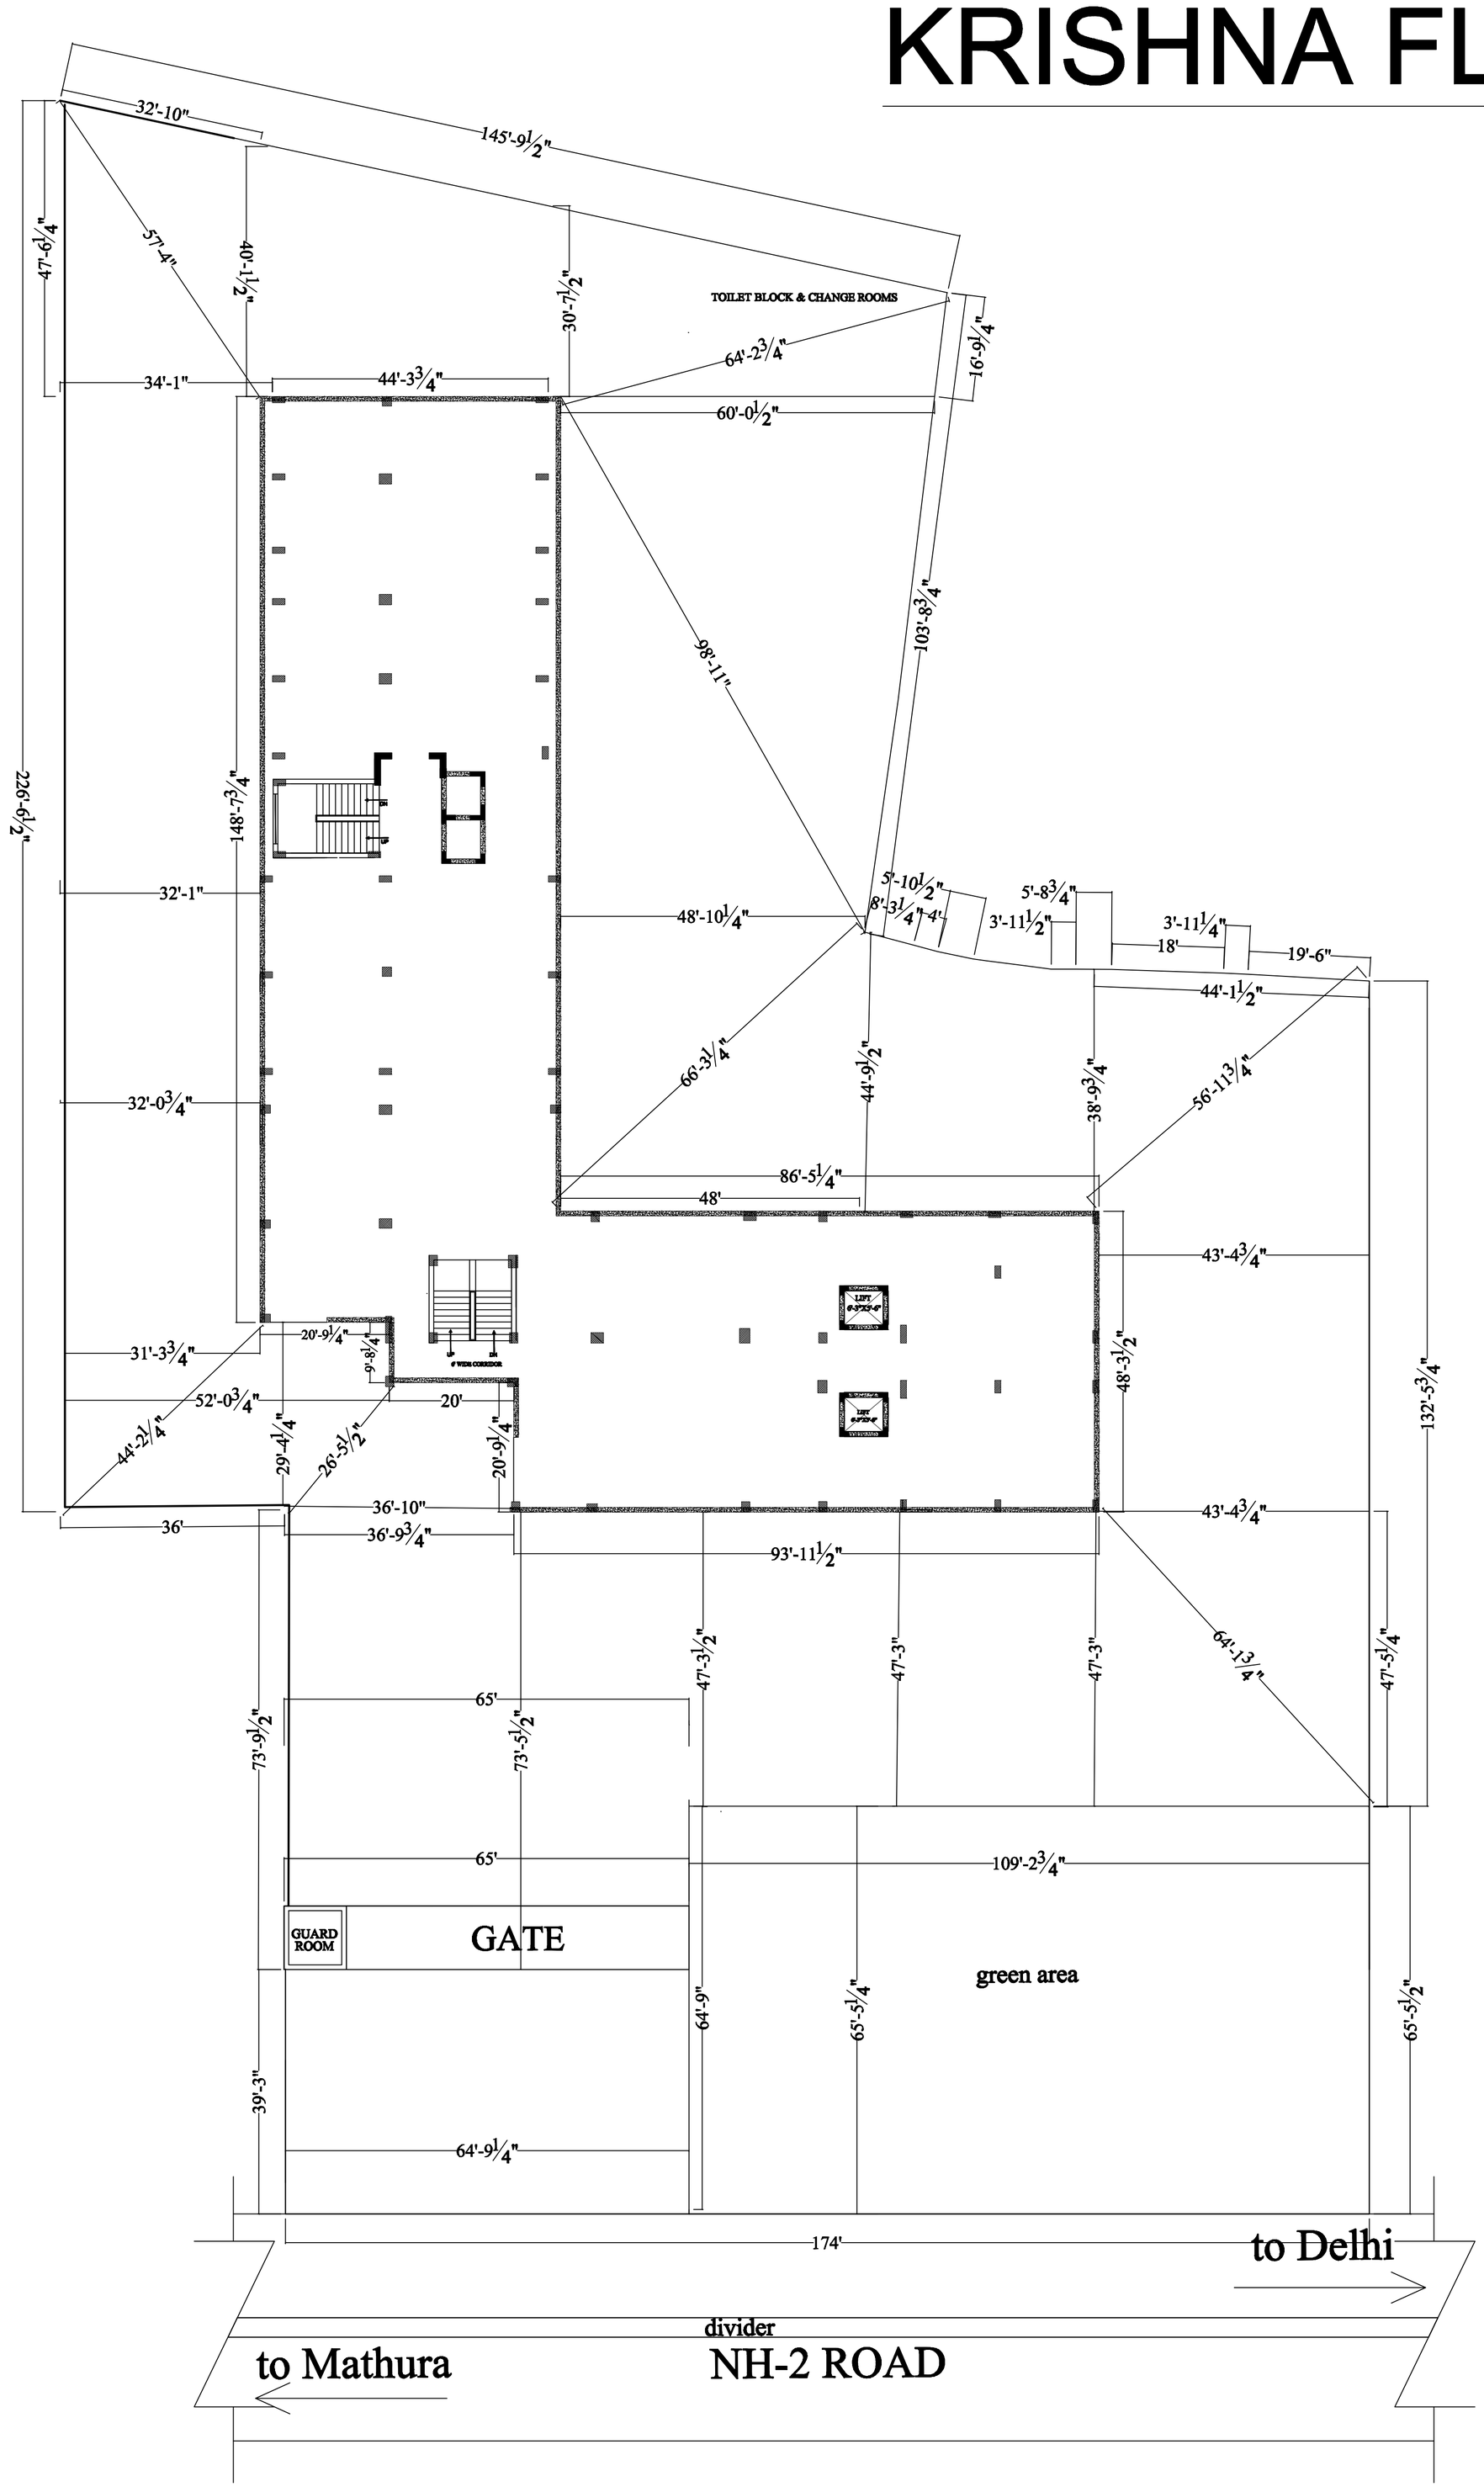

ARCHITECTS:
BAJAJ ASSOCIATES (INDIA)
A-8/7, KRISHNA NAGAR, MATHURA
PH. 0565-6453905
CELL. 9412280100.

E-mail : bajaj_consts@rediffmail.com

PRODUCED BY AN AUTODESK EDUCATIONAL PRODUCT
PRODUCED BY AN AUTODESK EDUCATIONAL PRODUCT
PRODUCED BY AN AUTODESK EDUCATIONAL PRODUCT