


TULSI NAGAR AWASIYA YOJNA, BANDA

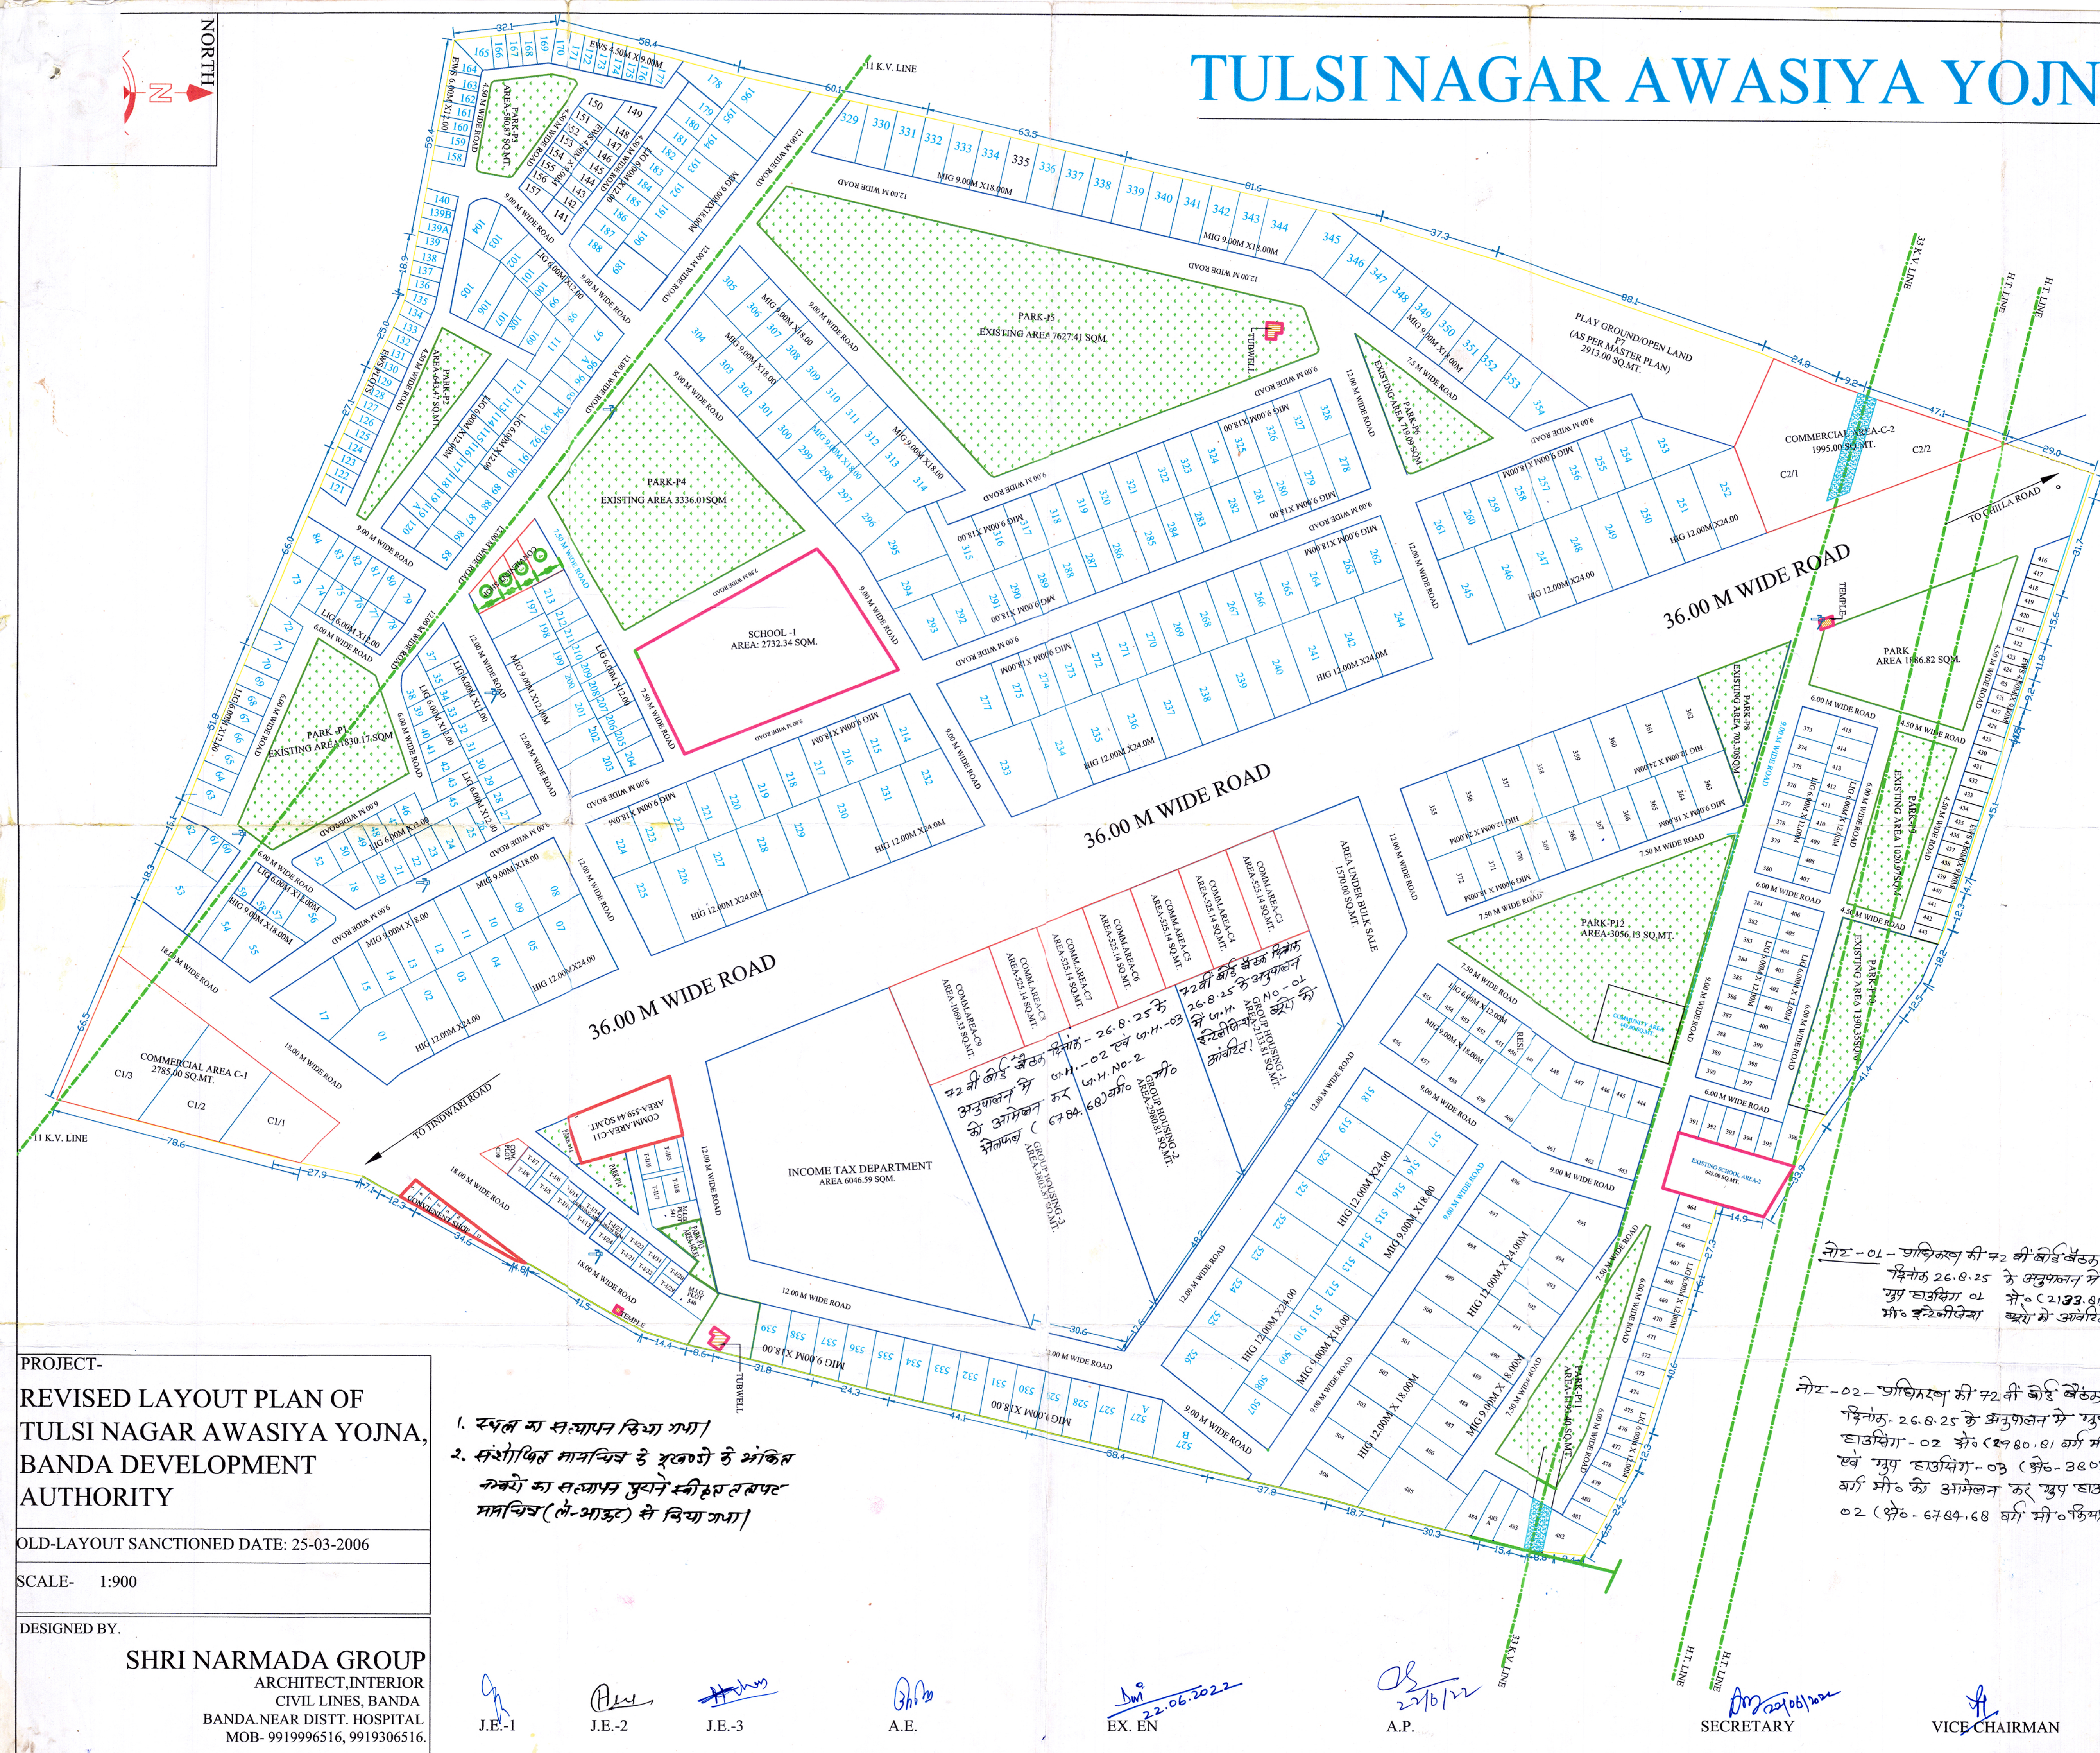

AREA CHART:

AREA OF THE TOTAL LAND:	191240.62 SQM
AREA OF THE COMMERCIAL LAND IS 5.5%	:10543.74 SQM
AREA OF THE GREEN LAND IS 16.25%	:31086.00 SQM
AREA OF THE RESIDENTIAL LAND	:70300.74 SQM.
AREA OF THE ROAD	:37163.83 SQM.

LEGEND

S. NO.	NAME	SYMBOL
1	BOUNDARY WALL	---
2	PAINTED ROAD	---
3	HAND PUMP	---
4	11 K.V. LINE, 33K.V. LINE	---
5	COMMERCIAL AREA	---
6	GREEN AREA PARK	---

AREA STATEMENT AS PER ACCURED LAND

S. NO.	PARTICULARS	AREA SQ. MT.
1	TOTAL AREA OF THE SCHEME (AS PER SURVEY)	191240.00 SQ. MT.
2	AREA UNDER RESIDENTIAL PLOT (AS PER OLD SURVEY)	70860.18 SQ. MT.
3	AREA SCHOOL-1	2732.34 SQ. MT.
4	AREA SCHOOL-2	645.00 SQ. MT.
5	COMMUNITY AREA	449.00 SQ. MT.
6	COMMERCIAL AREA-C1	2785.00 SQ. MT.
7	COMMERCIAL AREA-C2	1995.00 SQ. MT.
8	COMMERCIAL AREA-C3	525.14 SQ. MT.
9	COMMERCIAL AREA-C4	525.14 SQ. MT.
10	COMMERCIAL AREA-C5	525.14 SQ. MT.
11	COMMERCIAL AREA-C6	525.14 SQ. MT.
12	COMMERCIAL AREA-C7	525.14 SQ. MT.
13	COMMERCIAL AREA-C8	525.14 SQ. MT.
14	COMMERCIAL AREA-C9	1069.33 SQ. MT.
15	COMMERCIAL AREA-C10	545.98 SQ. MT.
16	COMMERCIAL AREA-C11	559.42 SQ. MT.
17	SHOPS	530.30 SQ. MT.
18	GROUP HOUSING-1 (COMM.)	2133.81 SQ. MT.
19	GROUP HOUSING-2 (COMM.)	2980.81 SQ. MT.
20	GROUP HOUSING-3 (COMM.)	3803.87 SQ. MT.
21	AREA UNDER BULK SALE	1570.00 SQ. MT.
22	INCOME TAX DEPARTMENT	6046.59 SQ. MT.
23	GREEN AREA PARK-P1	1803.17 SQ. MT.
24	GREEN AREA PARK-P2	643.47 SQ. MT.
25	GREEN AREA PARK-P3	580.87 SQ. MT.
26	GREEN AREA PARK-P4	3336.01 SQ. MT.
27	GREEN AREA PARK-P5	7627.41 SQ. MT.
28	GREEN AREA PARK-P6	719.09 SQ. MT.
29	GREEN AREA PARK-P7	2913.00 SQ. MT.
30	GREEN AREA PARK-P8	703.30 SQ. MT.
31	GREEN AREA PARK-P9	1020.97 SQ. MT.
32	GREEN AREA PARK-P10	1390.35 SQ. MT.
33	GREEN AREA PARK-P11	1193.40 SQ. MT.
34	GREEN AREA PARK-P12	3056.13 SQ. MT.
35	GREEN AREA PARK-P13	143.83 SQ. MT.
36	GREEN AREA PARK-P14	284.94 SQ. MT.
37	CENTRAL VERGE GREEN AREA	6944.64 SQ. MT.
38	E.W.S. PLOT-4.50X9.0(40.50 sq. mt.)	85 NOS.
39	L.I.G. PLOT-6.0X12.0(72.00 sq. mt.)	197 NOS.
40	M.I.G. PLOT-9.0X18.0(162.00 sq. mt.)	190 NOS.
41	H.I.G. PLOT-12.0X24.0(288.00 sq. mt.)	66 NOS.
42	MISSING PLOT	PLOT NO.
1	H.I.G.	6, 243
2	M.I.G.	16, 276, 505
3	L.I.G.	19, 36, 44, 51, 110

नोट-01-परिचय की 72 की कोड बेंक दिनांक 26.8.25 के अनुपालन से ग्रुप हाउसिंग-01 से (2133.81) वर्ग मी० एवं ग्रुप हाउसिंग-03 (3056.13) वर्ग मी० का आमेलन कर ग्रुप हाउसिंग 02 (970-6784-68) वर्ग मी० किया गया।

नोट-02-परिचय की 72 की कोड बेंक दिनांक 26.8.25 के अनुपालन से ग्रुप हाउसिंग-02 से (2980.81) वर्ग मी० एवं ग्रुप हाउसिंग-03 (3056.13) वर्ग मी० का आमेलन कर ग्रुप हाउसिंग 02 (970-6784-68) वर्ग मी० किया गया।

PROJECT-
REVISED LAYOUT PLAN OF
TULSI NAGAR AWASIYA YOJNA,
BANDA DEVELOPMENT
AUTHORITY

OLD-LAYOUT SANCTIONED DATE: 25-03-2006

SCALE- 1:900

DESIGNED BY.

SHRI NARMADA GROUP
ARCHITECT, INTERIOR
CIVIL LINES, BANDA
BANDA NEAR DISTT. HOSPITAL
MOB- 9919996516, 9919306516

- स्वतंत्रता का सन्तान दिवा गंगा
 - संशोधित मानचित्र के अनुसार के अंकित
- नक्शे का सन्तान पुनर्निर्माण तत्पर
मानचित्र (ले-आउट) से किया गया।

J.E.-1 J.E.-2 J.E.-3 A.E. EX. EN 22.06.2022 A.P. SECRETARY VICE CHAIRMAN