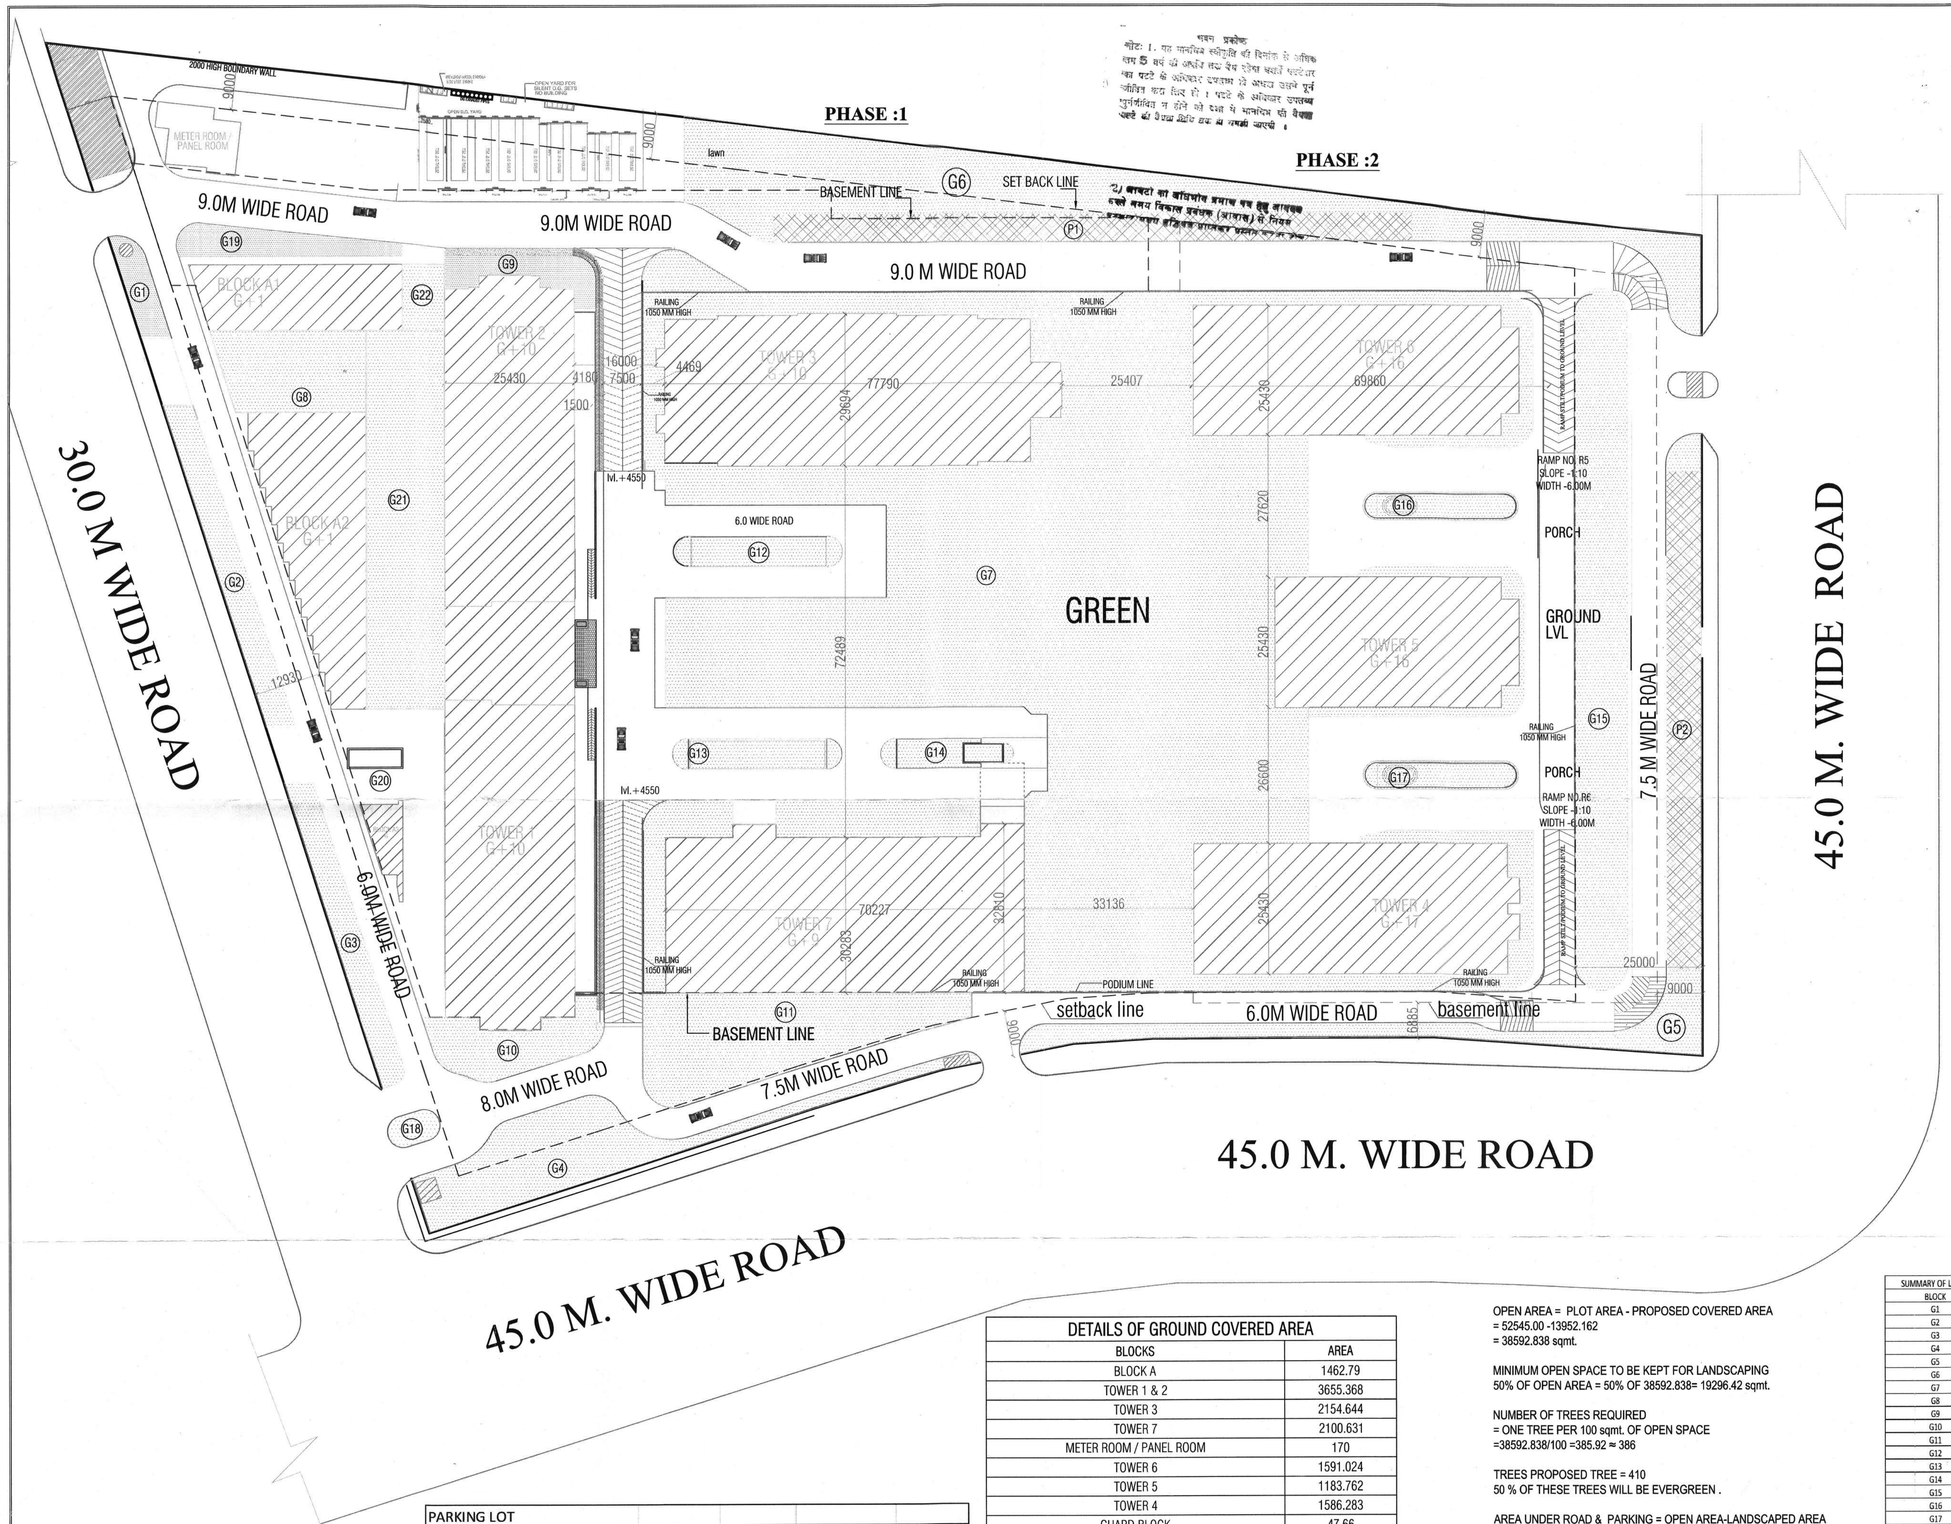

PARKING LOT					
P1	5.5	125	1	RECTANGLE	687.500
P2	6.793	97	1	RECTANGLE	658.921
TOTAL AREA					1346.421

DETAILS OF GROUND COVERED AREA	
BLOCKS	AREA
BLOCK A	1462.79
TOWER 1 & 2	3655.368
TOWER 3	2154.644
TOWER 7	2100.631
METER ROOM / PANEL ROOM	170
TOWER 6	1591.024
TOWER 5	1183.762
TOWER 4	1586.283
GUARD BLOCK	47.66
TOTAL	13952.162

OPEN AREA = PLOT AREA - PROPOSED COVERED AREA
= 52545.00 -13952.162
= 38592.838 sqmt.

MINIMUM OPEN SPACE TO BE KEPT FOR LANDSCAPING
50% OF OPEN AREA = 50% OF 38592.838= 19296.42 sqmt.

NUMBER OF TREES REQUIRED
= ONE TREE PER 100 sqmt. OF OPEN SPACE
=38592.838/100 =385.92 ≈ 386

TREES PROPOSED TREE = 410
50 % OF THESE TREES WILL BE EVERGREEN .

AREA UNDER ROAD & PARKING = OPEN AREA-LANDSCAPED AREA
= 38592.838 - 19296.42 = 19296.42 sqmt

SPACE FOR OPEN PARKING = 20 sqmt per ECS
AREA FOR SURFACE PARKING LOTS 1346.421 SQ M
= 1346.421 / 20 = 67.32 ECS SAY 67 ECS

SUMMARY OF LANDSCAPED AREA	
BLOCK	AREA (sqm)
G1	117.15
G2	372.004
G3	331.68
G4	758.08
G5	548.058
G6	1937.773
G7	10608.681
G8	449.053
G9	221.385
G10	376.176
G11	981.472
G12	188.123
G13	188.077
G14	137.430
G15	1539.349
G16	160.915
G17	160.915
G18	50.125
G19	206.386
G20	35.020
G21	1124.417
G22	103.949
TOTAL LANDSCAPED AREA	19367.86

THIS DRAWING IS THE PROPERTY OF M/S VASTUNIDHI AND SHALL NOT BE REPRODUCED OR USED FOR ANY OTHER PURPOSE THAN SPECIFIED WITHOUT WRITTEN PERMISSION.

NOTES:

ALL DRAWINGS ARE IN MM.

THIS DRAWING IS NOT TO BE SCALED.

THIS DRG. SHOULD BE READ IN CONJUNCTION WITH OTHER RELEVANT DRAWINGS.

INTERNAL PARTITIONS ARE INDICATIVE AND MAY BE VARIED AS PER THE REQUIREMENTS OF THE SUB LESSEE /TENANTS

PRINT DATA:

S.NO.	DATE	NO. (PRINTS)	ISSUED TO

REVISIONS:

S.NO.	REV.NO.	PARTICULARS

SCHEDULE OF DOORS AND WINDOWS

S.NO	TYPE	SIZE	SILE LVL	LINTLVL
1	D	1500 X 2700	150	2700
2	D1	1500 X 2700	150	2700
3	D2	1200 X 2700	150	2700
4	D3	1000 X 2700	150	2700
5	D4	800 X 2100	-	2100
6	D5	2400 X 2700	-	2700
7	D6	2400 X 2700	-	2700
8	W1	4300 X 1800	800	2450
9	W2	2700 X 2700	00	2700
10	W3	2000 X 2700	800	2700
11	W4	3600 X 1650	800	2450
12	V	1300 X 600	2100	2700

KEY PLAN :

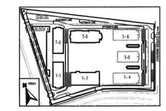

PROJECT:
I.T. PARK ,NOIDA
FOR ASSOTECH REALTY PRIVATE LTD.
PLOT NO.22,SEC-135,NOIDA(U.P)

OWNER'S SIGN/DEVELOPER'S SIGN:
For ASSOTECH REALTY PVT. LTD.
AUTHORISED SIGNATORY

ARCHITECT'S SIGN:
ANIL BANSAL
C.O.A. No. CA/85/...765

ARCHITECT:
Anil Bansal
ARCHITECT, PLANNER & INT. DESIGNERS
135, BLOCK - B SECTOR -44 NOIDA
PHONE: 3206899 FAX: 2432190

DRG. TITLE
GREEN AREA CALCULATION

SCALE	REV. NO.	
1:200		
DEALT DEVENDRA	DRG. NO. SB-102	NORTH N
CHECKED S. BISHT	DATE 20-09-15	