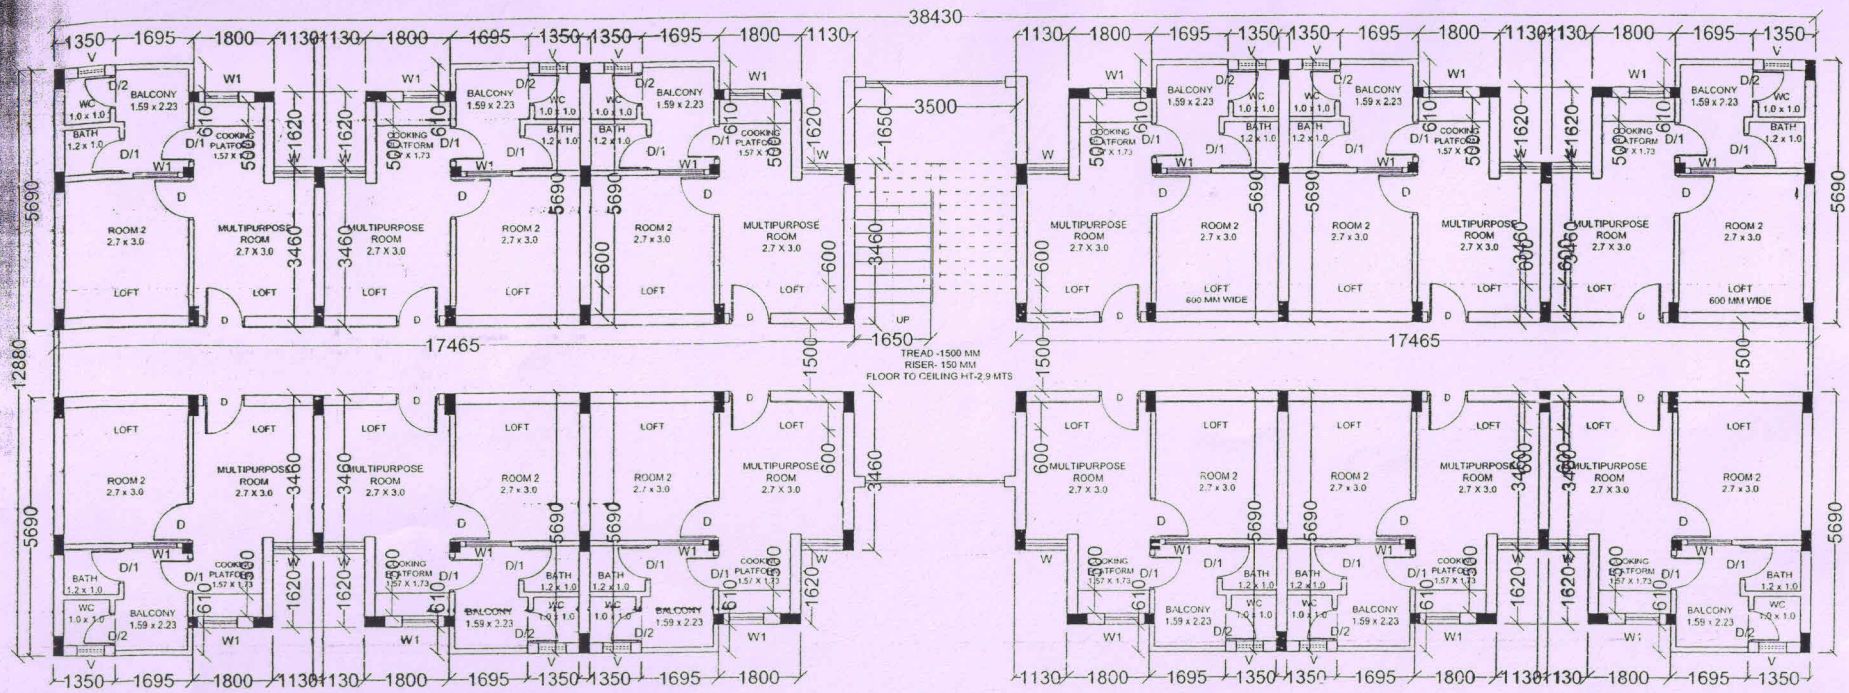

AREA DETAIL FOR TYPICAL BLOCK FOR PRADHAN MANTRI AWAS YOJNA

- BLOCK BUILT-UP AREA ON GROUND FLOOR = 440.57 SQ.M.
- CARPET AREA = 22.87 SQ.M
- CIRCULATION AREA OF ONE FLOOR = 81.98 SQM
- SUPER AREA OF ONE UNIT = 36.71 SQM (AS PER TYPICAL BLOCK)
- NO. OF FLOORS = G + 3
- BLOCK BUILT-UP AREA ON ALL FLOOR(G+3) = 1762.28 SQ.M

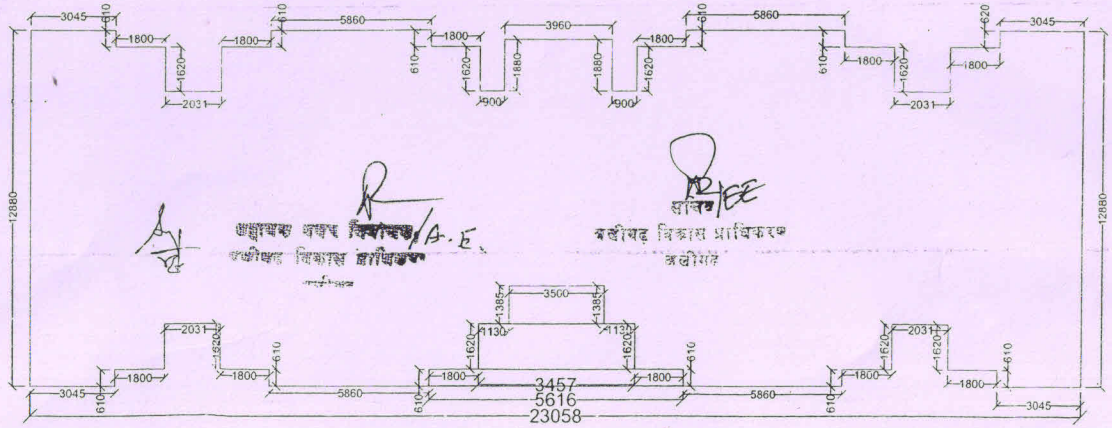

AREA LINE DETAIL (NTS)

NO.	Date.				REF. DRAWING	Drg. No.
A	MAR 2018	For Information	Ar. Urooz	Ar.A.Kapoor		
NO.	Date.	REVISIONS	Drg.By	Chkd.By	Approved	

KEY PLAN

PROJECT TITLE: AFFORDABLE HOUSING BAROLA JAFRABAD YOJNA

DRAWING TITLE: BLOCK PLAN FOR PM AWAS YOJNA

Scale :	Drawing no:	Date:	Sheet no:
1:75	DE /ADA / AR-	MAR. 2018	4/18

Design Evolution Pvt Ltd
Architecture, Interior Design & Planning
H-25, Green Park Extension, New Delhi-110016
E-mail: designevolutionpvtltd@gmail.com
Ph. 11-26103367, 9953907648, 9899378052